


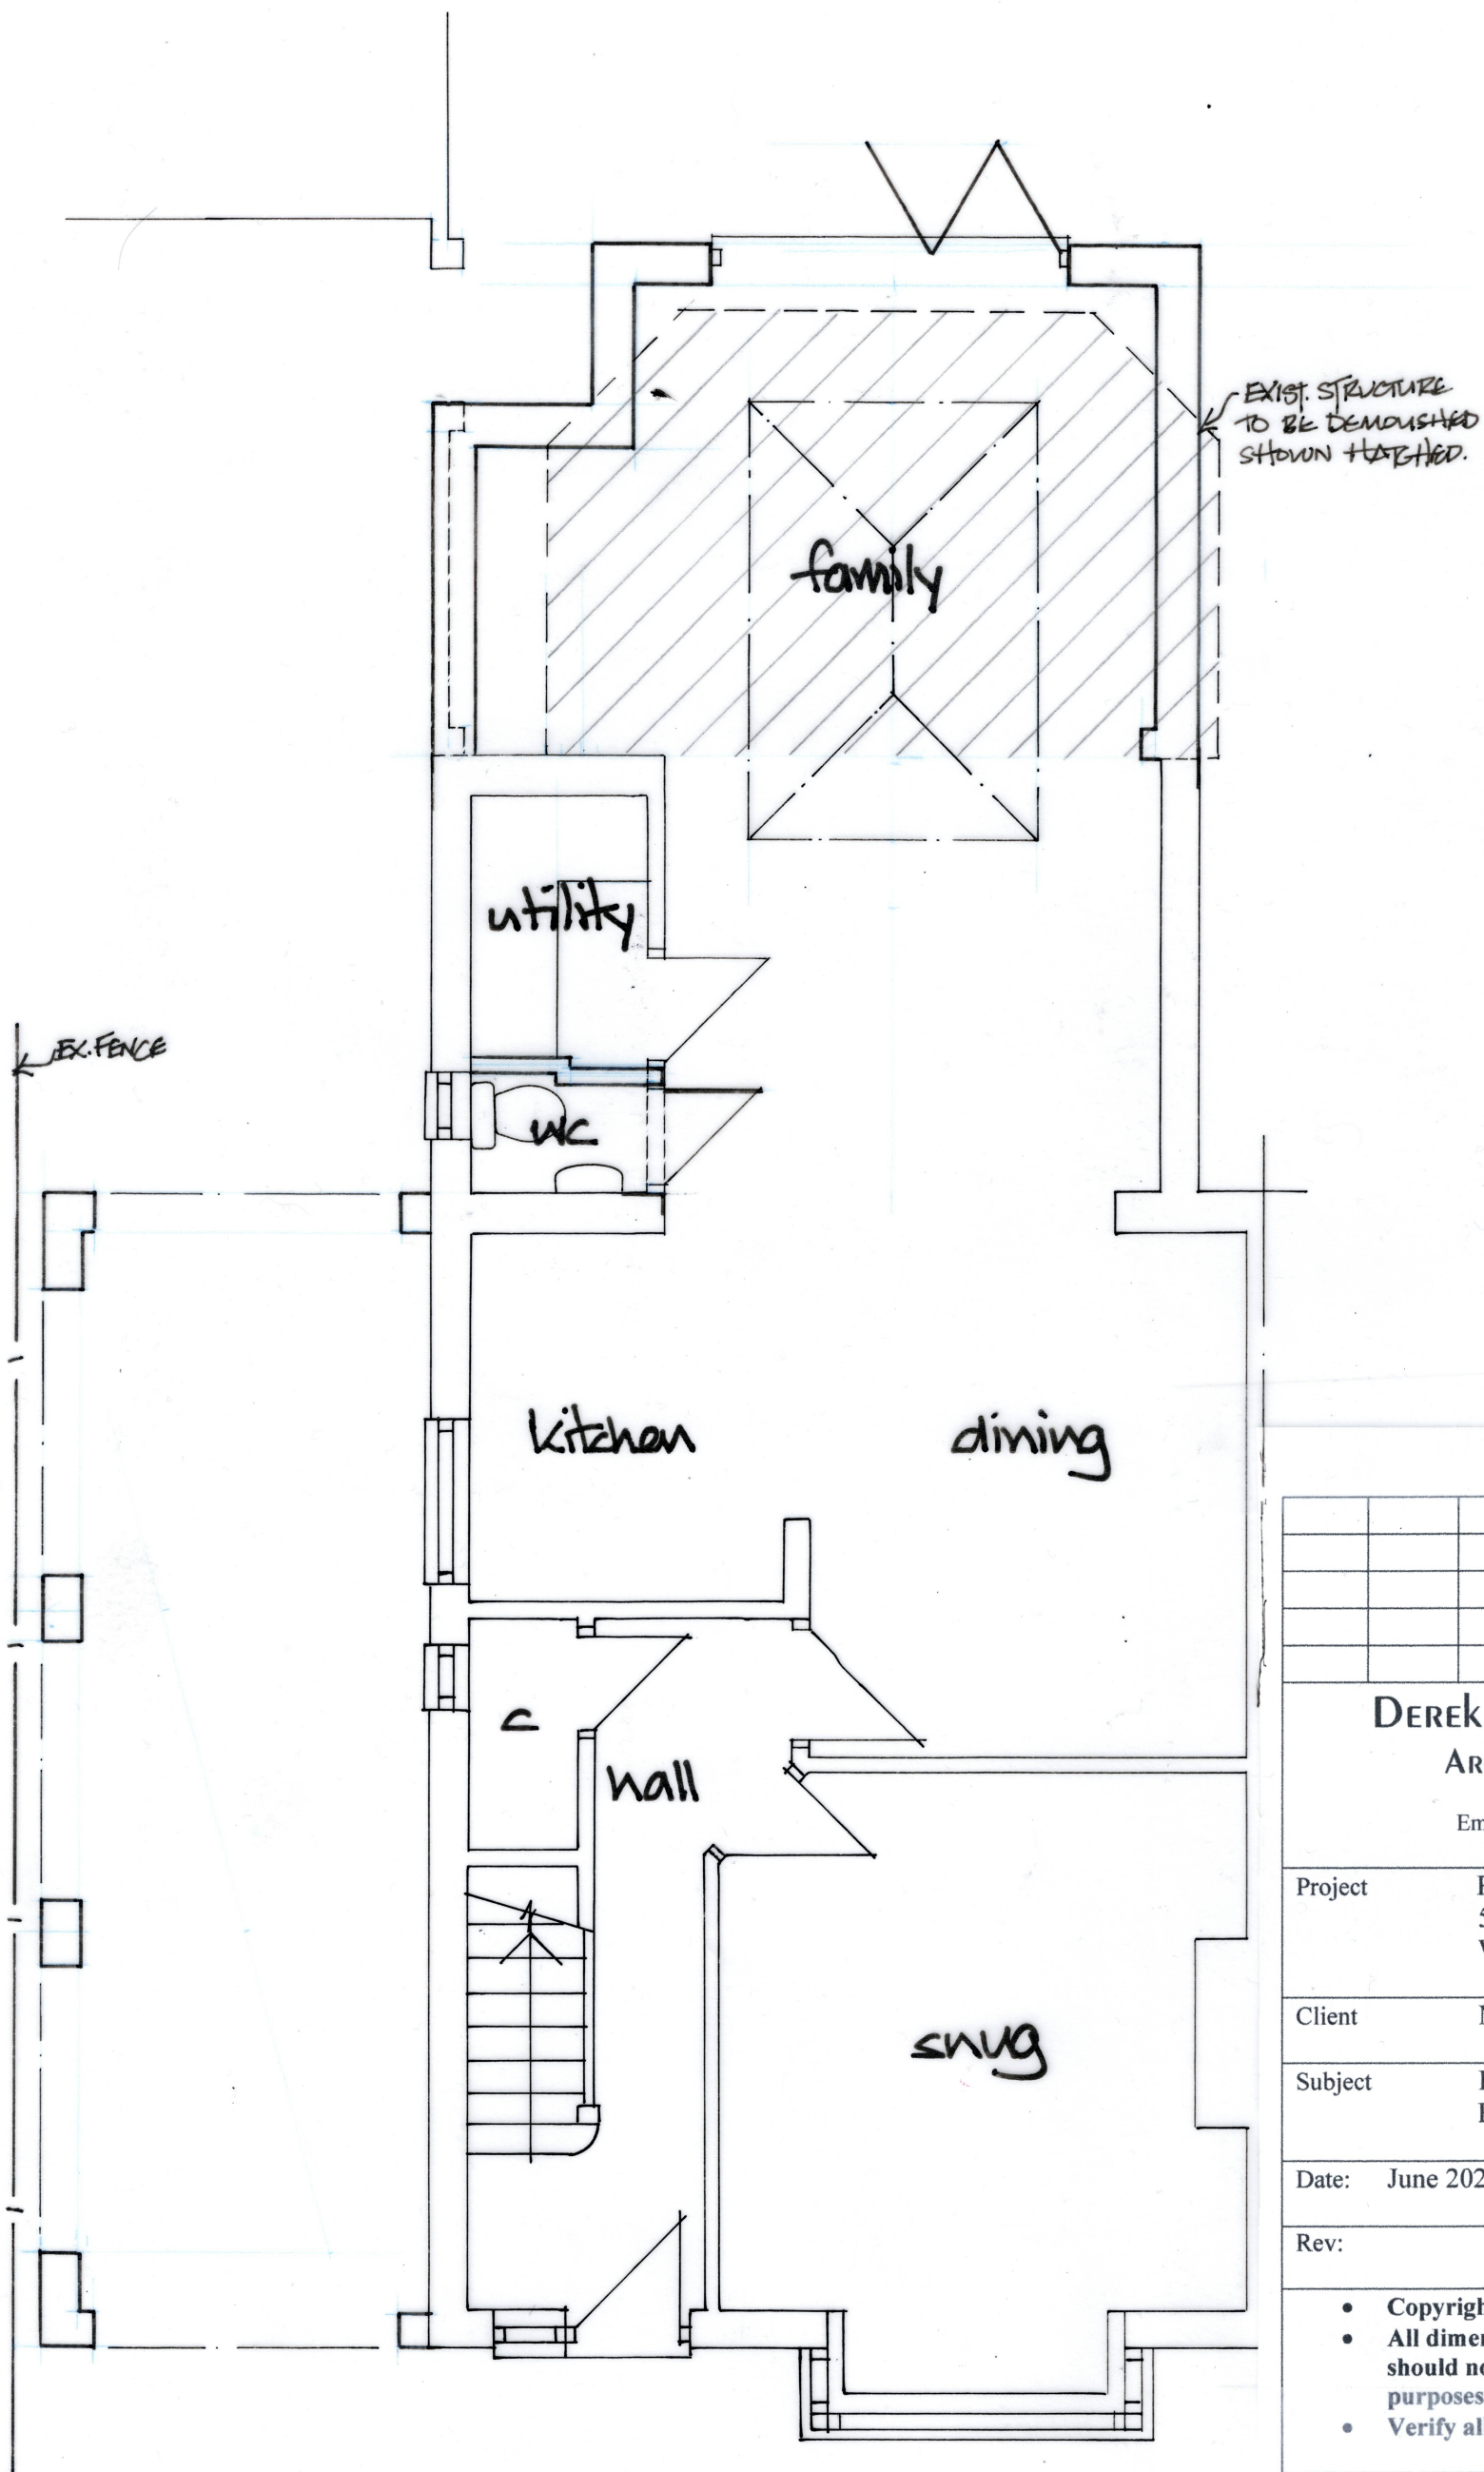

DEREK TREAGUS ASSOCIATES ARCHITECTURAL SERVICES Tel: 07956 624094 Email: derek.treagus@gmail.com			
Project	REAR & FF EXTENSION AT 5 ST JOHNS AVENUE , WATERLOOVILLE, HAMPSHIRE.		
Client	Mr & Mrs A Oakey		
Subject	Planning Drawing Proposed Ground Floor Plan		
Date:	June 2025	Scale:	1: 50
Rev:		Drg. No.	25/467/02
<ul style="list-style-type: none">• Copyright reserved.• All dimensions are to be site confirmed and should not be scaled unless for Planning purposes.• Verify all queries with the office.			