



Application site boundary

GROUND FLOOR PLAN

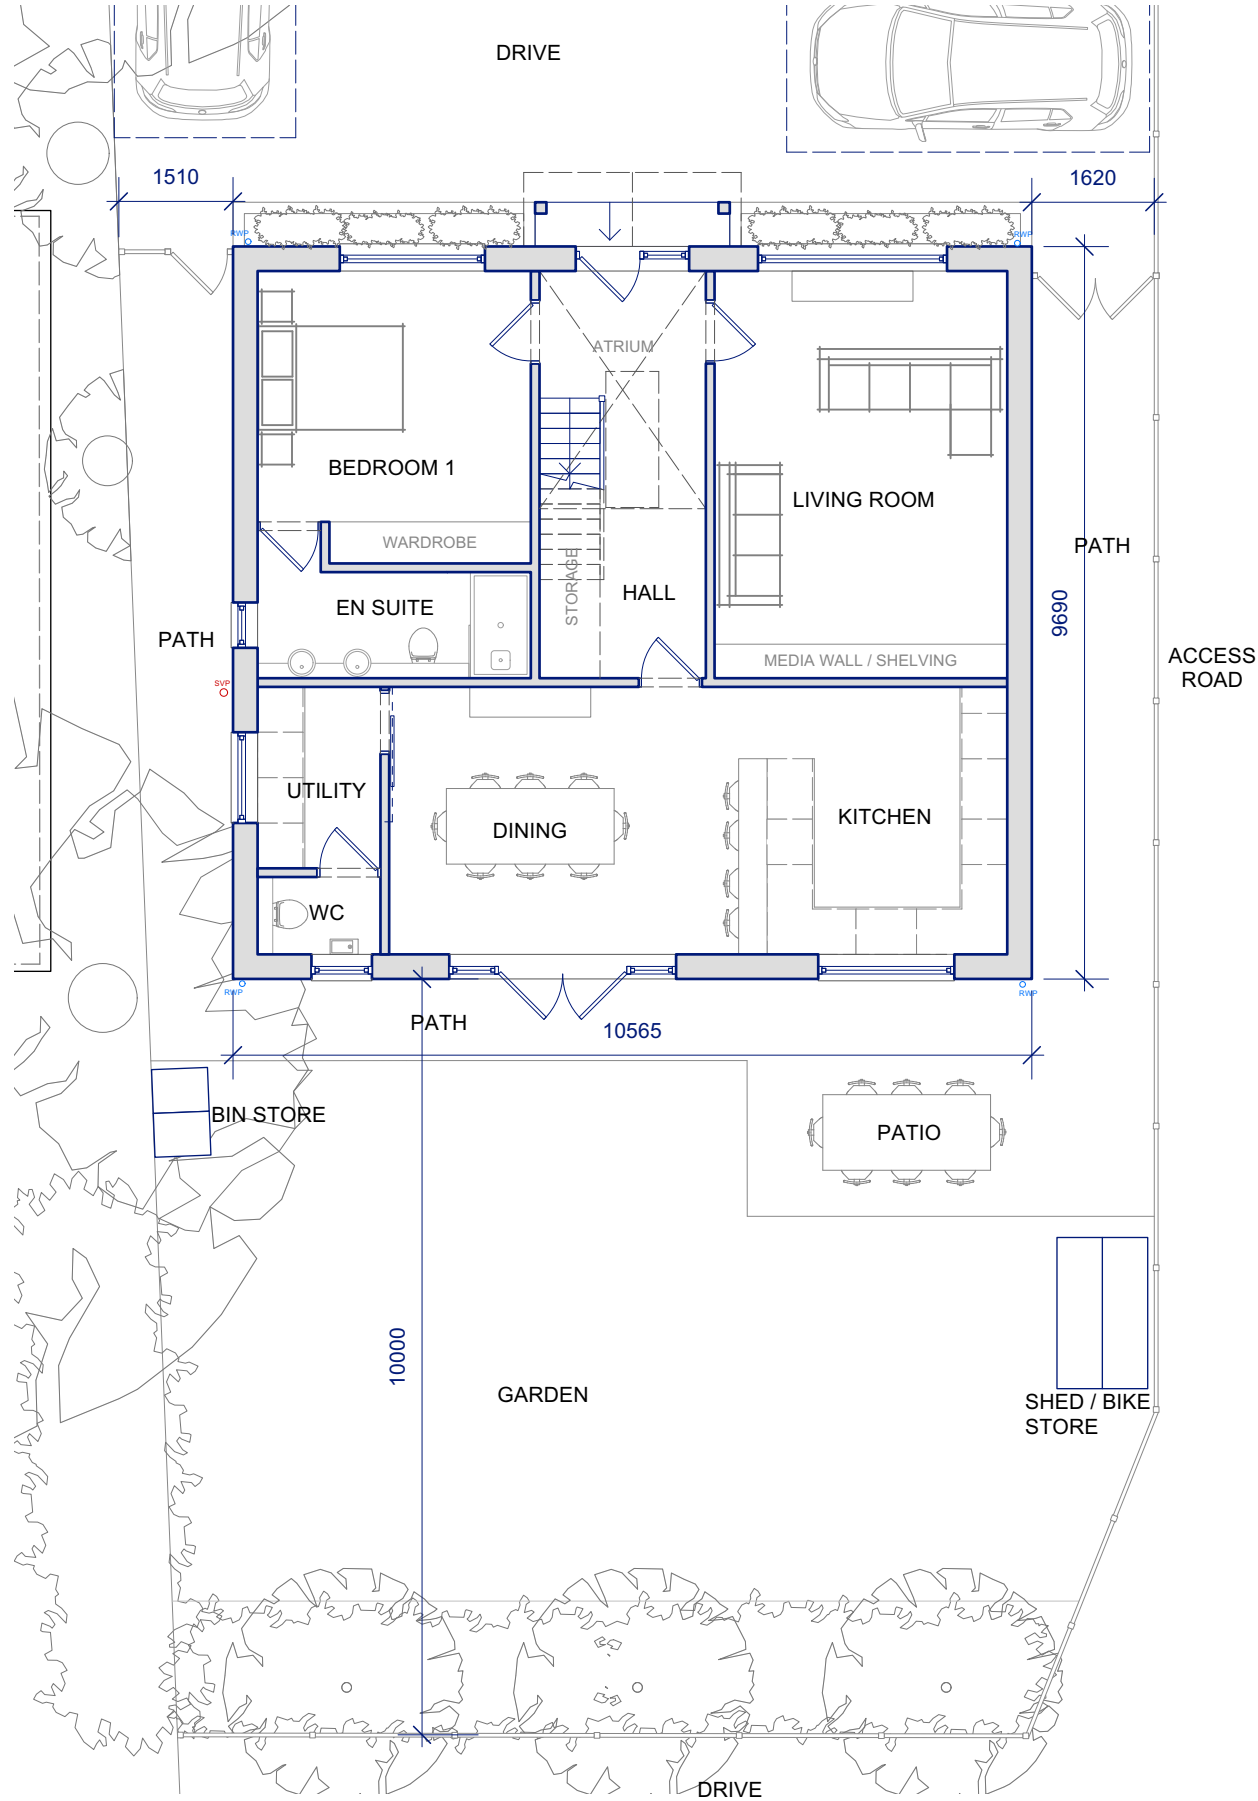

FIRST FLOOR PLAN

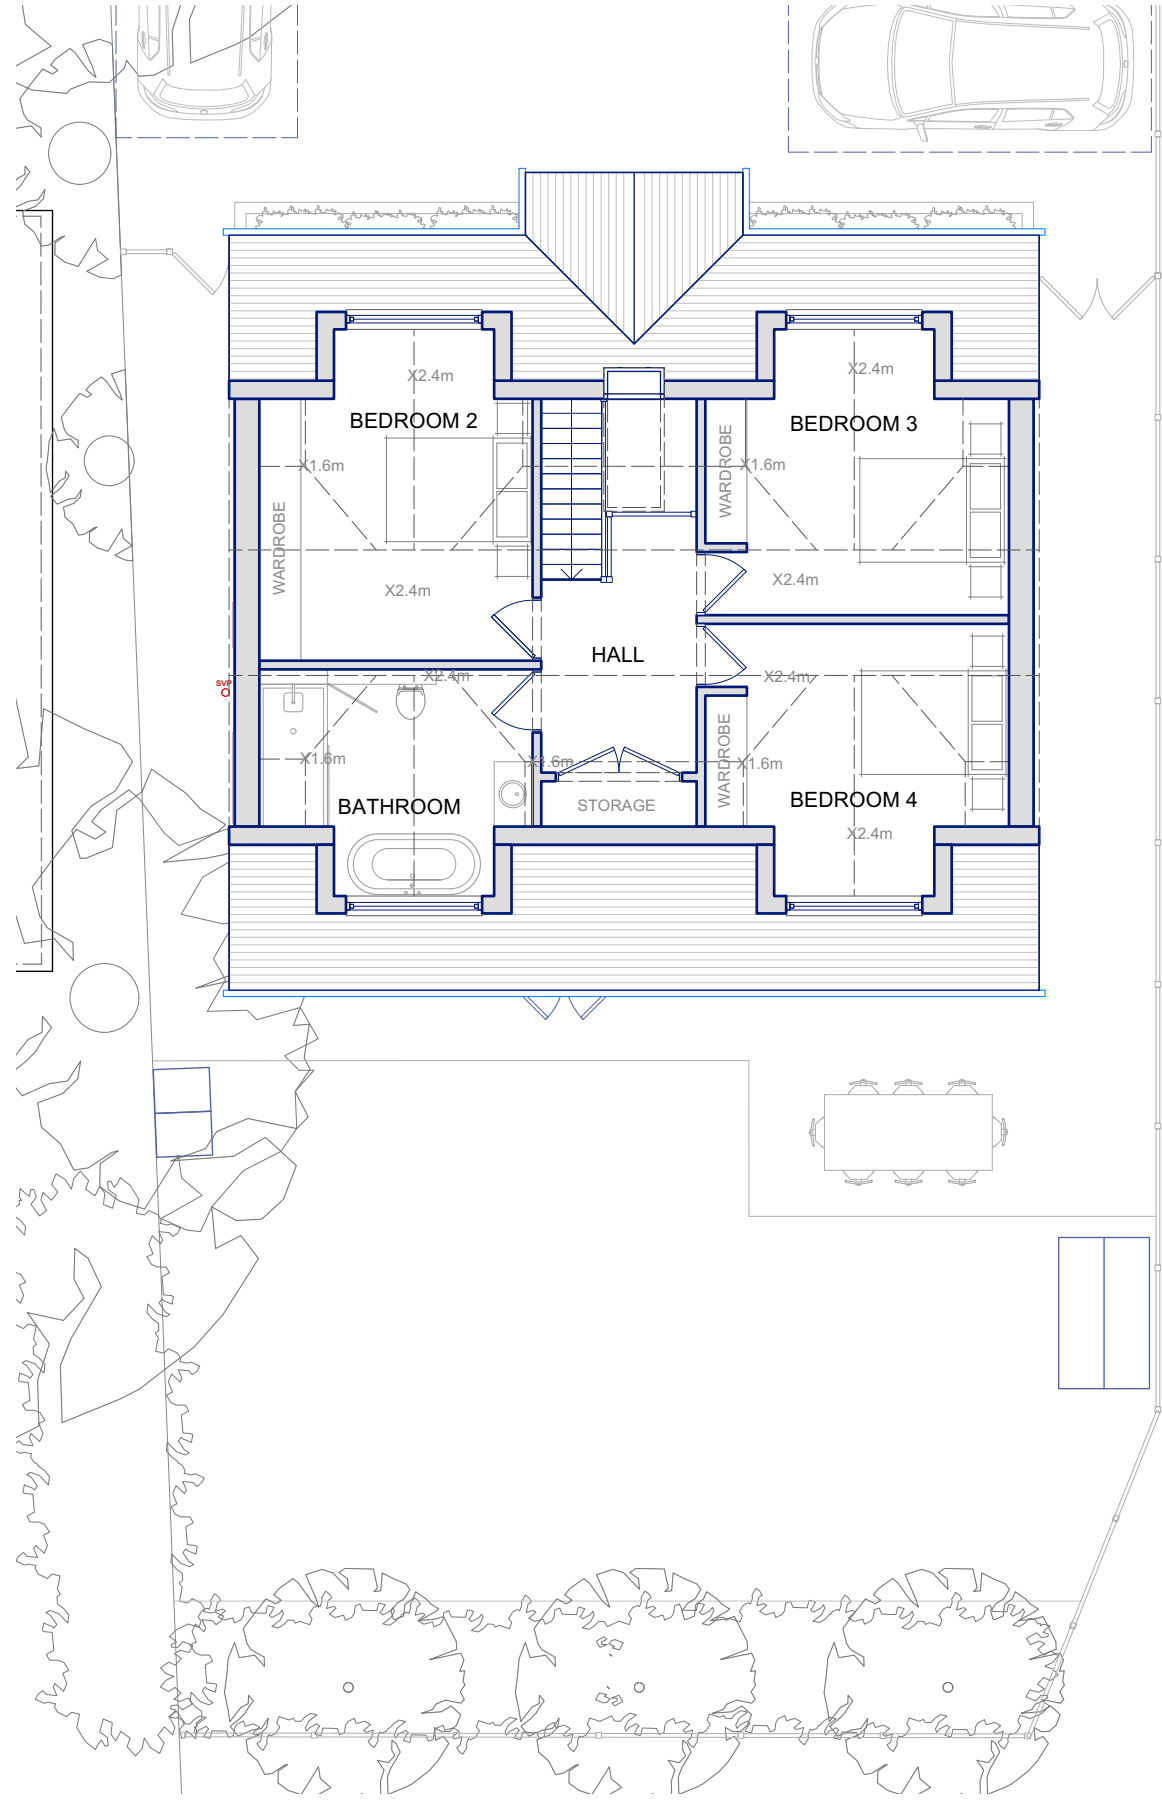

PLANNING

Revisions: P1 Issued to Client for Comment
A Issued to Local Planning Authority

01/07/2025
14/07/2025



PROJECT: Land to West of 20 Frogmore Lane, Lovedean

SHEET: Floor Plans as Proposed

This drawing is ©copyright Styles Architecture 2024. No dimensions to be scaled from this drawing except for planning purposes

DRAWING NO: A1035 210

REV: A

SCALE: 1:100

DATE: Sept 2024

0 1 2 3 4 5 M



STYLES
ARCHITECTURE

vicki@styles-architecture.co.uk