
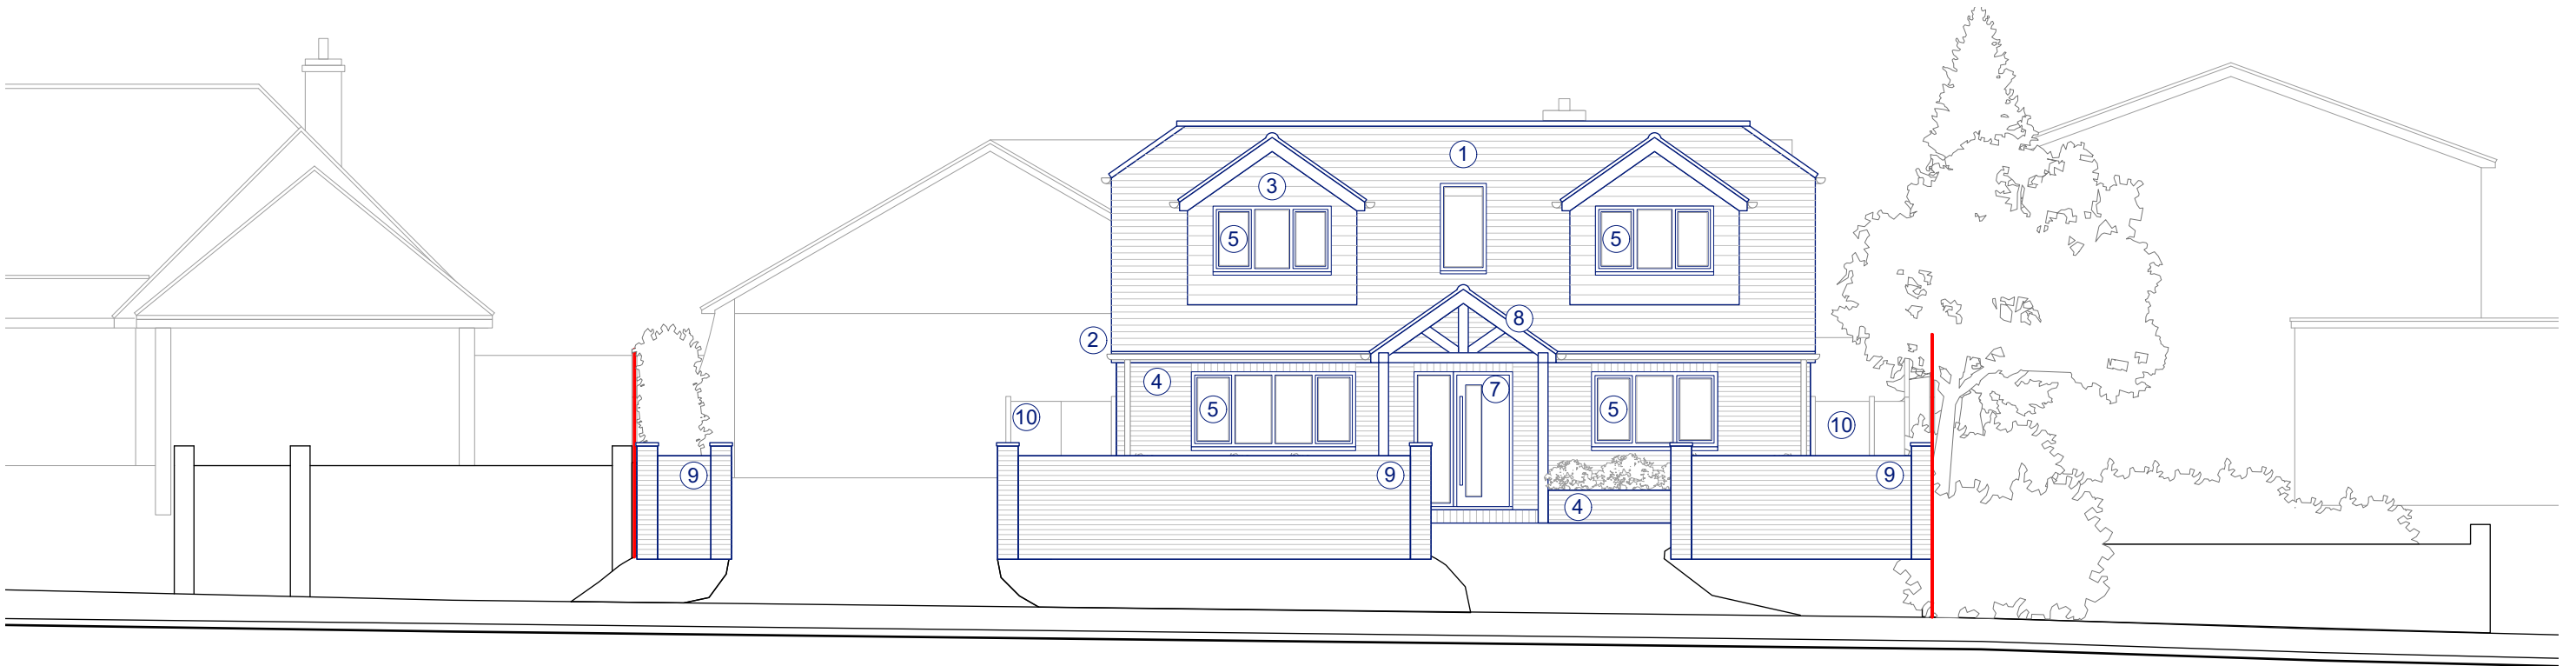


Application site boundary

Key:

1. Concrete tiles
2. uPVC rainwater goods
3. Composite cladding
4. Brickwork
5. uPVC windows to match existing
6. uPVC doors to match existing
7. Composite front door
8. Timber porch with concrete tiles
9. Boundary wall: Brickwork
10. Timber fencing

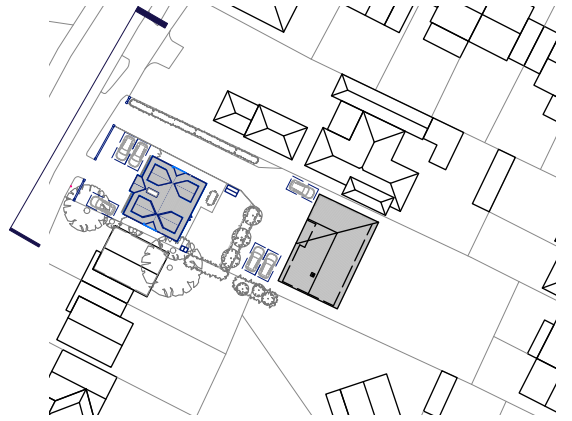

WEST ELEVATION

PLANNING

Revisions:	P1	Issued to Client for Comment	01/07/2025
	A	Issued to Local Planning Authority	14/07/2025
	B	Issued to Local Planning Authority	04/08/2025

PROJECT: Land to West of 20 Frogmore Lane, Lovedean

SHEET: Street Elevation as Proposed

This drawing is ©copyright Styles Architecture 2024. No dimensions to be scaled from this drawing except for planning purposes

DRAWING NO: A1035 310

REV: B

SCALE: 1:100

DATE: Sept 2024



STYLES
ARCHITECTURE

vicki@styles-architecture.co.uk