




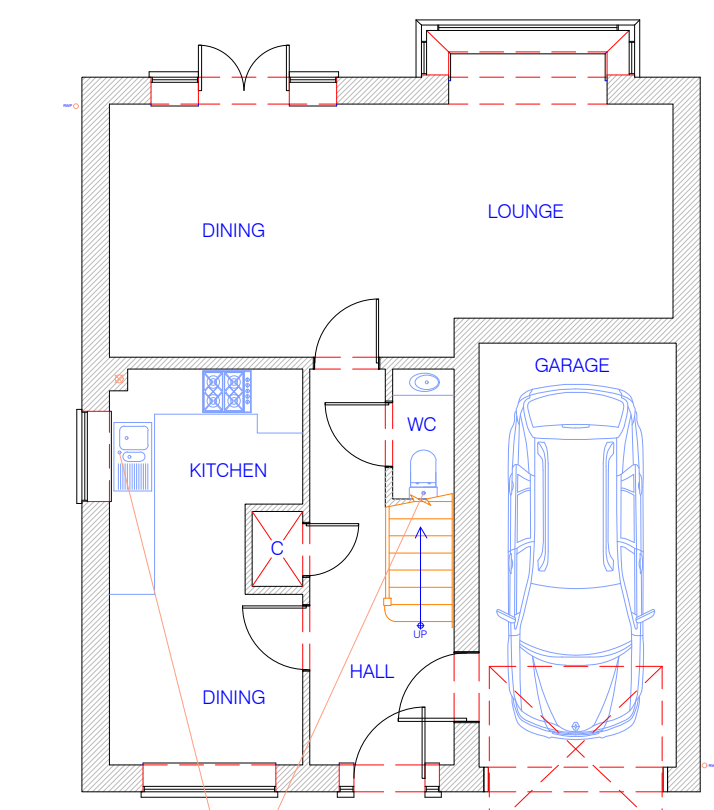


1 EXISTING GROUND FLOOR PLAN
1:100

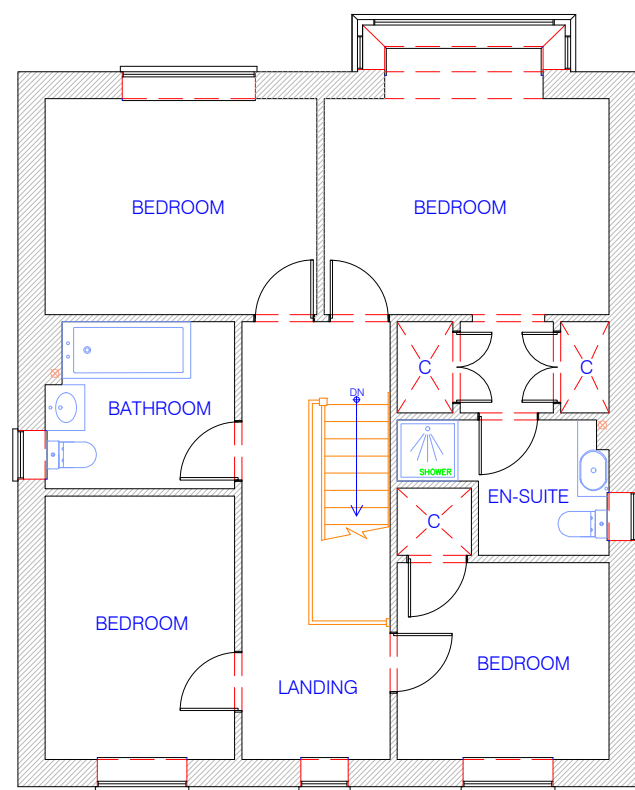

2 EXISTING FIRST FLOOR PLAN
1:100 (NO CHANGE)

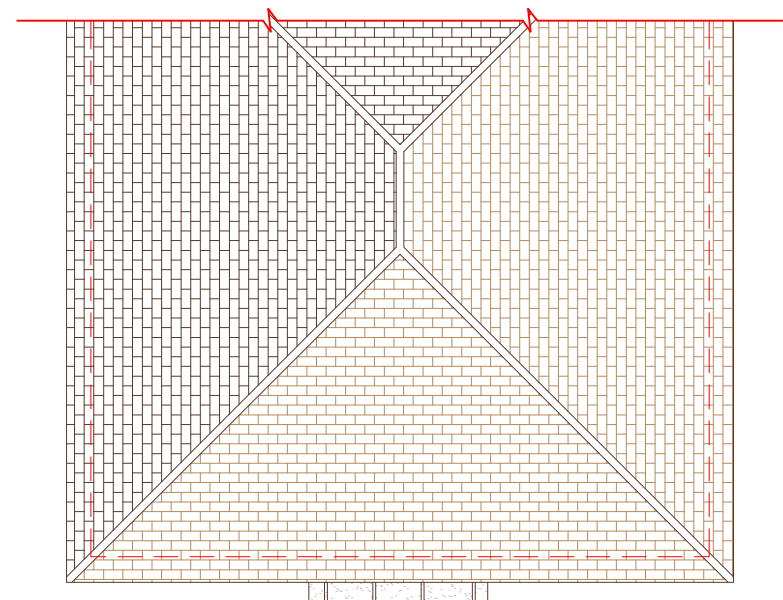


3 EXISTING ROOF PLAN
1:100 (NO CHANGE)

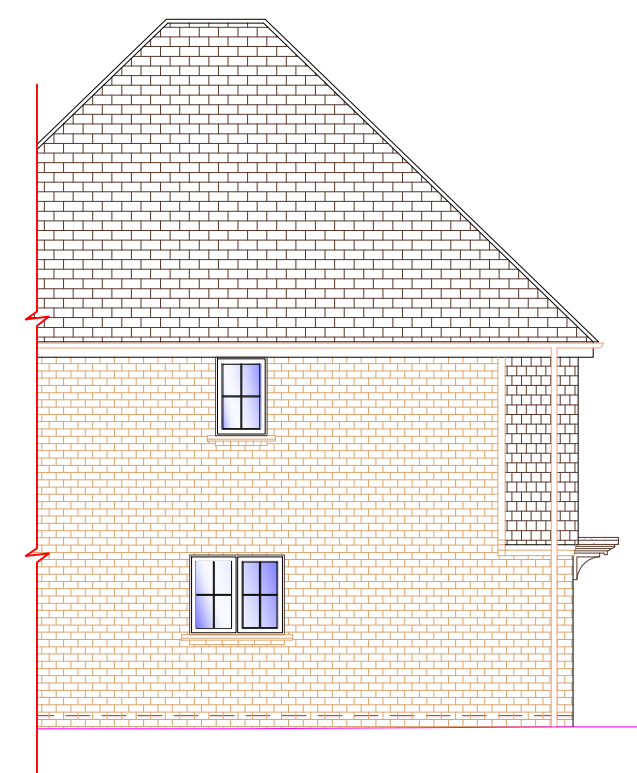


4 EXISTING SIDE ELEVATION
1:100 (NO CHANGE)




5 EXISTING FRONT ELEVATION
1:100

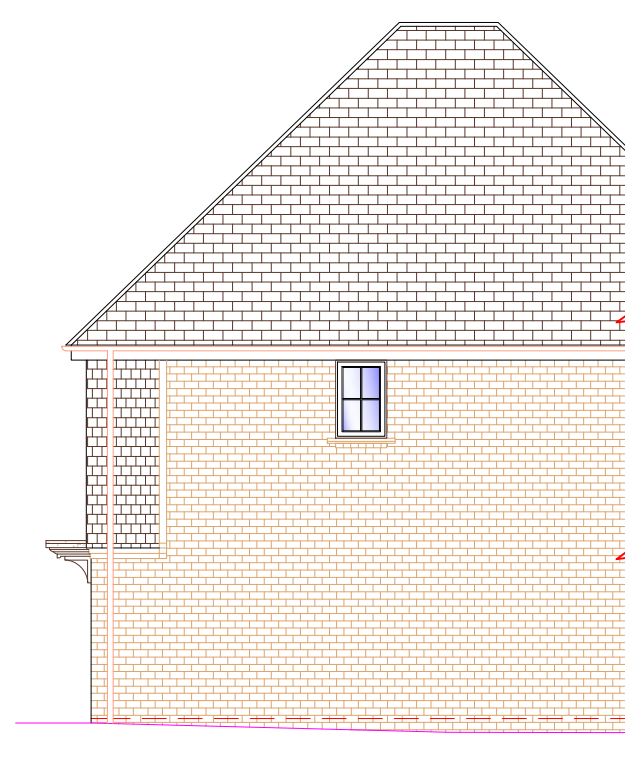

6 EXISTING SIDE ELEVATION
1:100

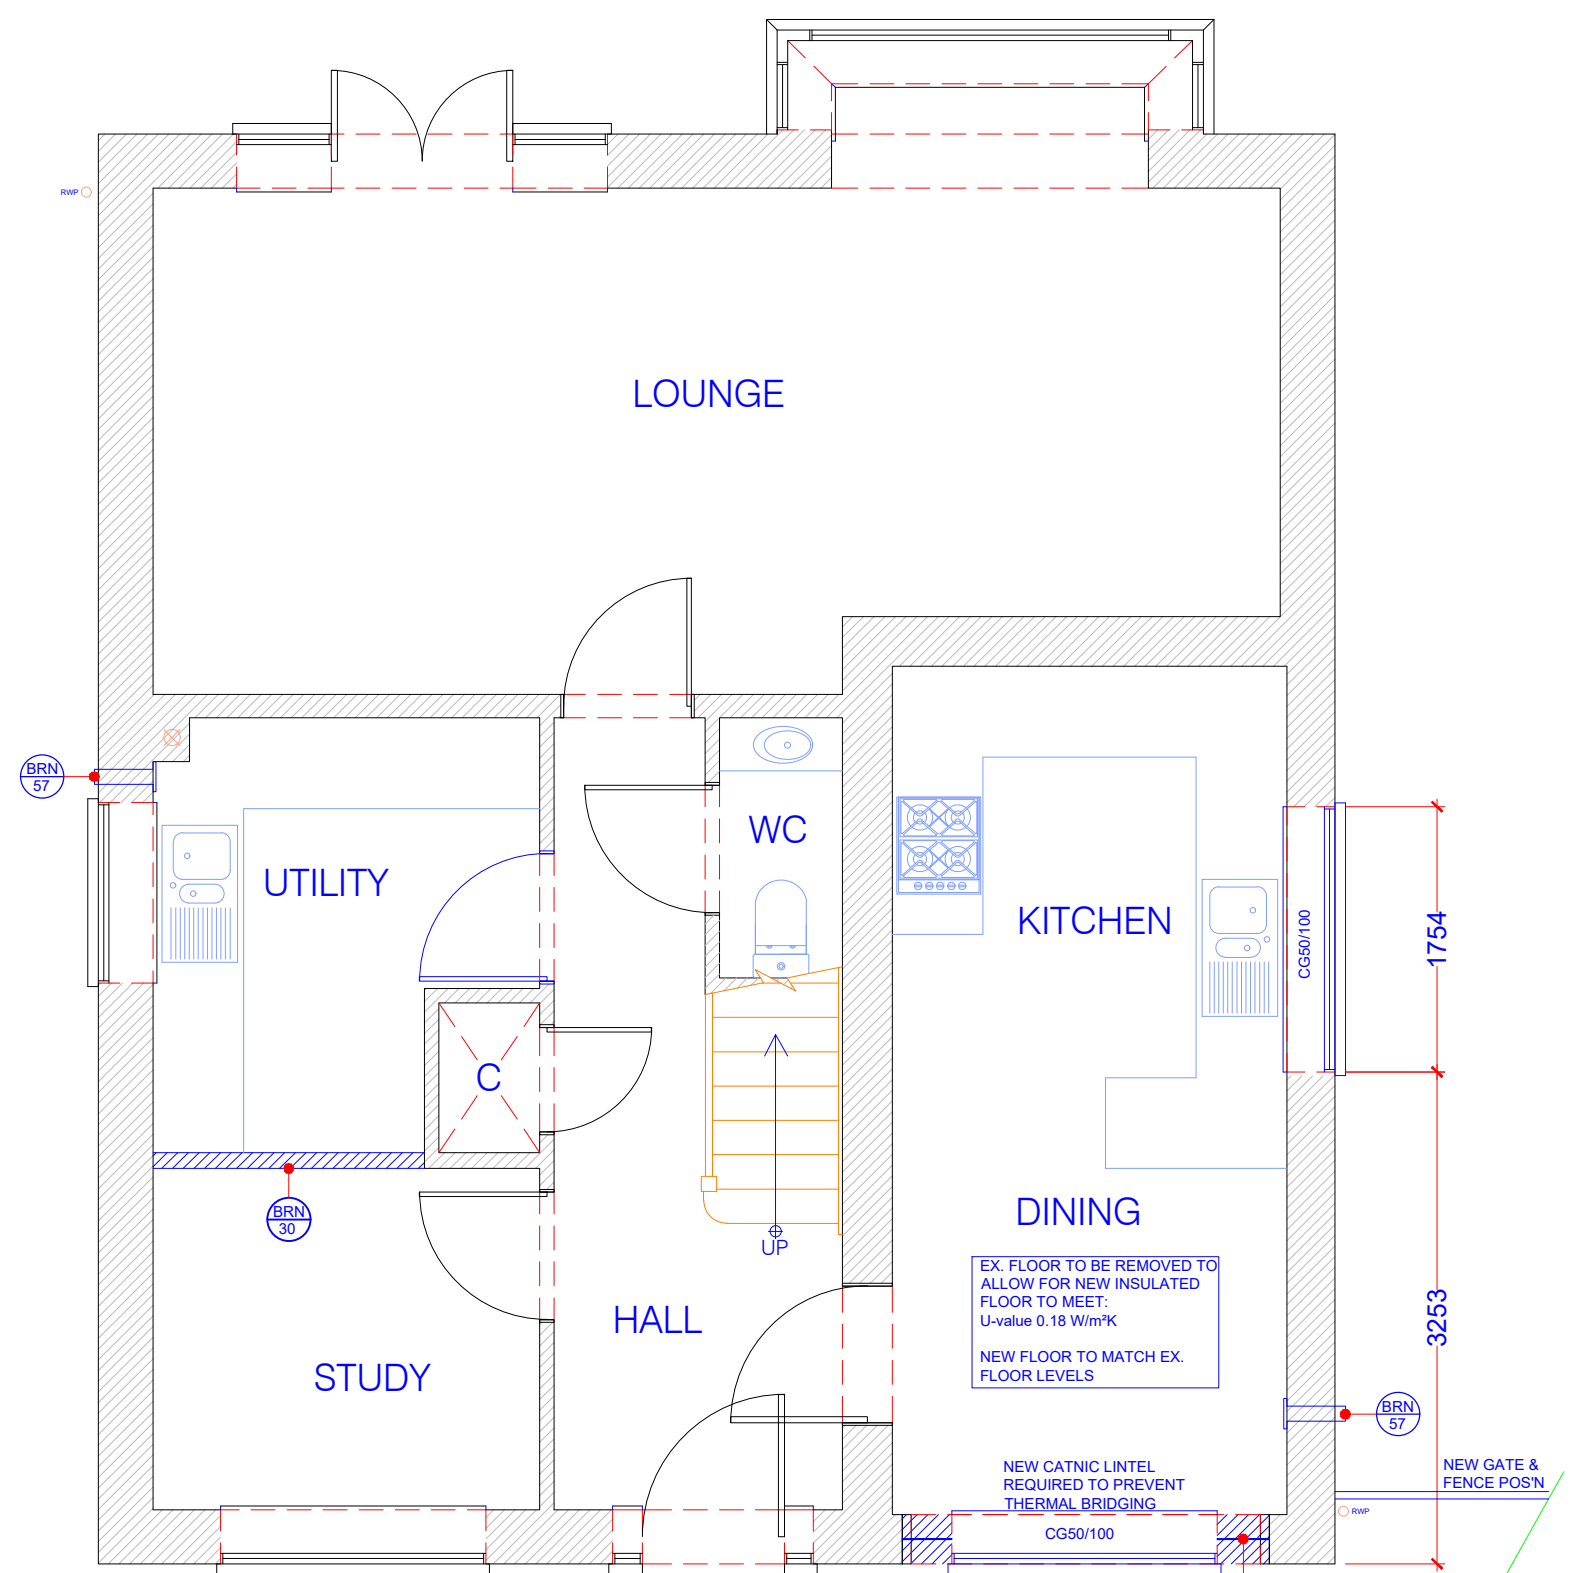


7 PROPOSED GROUND FLOOR PLAN
1:50

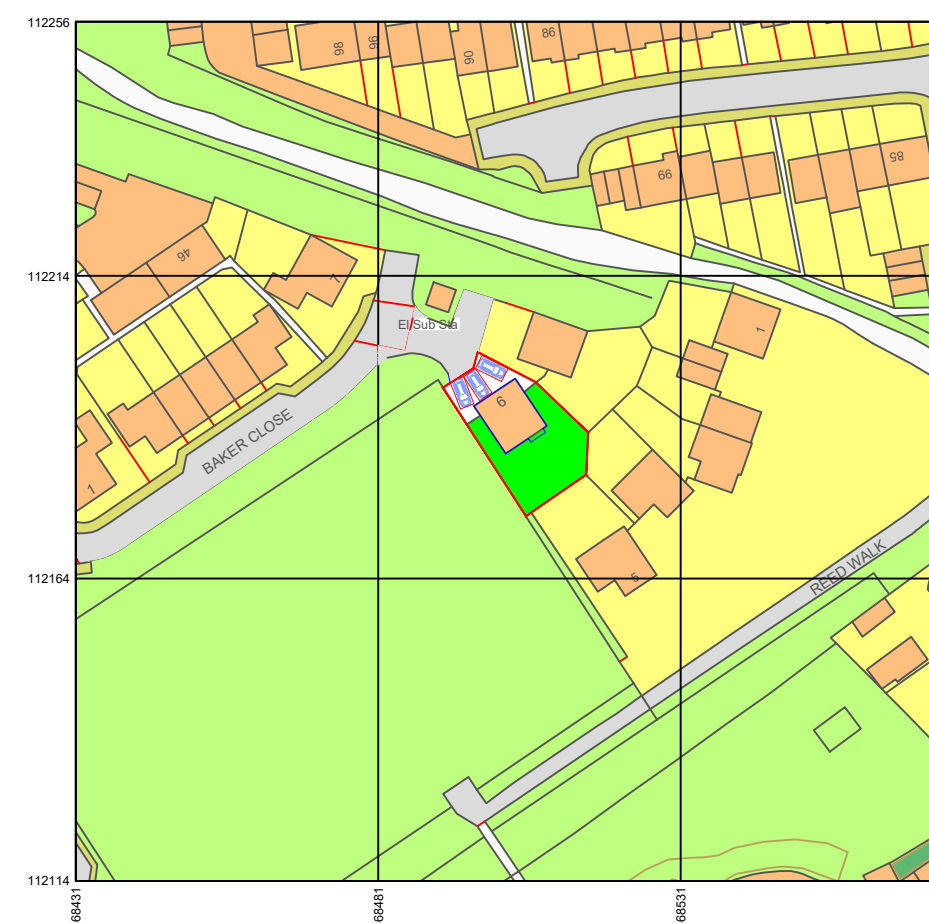


8 LOCATION PLAN
1:1250




9 PROPOSED FRONT ELEVATION
1:100

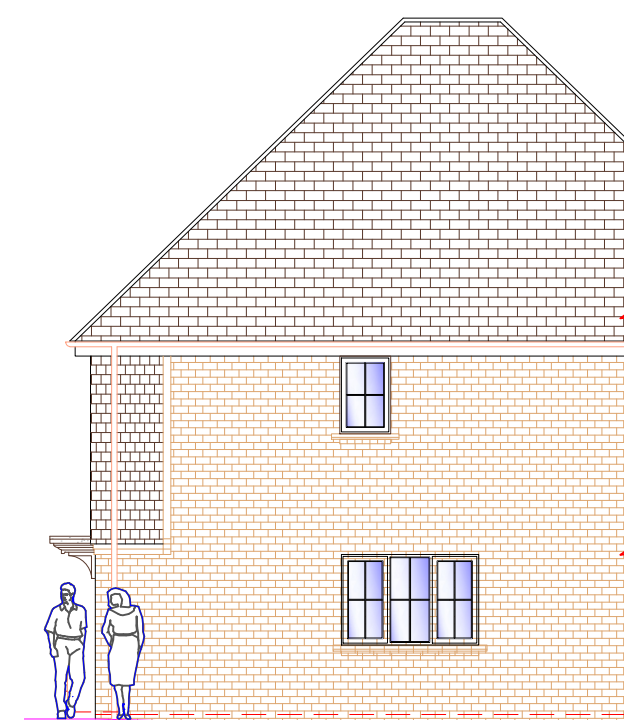


10 PROPOSED SIDE ELEVATION
1:100

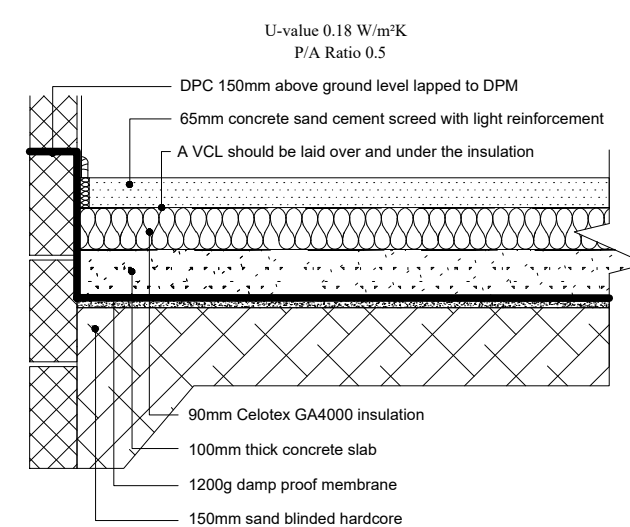

12 PROPOSED FLOOR SECTION
1:16

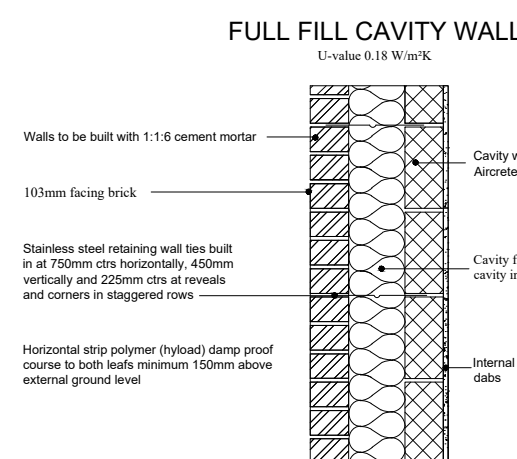

13 NEW WALL
1:20

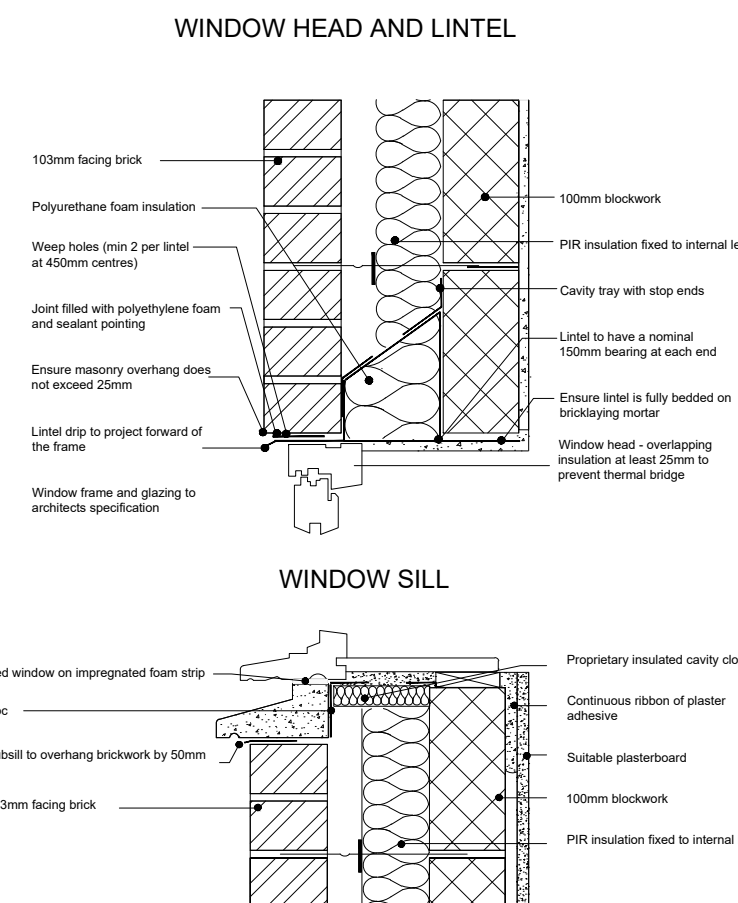

14 PROPOSED WINDOW SECTION
1:10



15 BLOCK PLAN AND CAR PARKING PROVISION
1:500

Produced on 23 July 2025 from the Ordnance Survey National Geographic Database and incorporating surveyed revision available at this date.
This map shows the area bounded by 468431 112114,468573 112114,468573 112256,468431 112256,468431 112114
Crown copyright and database rights 2025 OS 100054135. Supplied by copla ltd trading as UKPlanningMaps.com a licensed Ordnance Survey partner (OS 100054135).
Data licence expires 23 July 2026. Unique plan reference: v2f/1288143/1727526

<div><div>1:1250</div><div><div></div><div>25m</div><div>0</div><div>25m</div><div>50m</div><div>75m</div><div>100m</div><div>125m</div></div></div> <div><div>1:500</div><div><div></div><div>10m</div><div>0</div><div>10m</div><div>20m</div><div>30m</div><div>40m</div><div>50m</div></div></div> <div><div>1:100</div><div><div></div><div>2m</div><div>0</div><div>2m</div><div>4m</div><div>6m</div><div>8m</div><div>10m</div></div></div> <div><div>1:50</div><div><div></div><div>1m</div><div>0</div><div>1m</div><div>2m</div><div>3m</div><div>4m</div><div>5m</div></div></div>	<div><div><div><div>BRN</div><div>1</div></div><div><div></div><div></div></div></div><div>DENOTES ATTACHED BUILDING REGULATION NOTES</div><div>DENOTES ITEM No.</div></div> <table><tr><td>MODIFICATIONS</td><td>ISSUE:</td></tr><tr><td>Amended plan to suit validation requirements</td><td>06.10.2025</td></tr><tr><td>TITLE</td><td></td></tr><tr><td>GARAGE CONVERSION</td><td></td></tr><tr><td>CUSTOMER</td><td></td></tr><tr><td colspan="2">9 Baker Close, Waterloooville, PO89WP</td></tr><tr><td>DRAWING NO:</td><td>1 OF 1</td></tr><tr><td colspan="2">BERNARDINO 01A</td></tr><tr><td>SCALE:</td><td>VARIABLES:</td></tr><tr><td>DATE:</td><td>23.07.2025</td></tr><tr><td>REVISION:</td><td>B A</td></tr></table>	MODIFICATIONS	ISSUE:	Amended plan to suit validation requirements	06.10.2025	TITLE		GARAGE CONVERSION		CUSTOMER		9 Baker Close, Waterloooville, PO89WP		DRAWING NO:	1 OF 1	BERNARDINO 01A		SCALE:	VARIABLES:	DATE:	23.07.2025	REVISION:	B A
MODIFICATIONS	ISSUE:																						
Amended plan to suit validation requirements	06.10.2025																						
TITLE																							
GARAGE CONVERSION																							
CUSTOMER																							
9 Baker Close, Waterloooville, PO89WP																							
DRAWING NO:	1 OF 1																						
BERNARDINO 01A																							
SCALE:	VARIABLES:																						
DATE:	23.07.2025																						
REVISION:	B A																						
<div><div>NOTE:</div><div><div><div>• ALL DETAILS AND DIMENSIONS SPECIFIED ON THE PROPOSED PLANS TO BE CHECKED ON SITE BY APPOINTED CONTRACTOR PRIOR TO ANY COMMENCEMENT/ORDERING OF MATERIALS OF WORK AND ANY QUERIES, VARIATIONS OR DISCREPANCIES DIRECTED TO CLIENT - DM DESIGNS ACCEPTS NO RESPONSIBILITY IN ANY PART ON DRAWINGS ISSUED UNLESS OTHERWISE AGREED.</div><div>• ALL GROUND CONDITIONS AND TREES TO BE CHECKED BY APPOINTED STRUCTURAL ENGINEER BEFORE WORKS COMMENCING.</div><div>• FOUNDATION DESIGN REQUIRED FROM APPOINTES STRUCTURAL ENGINEER.</div><div>• ALL STRUCTURAL DETAILS ON DRAWINGS TO BE CHECKED AND APPROVED BY QUALIFIED STRUCTURAL ENGINEER AND SIGNED OFF ACCORDINGLY BY THE APPOINTED BUILDING CONTROL OFFICER. DM DESIGNS ACCEPTS NO RESPONSIBILITY IN ANY PART ON STRUCTURAL DETAILS ON DRAWINGS ISSUED.</div></div></div><div><div>NOTE:</div><div>DRAWING:BERNARDINO_01A TO BE USED IN CONJUNCTION WITH ASSOCIATED BUILDING REGULATIONS NOTES BERNARDINO/BRN.</div><div>DIRECTIONAL NORTH ARROW SHOWN ON BLOCK & LOCATION PLANS</div></div></div>	<div><div><div><div>DM</div><div>designs</div></div><div><div></div><div></div></div></div><div><div>DRAWING NO:</div><div>1 OF 1</div></div><div><div>BERNARDINO 01A</div></div><div><div>SCALE:</div><div>VARIABLES:</div></div><div><div>DATE:</div><div>23.07.2025</div></div><div><div>REVISION:</div><div>B A</div></div></div>																						