



East Elevation




South Elevation

NOTES
ERRORS AND OMISSIONS TO BE REPORTED TO THE ARCHITECT.
THIS DRAWING IS COPYRIGHT.

REVISIONS

A	Issue for Planning	05/08/2025
B	Material Amendments	16/06/2025

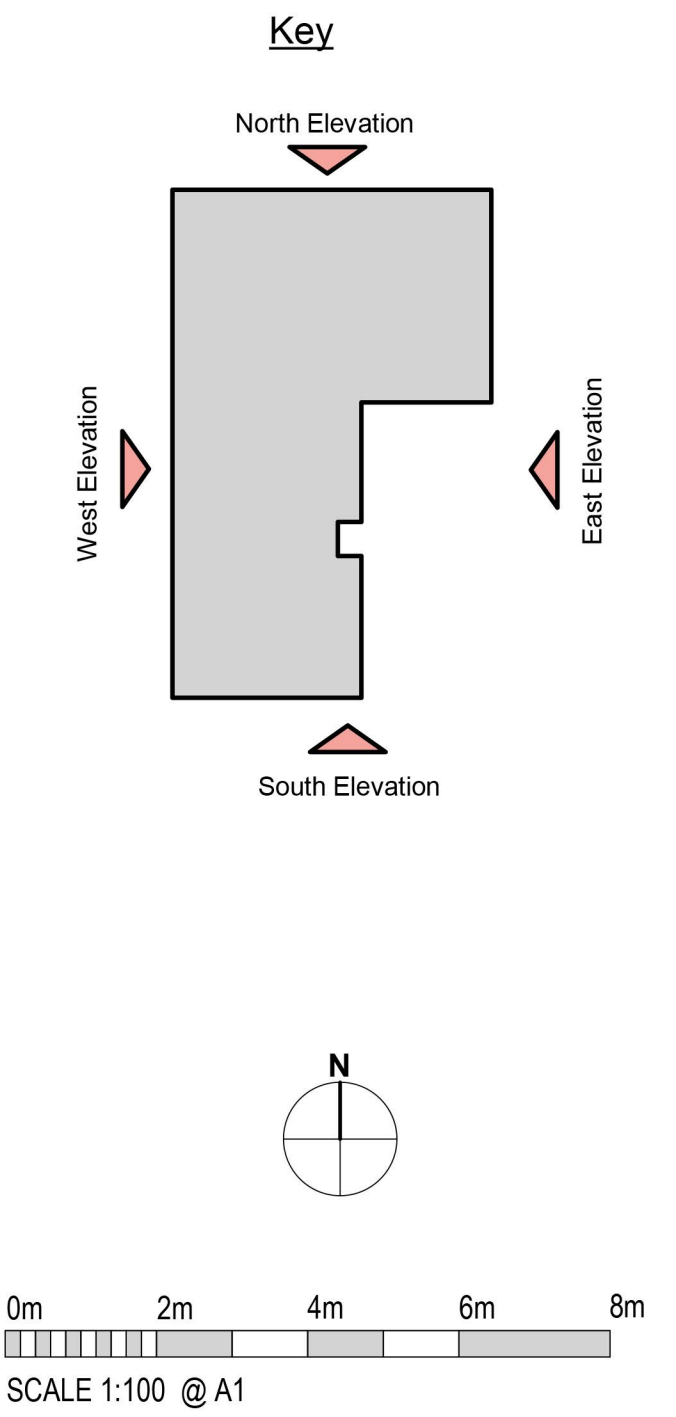

EDGINGTONS
ARCHITECTS

meridian house | 2 russell street | windsor | berkshire | SL4 1HQ
t: +44 (0)1753 857092 | e: mail@edgingtons.co.uk
web: http://www.edgingtons.co.uk

Stonebond Properties (Guildford) Limited
Former SSE Offices
Bartons Road, Havant

Apartment Elevations			
Sheet 2 of 2			
PROJECT STATUS	Planning		
SCALE (A1)	1 : 100		
DATE	31/07/25	DRAWN	AG
JOB No.	6087	DWG No. 1351	REV. B