



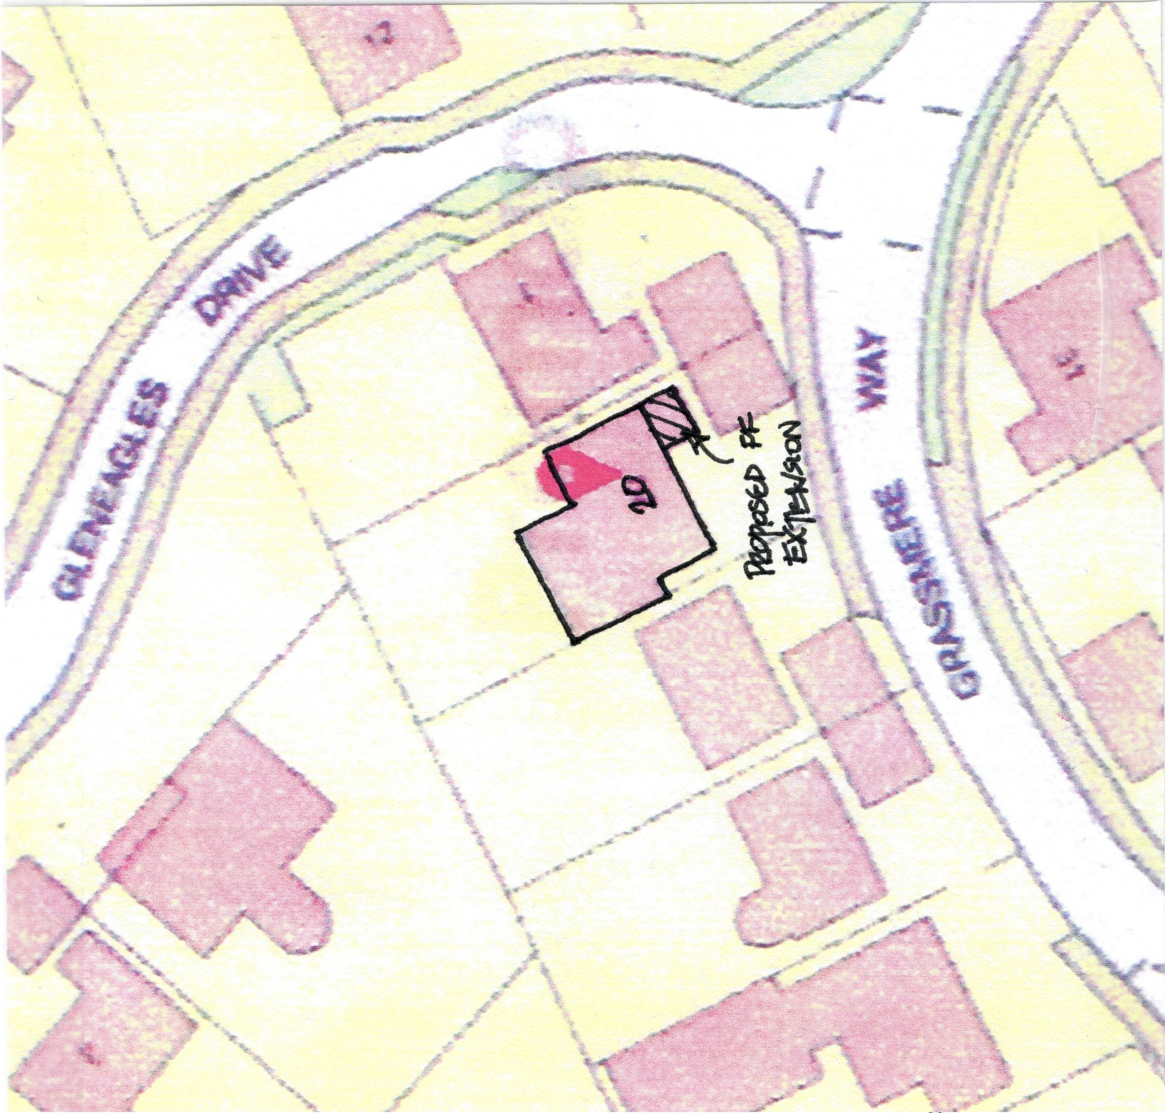

SITE PLAN

Scale 1:500

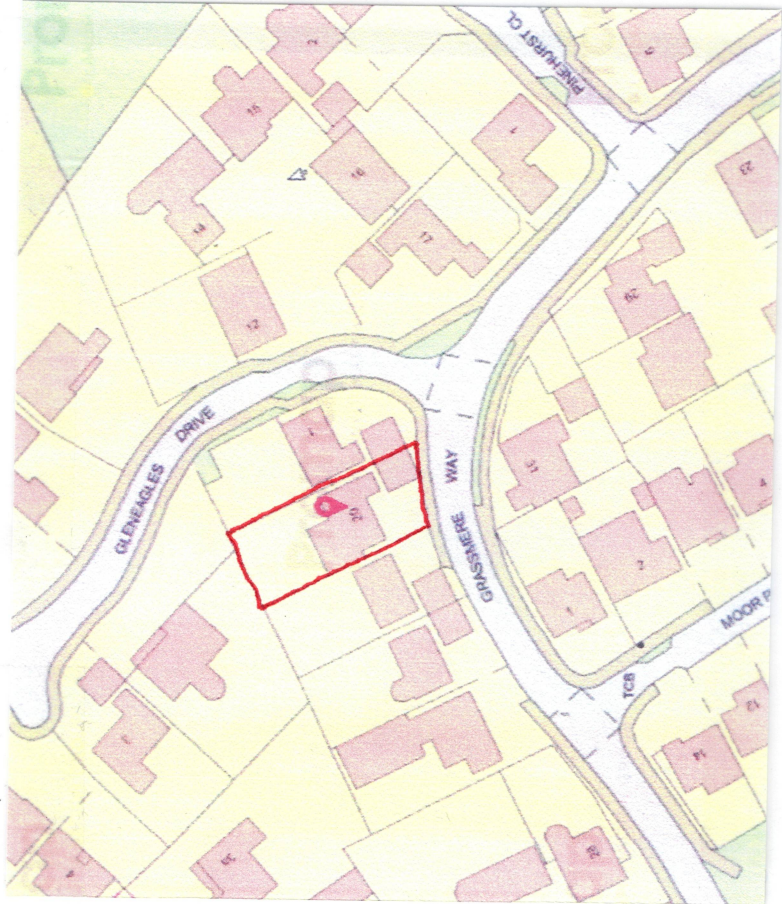

LOCATION PLAN

Scale 1:1250

OS NL 100065752



DEREK TREAGUS ASSOCIATES ARCHITECTURAL SERVICES Tel: 07956 624094 Email: derek.treagus@gmail.com					
Project	FRONT FF EXTENSION AT 20 GRASSMERE WAY, WATERLOOVILLE, HAMPSHIRE.				
Client	Mr & Mrs D White				
Subject	Planning Drawing Proposed Site & Location Plans				
Date:	July 2025	Scale: 1:500, 1:1250			
Rev:		Drg. No. 25/469/02			
<ul style="list-style-type: none">• Copyright reserved.• All dimensions are to be site confirmed and should not be scaled unless for Planning purposes.• Verify all queries with the office.					