



NOTES
ERRORS AND OMISSIONS TO BE REPORTED TO THE ARCHITECT.
THIS DRAWING IS COPYRIGHT.

REVISIONS

A	Issue for Planning	05/08/2025
B	Amendment to balcony	06/10/2025

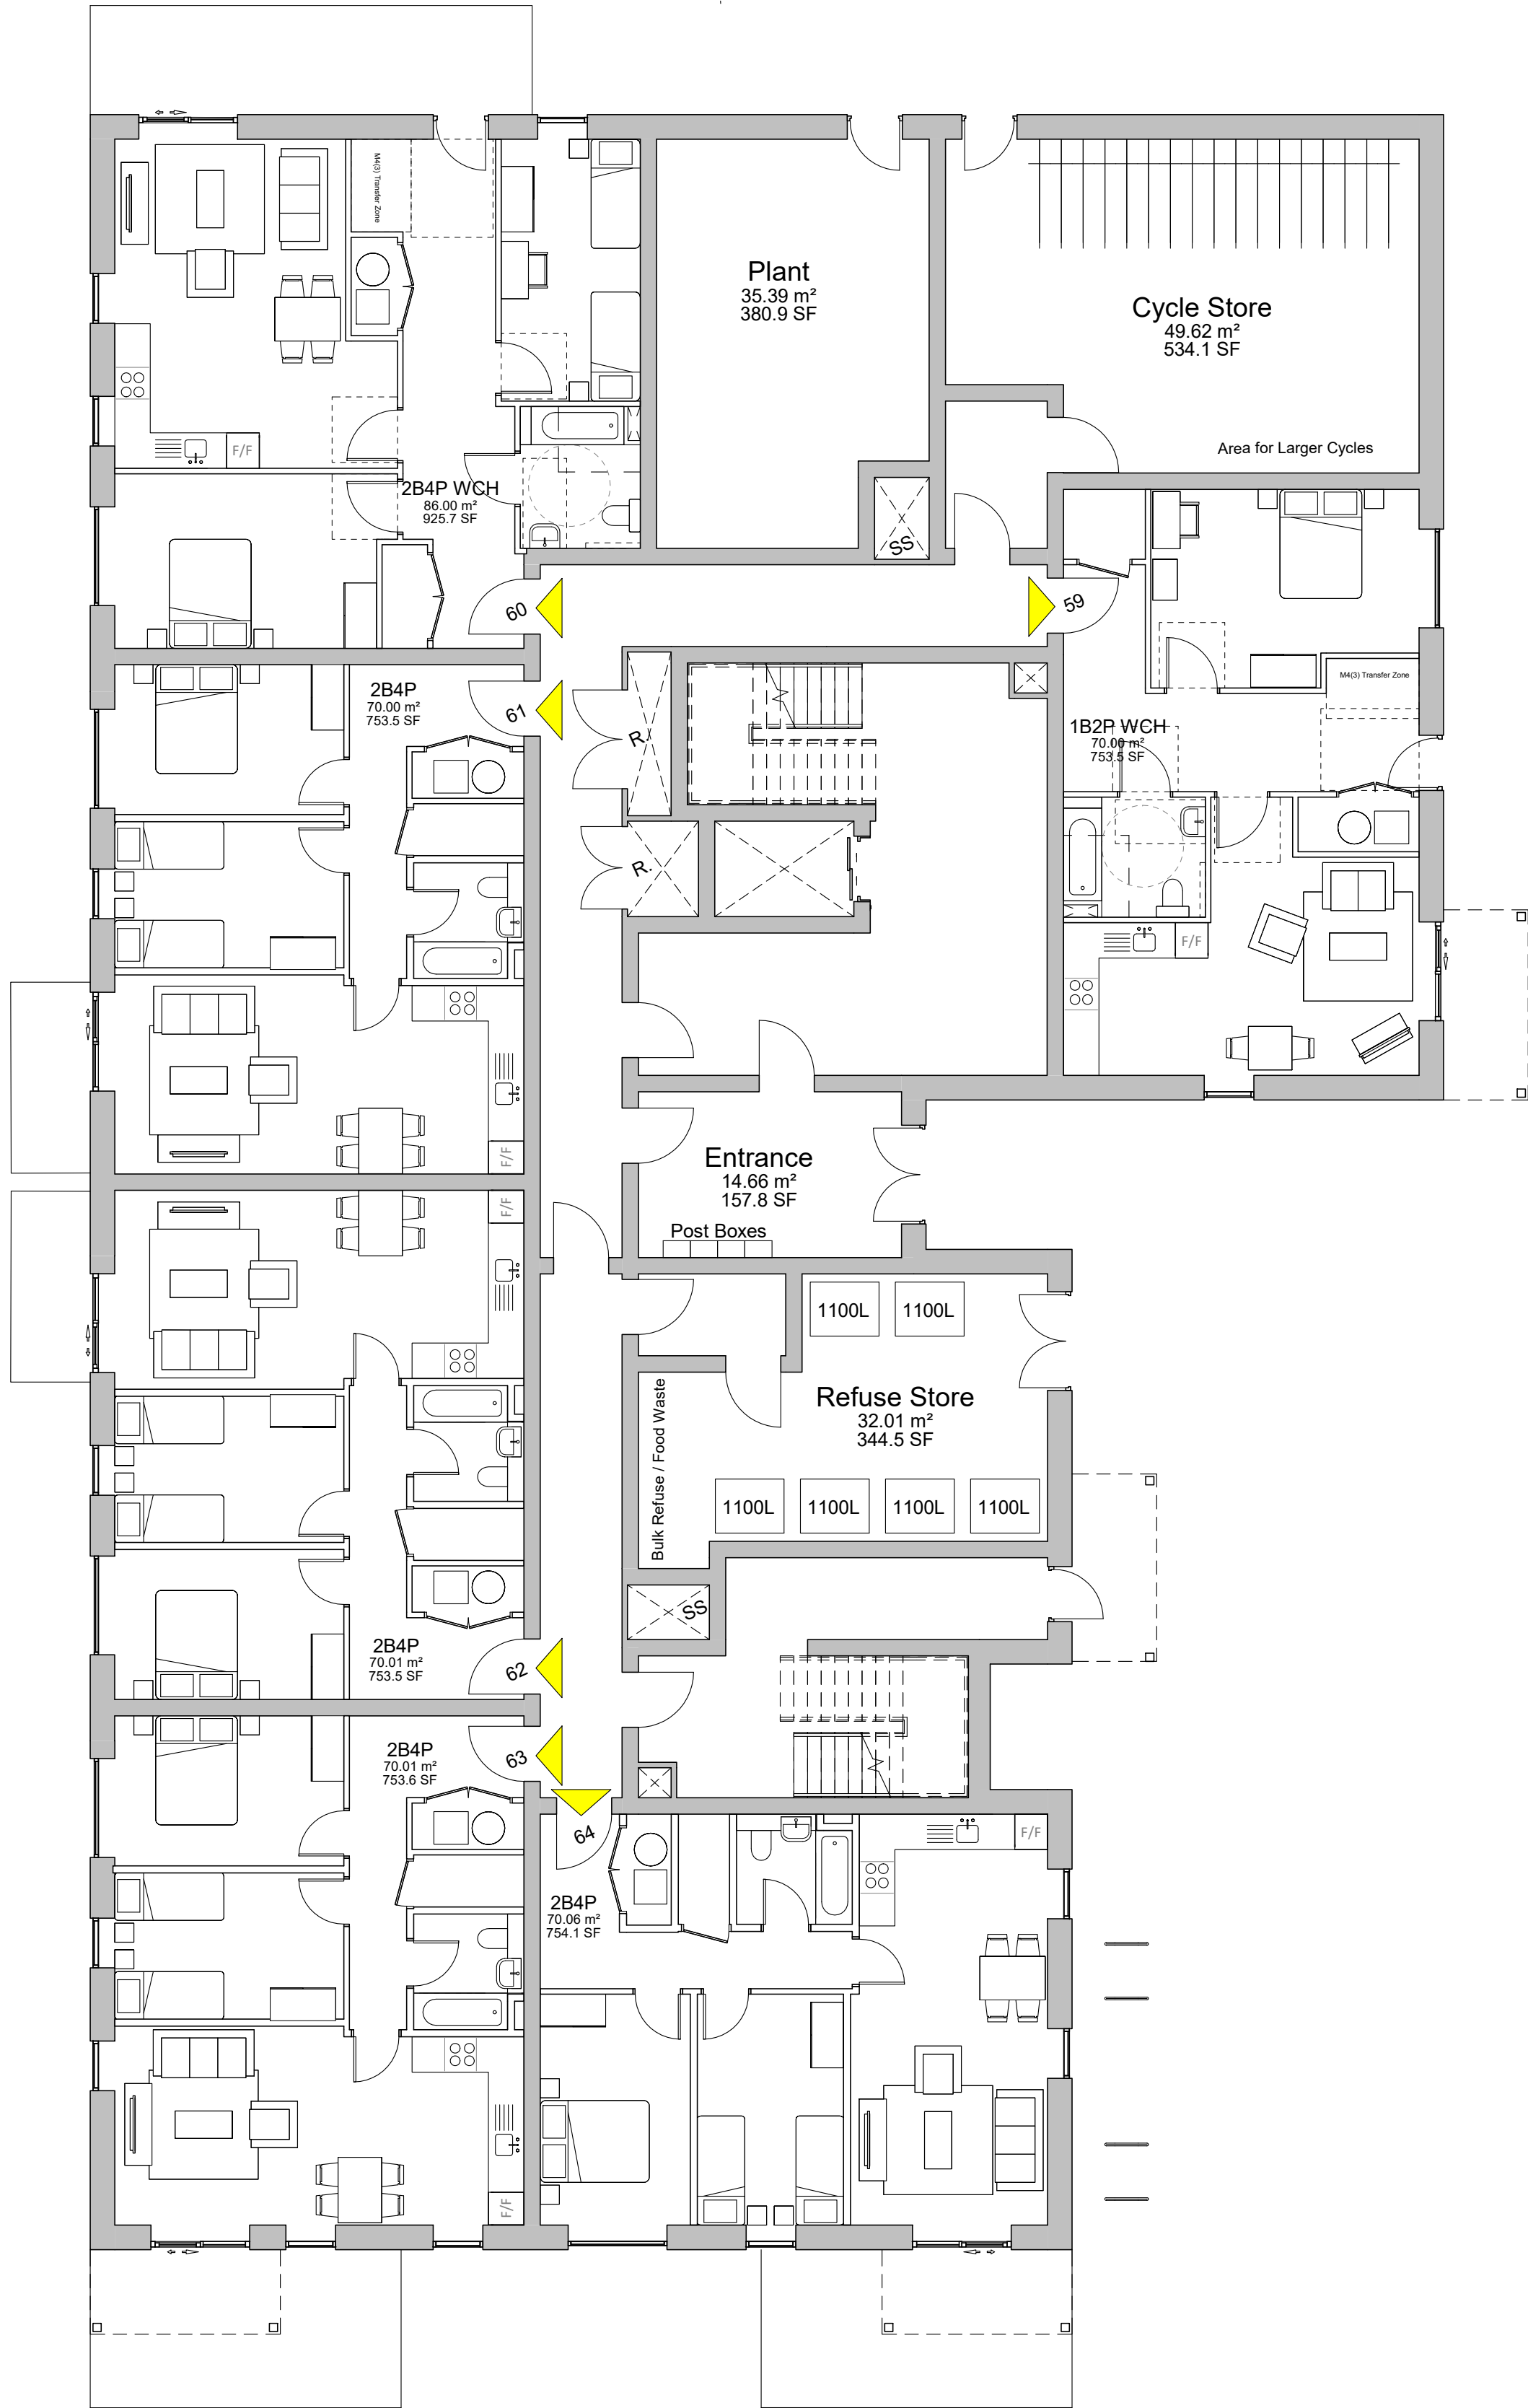


Ground Floor Plan

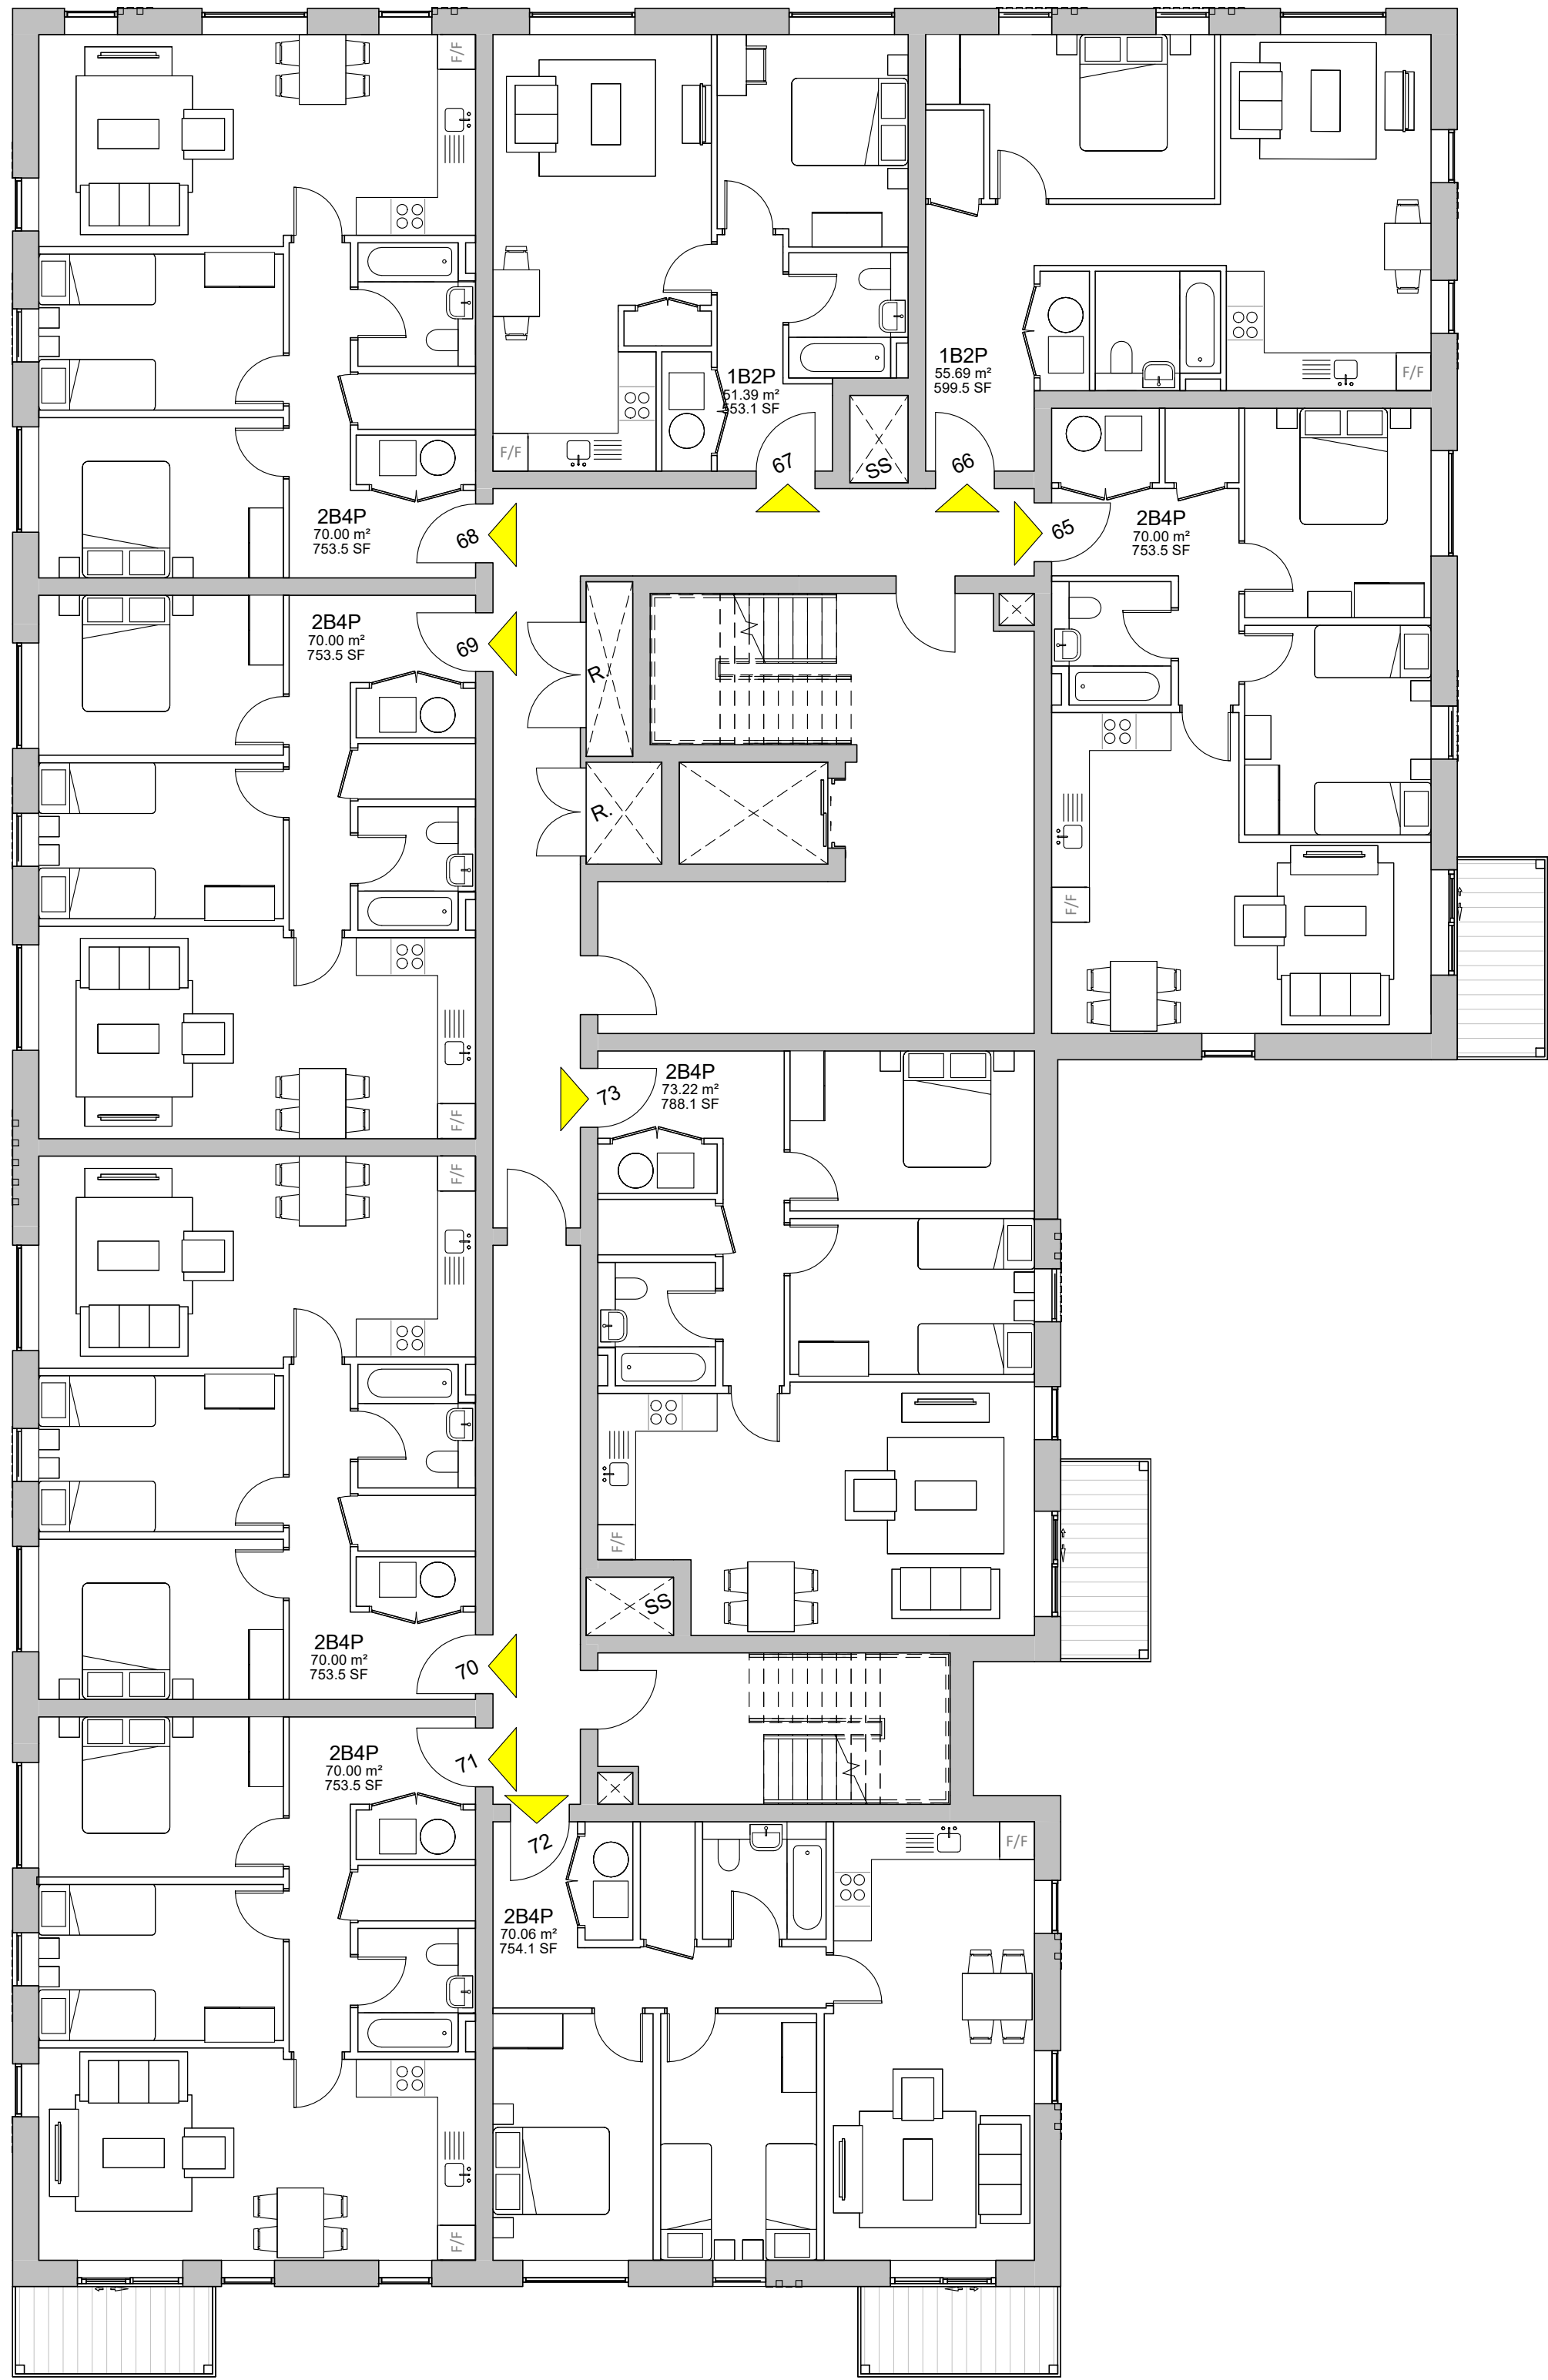

First Floor Plan

Area Schedule		
Unit	Type	Area
59	1B2P WCH	70.00m²
60	2B4P WCH	86.00m²
61	2B4P	70.00m²
62	2B4P	70.00m²
63	2B4P	70.00m²
64	2B4P	70.06m²
65	2B4P	70.00m²
66	1B2P	55.69m²
67	1B2P	51.39m²
68	2B4P	70.00m²
69	2B4P	70.00m²
70	2B4P	70.00m²
71	2B4P	70.00m²
72	2B4P	70.06m²
73	2B4P	73.22m²

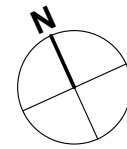

0m 2m 4m 6m 8m
SCALE 1:100 @ A1

EDGINGTONS
ARCHITECTS

meridian house | 2 russell street | windsor | berkshire | SL4 1HQ
t: +44 (0)1753 857092 | e: mail@edgingtons.co.uk
web: http://www.edgingtons.co.uk

Stonebond Properties (Guildford) Limited
Former SSE Offices
Bartons Road, Havant

Apartments Ground and First Floor

Layout Plans

PROJECT STATUS Planning

SCALE (A1) 1 : 100

DATE 03/08.2025 DRAWN AG

JOB No. 6087 DWG No.1220 REV. B