

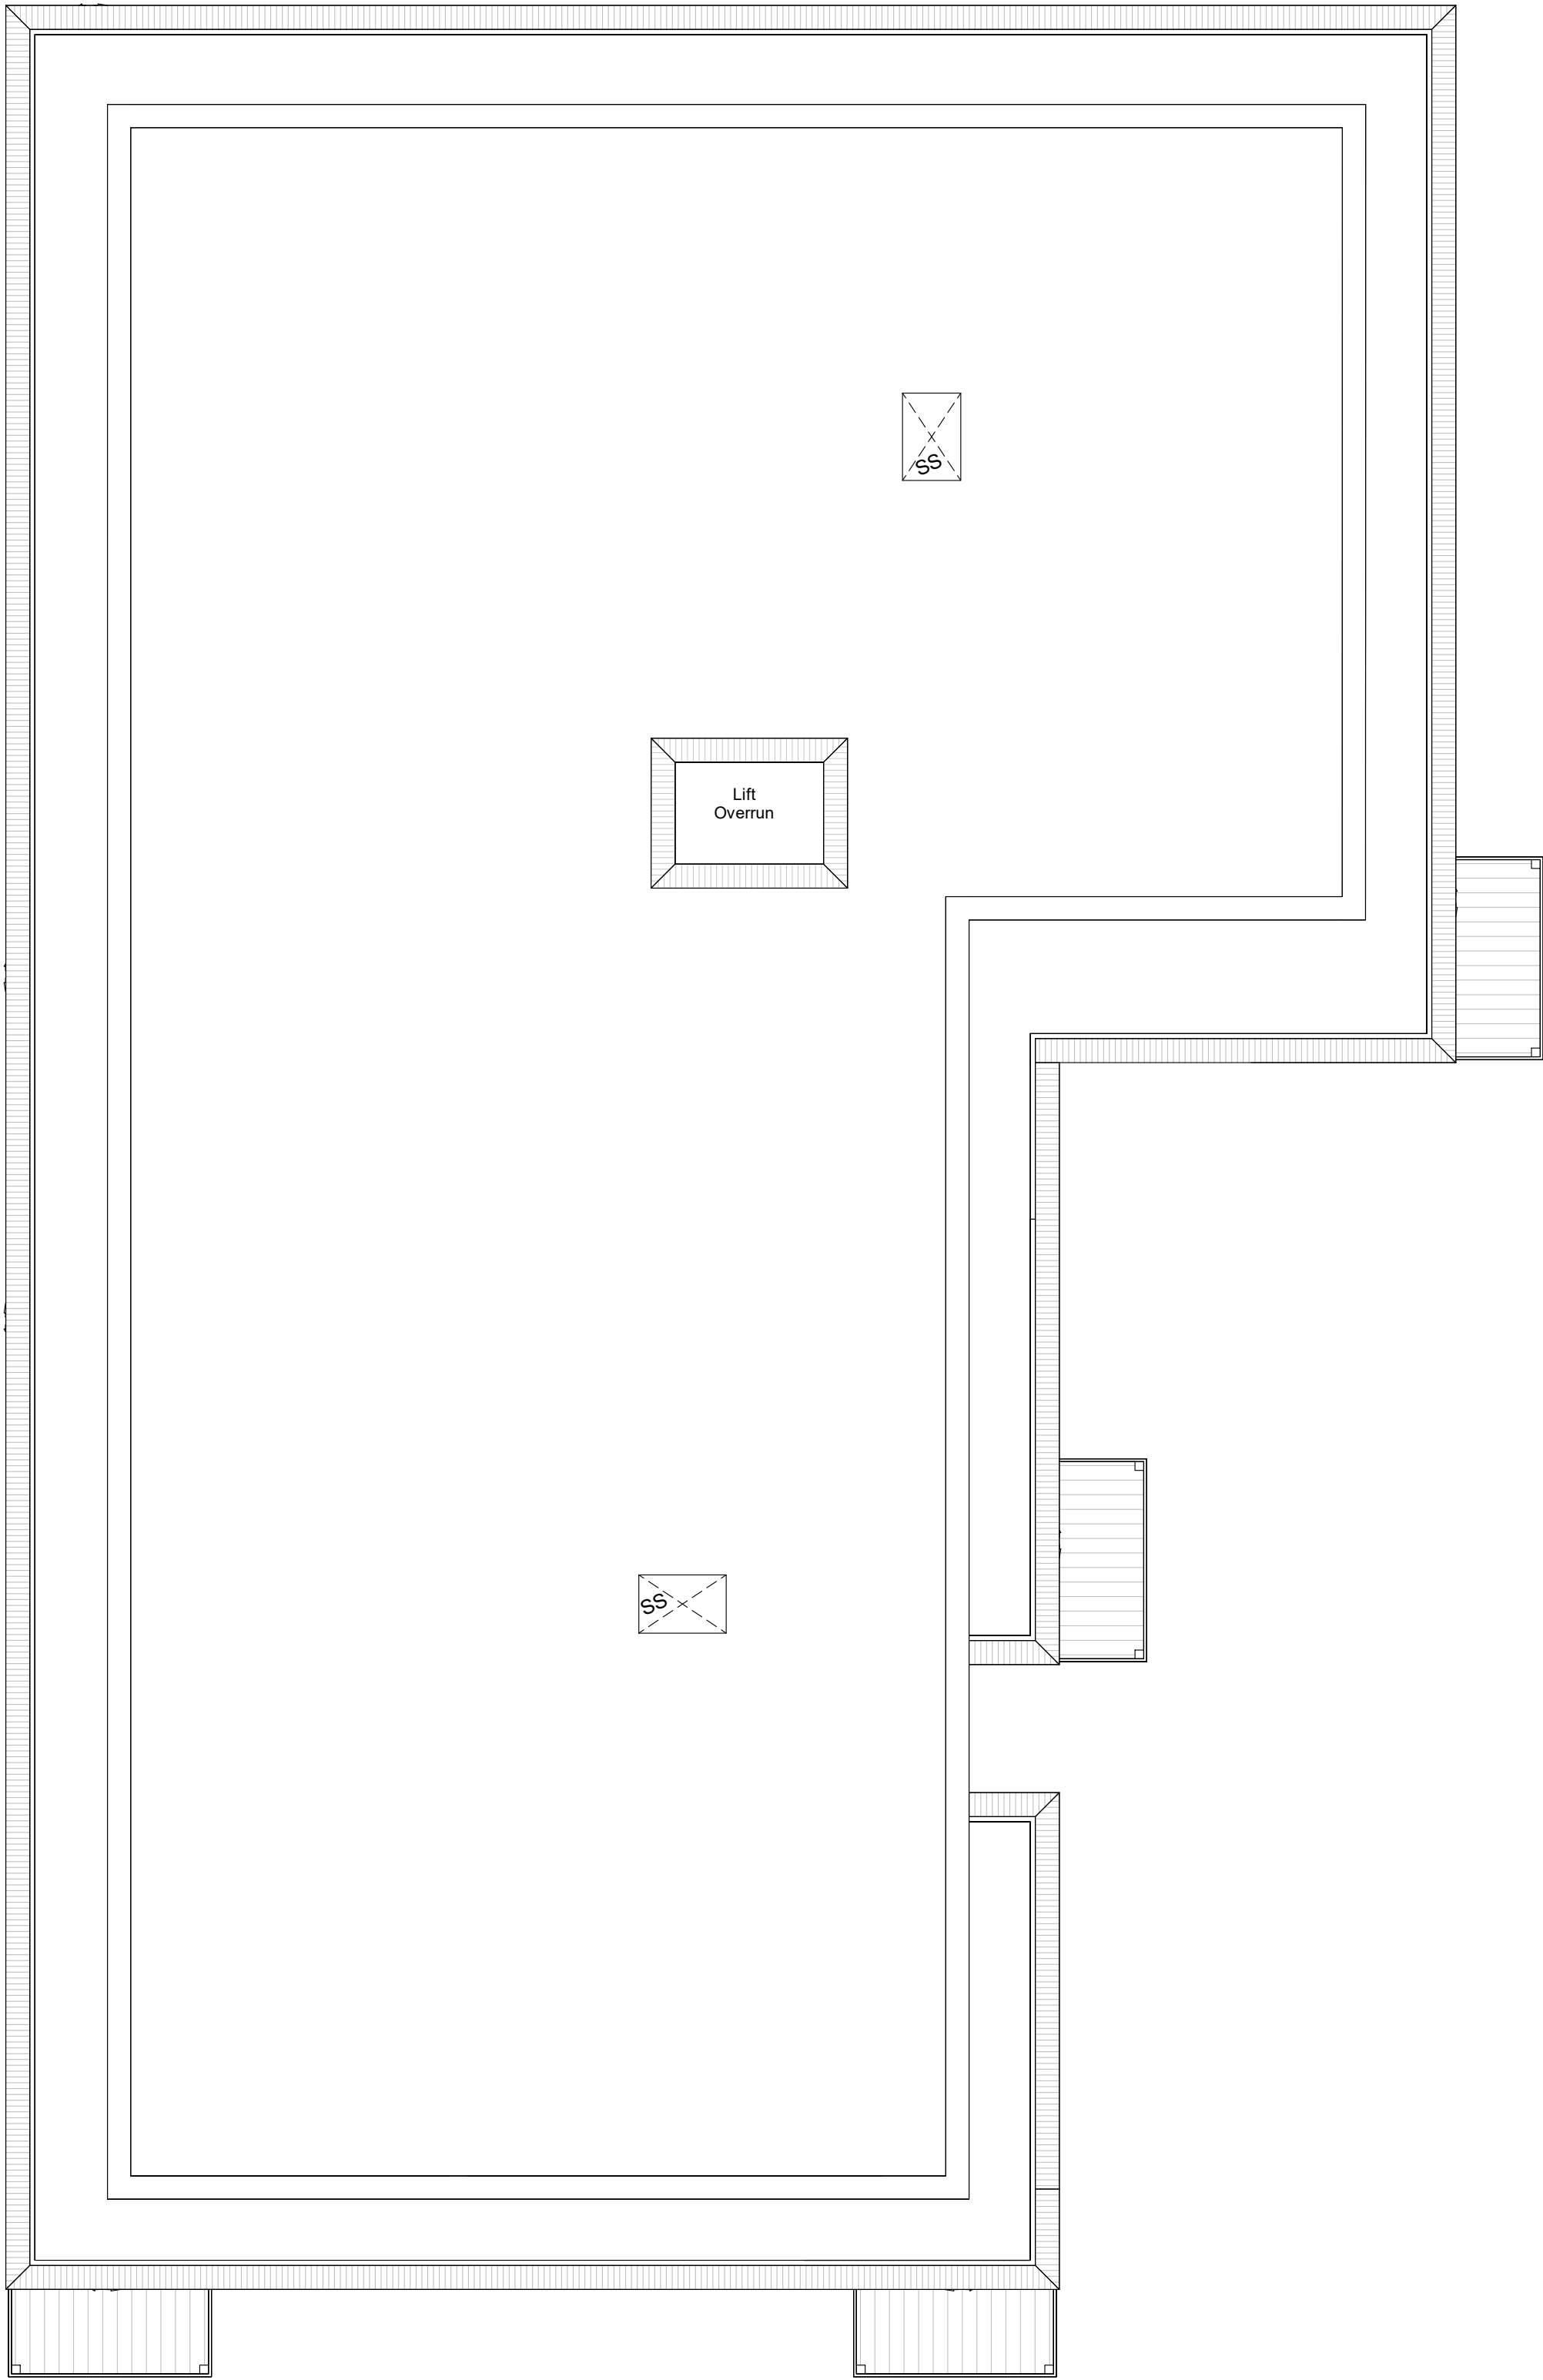


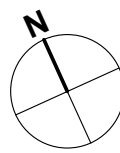

Roof Plan

NOTES
ERRORS AND OMISSIONS TO BE REPORTED TO THE ARCHITECT.
THIS DRAWING IS COPYRIGHT.

REVISIONS		
A	Issue for Planning	05/08/2025
B	Amendment to balcony	06/10/2025

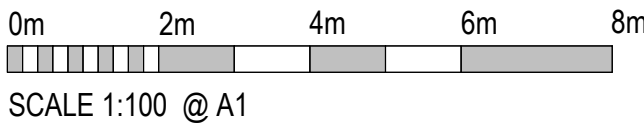

SCALE 1:100 @ A1

EDGINGTONS
ARCHITECTS

meridian house | 2 russell street | windsor | berkshire | SL4 1HQ
t: +44 (0)1753 857092 | e: mail@edgingtons.co.uk
web: http://www.edgingtons.co.uk

Stonebond Properties (Guildford) Limited
Former SSE Offices
Bartons Road, Havant

Apartments Roof Plan
Layout Plans

PROJECT STATUS	Planning		
SCALE (A1)	1 : 100		
DATE	31/07/25	DRAWN	AG
JOB No.	6087	DWG No.	1222
		REV.	B