


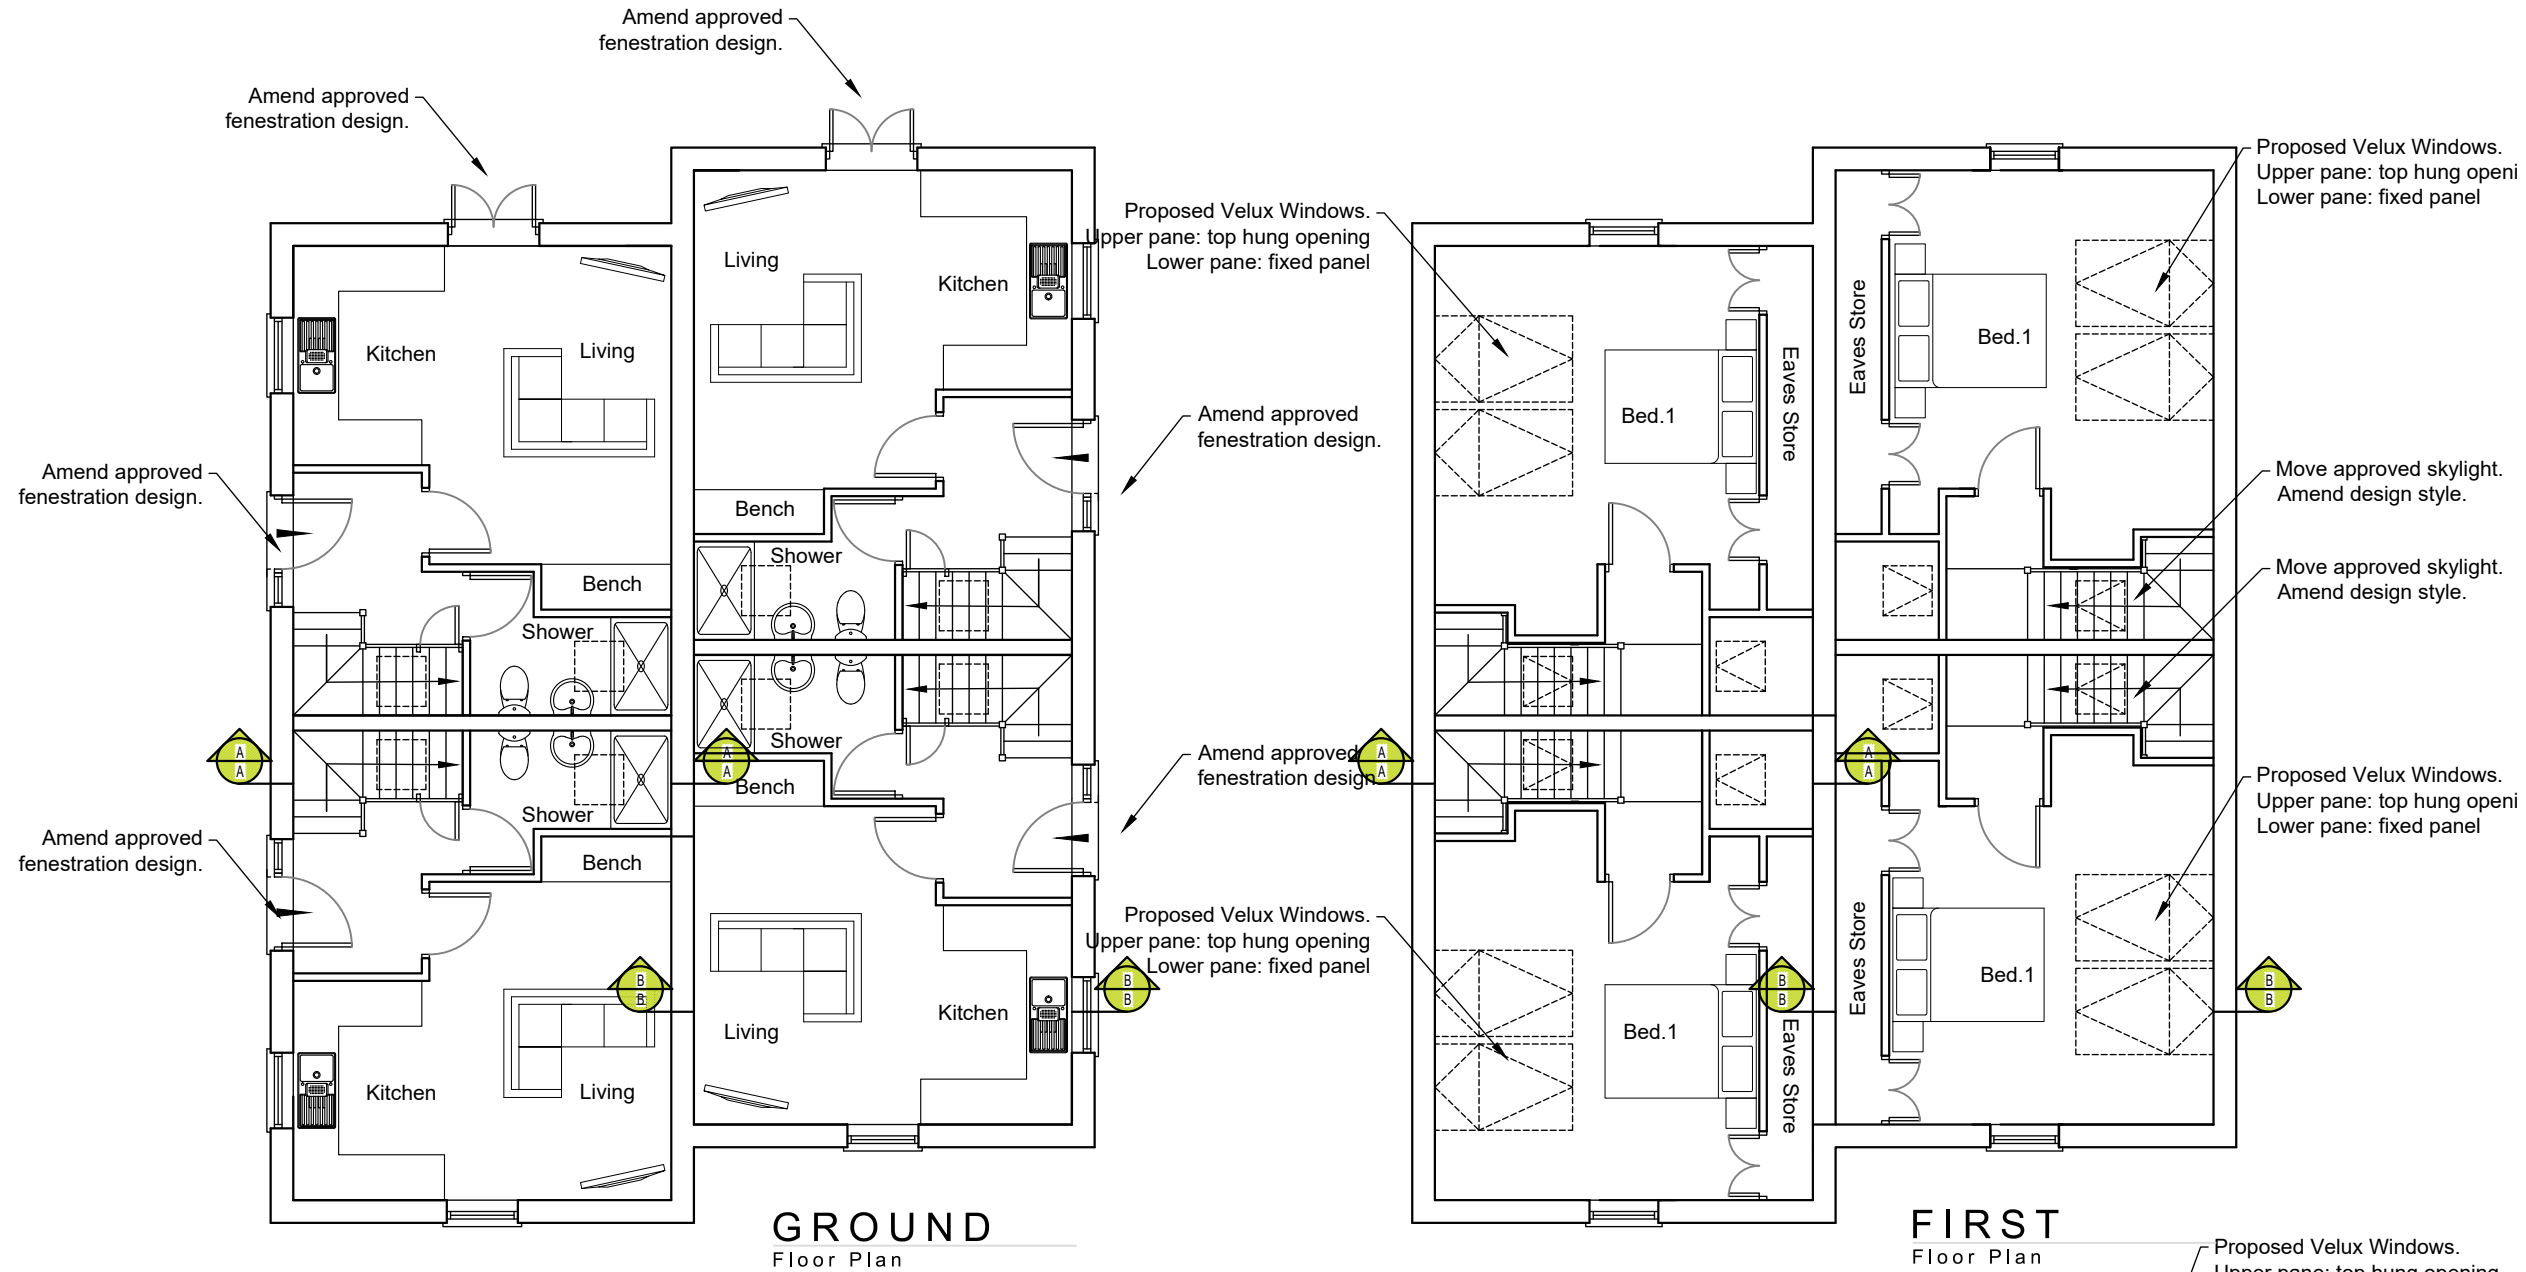

- NOTES
- The details shown are for design intent purposes only and are subject to further design development with suppliers and sub-contractors.
 - Proposals subject to consultation and approval from Local Authority Planning Department and Building Control (or an Approved Inspector).
 - All setting out dimensions should be checked on site prior to construction and any discrepancies and/or omissions should be reported to the Architect immediately.
 - Do not scale from drawings, any dimensions shown are indicative only and are subject to verification on site.
 - This drawing is to be read in conjunction with all other plans, structural calculations and specifications.

CAD

Critchley Architecture And Design Ltd.
Contact: 02392 474 919 | info@caad.online
The Old Bakery, 34 North Street, Havant, PO9 1PT

- Revisions
- A. Client revisions. 06/08/24. JHL
 - B. Client revisions. 07/08/24. JHL
 - C. Client revisions. 30.10.24. KM
 - D. Proposed amendments/ 14.07.2025/SAR
 - E. Velux amendments. 28.07.2025. SAR

Project Address

Land Rear of
70-76 West Street,
Havant,
Hampshire

PROPOSED FLOOR PLANS

Scale A3 1:100
Drawn By JHL
Date 05.08.2024

Project No. Sheet No. Rev.

24053 401 E

