



SEQUENCE

PAS Measures Install Sequencing:

1. Ventilation & Undercuts
2. Loft Insulation Works
3. Window & Door Replacement
4. Wall Insulation

EXISTING
EPC SCORE - **65 D**

PROPOSED WORKS EPC C
(FABRIC FIRST)
EPC SCORE - **86 B**

EXISTING CONDITIONS

Area of Special Residential Character

NO

Conservation Area

NO

Flood Risk

NO

Listed Building

NO

PIBI Surveys Required

CWI

EWI

LOFT

Window and Doors

PROPOSED MEASURES

EXTERNAL WORKS

Eaves/Verge Extension

Mineral Wool External Wall Insulation System (EWI)

New Cavity Wall Insulation (CWI)

New dMEV to be located in kitchen and bathroom

New External Doors

New Windows

Pitched Roof/Loft Insulation

Roof Tile Vents (if no replacement)

Roof Ventilation

INTERNAL WORKS

Door Undercuts

New dMEV to be located in kitchen and bathroom

MID TERM IMPROVEMENT PLAN

Insulate the Solid Floor

RENEWABLE MEASURES TO NET ZERO

Renewable Ready Measures

CONSTRUCTIVE

THINKING

15 Hemsley Walk PO8 8JW

TGP Portsmouth
Project No: 7084

Prepared For:
TGP

RETROFIT

4401


P06

ISSUE SHEET


CONSTRUCTIVE
THINKING

Issue No	Drawing No	Drawing Name	Drawing Scales	Size	Draft/ Issued	Client	Planning	PD
P06, Suitable for Information, 21/03/2025, 09:34								
	4401	Cover		297.0 / 210.0	LFS	TGP	Y	
	4403	Issue Sheet		210.0 / 297.0	LFS	TGP	Y	
	4405	Summary Page		841.0 / 594.0	LFS	TGP	Y	
	4406	Existing Floor Plans	1:50	841.0 / 594.0	LFS	TGP	Y	
	4407	Existing Elevations	1:50	841.0 / 594.0	LFS	TGP	Y	
	4408	Enabling Floor Plans	1:50	841.0 / 594.0	LFS	TGP	Y	
	4409	Enabling Elevations	1:50	841.0 / 594.0	LFS	TGP	Y	
	4410	Proposed Floor Plans	1:50	841.0 / 594.0	LFS	TGP	Y	
	4411	Proposed Elevations	1:50	841.0 / 594.0	LFS	TGP	Y	
	4412	Planning Elevations		841.0 / 594.0	LFS	TGP	Y	
	4413	Window and Door Schedule		420.0 / 297.0	LFS	TGP	Y	
	4415	Risk Register		297.0 / 420.0	LFS	TGP	Y	
	4416	Measures		420.0 / 297.0	LFS	TGP	Y	
	4417	Measures II		420.0 / 297.0	LFS	TGP	Y	


* Standard annotation numbers used for enabling and proposed drawings legends. Unused numbers do not mean measures are missing.

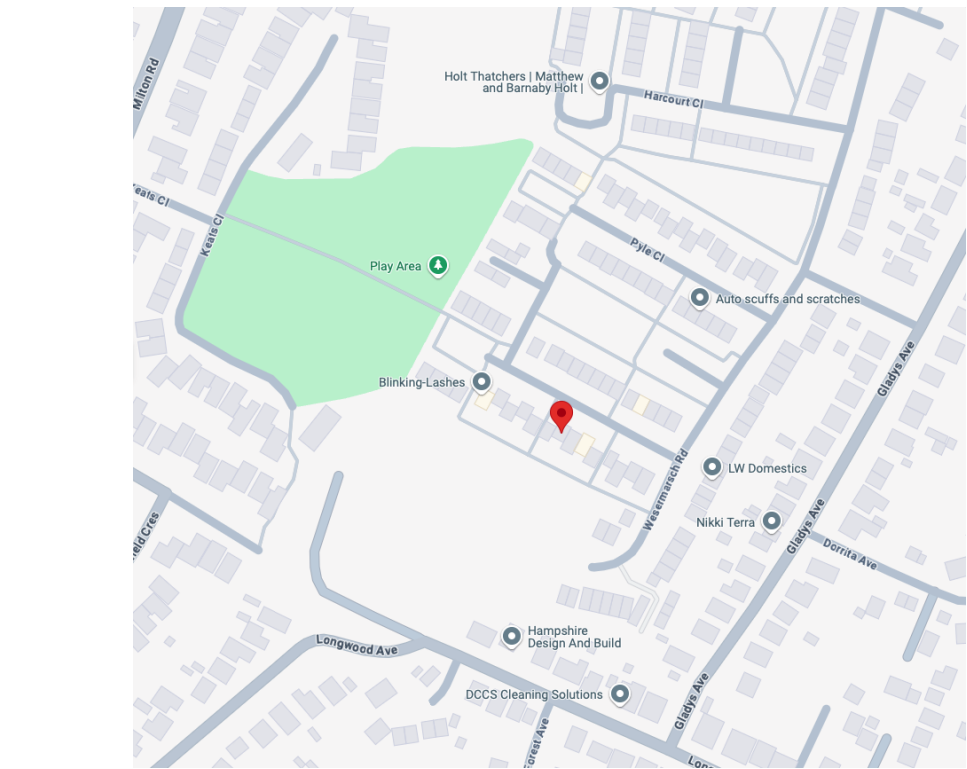


1 Location Plan

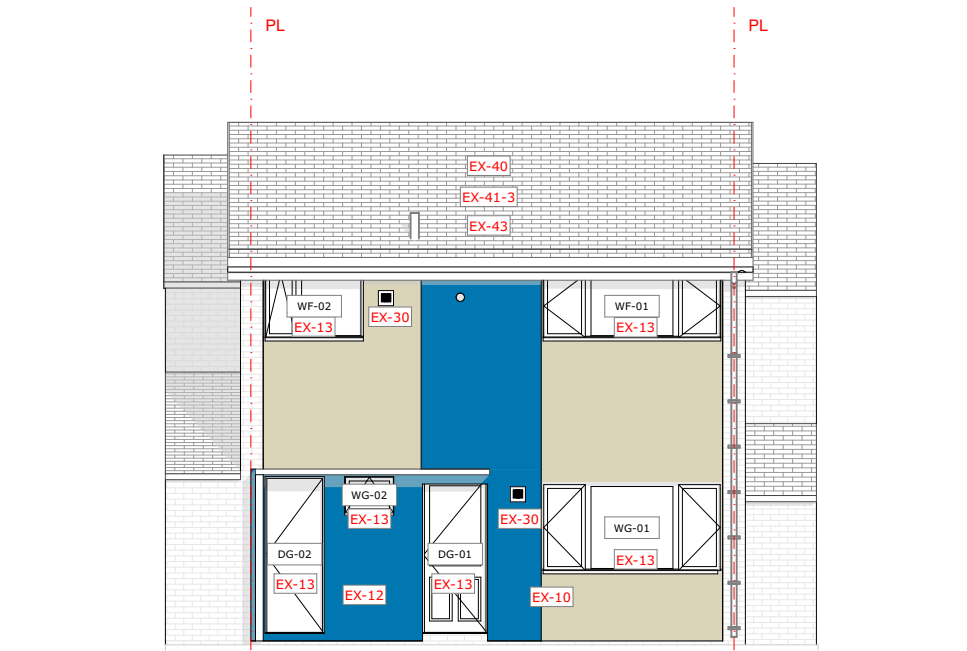


2 Proposed Front Elevation 1:100

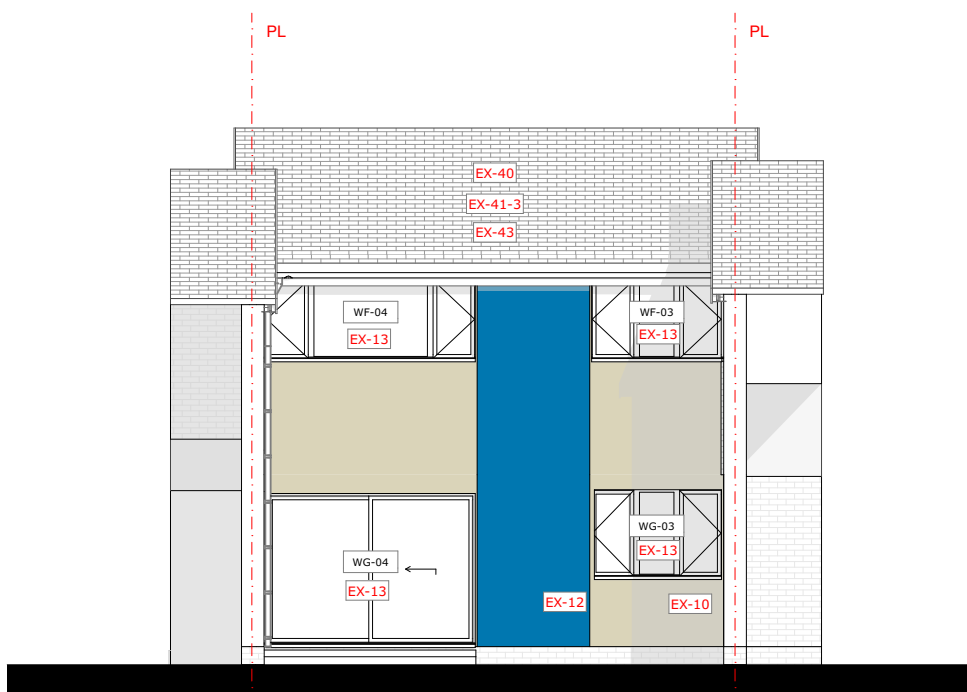


3 Proposed Rear Elevation 1:100

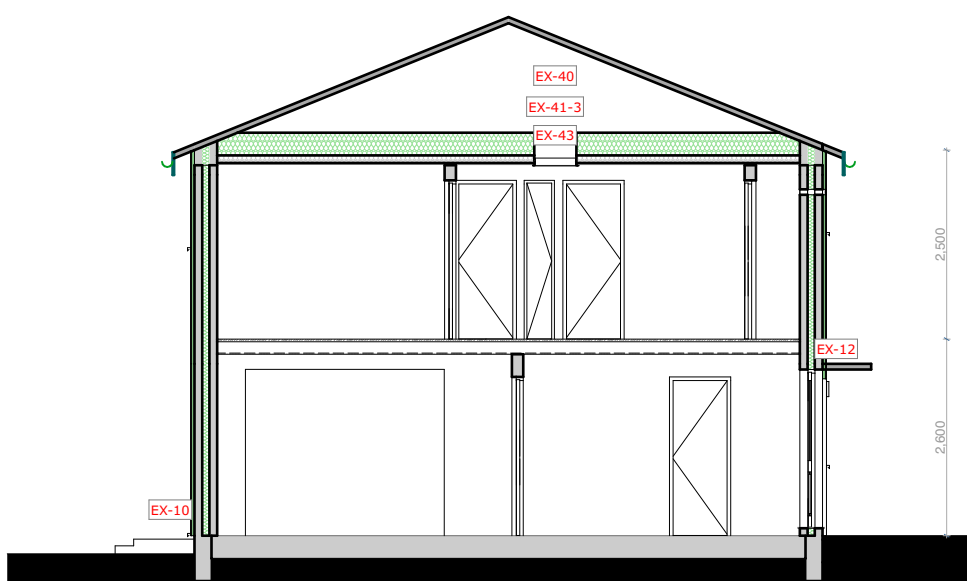


4 Proposed Building Section A 1:100

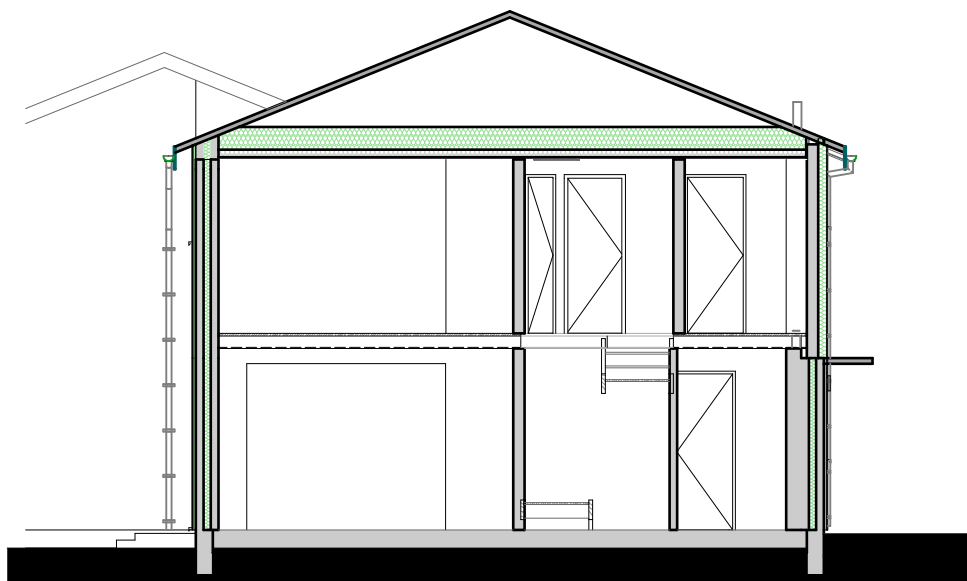


5 Proposed Building Section B 1:100

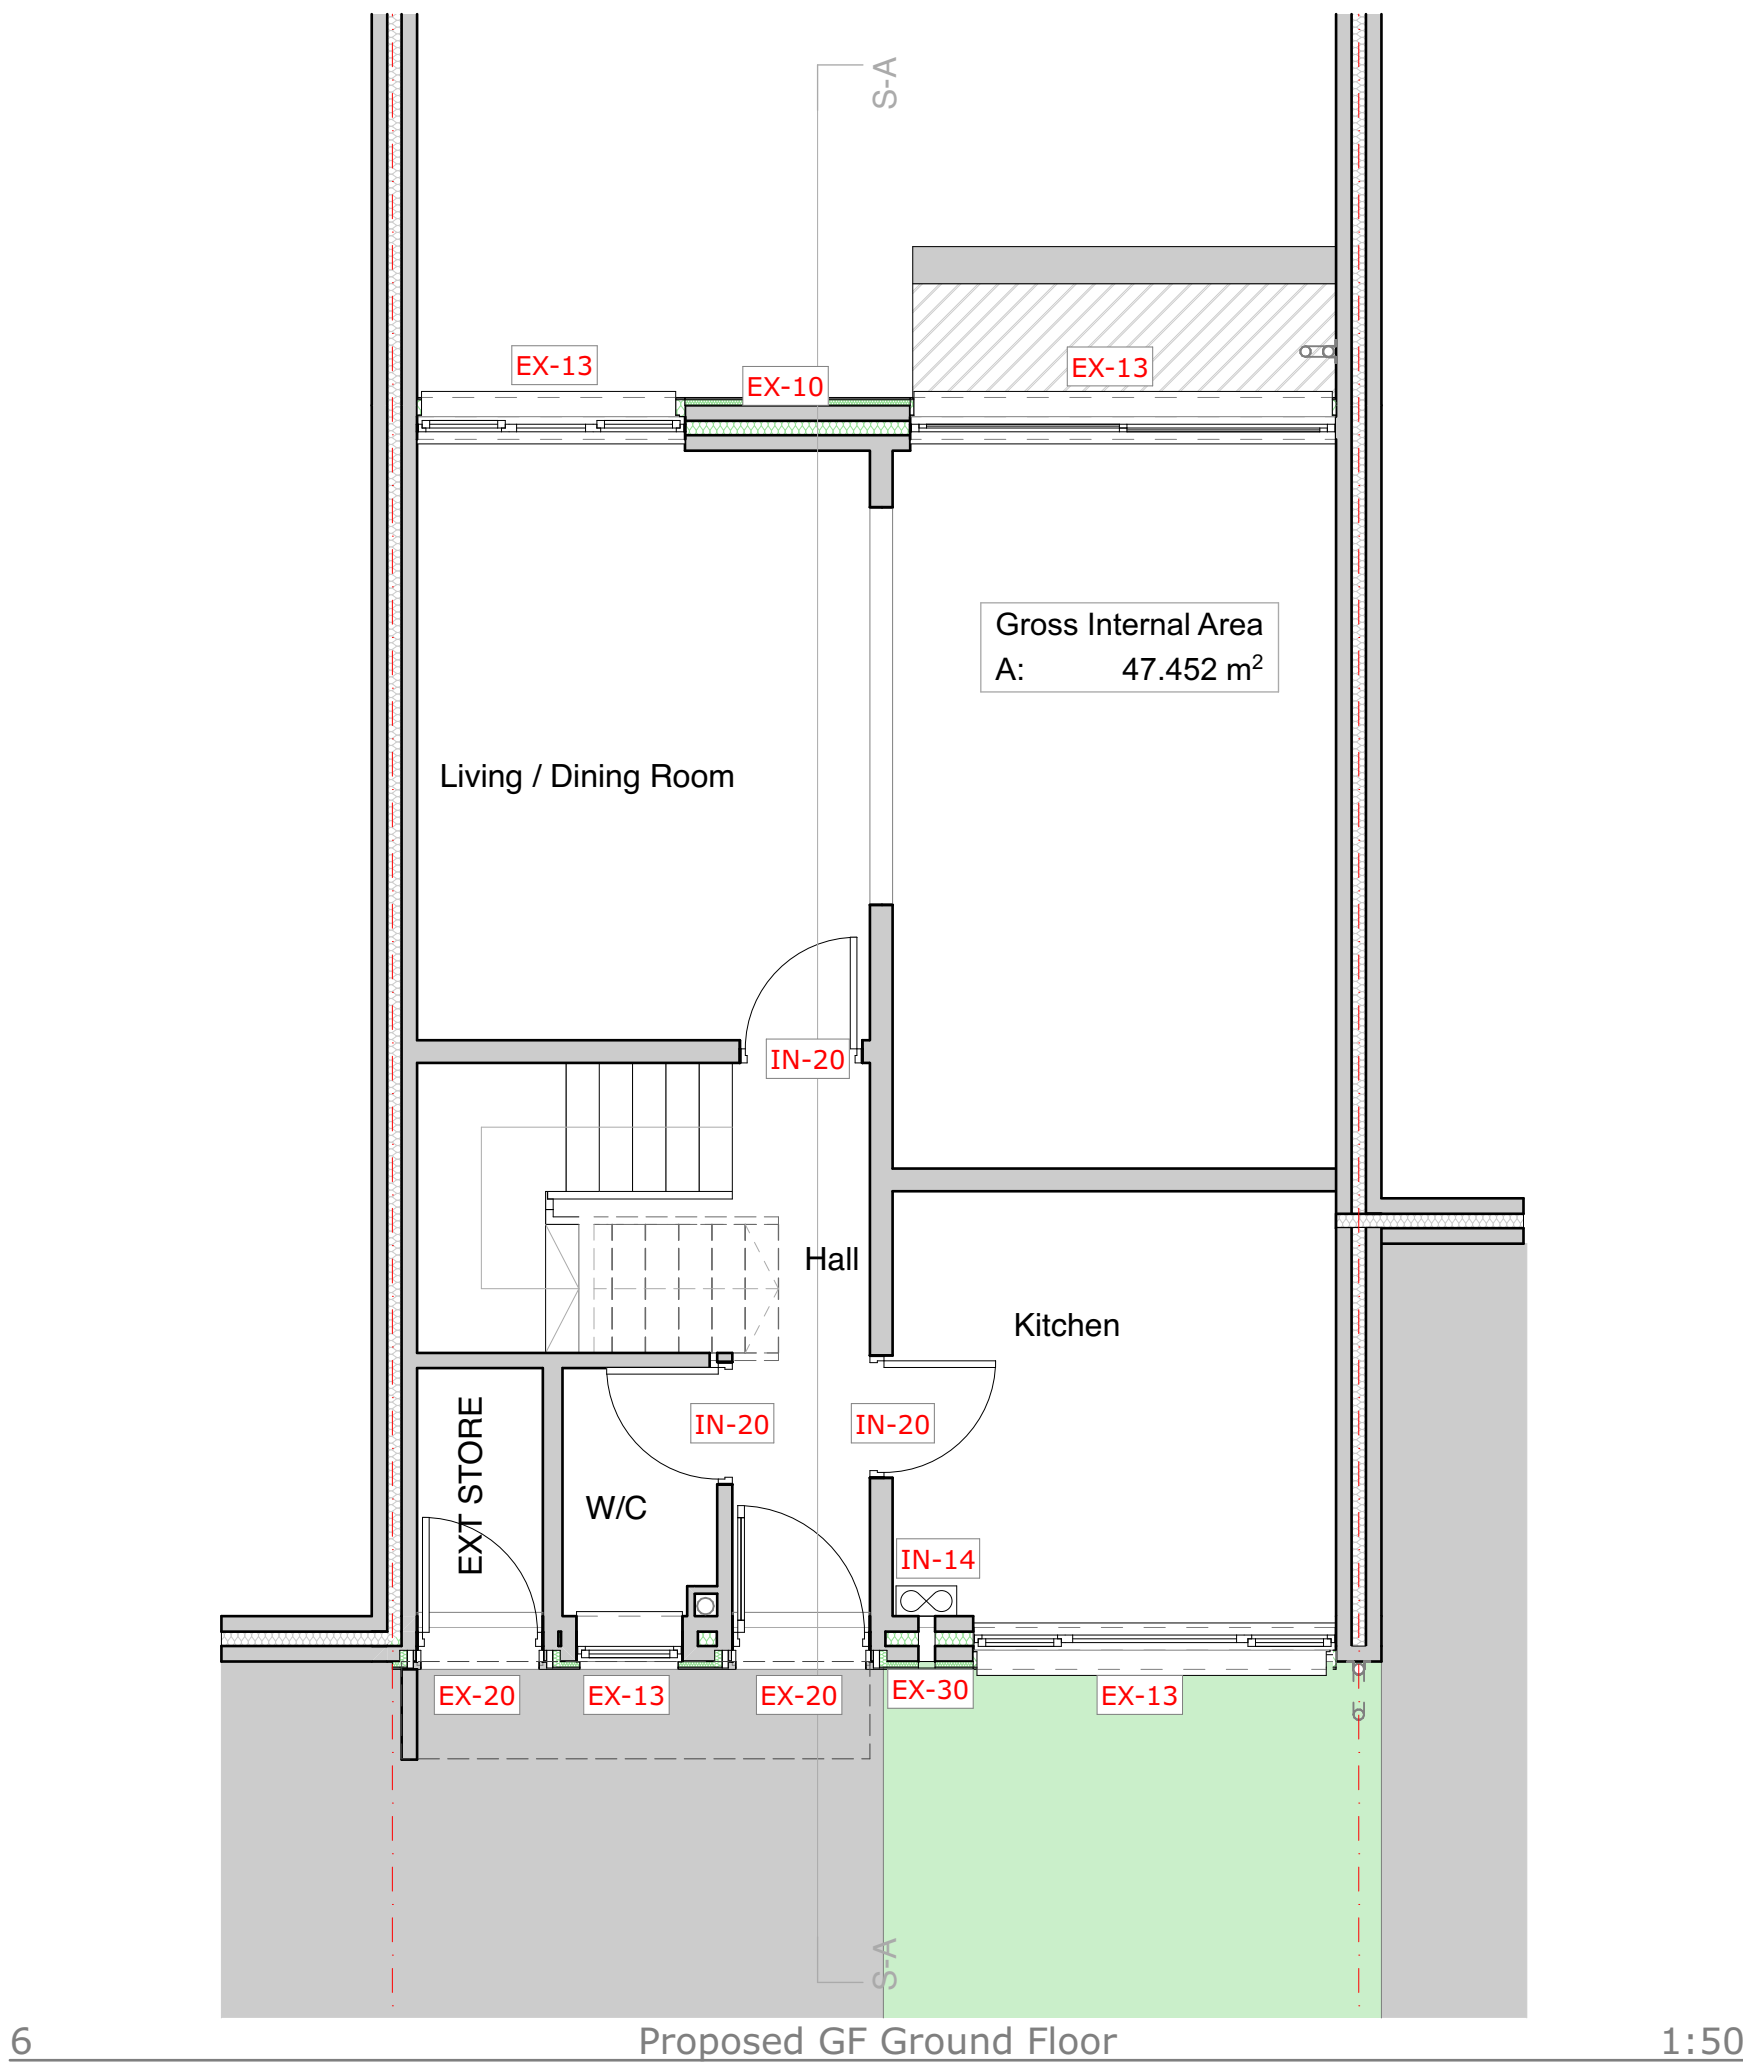

6 Proposed GF Ground Floor 1:50

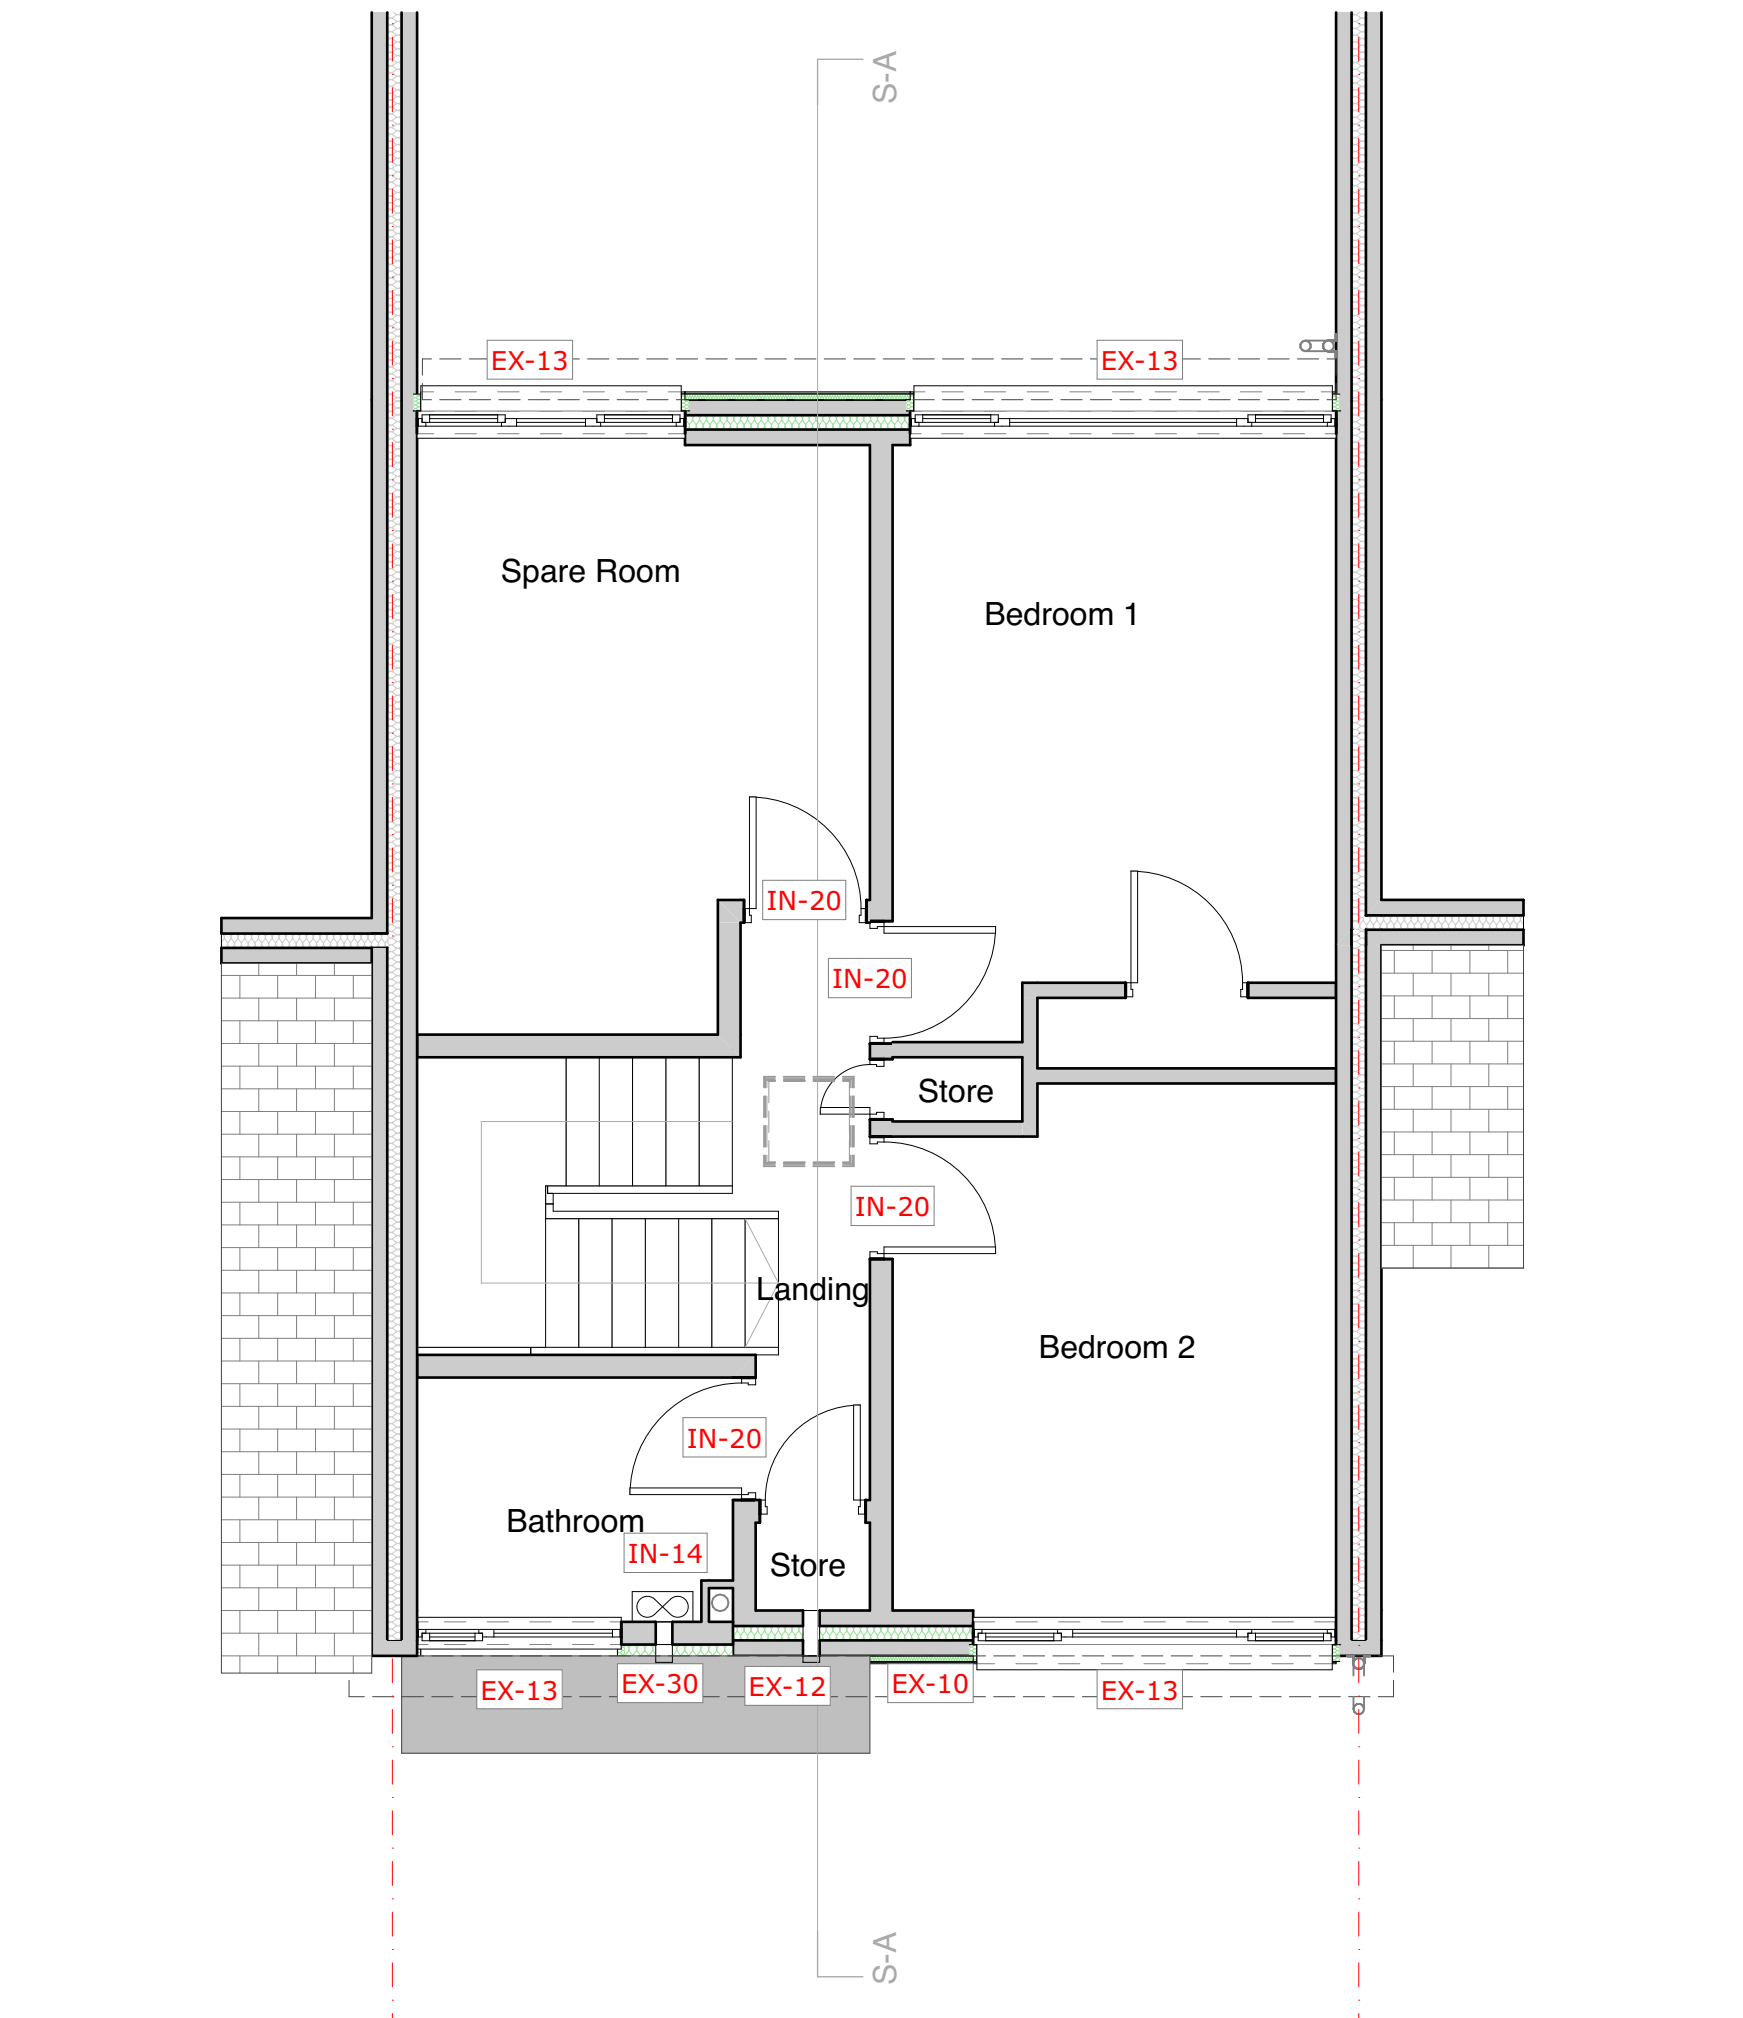

12 Proposed 01 First Floor 1:50

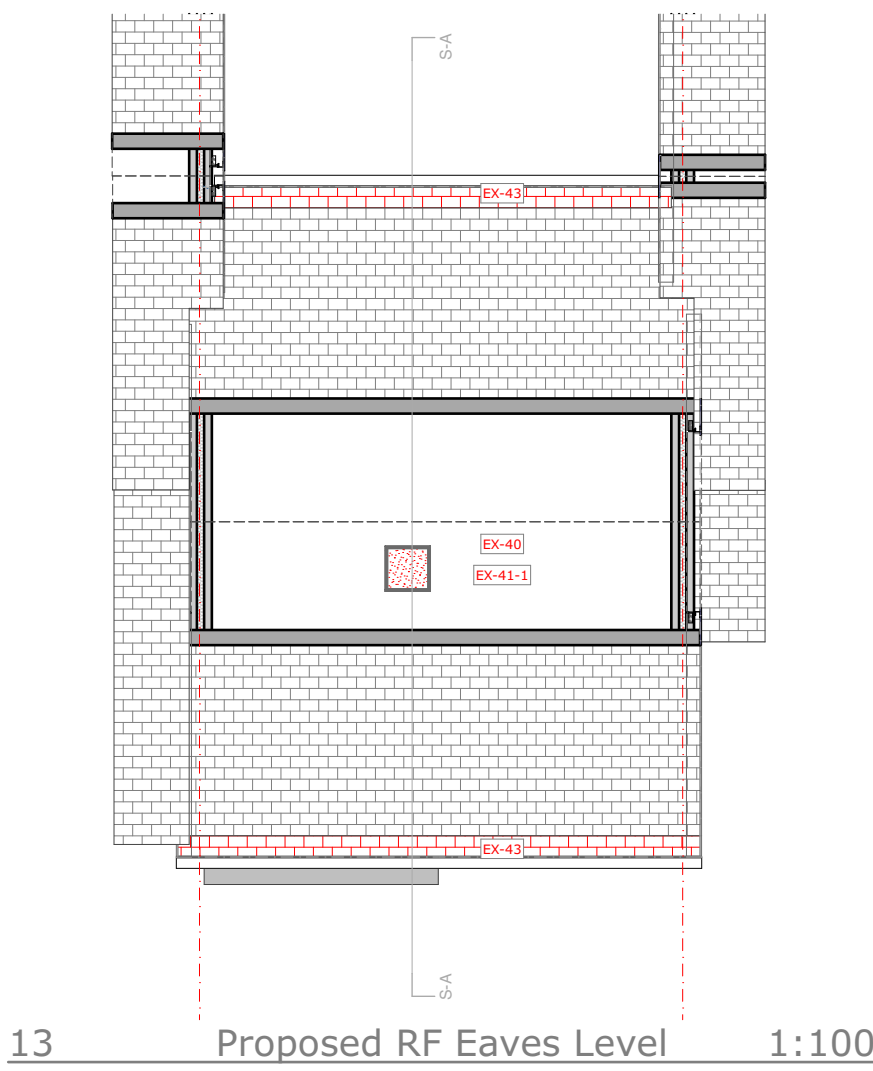

13 Proposed RF Eaves Level 1:100



7 Front Elevation Image



8 Rear Elevation Image

DESIGN CLAUSES	
Design	All items to be installed as per manufacturer's specification
Sequencing	Sequencing to follow indications on cover of design pack. Other key interactions have been defined in the details.
Testing and Commissioning	All measures to be tested in line with PAS requirements. I.e. all PV equipment to be tested following LCZ standards.
Handover	All measures to be inspected and handover to be prepared by contractor and installers including all relevant documentation

EXISTING CONDITIONS

Area of Special Residential Character	NO
Conservation Area	NO
Flood Risk	NO
Listed Building	NO
PIBI Surveys Required	CWI
	EWI
	LOFT
	Window and Doors

SEQUENCE

PAS Measures Install Sequencing:
1. Ventilation & Undercuts
2. Loft Insulation Works
3. Window & Door Replacement
4. Wall Insulation

PROPOSED MEASURES

EX EXTERNAL WORKS	
EX-10	Mineral Wool External Wall Insulation System (EWI)
EX-12	New Cavity Wall Insulation (CWI)
EX-13	New Windows
EX-20	New External Doors
EX-30	New dMEV to be located in kitchen and bathroom
EX-40	Pitched Roof/Loft Insulation
EX-41-1	Roof Ventilation
EX-43	Eaves/Verge Extension
EX-46	Roof Tile Vents (if no replacement)

IN INTERNAL WORKS	
IN-14	New dMEV to be located in kitchen and bathroom
IN-20	Door Undercuts

RM RENEWABLE MEASURES TO NET ZERO	
RM-30	Renewable Ready Measures

MTIP MID TERM IMPROVEMENT PLAN	
MTIP-21	Insulate the Solid Floor

DESIGN SUMMARY

A1

Scales

Constructive Thinking Studio
Liverpool Science Park IC 1
131 Mount Pleasant
L3 5TF

www.constructivethinking.co.uk
+44 (0) 151 705 3433
bmi@constructivethinking.co.uk

CONSTRUCTIVE
THINKING

Safety Health and Environmental Information

In addition to the hazard/risks normally associated with the types of work detailed on this drawing take note of the below. It is assumed that all works on this drawing will be carried out by a competent contractor working, where appropriate, to an appropriate method statement.

This document and its design content is copyright ©. It shall be read in conjunction with all other associated project information including models, specifications, schedules and related consultants documents. Do not scale from documents. All dimensions to be checked on site. Immediately report any discrepancies, errors or omissions on this document to the Originator. If in doubt ASK.

Demolition/Adaption Risks

Risk of fragile render, existing cladding and rainwater goods collapsing. Contractor to ensure operatives wear PPE and carry out works carefully. For Further information see Risk Register.

Construction Risks

Risk of injury to operatives through working from height, tripping hazards, etc. Care to be taken while working on site and appropriate PPE to be worn. For further information see Risk Register.

Maintenance/Cleaning Risks

Cleaning windows from height. Appropriate equipment to be used. PPE to be worn. For further information see Risk Register.

Revision	Date	Modeled By	Checked By
	21/03/2025	FN	LFS

Client	TGP
Project	TGP Portsmouth
Status	- - LFS

Drawings: Location Plan, Proposed Front Elevation, Proposed Rear Elevation, Proposed Building Section A, Proposed Building Section B, Proposed GF Ground Floor, Front Elevation Image, Rear Elevation Image, Proposed Left Side Elevation, Proposed 01 First Floor, Proposed 01 First Floor



File: 15H Hemsley Walk_AC28

Summary Page


15 Hemsley Walk PO8 8JW




Drawing Number	7084 -CTS- 01 - 15 - -A-4405
Revision	P06

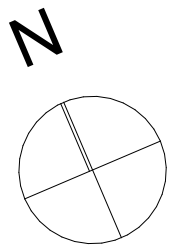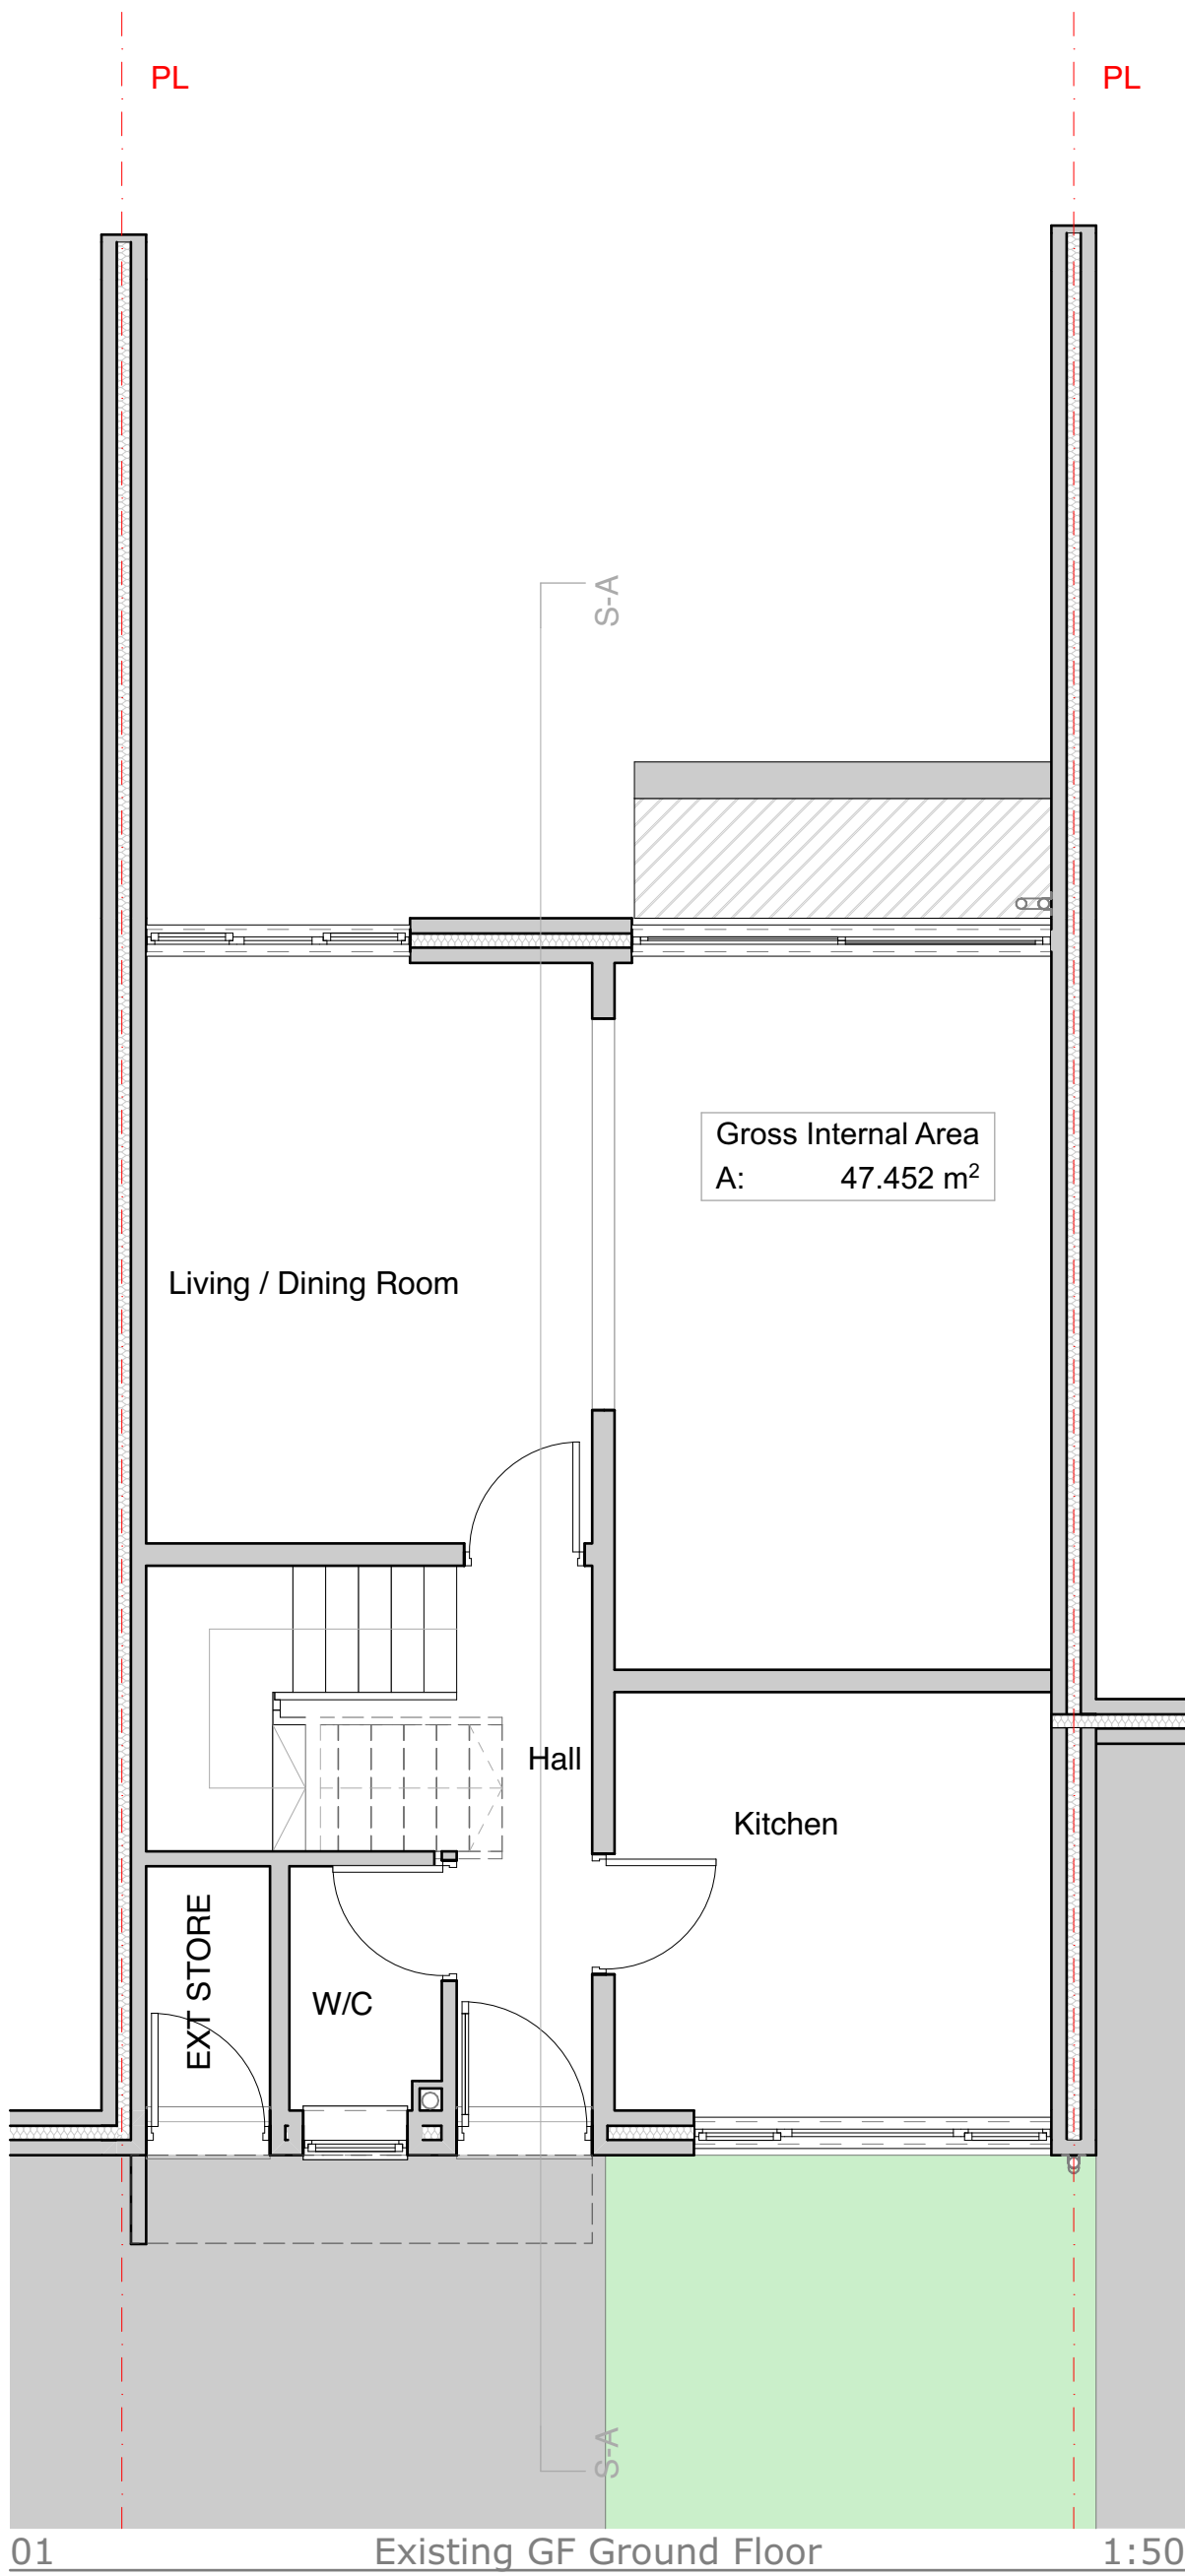

01 Existing GF Ground Floor 1:50

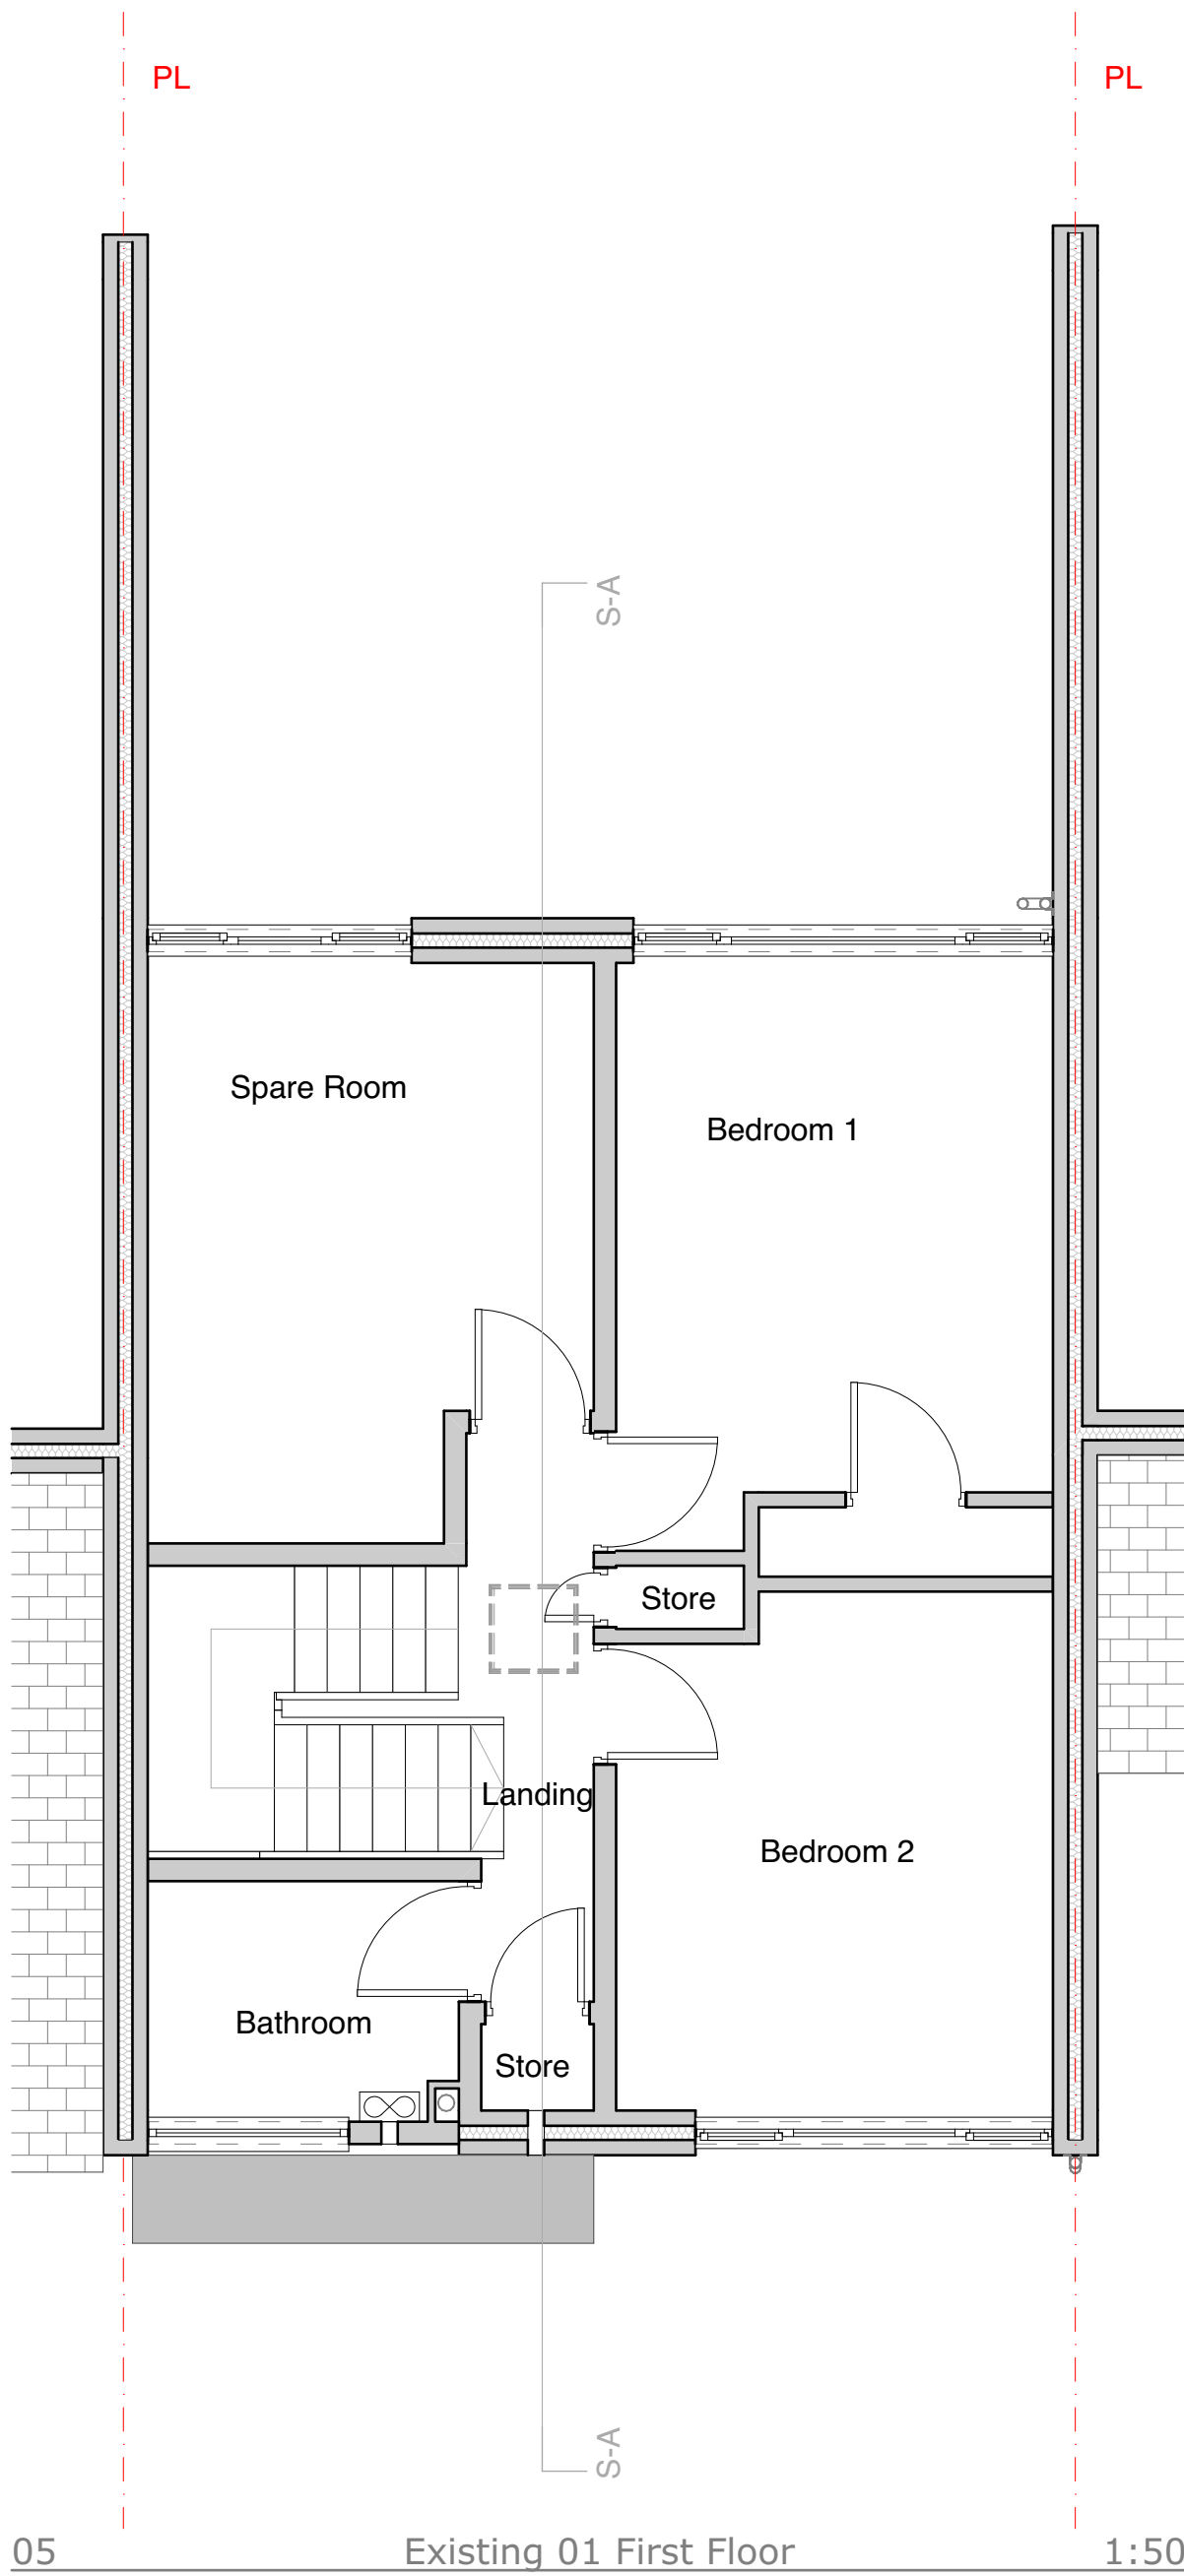

05 Existing 01 First Floor 1:50

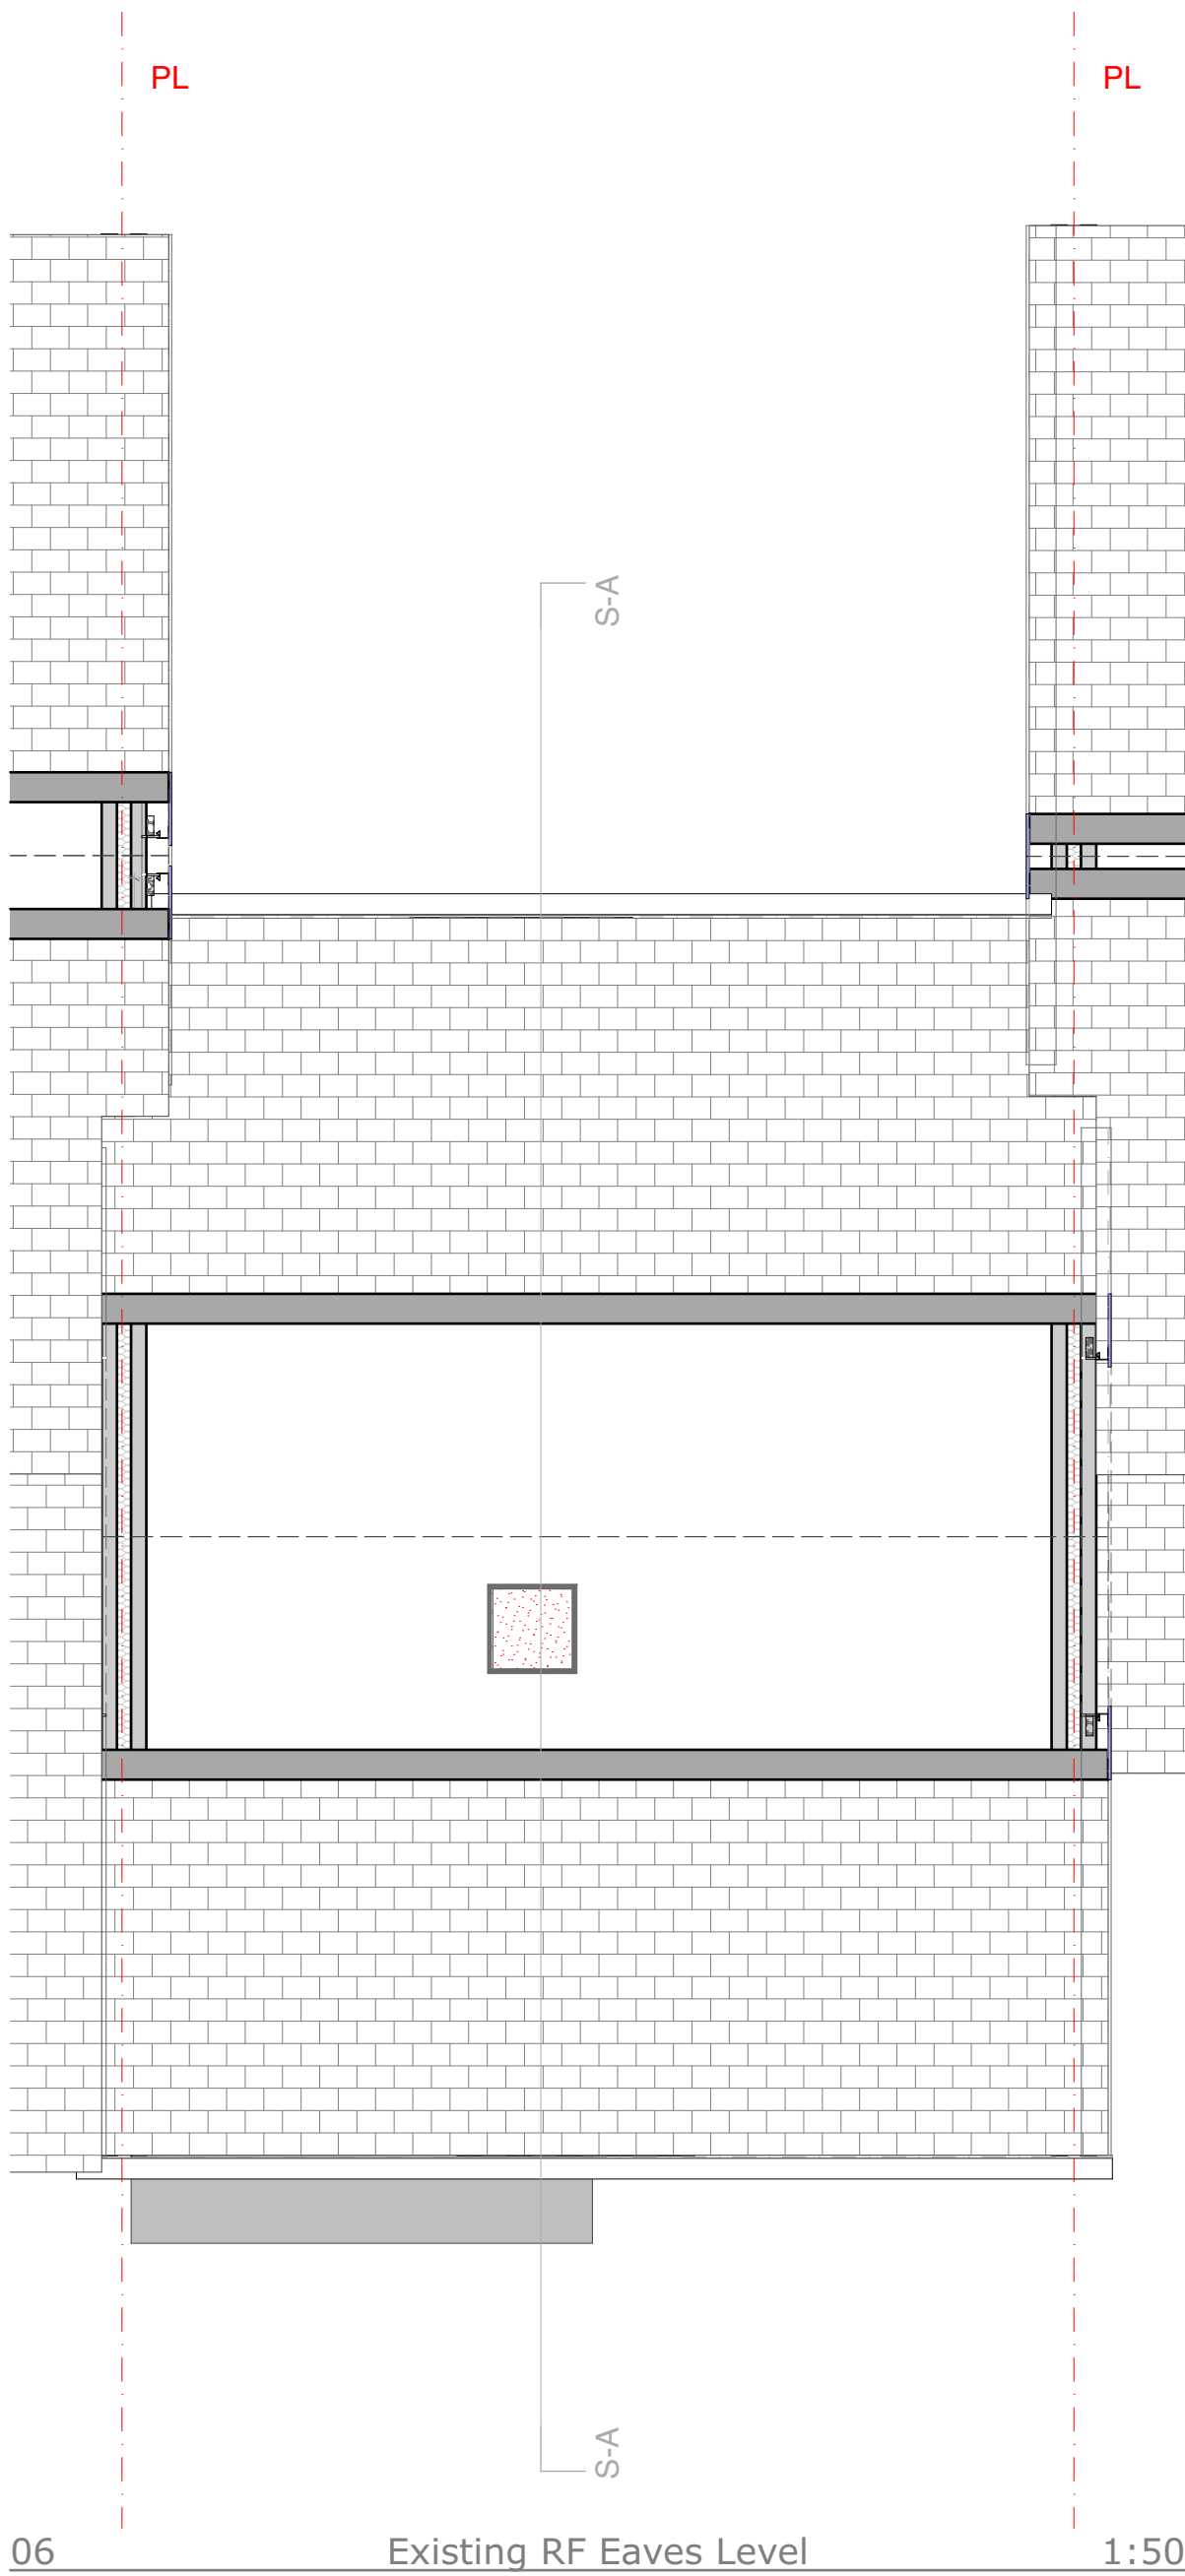

06 Existing RF Eaves Level 1:50

EXISTING

A1

Scales
1:50

Constructive Thinking Studio
Liverpool Science Park IC 1
131 Mount Pleasant
L3 5TF

www.constructivethinking.co.uk
+44 (0) 151 705 3433
bim@constructivethinking.co.uk

Safety Health and Environmental Information

In addition to the hazard/risks normally associated with the types of work detailed on this drawing take note of the below. It is assumed that all works on this drawing will be carried out by a competent contractor working, where appropriate, to an appropriate method statement.

This document and its design content is copyright ©. It shall be read in conjunction with all other associated project information including models, specifications, schedules and related consultants documents. Do not scale from documents. All dimensions to be checked on site. Immediately report any discrepancies, errors or omissions on this document to the Originator. If in doubt ASK.

Demolition/Adaption Risks

Risk of fragile render, existing cladding and rainwater goods collapsing. Contractor to ensure operatives wear PPE and carry out works carefully. For Further information see Risk Register.

Construction Risks

Risk of injury to operatives through working from height, tripping hazards, etc. Care to be taken while working on site and appropriate PPE to be worn. For further information see Risk Register.

Maintenance/Cleaning Risks

Cleaning windows from height. Appropriate equipment to be used. PPE to be worn. For Further information see Risk Register.

Revision	Date	Modeled By	Checked By
	21/03/2025	FN	LFS

Client **TGP**

Project **TGP Portsmouth**

Status **Stage Approval Subject to Building Control - A1 - LFS**

Drawings Existing GF Ground Floor, Existing R1 Roof Level, Existing 01 First Floor, Existing RF Eaves Level

File 15 Hemsley Walk_AC28

Existing Floor Plans

15 Hemsley Walk PO8 8JW







Drawing Number

7084 -CTS- 01 - 15 -D-A-4406

Revision

P06

CONSTRUCTIVE
THINKING

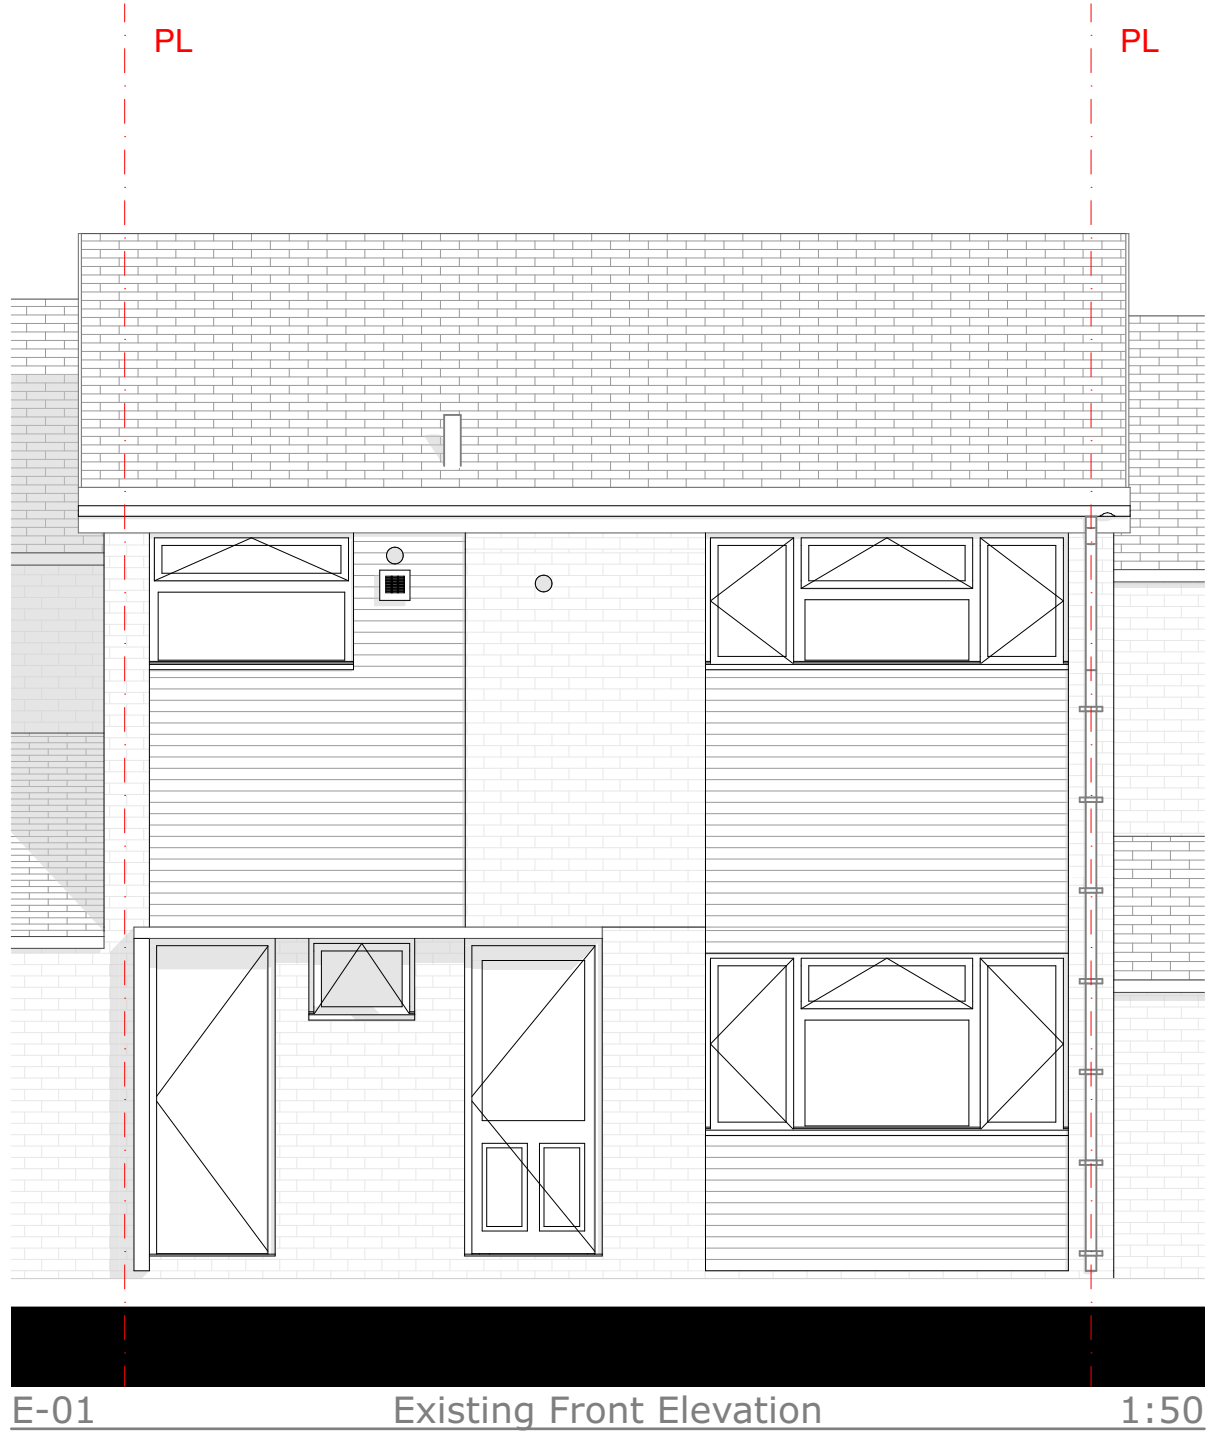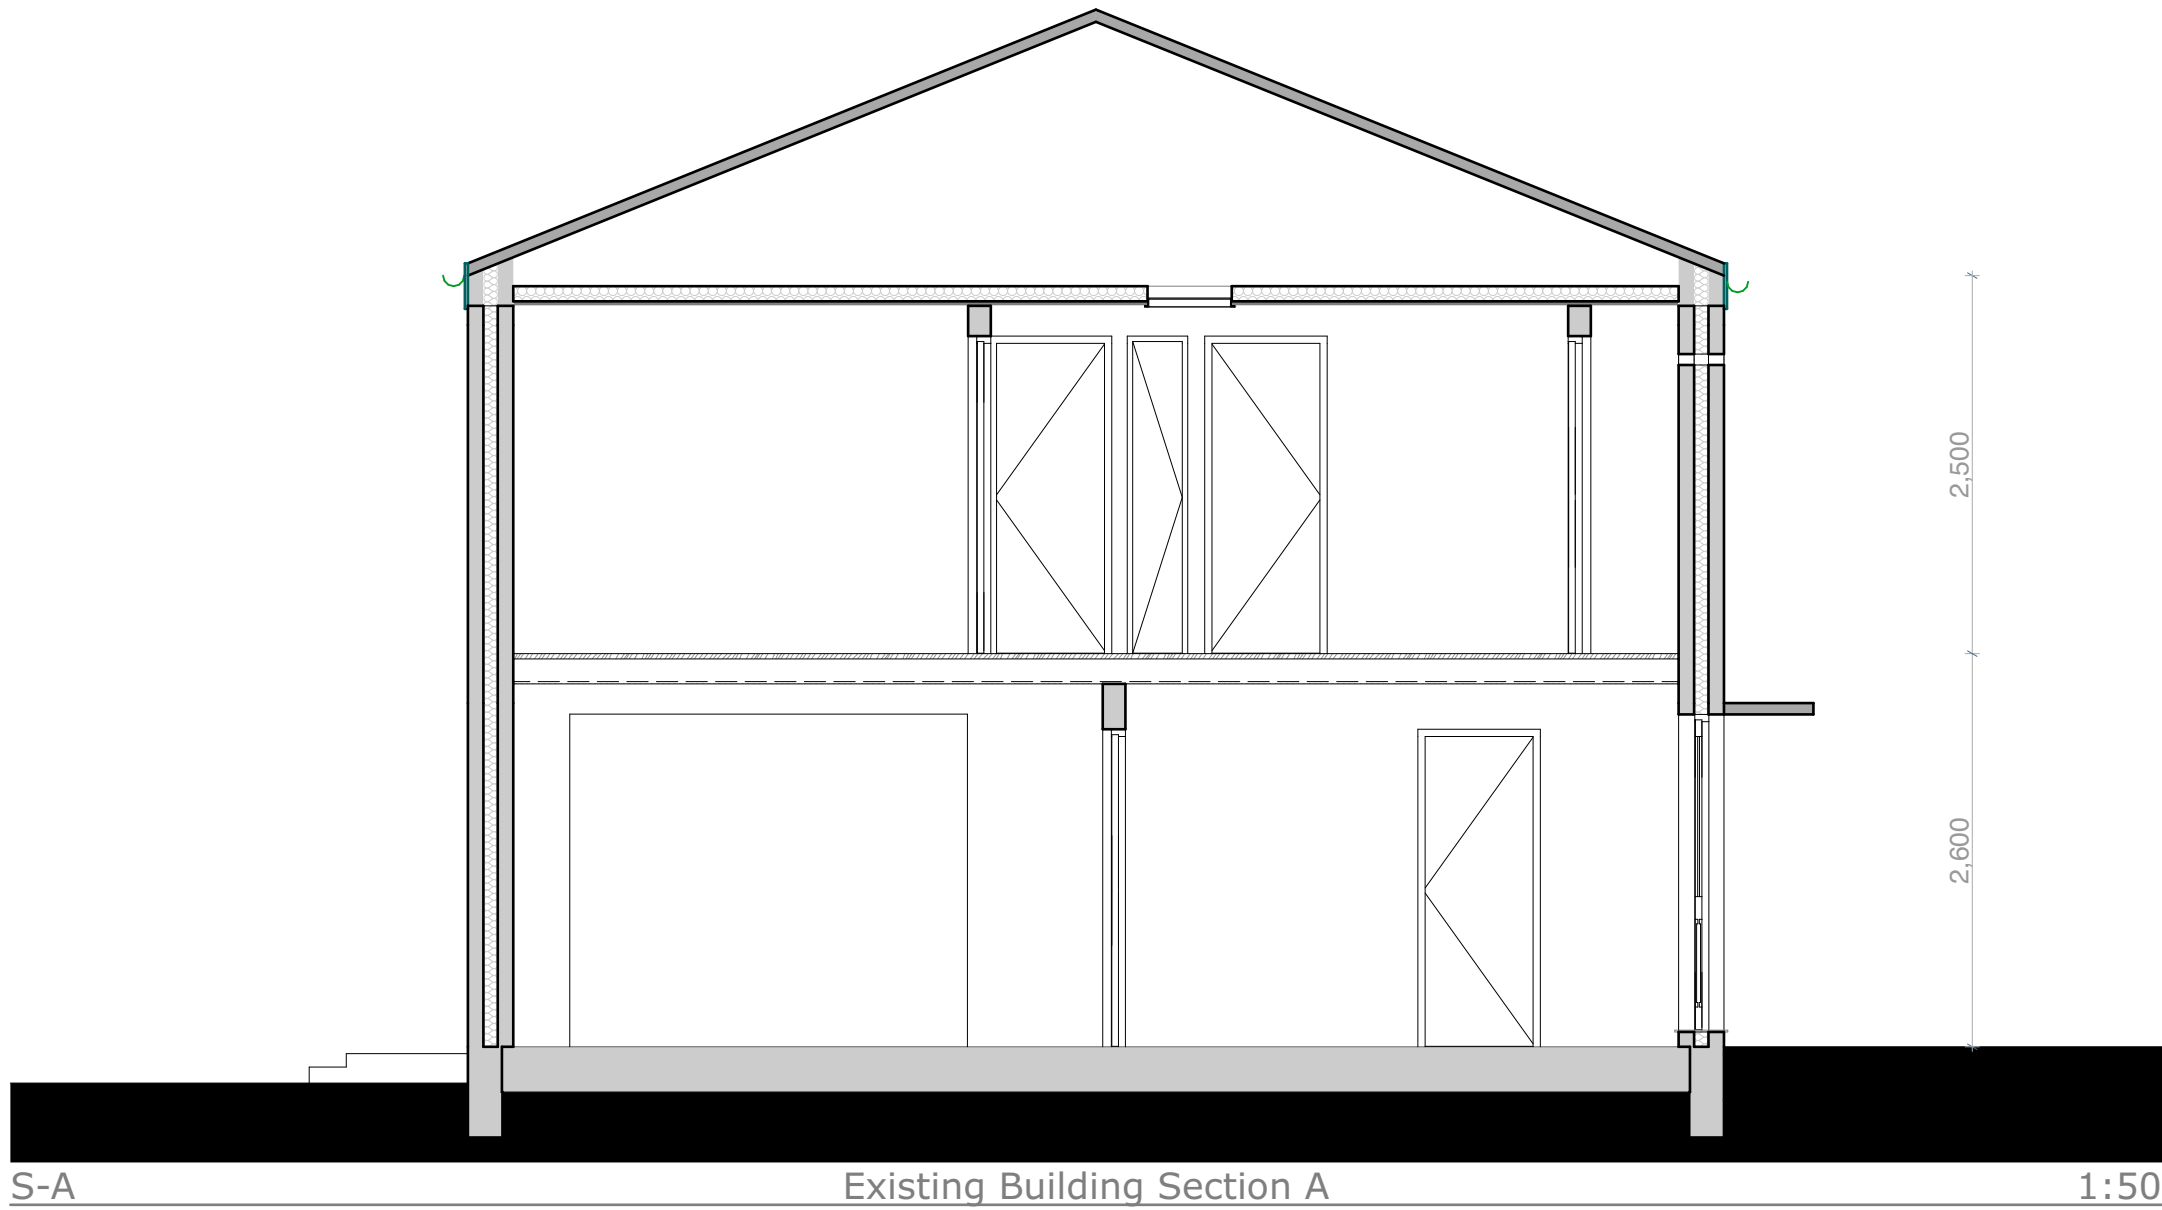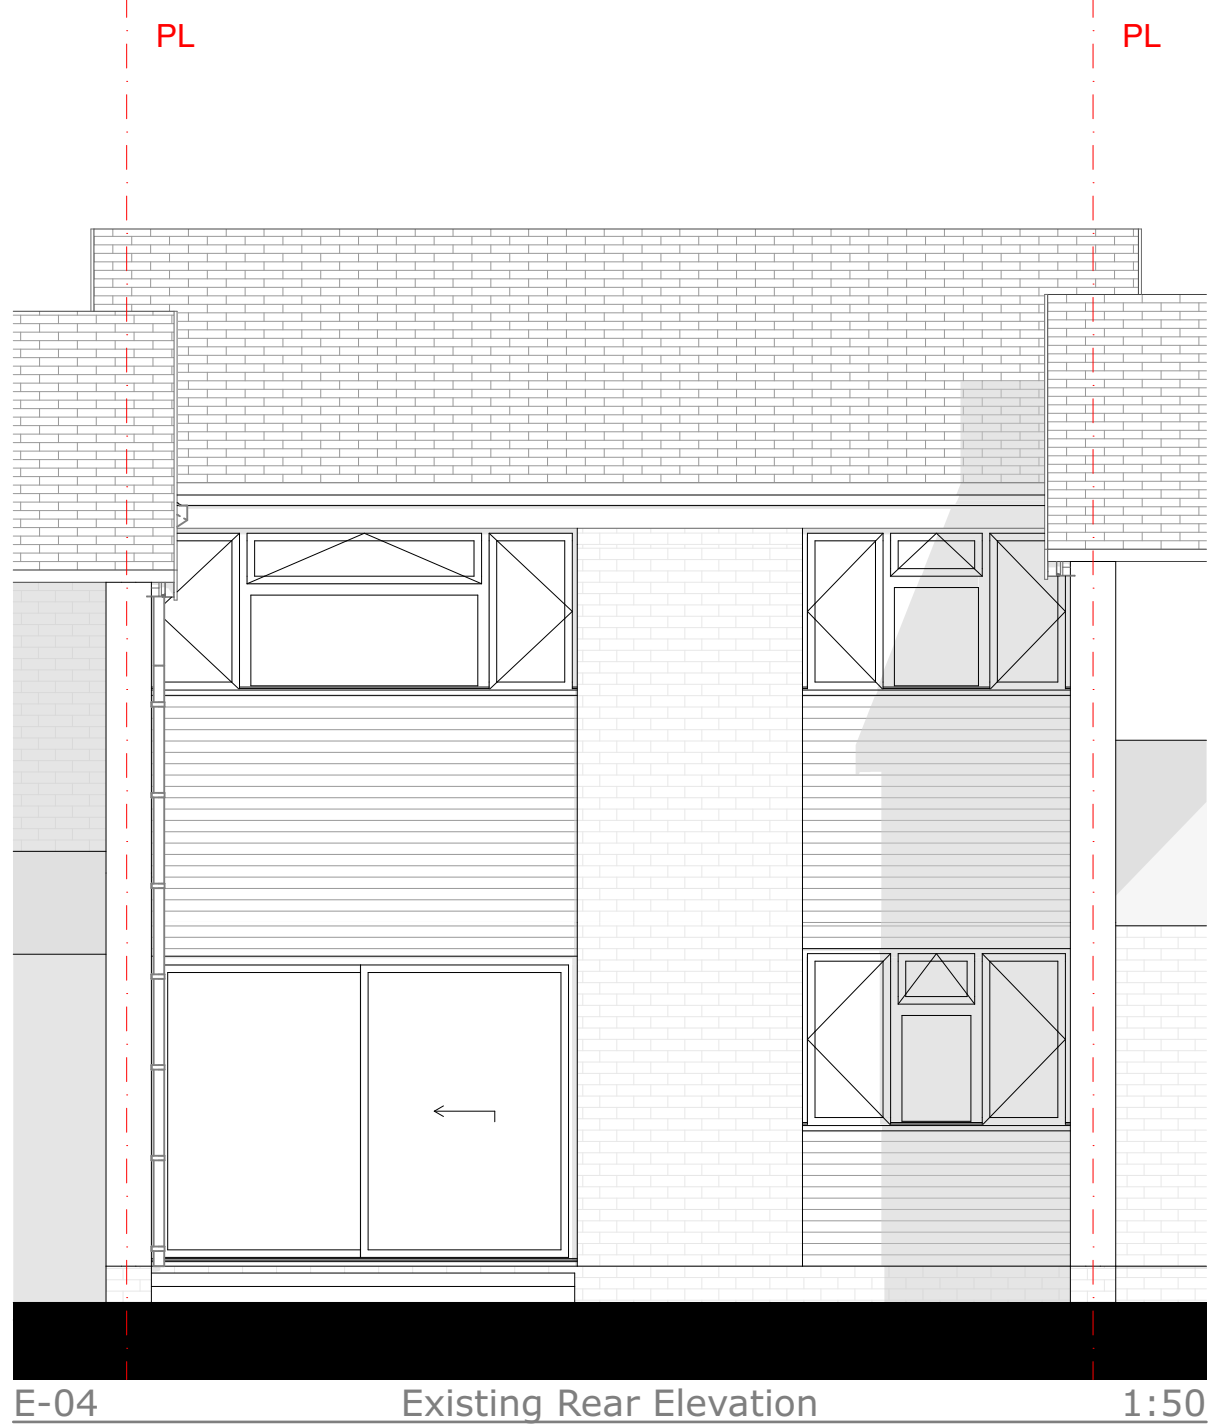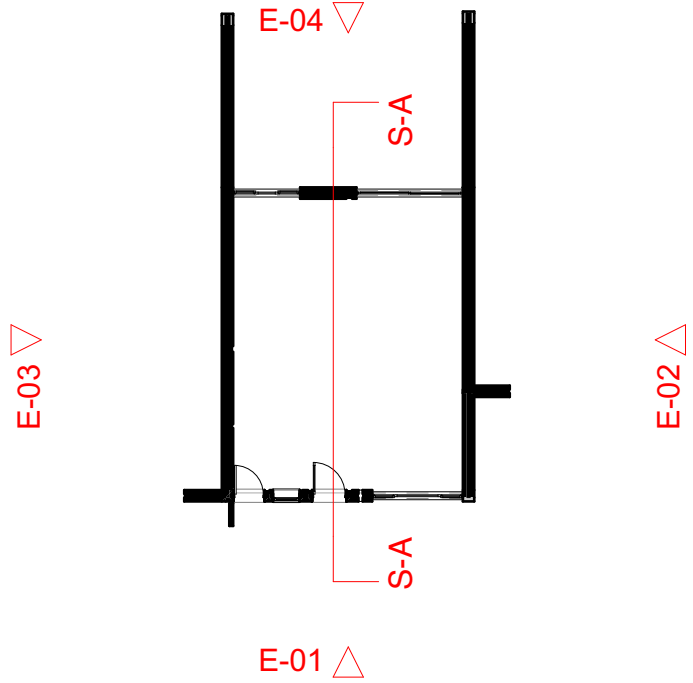

EXISTING

A1

Scales
1:50

Constructive Thinking Studio
Liverpool Science Park IC 1
131 Mount Pleasant
L3 5TF

www.constructivethinking.co.uk
+44 (0) 151 705 3433
bim@constructivethinking.co.uk

Safety Health and Environmental Information

In addition to the hazard/risks normally associated with the types of work detailed on this drawing take note of the below. It is assumed that all works on this drawing will be carried out by a competent contractor working, where appropriate, to an appropriate method statement.

This document and its design content is copyright ©. It shall be read in conjunction with all other associated project information including models, specifications, schedules and related consultants documents. Do not scale from documents. All dimensions to be checked on site. Immediately report any discrepancies, errors or omissions on this document to the Originator. If in doubt ASK.

Demolition/Adaption Risks

Risk of fragile render, existing cladding and rainwater goods collapsing. Contractor to ensure operatives wear PPE and carry out works carefully. For Further information see Risk Register.

Construction Risks

Risk of injury to operatives through working from height, tripping hazards, etc. Care to be taken while working on site and appropriate PPE to be worn. For further information see Risk Register.

Maintenance/Cleaning Risks

Cleaning windows from height. Appropriate equipment to be used. PPE to be worn. For Further information see Risk Register.

Revision	Date	Modeled By	Checked By
	21/03/2025	FN	LFS

Client **TGP**

Project **TGP Portsmouth**

Status **Stage Approval Subject to Building Control - A1 - LFS**

Drawings Existing Right Side Elevation, Existing Left Side Elevation, Elevations Legend, Existing Building Section B, Existing Front Elevation, Existing Building Section A, Existing Rear Elevation

File 15 Hemsley Walk_AC28

Existing Elevations

15 Hemsley Walk P08 8JW







Drawing Number

7084 -CTS- 01 - 15 -D-A-4407

Revision

P06

CONSTRUCTIVE
THINKING

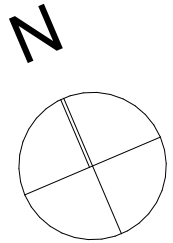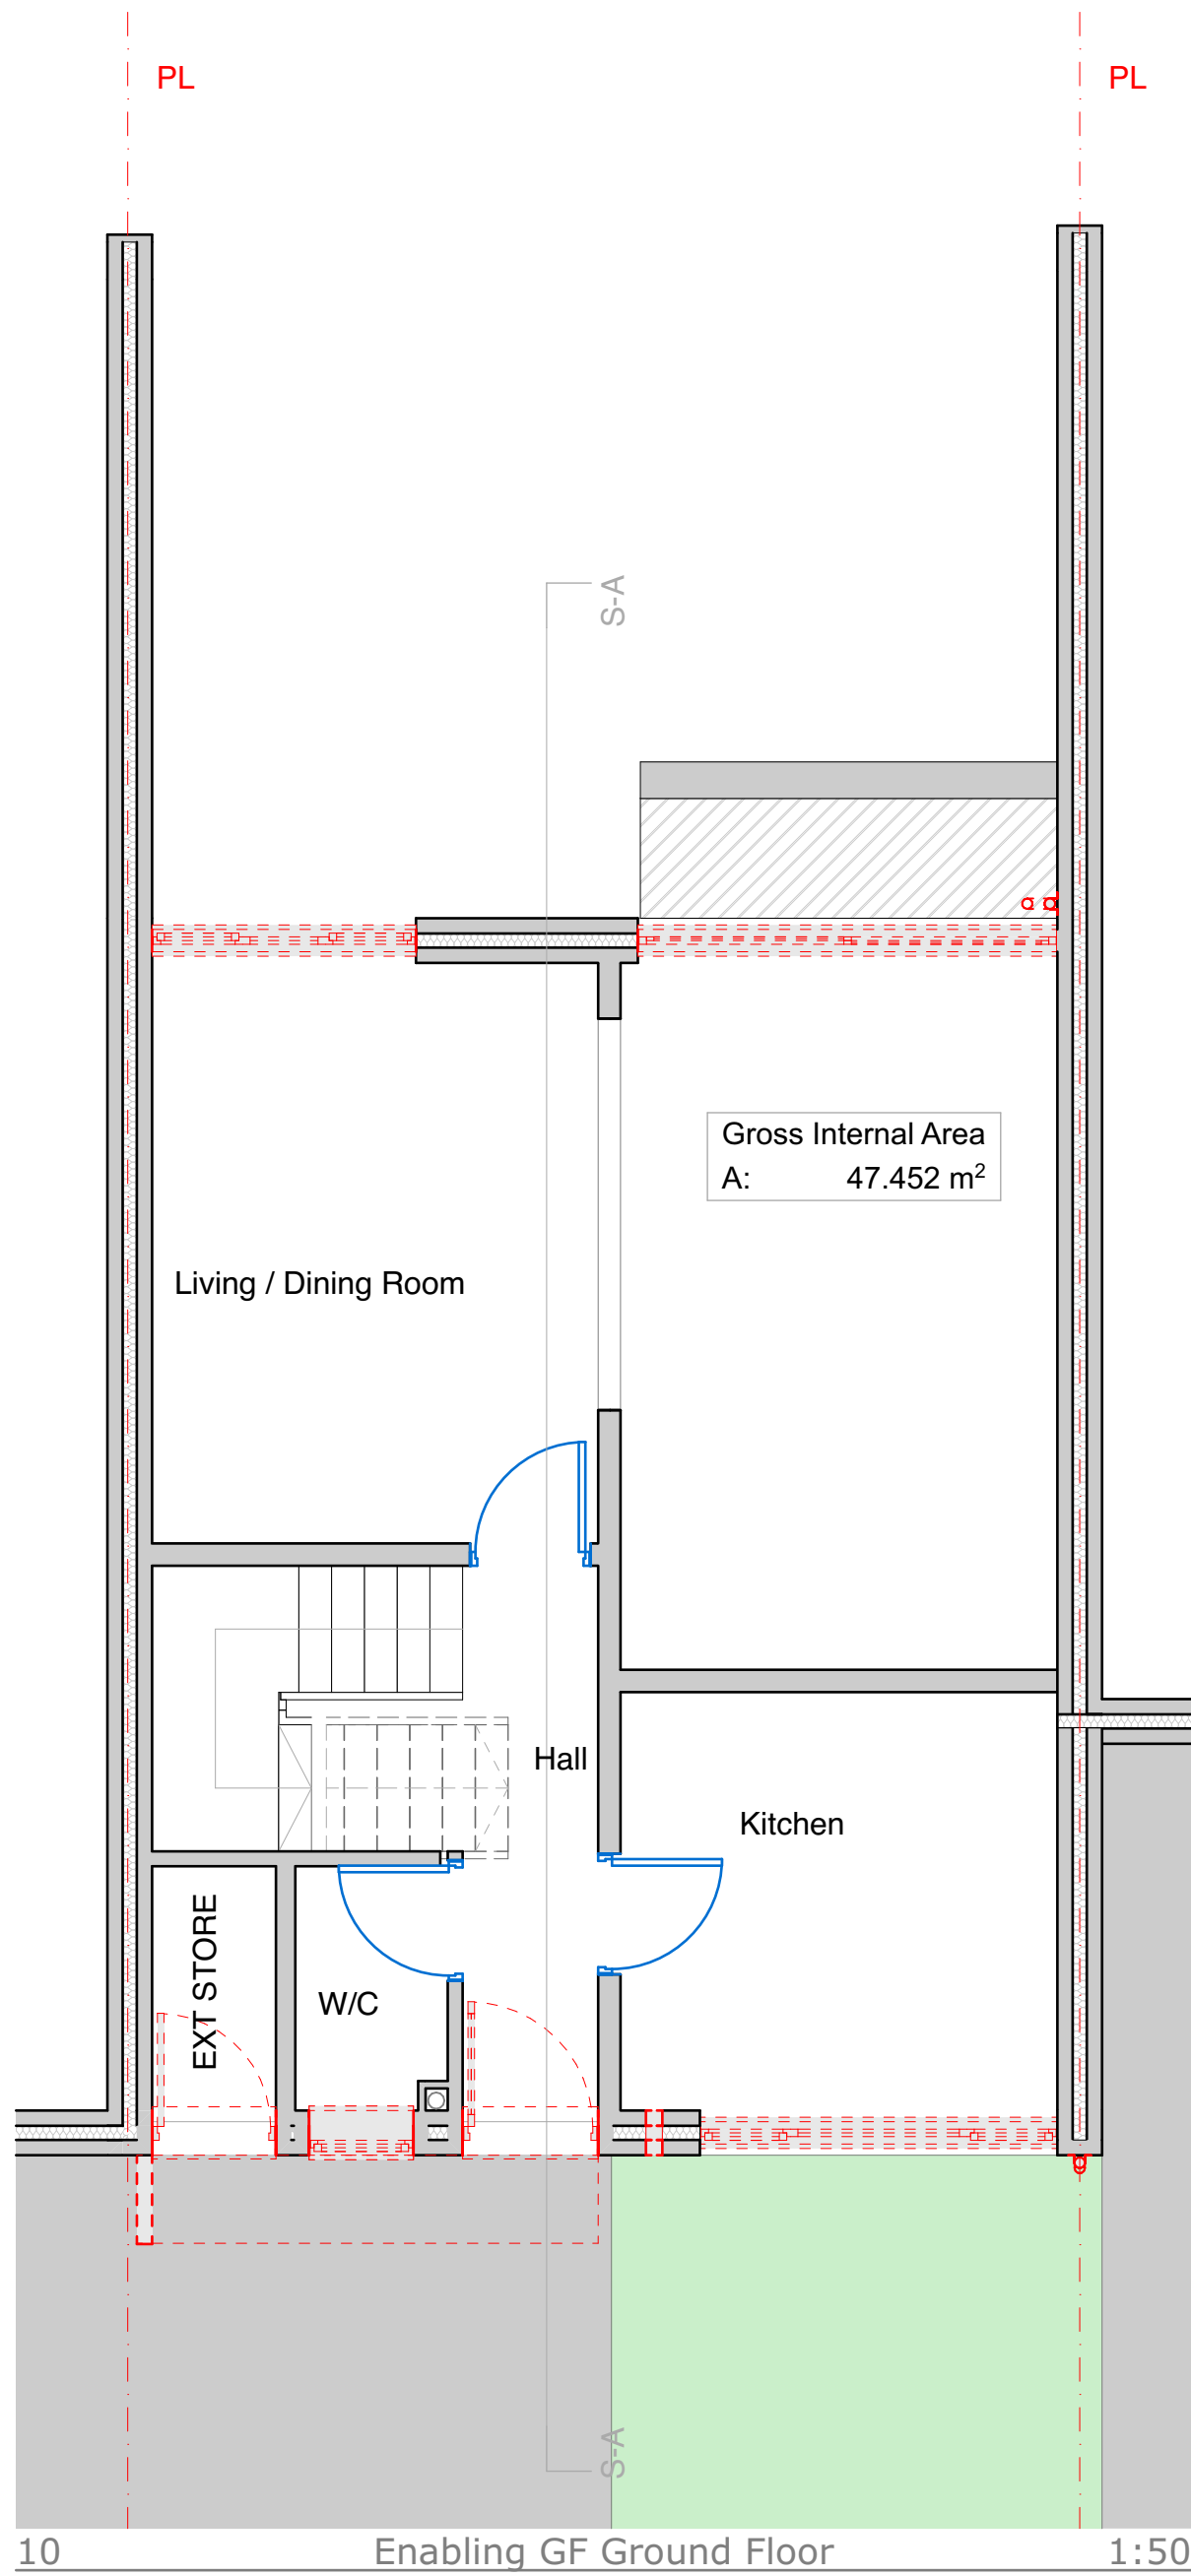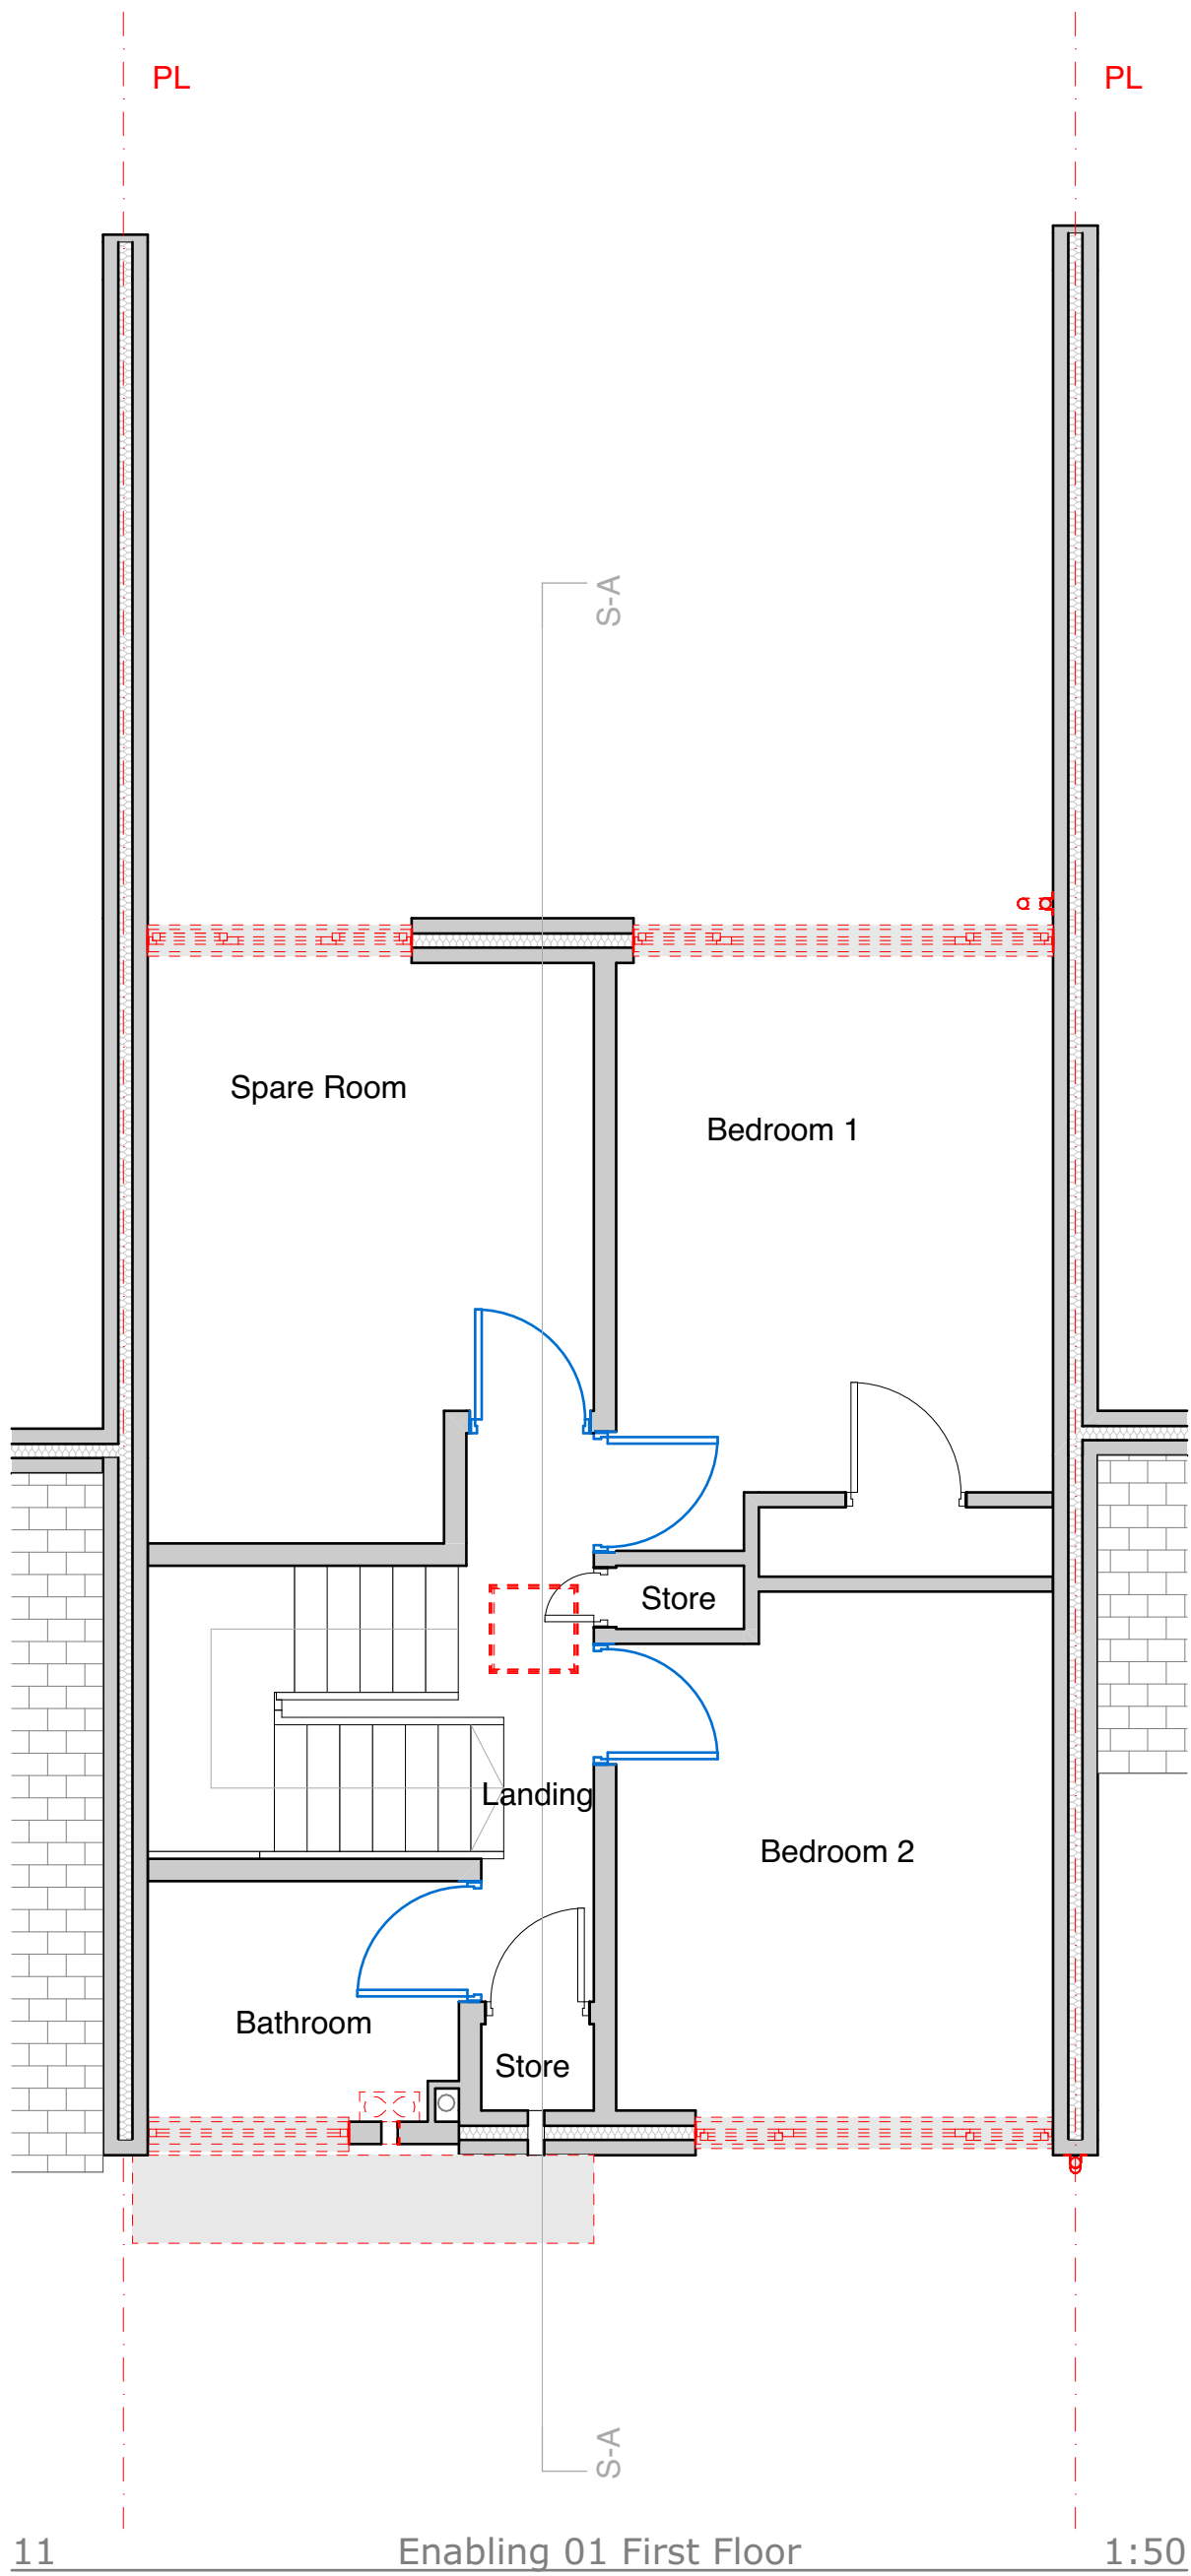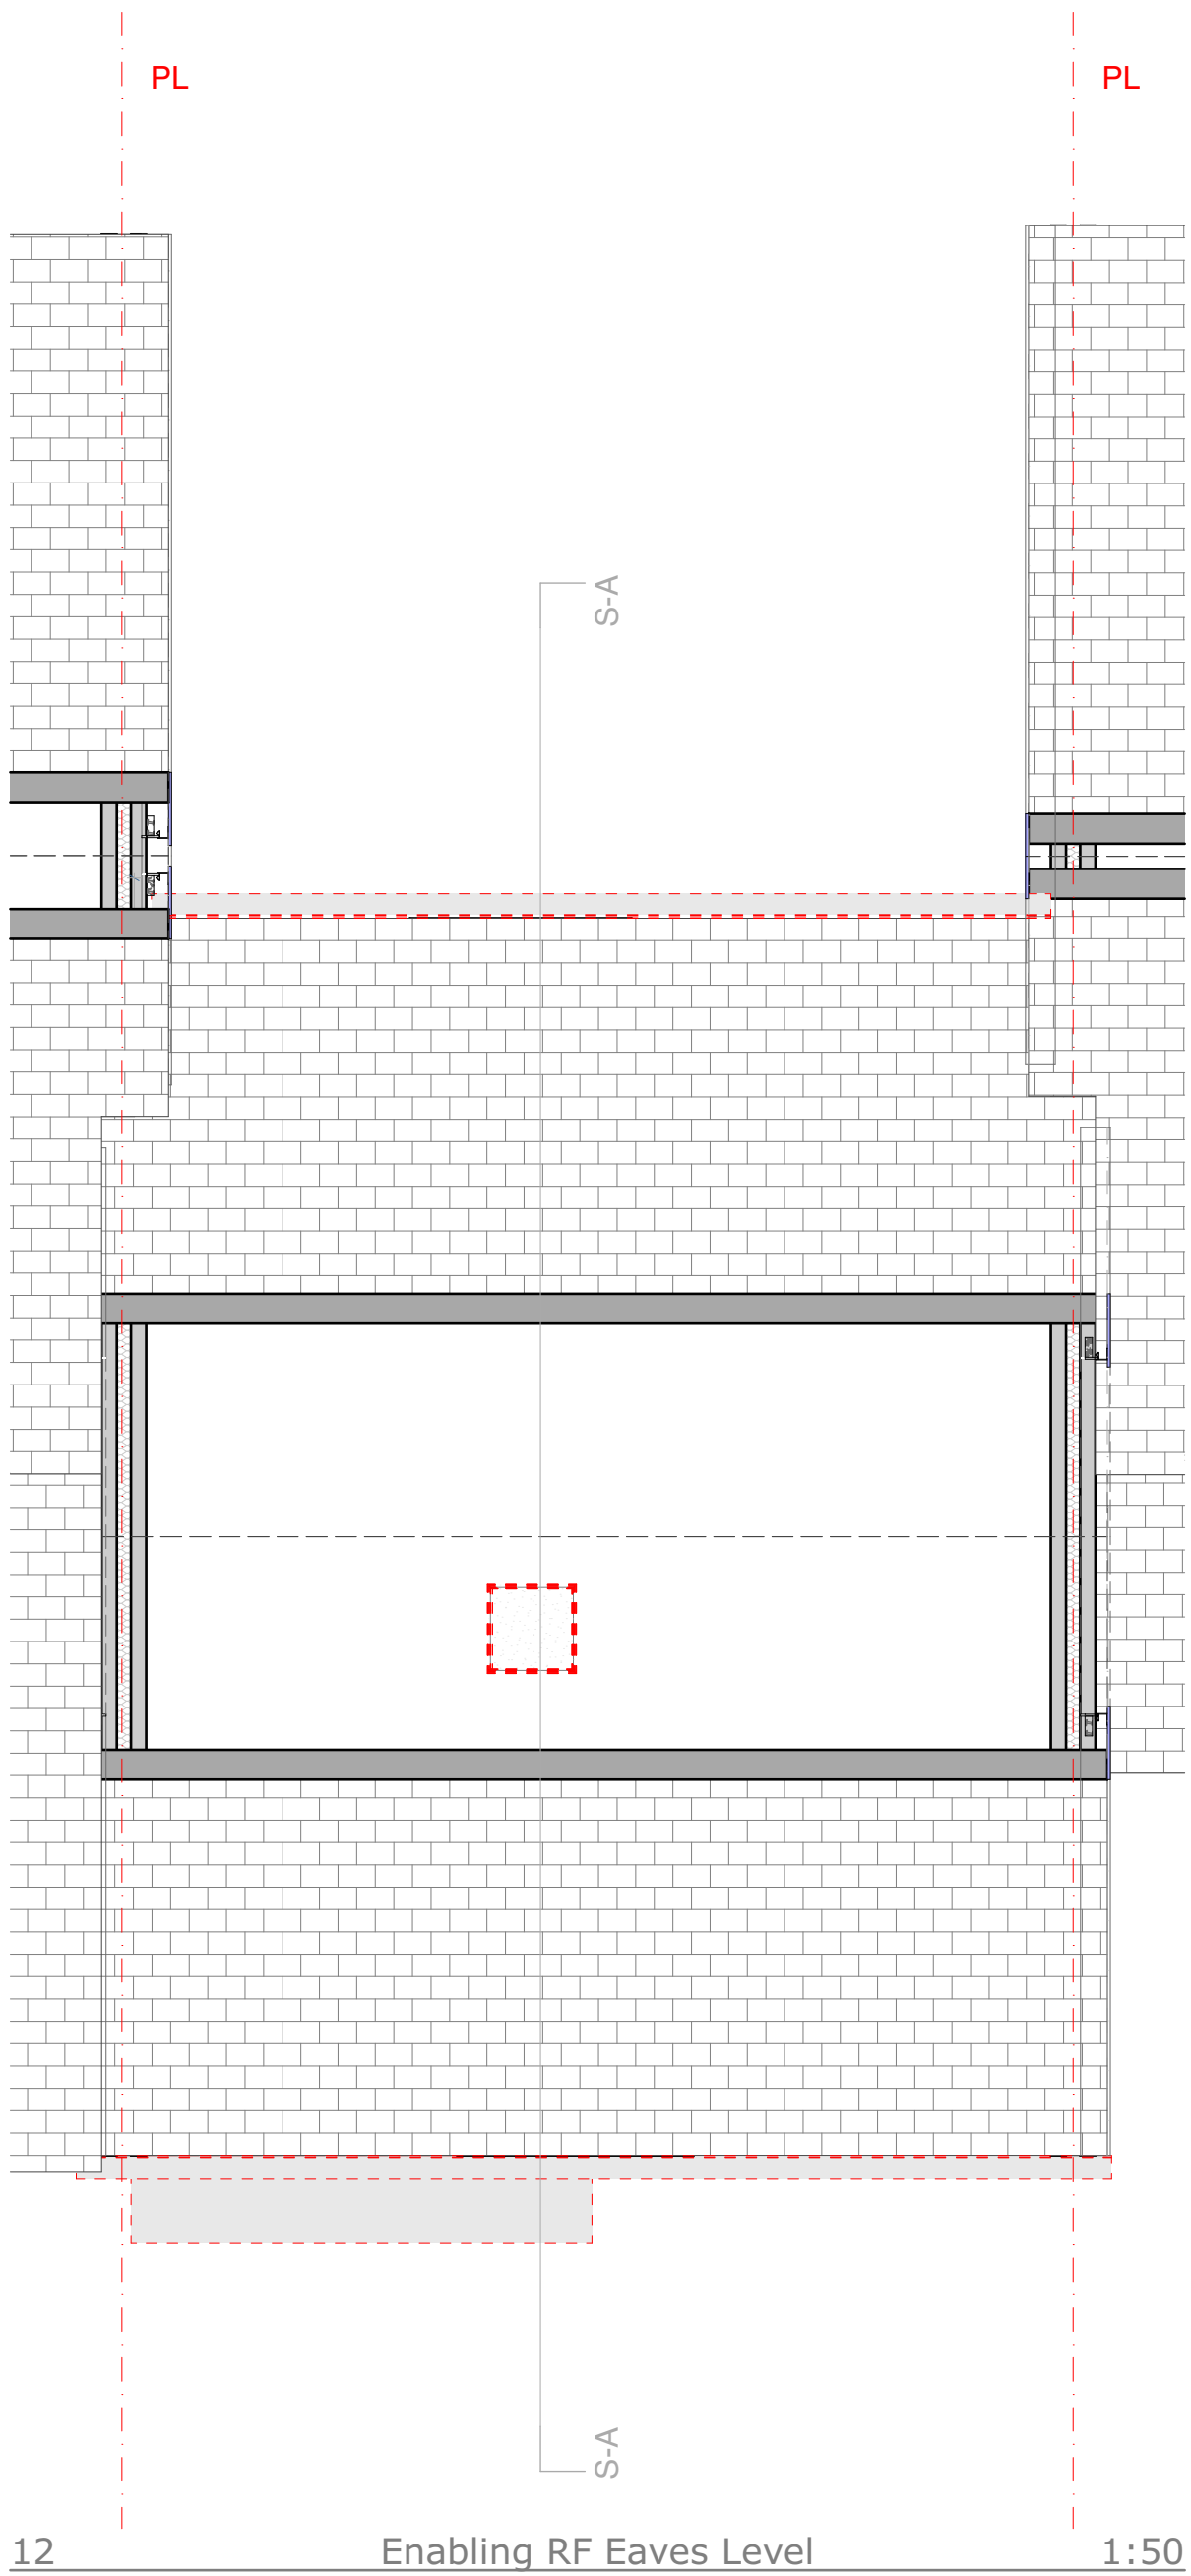

Door ID	Room	Existing Undercut	Undercut Required
INT-01	Kitchen	Not Adequate	☒
INT-02	W/C	Not Adequate	☒
INT-03	Living / Dining Room	Not Adequate	☒
INT-04	Bathroom	Not Adequate	☒
INT-05	Bedroom 2	Not Adequate	☒
INT-06	Bedroom 1	Not Adequate	☒
INT-07	Spare Room	Not Adequate	☒

— To Be Demolished

— Door Undercuts To Be Executed

ENABLING

- 1

Ventilation Strategy Preparation

- Remove existing kitchen and bathroom extract fans: ensure 110mm clear core drill aperture and existing fuse spur is adequate for new dMEV fan
 - Ventilation of kitchen appliances and open flue items where agreed to be retained and insulated
 - New rigid ducting/sleeve to be installed for dMEV, mitigating deformation
 - All air bricks above DPC and below roof insulation to be filled.
 - Trickle vents to be removed from existing kitchen/bathroom window
- 2

Roof and Loft Preparation

- Existing gutters, soffits and fascia's to be assessed for degradation, replace where required
 - Remove personal items and debris from the loft space
 - Loose cabling to be secured underneath loft insulation/ to the back face of the ceiling board
 - Remove existing loft hatch
- 4

Wall Preparation for EW1 Areas

- Remove all trellis or greenery on external walls
 - Remove outside lights and associated fixtures, install new lights upon completion
 - Remove any satellite dishes or aerials, work to be carried out in conjunction with service providers, replace upon completion
 - Remove existing porch canopy
 - Remove, retain, and replace handrail to step, replace upon completion
 - Remove RWP's; ensuring 200mm offset from wall, swan neck connection where pipes terminates below ground, adhering to EW1 manufacturer's and CTS Detail Pack
 - Extend 40mm wastewater pipes and overflows
 - Remove garden tap, extend copper pipe, replace upon completion or install new outside tap where one is not present
 - Remove kitchen and bathroom extract fans: ensure 110m clear core drill aperture and existing fuse spur is adequate for new dMEV fan
 - If gas meter box is present retain, refer to EW1 manufacturers details
 - All Airbricks above DPC to be filled, ventilation of kitchen appliances to be retained and insulated
- 5

Wall Preparation for CWI Areas

- Remove kitchen and bathroom extract fans: ensure 110m clear core drill aperture and existing fuse spur is adequate for new dMEV fan
 - New rigid ducting/sleeve to be installed for dMEV, mitigating deformation during CWI install
 - Missing/spalled brickwork to be replaced and redundant penetrations to be blocked up with brick and mortar, prior to cavity install. If not possible area to be filled with fire rated expanding foam
 - All Airbricks above DPC to be filled, ventilation of kitchen appliances to be retained and insulated
 - Replace wetroom windows where trickle vents are currently present
- 6

Internal Remedial Works

- Areas damaged or affected by mould growth or damp need to be repaired and cleaned prior to insulation works
 - Areas to consider; bathrooms, W/C's, bedrooms, kitchens etc. refer to Retrofit Assessment Condition Survey

ENABLING

A1

Scales
1:50

Constructive Thinking Studio
Liverpool Science Park IC 1
131 Mount Pleasant
L3 5TF

www.constructivethinking.co.uk
+44 (0) 151 705 3433
bm@constructivethinking.co.uk

Safety Health and
Environmental Information

In addition to the hazard/risks normally associated with the types of work detailed on this drawing take note of the below. It is assumed that all works on this drawing will be carried out by a competent contractor working, where appropriate, to an appropriate method statement.

This document and its design content is copyright ©. It shall be read in conjunction with all other associated project information including models, specifications, schedules and related consultants documents. Do not scale from documents. All dimensions to be checked on site. Immediately report any discrepancies, errors or omissions on this document to the Originator. If in doubt ASK.

Demolition/Adaption Risks

Risk of fragile render, existing cladding and rainwater goods collapsing. Contractor to ensure operatives wear PPE and carry out works carefully. For Further information see Risk Register.

Construction Risks

Risk of injury to operatives through working from height, tripping hazards, etc. Care to be taken while working on site and appropriate PPE to be worn. For further information see Risk Register.

Maintenance/Cleaning Risks

Cleaning windows from height. Appropriate equipment to be used. PPE to be worn. For Further information see Risk Register.

Revision	Date	Modeled By	Checked By
	21/03/2025	FN	LFS

Client

TGP

Project

TGP Portsmouth

Status

Stage Approval Subject to Building Control - A1 - LFS

Drawings


Enabling R1 Roof Level, Door Undercuts, Existing GF Ground Floor, Enabling GF Ground Floor, Enabling 01 First Floor, Enabling RF Eaves Level

File

15 Hemsley Walk_AC28

Enabling Floor Plans

15 Hemsley Walk P08 8JW



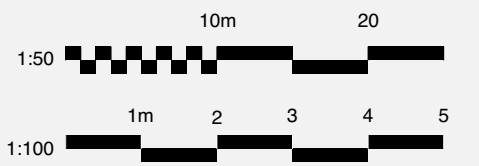


Drawing Number

7084 -CTS- 01 - 15 -D-A-4408

Revision

P06

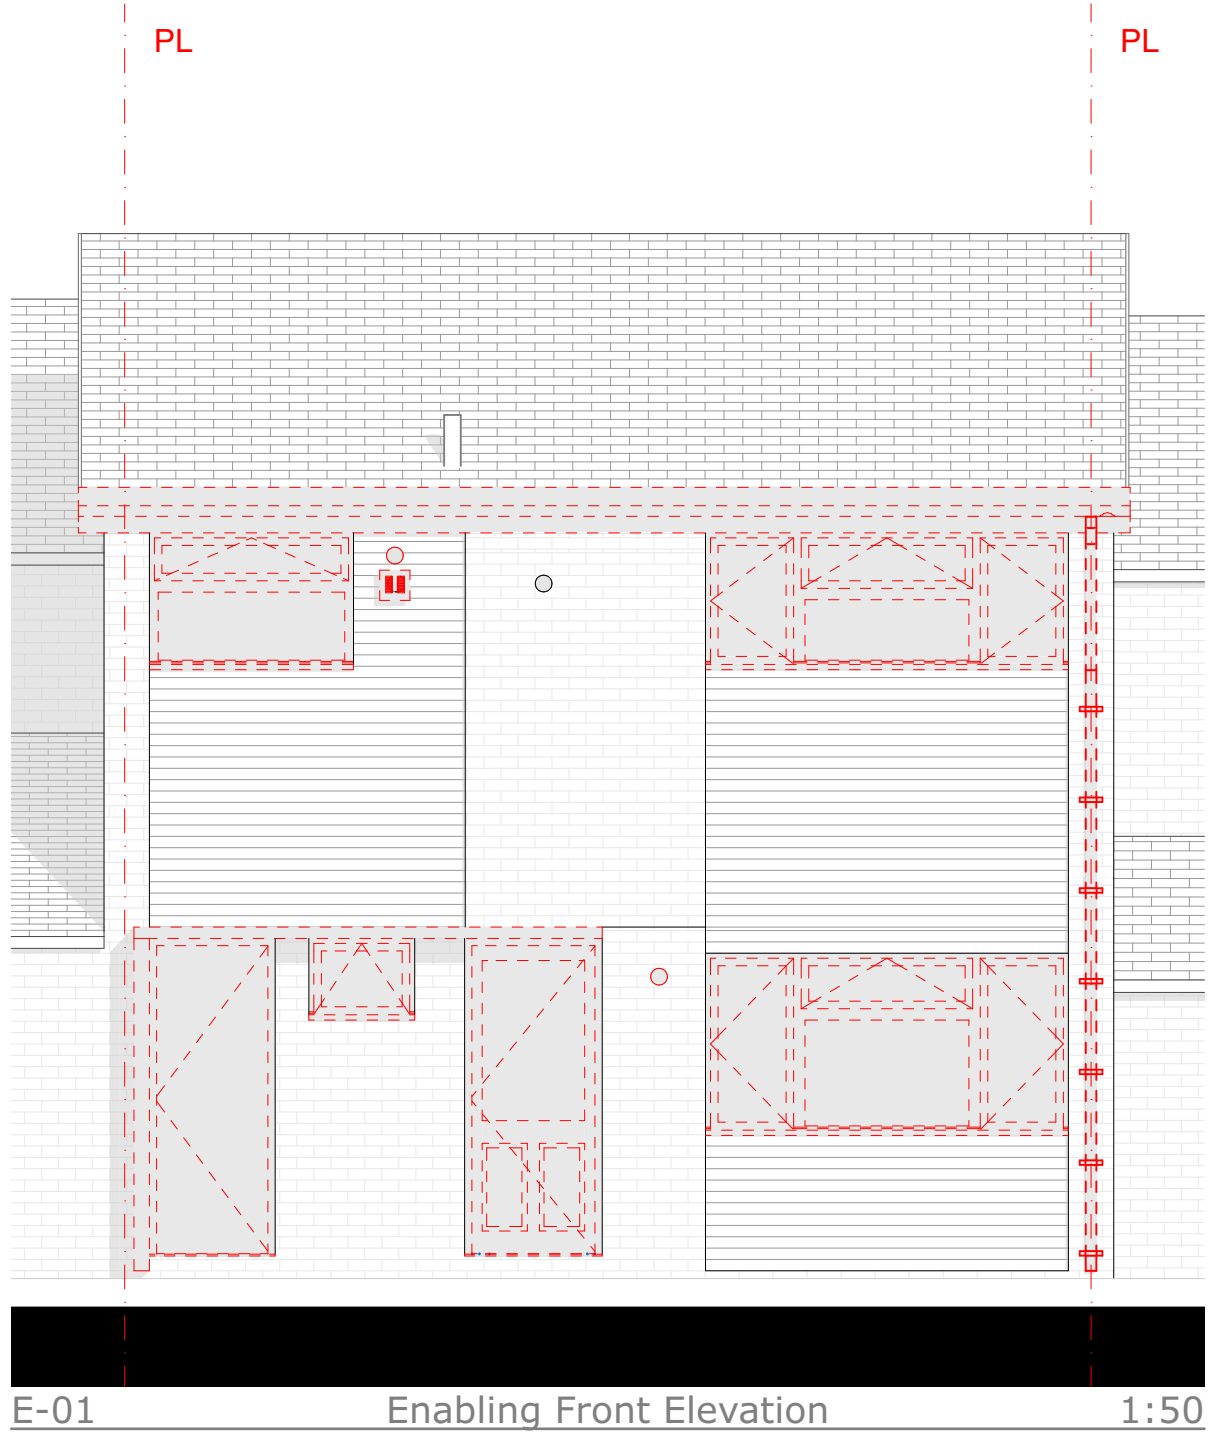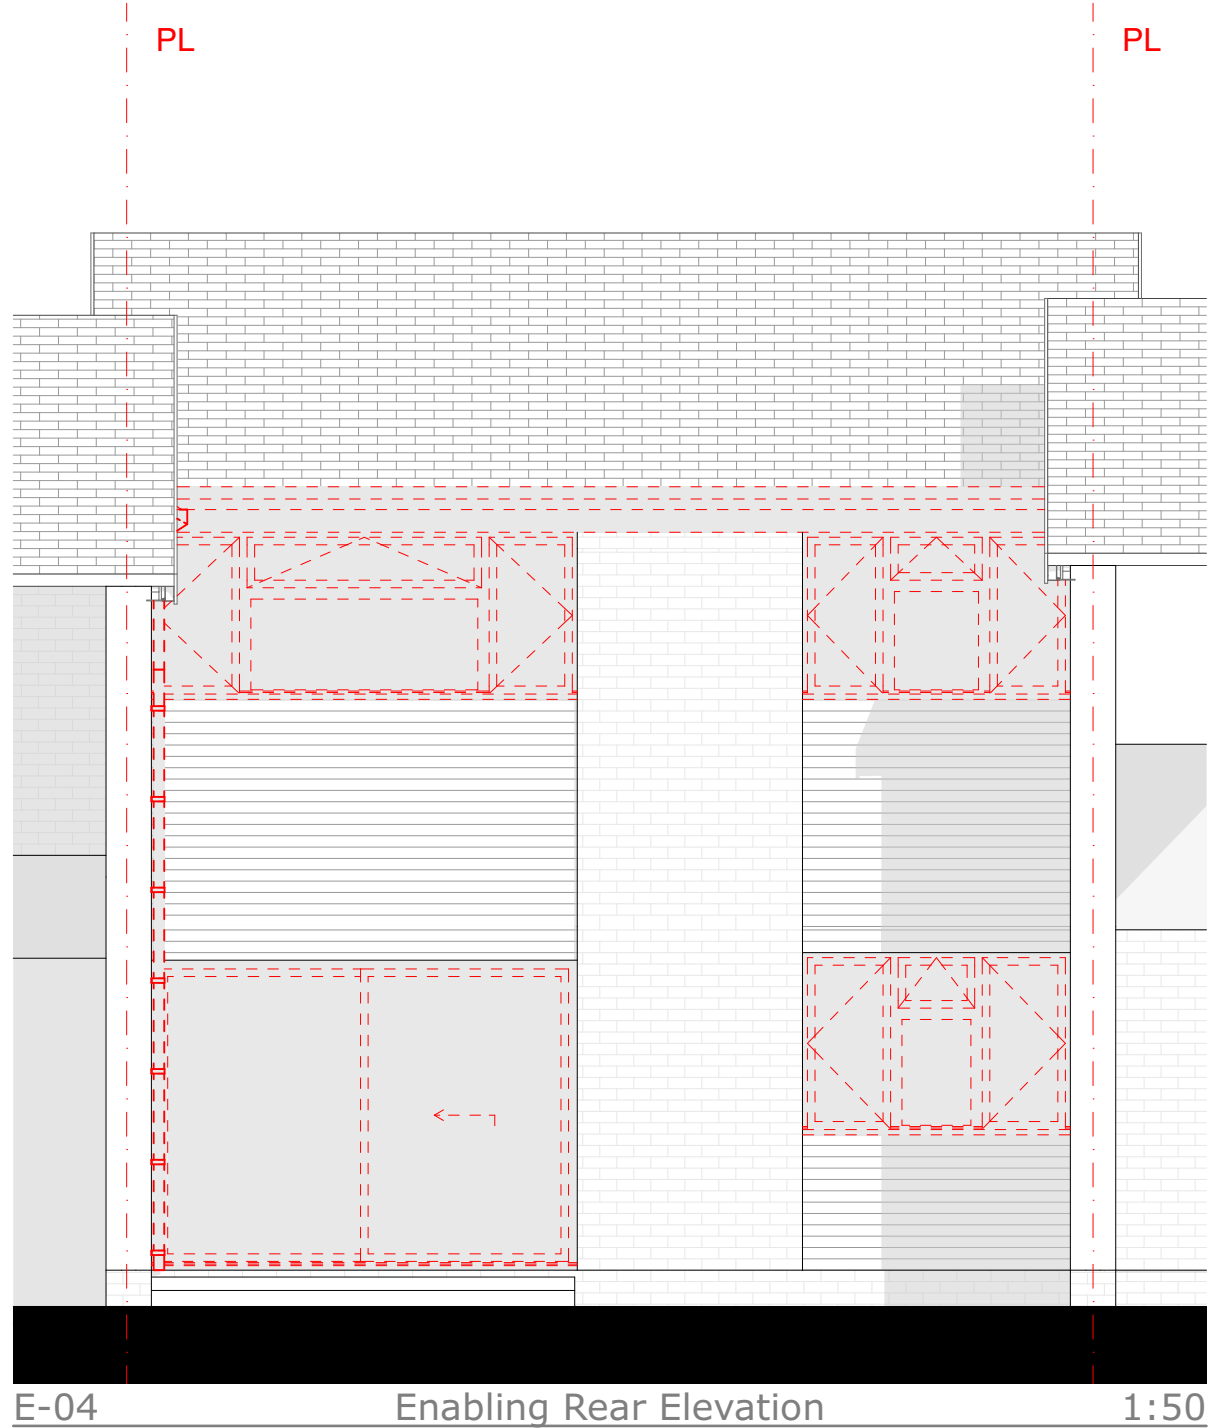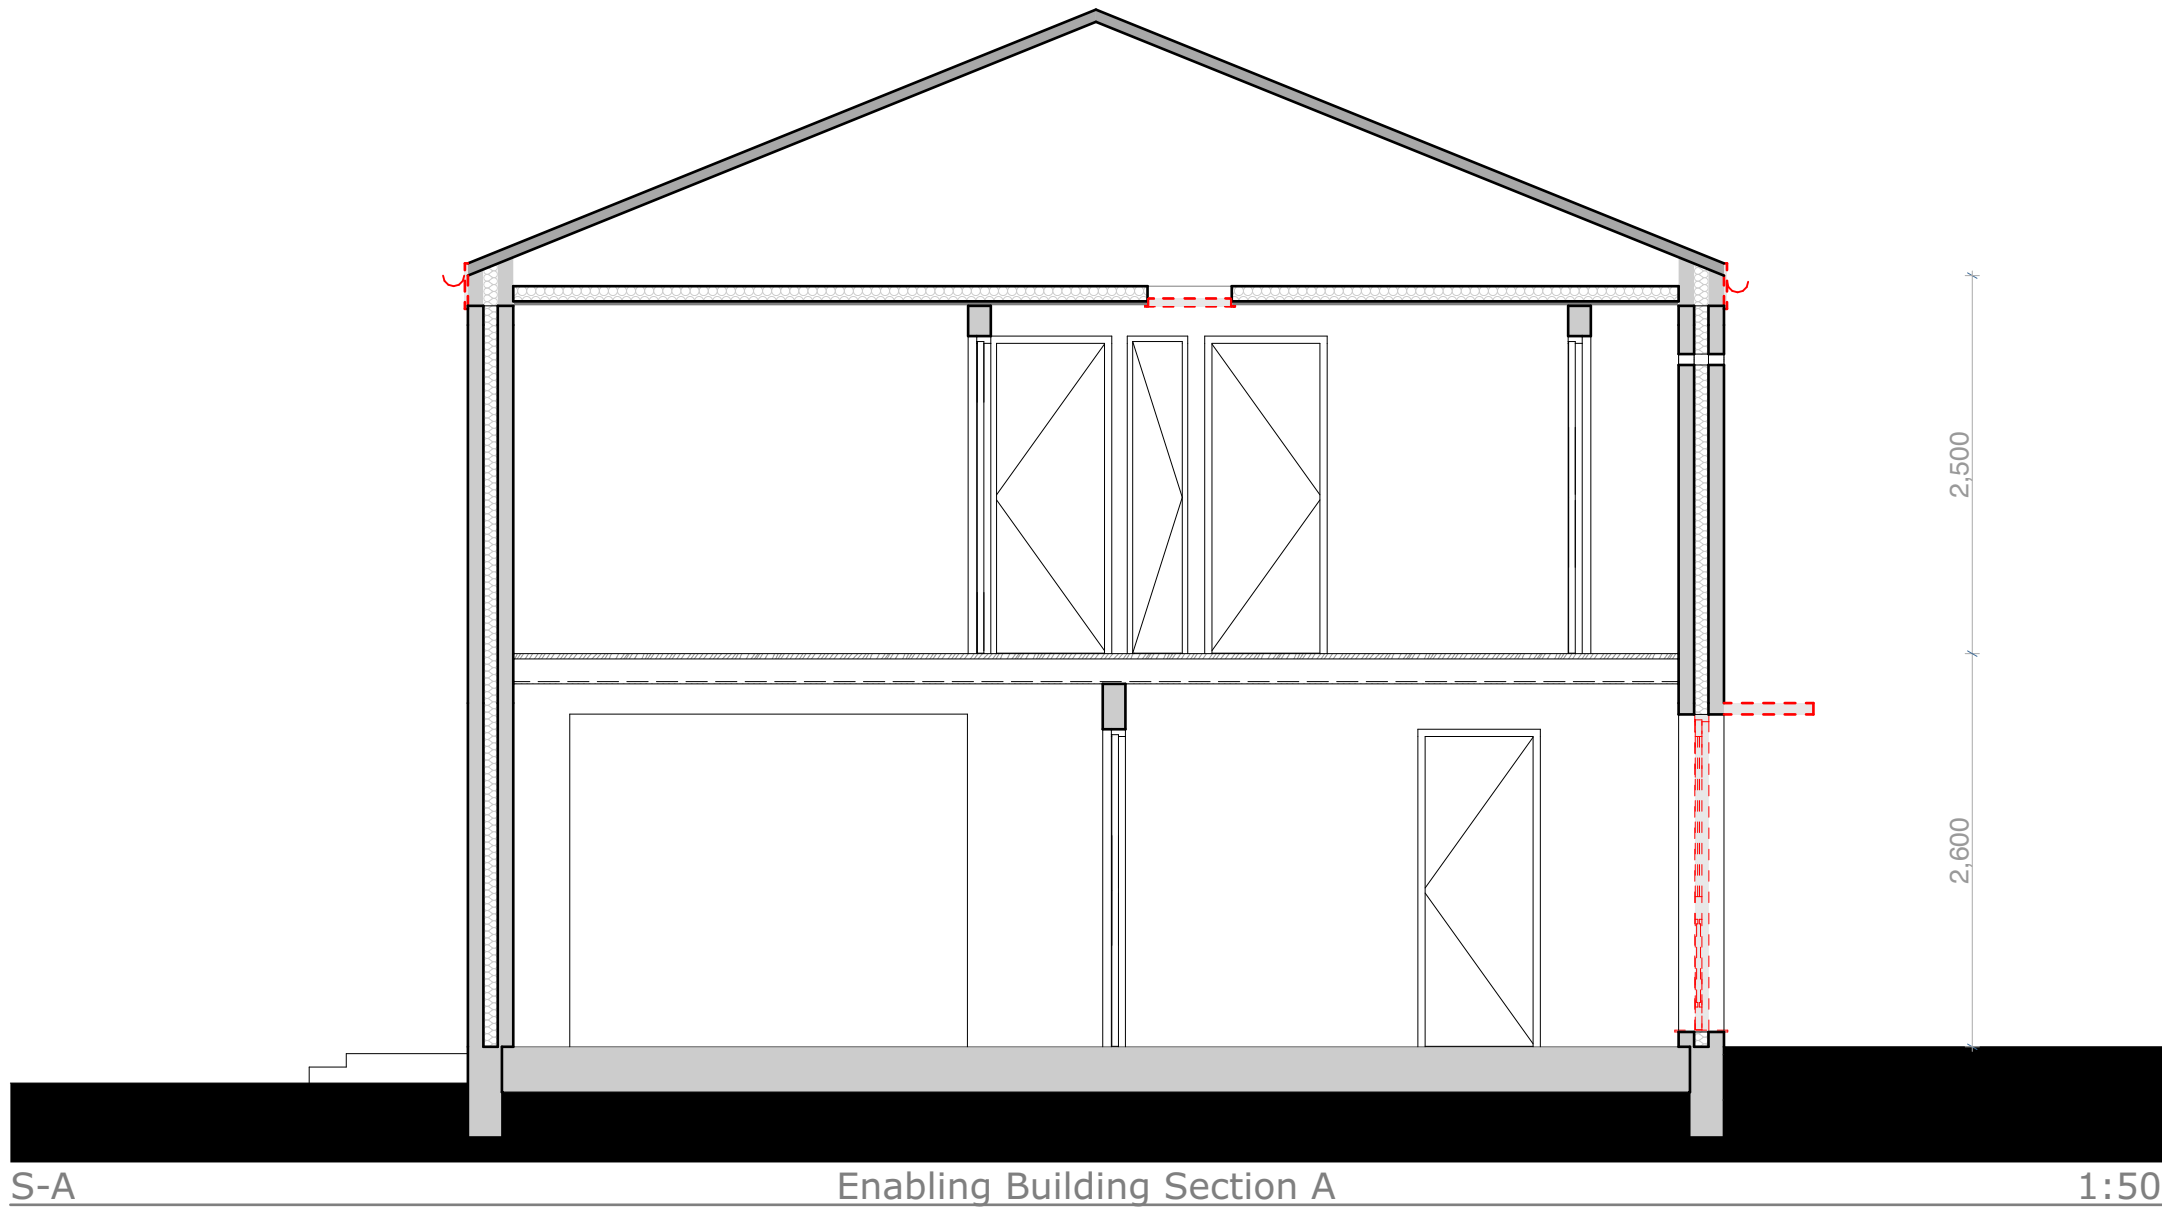

ENABLING

- Ventilation Strategy Preparation**
 - Remove existing kitchen and bathroom extract fans: ensure 110mm clear core drill aperture and existing fuse spur is adequate for new dMEV fan
 - Ventilation of kitchen appliances and open flue items where agreed to be retained and insulated
 - New rigid ducting/sleeve to be installed for dMEV, mitigating deformation
 - All air bricks above DPC and below roof insulation to be filled.
 - Trickle vents to be removed from existing kitchen/bathroom window
- Roof and Loft Preparation**
 - Existing gutters, soffits and fascia's to be assessed for degradation, replace where required
 - Remove personal items and debris from the loft space
 - Loose cabling to be secured underneath loft insulation/ to the back face of the ceiling board
 - Remove existing loft hatch
- Wall Preparation for CWI Areas**
 - Remove all trellis or greenery on external walls
 - Remove outside lights and associated fixtures, install new lights upon completion
 - Remove any satellite dishes or aerials, work to be carried out in conjunction with service providers, replace upon completion
 - Remove existing porch canopy
 - Remove, retain, and replace handrail to step, replace upon completion
 - Remove RWP's; ensuring 200mm offset from wall, swan neck connection where pipes terminates below ground, adhering to EW1 manufacturer's and CTS Detail Pack
 - Extend 40mm wastewater pipes and overflows
 - Remove garden tap, extend copper pipe, replace upon completion or install new outside tap where one is not present
 - Remove kitchen and bathroom extract fans: ensure 110m clear core drill aperture and existing fuse spur is adequate for new dMEV fan
 - If gas meter box is present retain, refer to EW1 manufacturers details
 - All Airbricks above DPC to be filled, ventilation of kitchen appliances to be retained and insulated
- Wall Preparation for CWI Areas**
 - Remove kitchen and bathroom extract fans: ensure 110m clear core drill aperture and existing fuse spur is adequate for new dMEV fan
 - New rigid ducting/sleeve to be installed for dMEV, mitigating deformation during CWI install
 - Missing/spalled brickwork to be replaced and redundant penetrations to be blocked up with brick and mortar, prior to cavity install. If not possible area to be filled with fire rated expanding foam
 - All Airbricks above DPC to be filled, ventilation of kitchen appliances to be retained and insulated
 - Replace wetroom windows where trickle vents are currently present
- Internal Remedial Works**
 - Areas damaged or affected by mould growth or damp need to be repaired and cleaned prior to insulation works
 - Areas to consider; bathrooms, WC's, bedrooms, kitchens etc. refer to Retrofit Assessment Condition Survey

ENABLING

A1

Scales
1:50

Constructive Thinking Studio
Liverpool Science Park IC 1
131 Mount Pleasant
L3 5TF

www.constructivethinking.co.uk
+44 (0) 151 705 3433
bm@constructivethinking.co.uk

Safety Health and
Environmental Information

In addition to the hazard/risks normally associated with the types of work detailed on this drawing take note of the below. It is assumed that all works on this drawing will be carried out by a competent contractor working, where appropriate, to an appropriate method statement.

This document and its design content is copyright ©. It shall be read in conjunction with all other associated project information including models, specifications, schedules and related consultants documents. Do not scale from documents. All dimensions to be checked on site. Immediately report any discrepancies, errors or omissions on this document to the Originator. If in doubt ASK.

Demolition/Adaption Risks

Risk of fragile render, existing cladding and rainwater goods collapsing. Contractor to ensure operatives wear PPE and carry out works carefully. For Further information see Risk Register.

Construction Risks

Risk of injury to operatives through working from height, tripping hazards, etc. Care to be taken while working on site and appropriate PPE to be worn. For further information see Risk Register.

Maintenance/Cleaning Risks

Cleaning windows from height. Appropriate equipment to be used. PPE to be worn. For Further information see Risk Register.

Revision	Date	Modeled By	Checked By
	21/03/2025	FN	LFS

Client **TGP**

Project **TGP Portsmouth**

Status **Stage Approval Subject to Building Control - A1 - LFS**

Drawings: Enabling Right Side Elevation, Enabling Left Side Elevation, Enabling Building Section B, Elevations Legend, Enabling Front Elevation, Enabling Building Section A, Enabling Rear Elevation

File 15 Hemsley Walk_AC28

Enabling
Elevations

**15 Hemsley Walk PO8
8JW**




Drawing Number

7084 -CTS- 01 - 15 -D-A-4409

Revision





P06

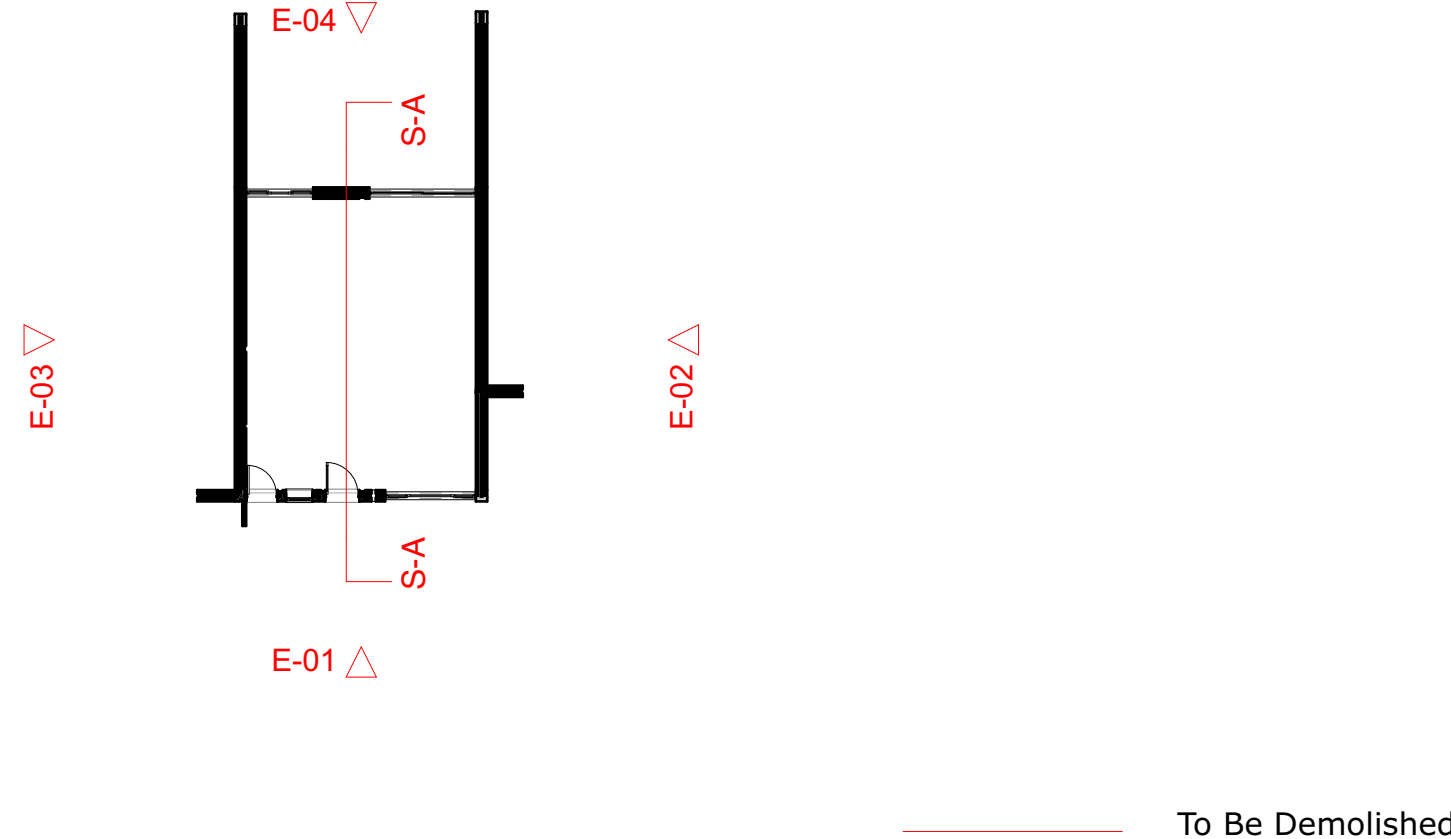

E-03

E-02

To Be Demolished

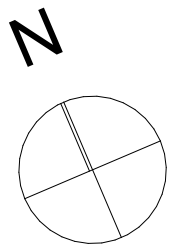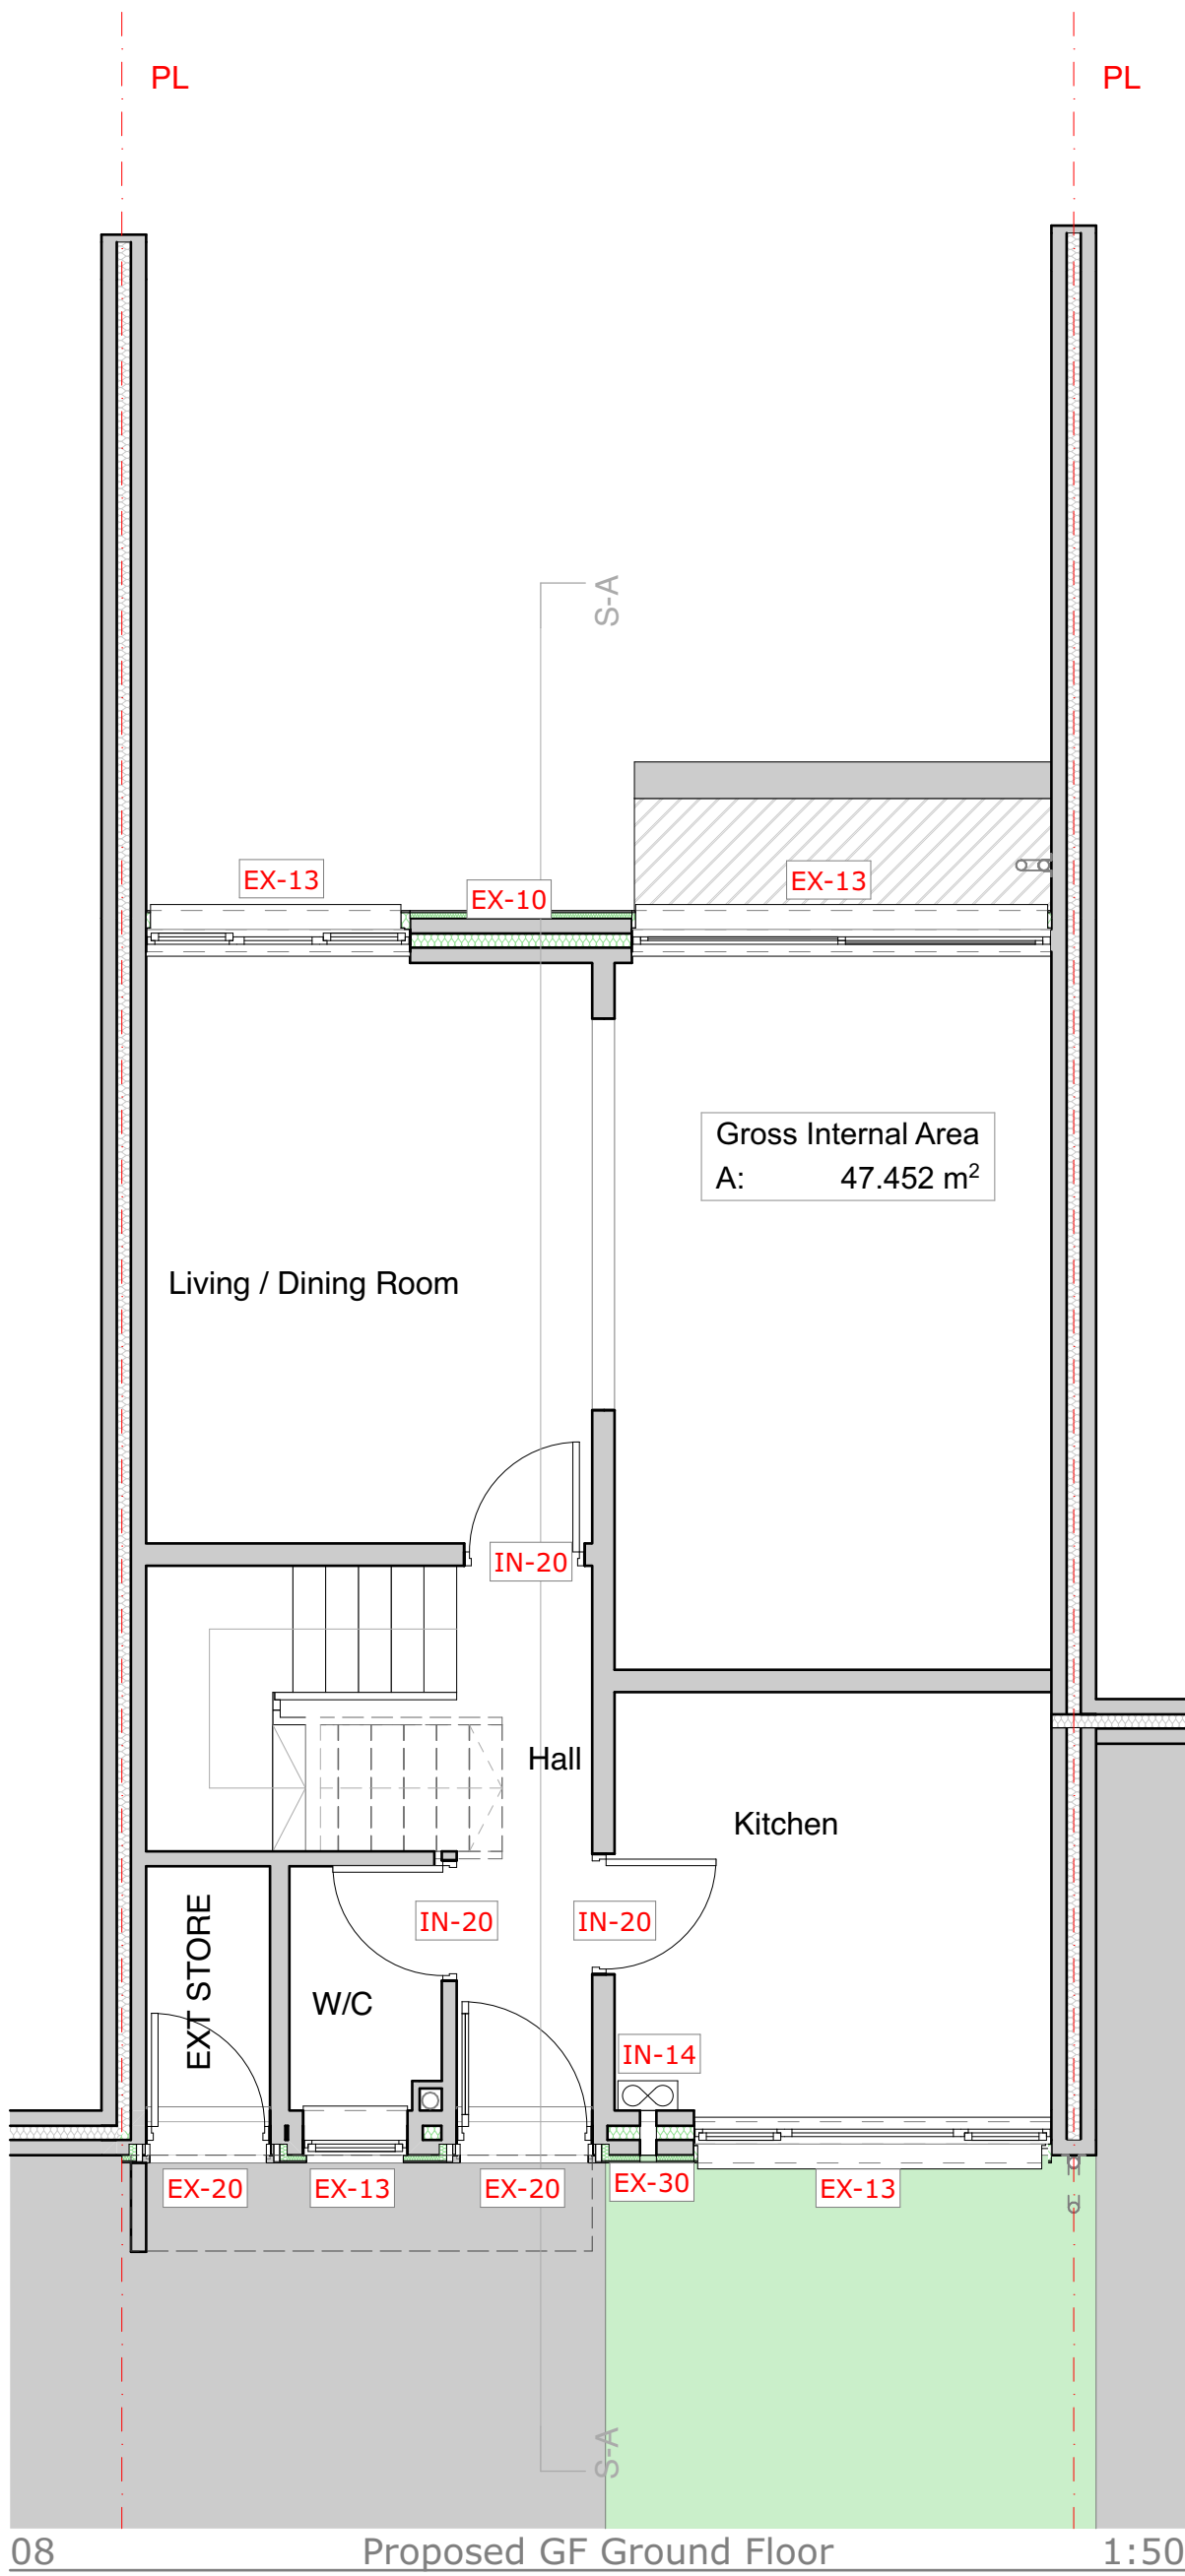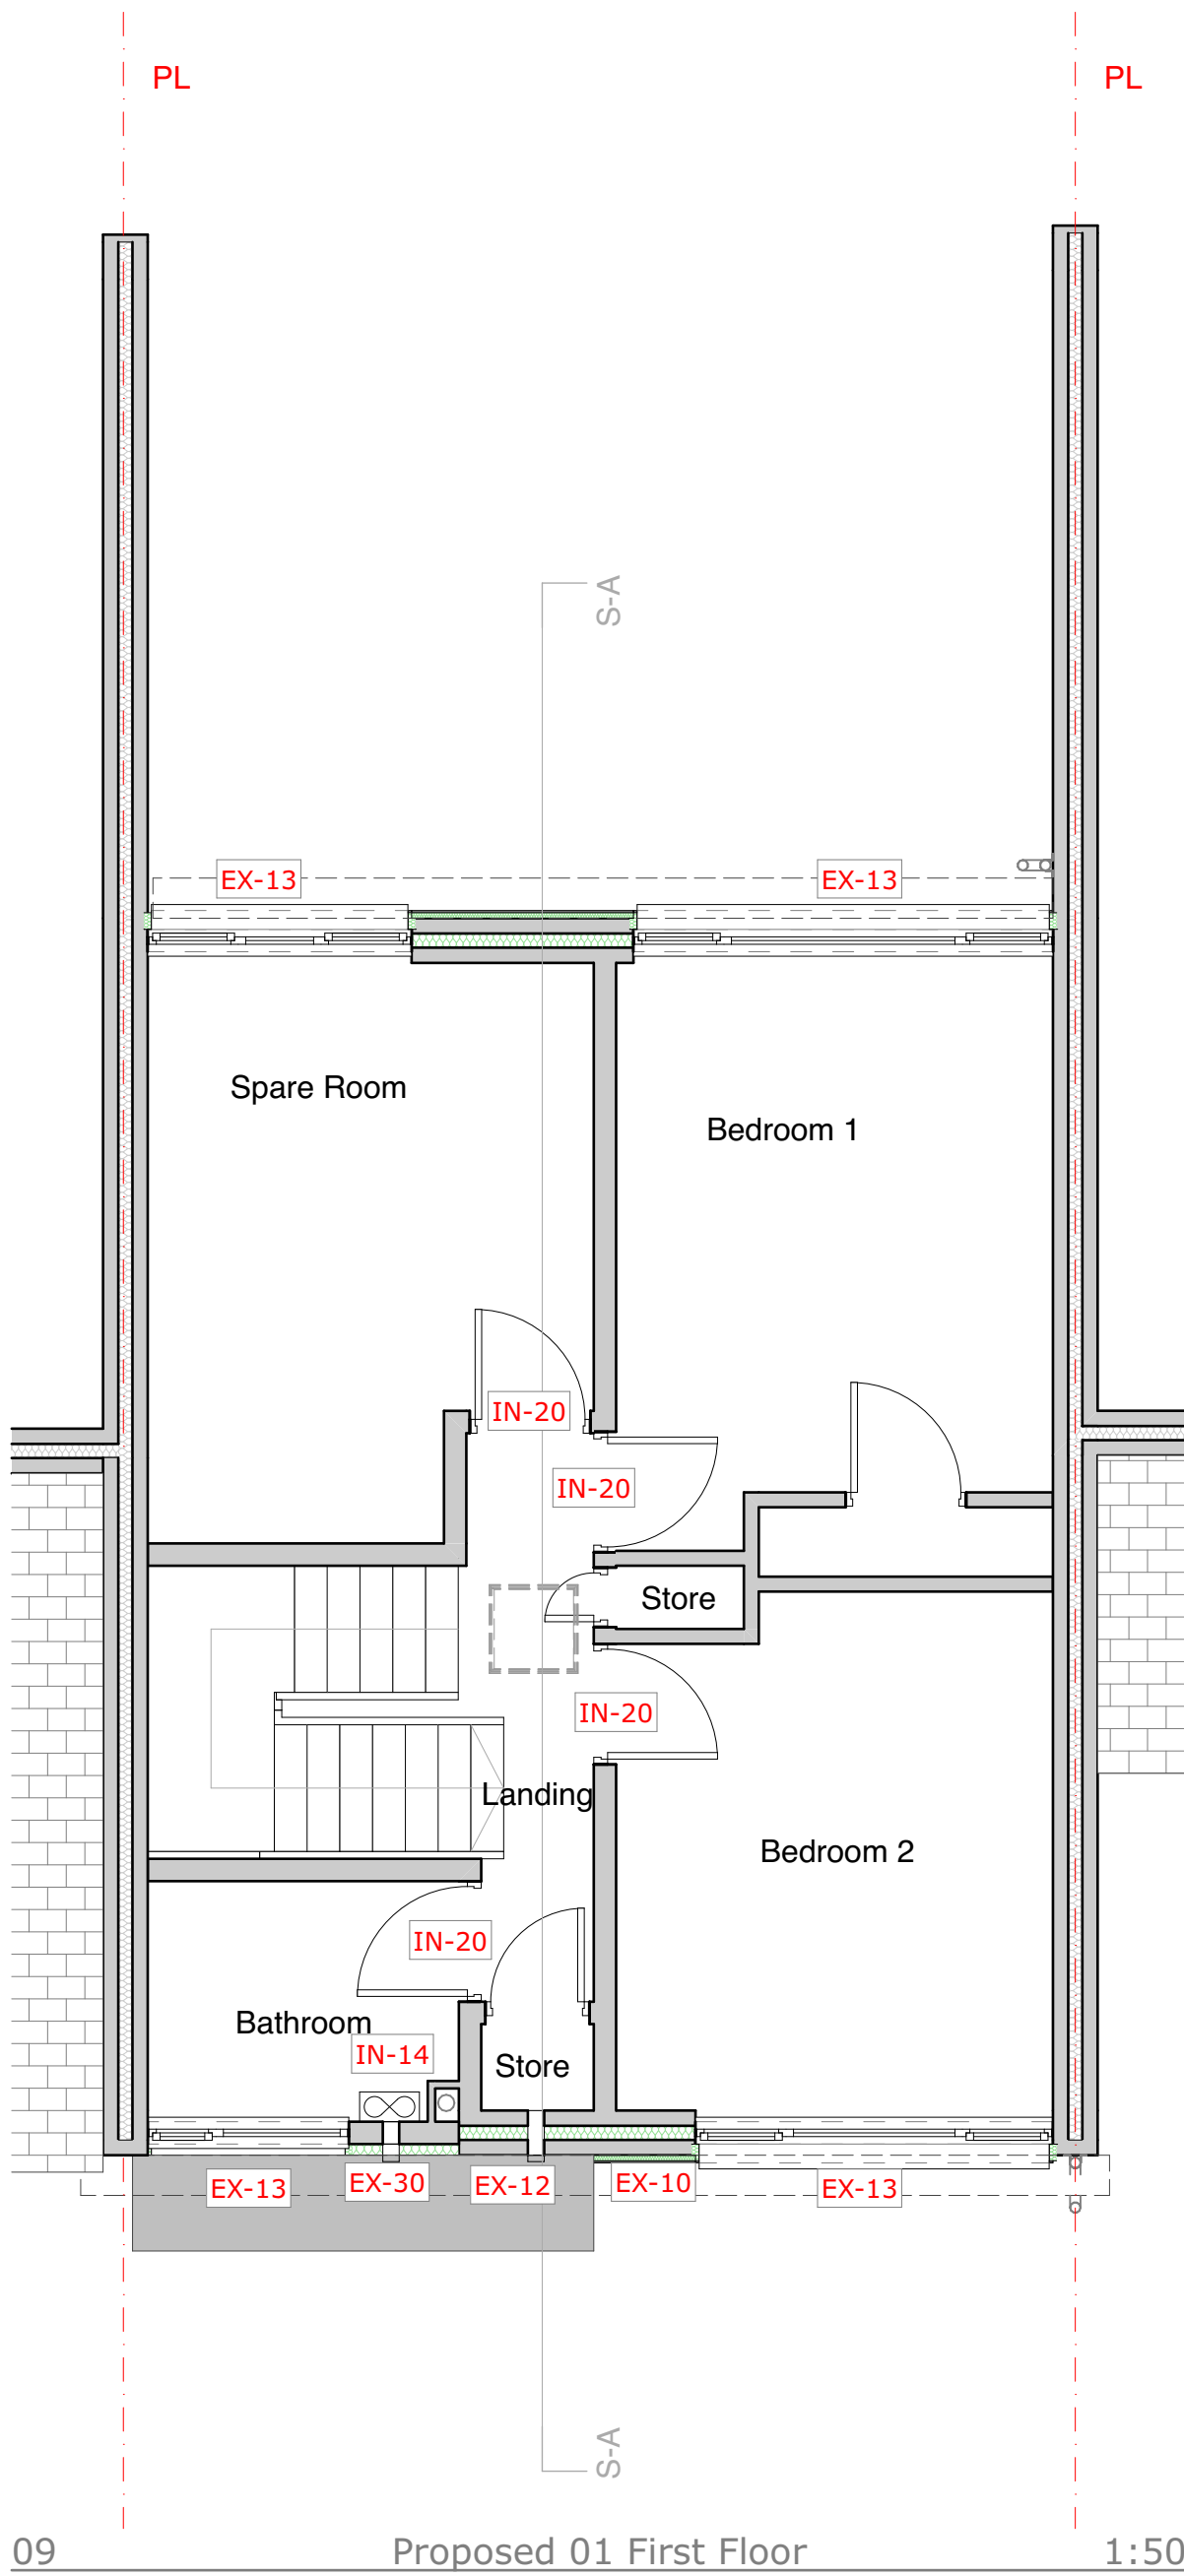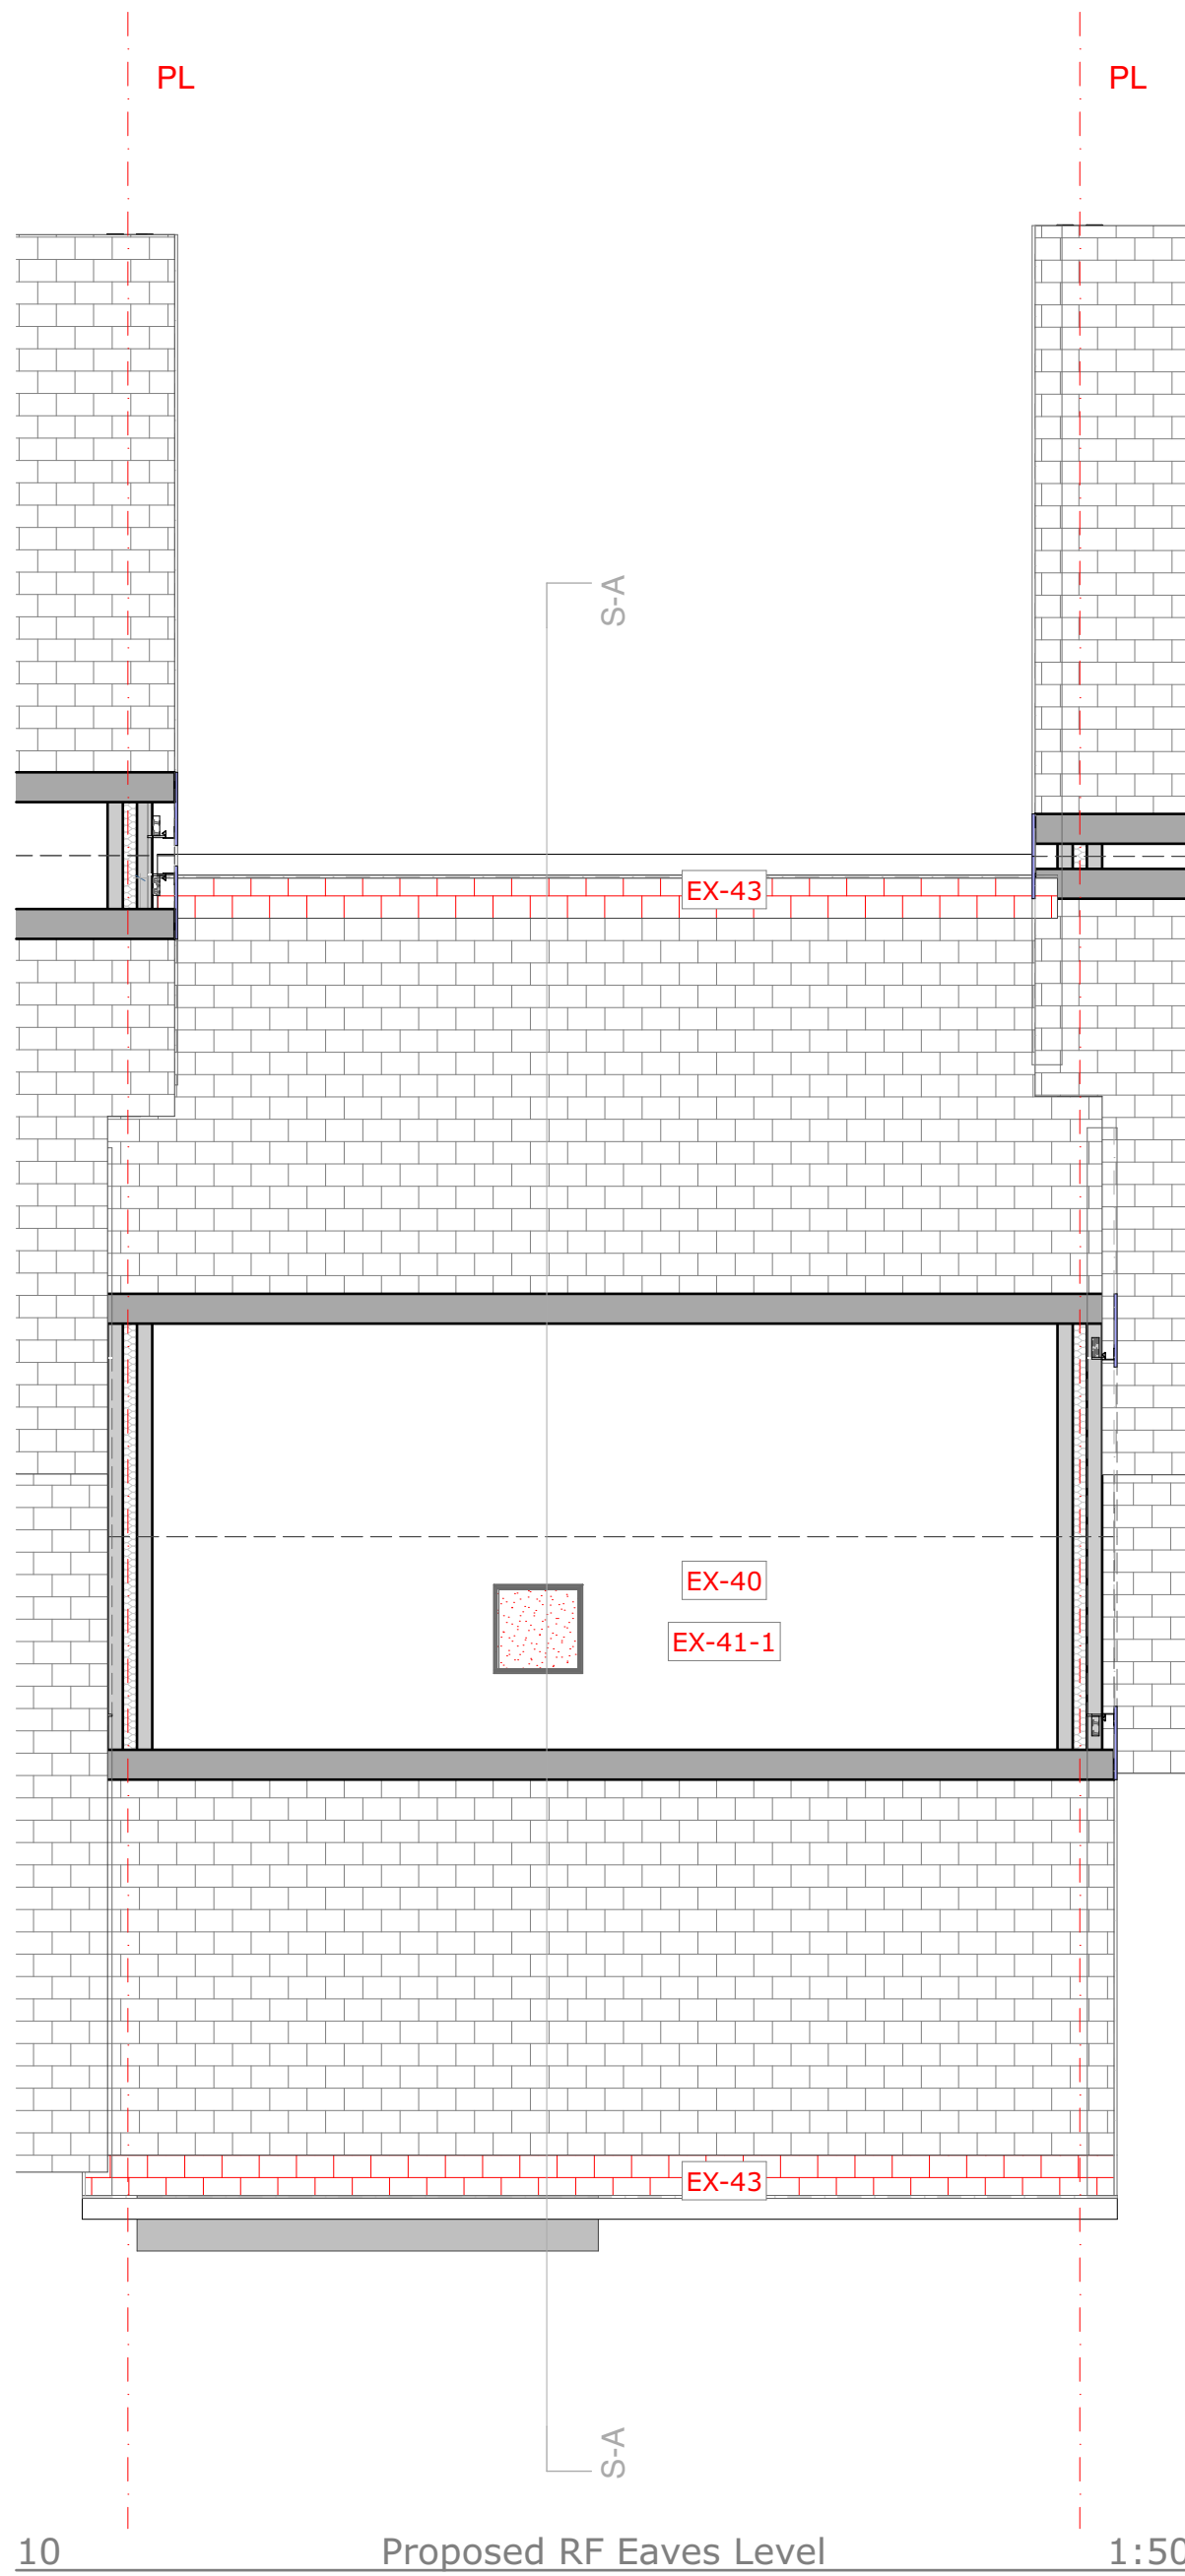

EX EXTERNAL WORKS

- EX-10 Mineral Wool External Wall Insulation System (EWI)
- EX-12 New Cavity Wall Insulation (CWI)
- EX-13 New Windows
- EX-20 New External Doors
- EX-30 New dMEV to be located in kitchen and bathroom
- EX-40 Pitched Roof/Loft Insulation
- EX-41-1 Roof Ventilation
- EX-43 Eaves/Verge Extension
- EX-46 Roof Tile Vents (if no replacement)

IN INTERNAL WORKS

- IN-14 New dMEV to be located in kitchen and bathroom
- IN-20 Door Undercuts

RM RENEWABLE MEASURES TO NET ZERO

- RM-30 Renewable Ready Measures

MTIP MID TERM IMPROVEMENT PLAN

- MTIP-21 Insulate the Solid Floor

PROPOSED

A1

Scales
1:50

Constructive Thinking Studio
Liverpool Science Park IC 1
131 Mount Pleasant
L3 5TF

www.constructivethinking.co.uk
+44 (0) 151 705 3433
bim@constructivethinking.co.uk

Safety Health and Environmental Information

In addition to the hazard/risks normally associated with the types of work detailed on this drawing take note of the below. It is assumed that all works on this drawing will be carried out by a competent contractor working, where appropriate, to an appropriate method statement.

This document and its design content is copyright ©. It shall be read in conjunction with all other associated project information including models, specifications, schedules and related consultants documents. Do not scale from documents. All dimensions to be checked on site. Immediately report any discrepancies, errors or omissions on this document to the Originator. If in doubt ASK.

Demolition/Adaption Risks

Risk of fragile render, existing cladding and rainwater goods collapsing. Contractor to ensure operatives wear PPE and carry out works carefully. For Further information see Risk Register.

Construction Risks

Risk of injury to operatives through working from height, tripping hazards, etc. Care to be taken while working on site and appropriate PPE to be worn. For further information see Risk Register.

Maintenance/Cleaning Risks

Cleaning windows from height. Appropriate equipment to be used. PPE to be worn. For Further information see Risk Register.

Revision	Date	Modeled By	Checked By
	21/03/2025	FN	LFS

Client

TGP

Project

TGP Portsmouth

Status

Stage Approval Subject to Building Control - A1 - LFS

Drawings Wall Thickness Legend, Proposed R1 Roof Level, Existing GF Ground Floor, Proposed GF Ground Floor, Proposed 01 First Floor, Proposed RF Eaves Level

File

15 Hemsley Walk_AC28

Proposed Floor Plans

15 Hemsley Walk P08 8JW







Drawing Number

7084 -CTS- 01 - 15 -D-A-4410

Revision

P06

CONSTRUCTIVE
THINKING

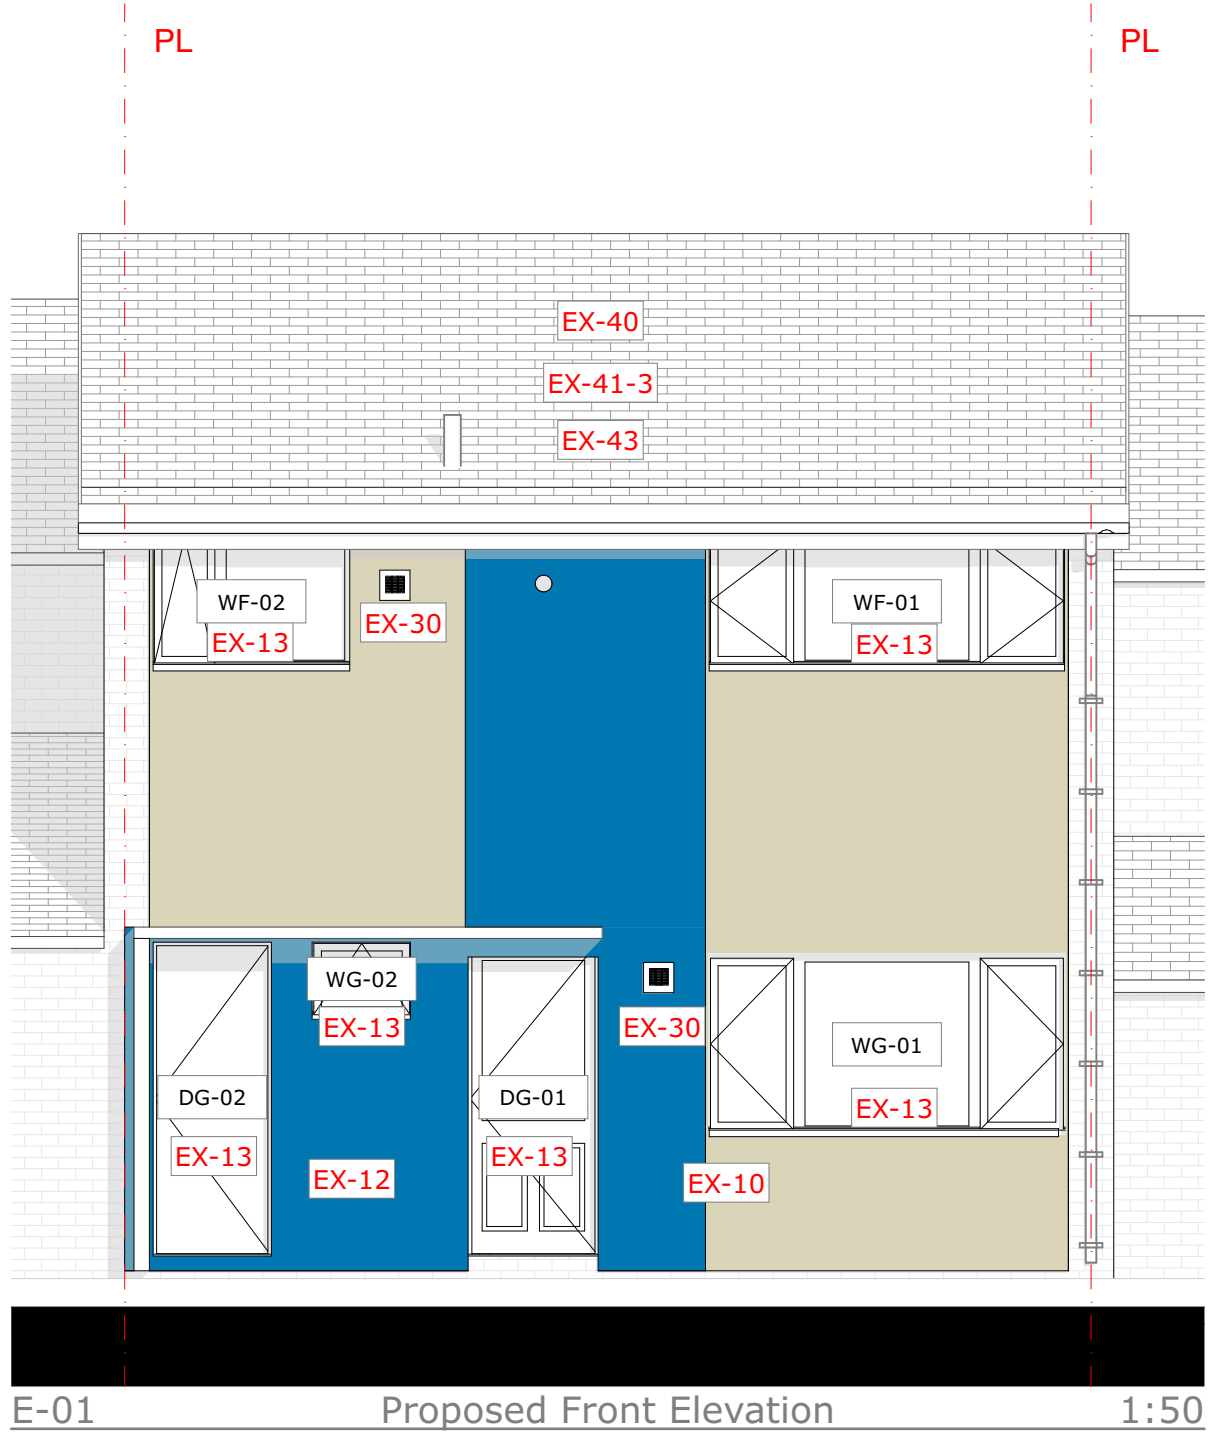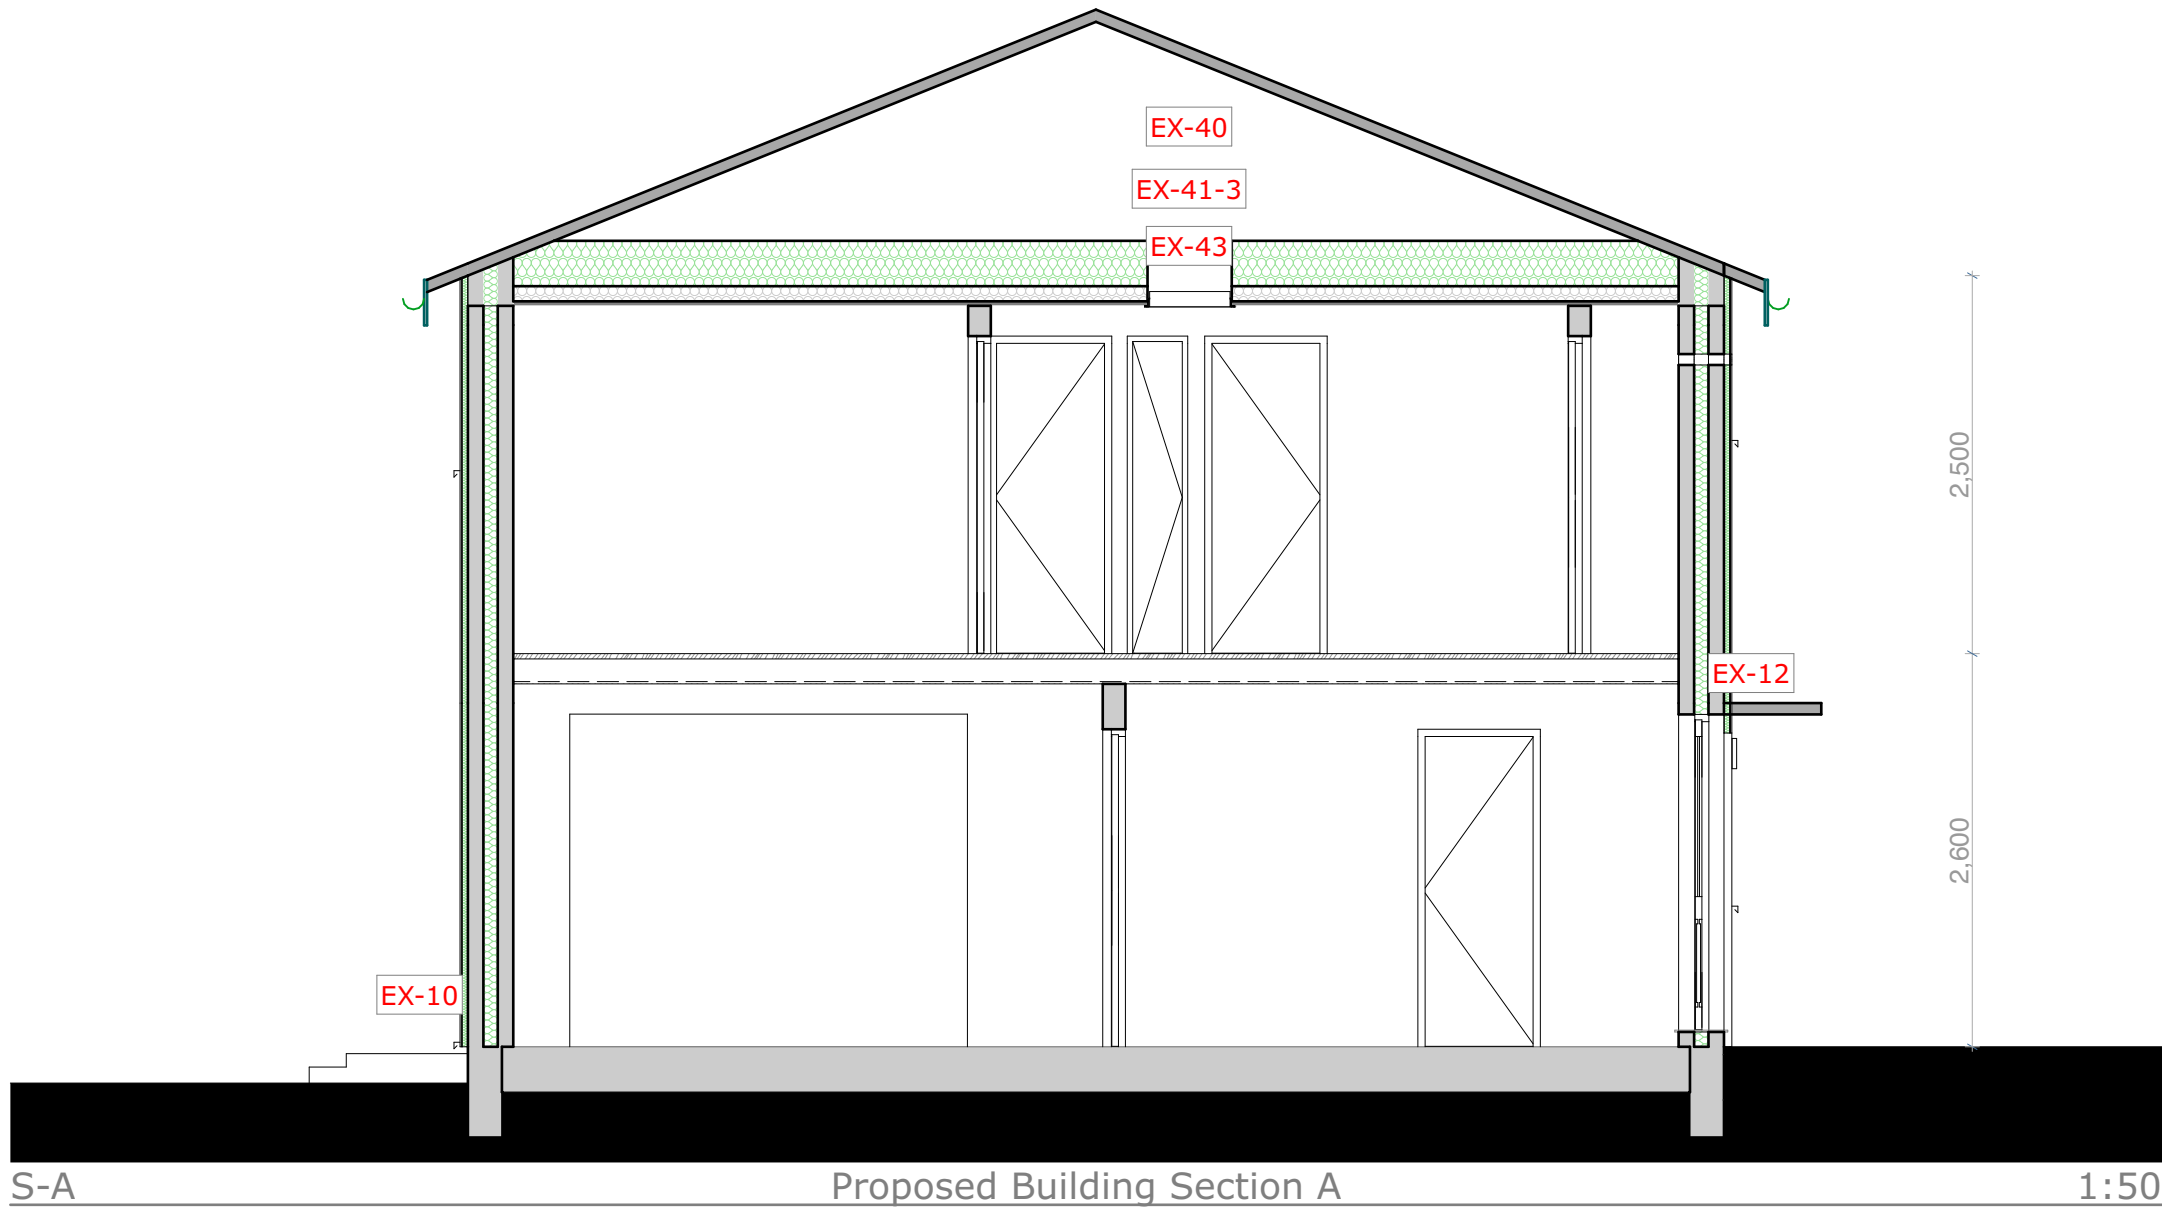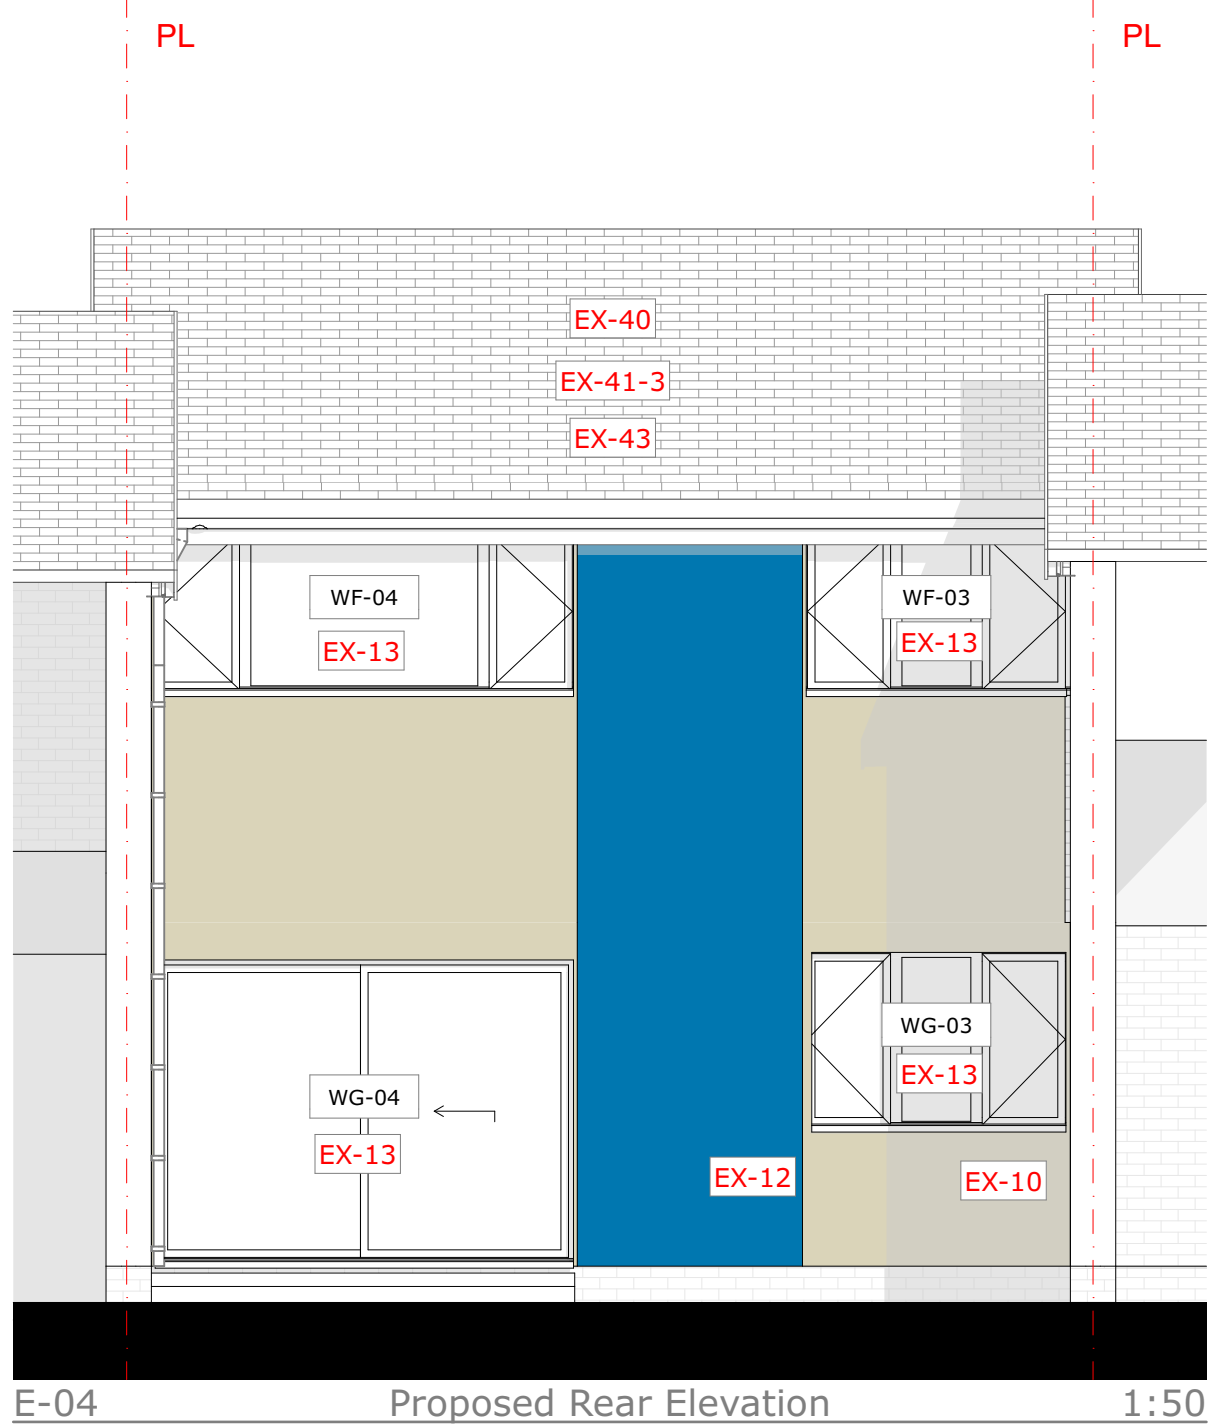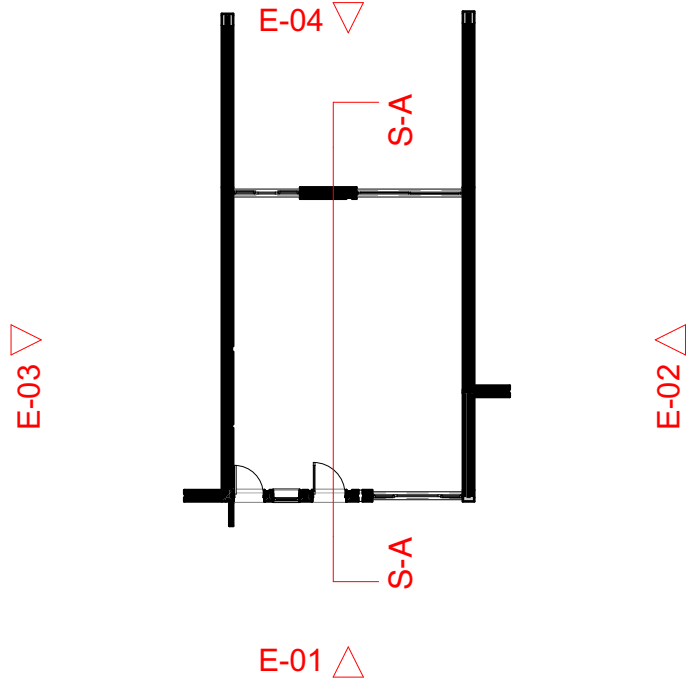

EX EXTERNAL WORKS

- EX-10 Mineral Wool External Wall Insulation System (EWI)
- EX-12 New Cavity Wall Insulation (CWI)
- EX-13 New Windows
- EX-20 New External Doors
- EX-30 New dMEV to be located in kitchen and bathroom
- EX-40 Pitched Roof/Loft Insulation
- EX-41-1 Roof Ventilation
- EX-43 Eaves/Verge Extension
- EX-46 Roof Tile Vents (if no replacement)

IN INTERNAL WORKS

- IN-14 New dMEV to be located in kitchen and bathroom
- IN-20 Door Undercuts

RM RENEWABLE MEASURES TO NET ZERO

- RM-30 Renewable Ready Measures

MTIP MID TERM IMPROVEMENT PLAN

- MTIP-21 Insulate the Solid Floor

Wall Thickness Legend	
Colour	Insulation Thickness
<div></div>	0.035
<div></div>	0.110

PROPOSED

A1

Scales
1:50

Constructive Thinking Studio
Liverpool Science Park IC 1
131 Mount Pleasant
L3 5TF

www.constructivethinking.co.uk
+44 (0) 151 705 3433
bmi@constructivethinking.co.uk

Safety Health and
Environmental Information

In addition to the hazard/risks normally associated with the types of work detailed on this drawing take note of the below. It is assumed that all works on this drawing will be carried out by a competent contractor working, where appropriate, to an appropriate method statement.

This document and its design content is copyright ©. It shall be read in conjunction with all other associated project information including models, specifications, schedules and related consultants documents. Do not scale from documents. All dimensions to be checked on site. Immediately report any discrepancies, errors or omissions on this document to the Originator. If in doubt ASK.

Demolition/Adaption Risks

Risk of fragile render, existing cladding and rainwater goods collapsing. Contractor to ensure operatives wear PPE and carry out works carefully. For Further information see Risk Register.

Construction Risks

Risk of injury to operatives through working from height, tripping hazards, etc. Care to be taken while working on site and appropriate PPE to be worn. For further information see Risk Register.

Maintenance/Cleaning Risks

Cleaning windows from height. Appropriate equipment to be used. PPE to be worn. For further information see Risk Register.

Revision	Date	Modeled By	Checked By
	21/03/2025	FN	LFS

Client

TGP

Project

TGP Portsmouth

Status

Stage Approval Subject to Building Control - A1 - LFS

Drawings Proposed Right Side Elevation, Proposed Front Elevation, Proposed Building Section A, Proposed Rear Elevation, Proposed Building Section B, Proposed Left Side Elevation, Wall Thickness Legend, Proposed GF Ground Floor, Elevations Legend

File

15 Hemsley Walk_AC28

Proposed Elevations

15 Hemsley Walk PO8
8JW








Drawing Number

7084 -CTS- 01 - 15 -D-A-4411

Revision

P06

  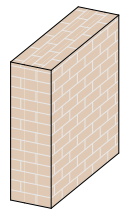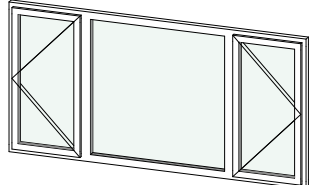External Finishes		
Element	Material	Preview
Door	White Composite	
Roof	Flat Concrete Roof Tiles	
Wall	Stuctherm Cage System with Art Brick Effect Finish and Strutherm Cage System with ArtBrick Timber Effect Finish	
Window	Double glazed White UPVC	

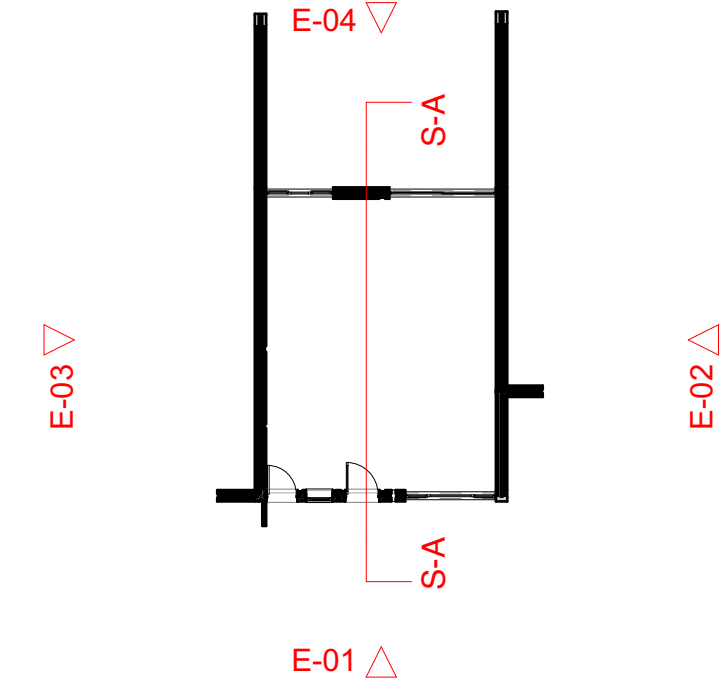

PLANNING

A1

Scales

Constructive Thinking Studio
Liverpool Science Park IC 1
131 Mount Pleasant
L3 5TF

www.constructivethinking.co.uk
+44 (0) 151 705 3433
bim@constructivethinking.co.uk

Safety Health and Environmental Information

In addition to the hazard/risks normally associated with the types of work detailed on this drawing take note of the below. It is assumed that all works on this drawing will be carried out by a competent contractor working, where appropriate, to an appropriate method statement.

This document and its design content is copyright ©. It shall be read in conjunction with all other associated project information including models, specifications, schedules and related consultants documents. Do not scale from documents. All dimensions to be checked on site. Immediately report any discrepancies, errors or omissions on this document to the Originator. If in doubt ASK.

Demolition/Adaption Risks

Risk of fragile render, existing cladding and rainwater goods collapsing. Contractor to ensure operatives wear PPE and carry out works carefully. For Further information see Risk Register.

Construction Risks

Risk of injury to operatives through working from height, tripping hazards, etc. Care to be taken while working on site and appropriate PPE to be worn. For further information see Risk Register.

Maintenance/Cleaning Risks

Cleaning windows from height. Appropriate equipment to be used. PPE to be worn. For Further information see Risk Register.

Revision	Date	Modeled By	Checked By
	21/03/2025	FN	LFS

Client

TGP

Project

TGP Portsmouth

Status

Stage Approval Subject to Building Control - A1 - LFS

Drawings Elevations Legend, Proposed Front Elevation - Textures, Proposed Rear Elevation - Textures, Proposed Right Side Elevation - Textures, Proposed Left Side Elevation - Textures, External Finishes

File

15 Hemsley Walk_AC28

Planning Elevations

15 Hemsley Walk P08 8JW



Drawing Number

7084 -CTS- 01 - 15 -D-A-4412

Revision

P06

CONSTRUCTIVE THINKING

EX EXTERNAL
WORKS

EX-10	Mineral Wool External Wall Insulation System (EWI)	<div>- 110 Structerm Mineral Wool External Wall Insulation above DPC, unless alternative thickness indicated, installed as per Constructive Thinking Studio (CTS) Detail Pack and Structerm specification and details</div> <div>- Installed as per manufacturer's technical spec</div> <div>- System to be SWIGA certified</div>
EX-12	New Cavity Wall Insulation (CWI)	<div>- Integrity of any existing Cavity Wall Insulation to be inspected. If damp is present, extract, dry and replace with resin bead insulation.</div> <div>- Installed as per manufacturer´s spec.</div> <div>- System to be CIGA certified</div>
EX-13	New Windows	<div>- New Windows to achieve U-value of 1.20 W/m2K</div> <div>- All windows to meet FENSA and PAS24 compliance standards</div> <div>- Windows to have trickle vents installed except in wet rooms where dMEV is present</div> <div>-Cavity closers to be inspected</div>
EX-20	New External Doors	<div>-Composite Front Doors to achieve U-value of 1.20 W/m2K</div> <div>- Installed as per manufacturer's technical spec, sealed with expanding foam tape</div> <div>- Internal reveals to be made good, cavity closers to be inspected</div> <div>- Part L doors to be in accordance with manufacturers spec and employers requirements</div>
EX-30	New dMEV to be located in kitchen and bathroom	<div>- Where existing extract fans are already present, remove and replace with new dMEV fans; New dMEV fans mount type to match existing i.e. ceiling or wall mount</div> <div>- Where no extract fan is present in any bathroom or kitchen, form/core drill new opening to external air</div> <div>- Refer to ventilation strategy for minimum extract rates</div> <div>- Install to manufacturers specification, install with switched spur to employers requirements</div>
EX-40	Pitched Roof/ Loft Insulation	<div>- Top up Mineral Wool Quilt Loft Insulation to 400mm, refer to CTS Specification</div> <div>- Ventilation to be ensured with proprietary vent trays if required</div> <div>- Loft Insulation to be rolled into the eaves, ensuring continuous thermal envelope, refer to CTS details</div> <div>- Install new insulated loft hatch as per manufacturer´s specifications</div> <div>- Skeilings to be insulated as per CTS Detail Pack</div> <div>- Inspect existing fascia, soffit and rainwater goods for degradation and replace where neccessary</div>
EX-41-1	Roof Ventilation	<div>- New breathable membrane, battens, tiles, and dry ridge system to be fitted in accordance with manufacturer's details and specification. Client to instruct on material finish. Inspections required to confirm structural integrity of existing roof structure prior to roof replacement.</div>
EX-43	Eaves/Verge Extension	<div>- Eaves/Verges to be Extended where required; Min 40mm overhang from finish face of EWI System</div> <div>- Refer to CTS Detail Pack</div>
EX-46	Roof Tile Vents (if no replacement)	<div>- Existing Roof ventilation strategy to be confirmed for compliance, if breather membrane is present disregard below;</div> <div>- Minimum 2 vent tiles per roofscape, e.g. a hip roof would be 6 tile vents</div> <div>- Vent tiles to be installed as close to eaves as possible and above new insulation height</div> <div>- Vent tiles position to be coordinated to allow provision for potential PV in the future</div>

IN INTERNAL
WORKS

IN-14	New dMEV to be located in kitchen and bathroom	<div>- Where existing extract fans are already present, remove and replace with new dMEV fans; New dMEV fans mount type to match existing i.e. ceiling or wall mount</div> <div>- Where no extract fan is present in any bathroom or kitchen, form/core drill new opening to external air</div> <div>- Refer to ventilation strategy for minimum extract rates</div> <div>- Install to manufacturers specification, install with switched spur to employers requirements</div>
IN-20	Door Undercuts	<div>- Minimum 7600mm2 undercuts beneath all internal doors to allow through ventilation</div> <div>- Typically, 10mm gap required between the finished floor level and the bottom of the door</div> <div>- Remove door leaf, trim from the bottom and making good where required</div>

PROPOSED

A3

Scales

Constructive Thinking

Constructive Thinking Studio

Liverpool Science Park IC 1

131 Mount Pleasant

L3 5TF

www.constructivethinking.co.uk

+44 (0) 151 705 3433

bim@constructivethinking.co.uk

Safety Health and Environmental Information

In addition to the hazard/risks normally associated with the types of work detailed on this drawing take note of the below. It is assumed that all works on this drawing will be carried out by a competent contractor working, where appropriate, to an appropriate method statement.

This document and its design content is copyright ©. It shall be read in conjunction with all other associated project information including models, specifications, schedules and related consultants documents. Do not scale from documents. All dimensions to be checked on site. Immediately report any discrepancies, errors or omissions on this document to the Originator. If in doubt ASK.

Demolition/Adaption Risks

Risk of fragile render, existing cladding and rainwater goods collapsing. Contractor to ensure operatives wear PPE and carry out works carefully. For Further information see Risk Register.

Construction Risks

Risk of injury to operatives through working from height, tripping hazards, etc. Care to be taken while working on site and appropriate PPE to be worn. For further information see Risk Register.

Maintenance/Cleaning Risks

Cleaning windows from height. Appropriate equipment to be used. PPE to be worn. For Further information see Risk Register.

Revision	Date	By	Check
	21/03/2025	FN	LFS

Client

TGP

Project

TGP Portsmouth

Status

Stage Approval Subject to Building Control - A1 - LFS

Drawings

File

15 Hemsley Walk_AC28

Measures

15 Hemsley Walk

Drawing Number

7084 -CTS- 01 - 15 - L-A-4416

Revision

P06

MTIP MID TERM
IMPROVEMENT PLAN

MTIP-2 1	Insulate the Solid Floor	- 4.5mm Acousticork T66 Underlay & feathered screed
-------------	-----------------------------	---

RM RENEWABLE
MEASURES TO NET
ZERO

RM-30	Renewable Ready Measures	<div>- Install insulated ducting for cabling and pipework; flow and return</div> <div>- Separate spur from the fuse board to be supplied to proposed ASHP location</div> <div>- Existing roof structure to be inspected by suitably qualified professional to determine its capacity for the weight of future PV</div>
-------	-----------------------------	--

PROPOSED

A3

Scales

Constructive Thinking Studio

Liverpool Science Park IC 1

131 Mount Pleasant

L3 5TF

www.constructivethinking.co.uk

+44 (0) 151 705 3433

bim@constructivethinking.co.uk

CONSTRUCTIVE
THINKING

Safety Health and Environmental Information

In addition to the hazard/risks normally associated with the types of work detailed on this drawing take note of the below. It is assumed that all works on this drawing will be carried out by a competent contractor working, where appropriate, to an appropriate method statement.

This document and its design content is copyright ©. It shall be read in conjunction with all other associated project information including models, specifications, schedules and related consultants documents. Do not scale from documents. All dimensions to be checked on site. Immediately report any discrepancies, errors or omissions on this document to the Originator. If in doubt ASK.

Demolition/Adapation Risks

Risk of fragile render, existing cladding and rainwater goods collapsing. Contractor to ensure operatives wear PPE and carry out works carefully. For Further information see Risk Register.

Construction Risks

Risk of injury to operatives through working from height, tripping hazards, etc. Care to be taken while working on site and appropriate PPE to be worn. For further information see Risk Register.

Maintenance/Cleaning Risks

Cleaning windows from height. Appropriate equipment to be used. PPE to be worn. For Further information see Risk Register.

Revision	Date	By	Check
	21/03/2025	FN	LFS

Client TGP

Project TGP Portsmouth

Status Stage Approval Subject to Building Control - A1 - LFS

Drawings

File 15 Hemsley Walk_AC28

Measures II

15 Hemsley Walk

Drawing Number
7084 -CTS- 01 - 15 - L-A-4417
Revision
P06