




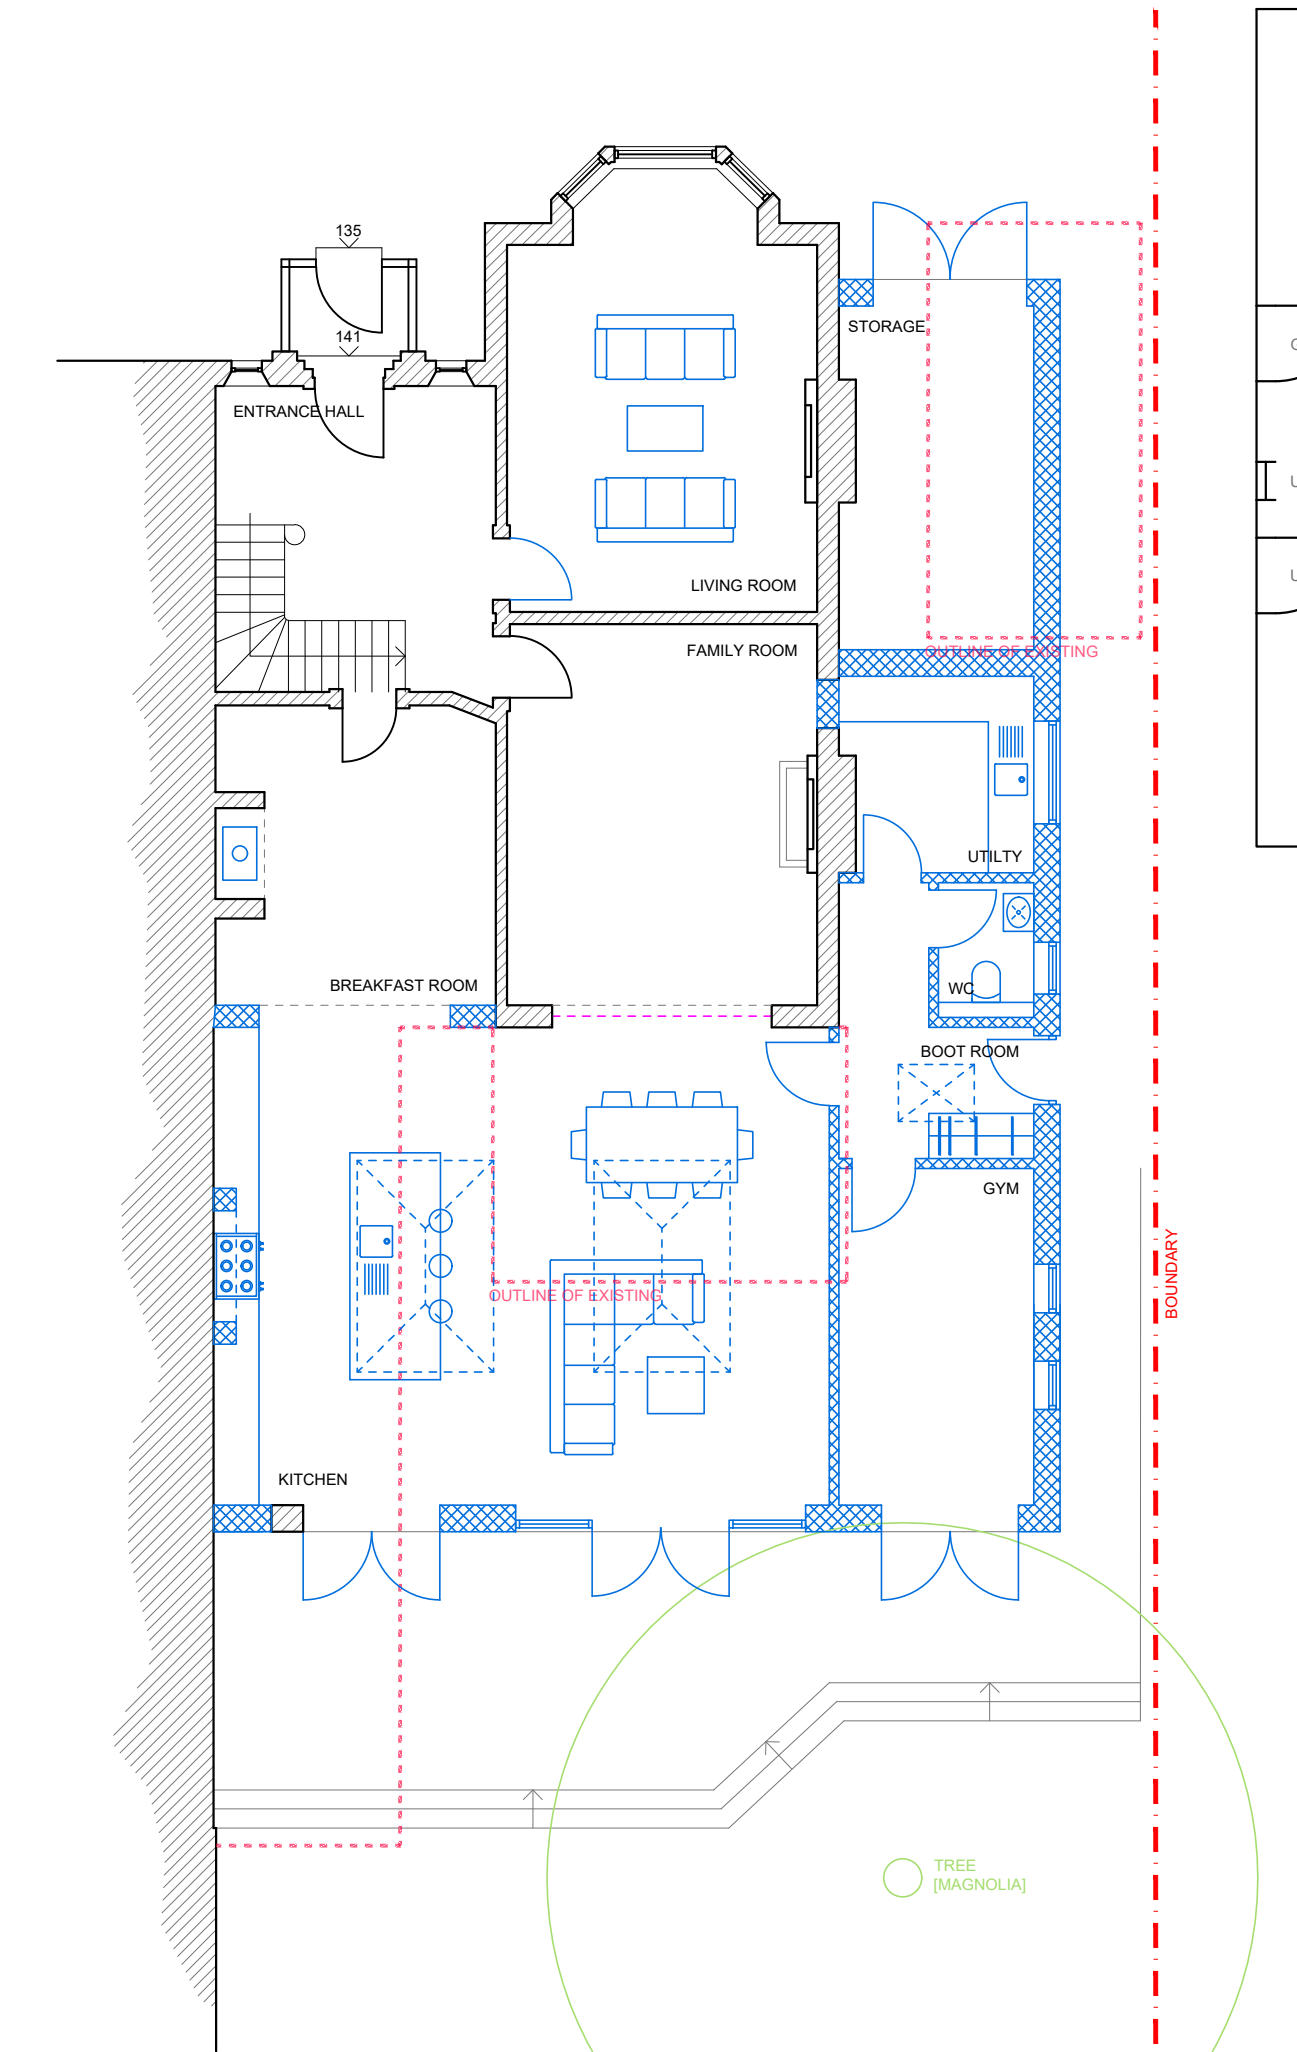


GROUND FLOOR (1:100)

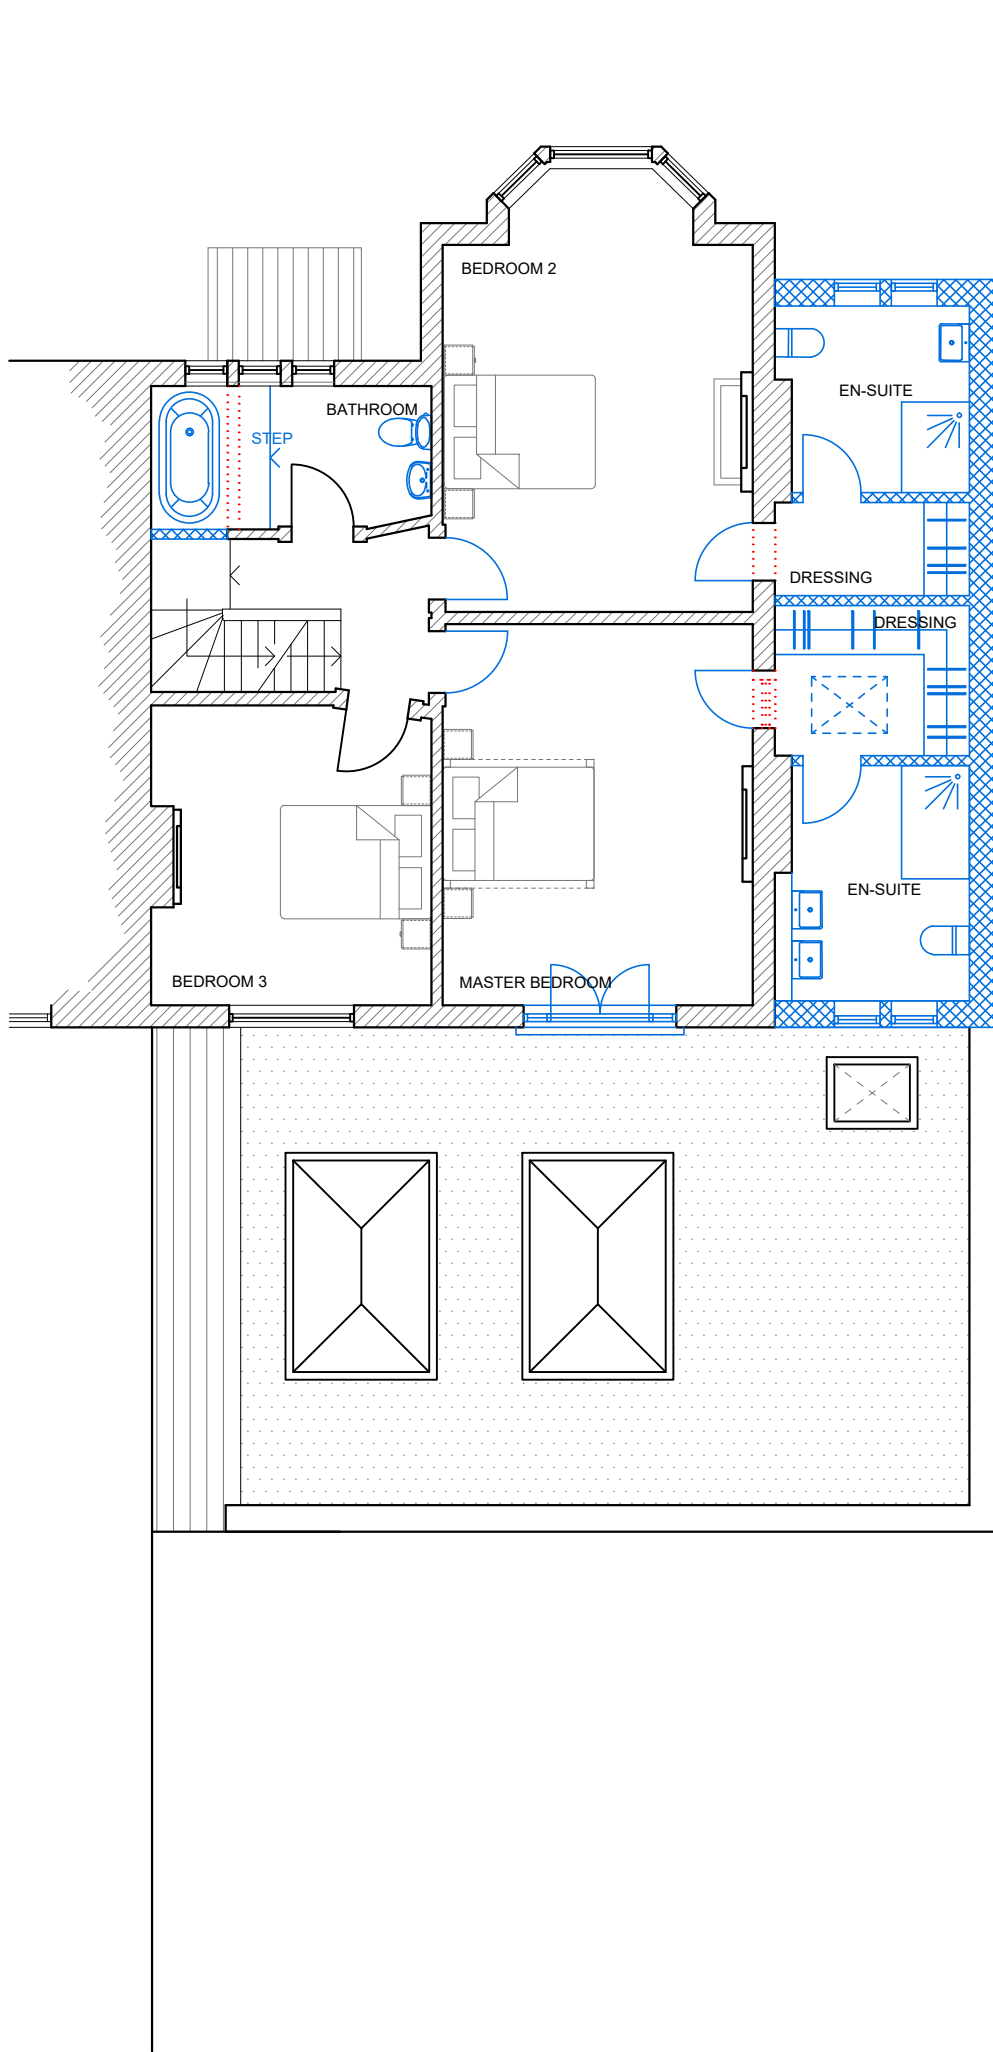

FIRST FLOOR (1:100)

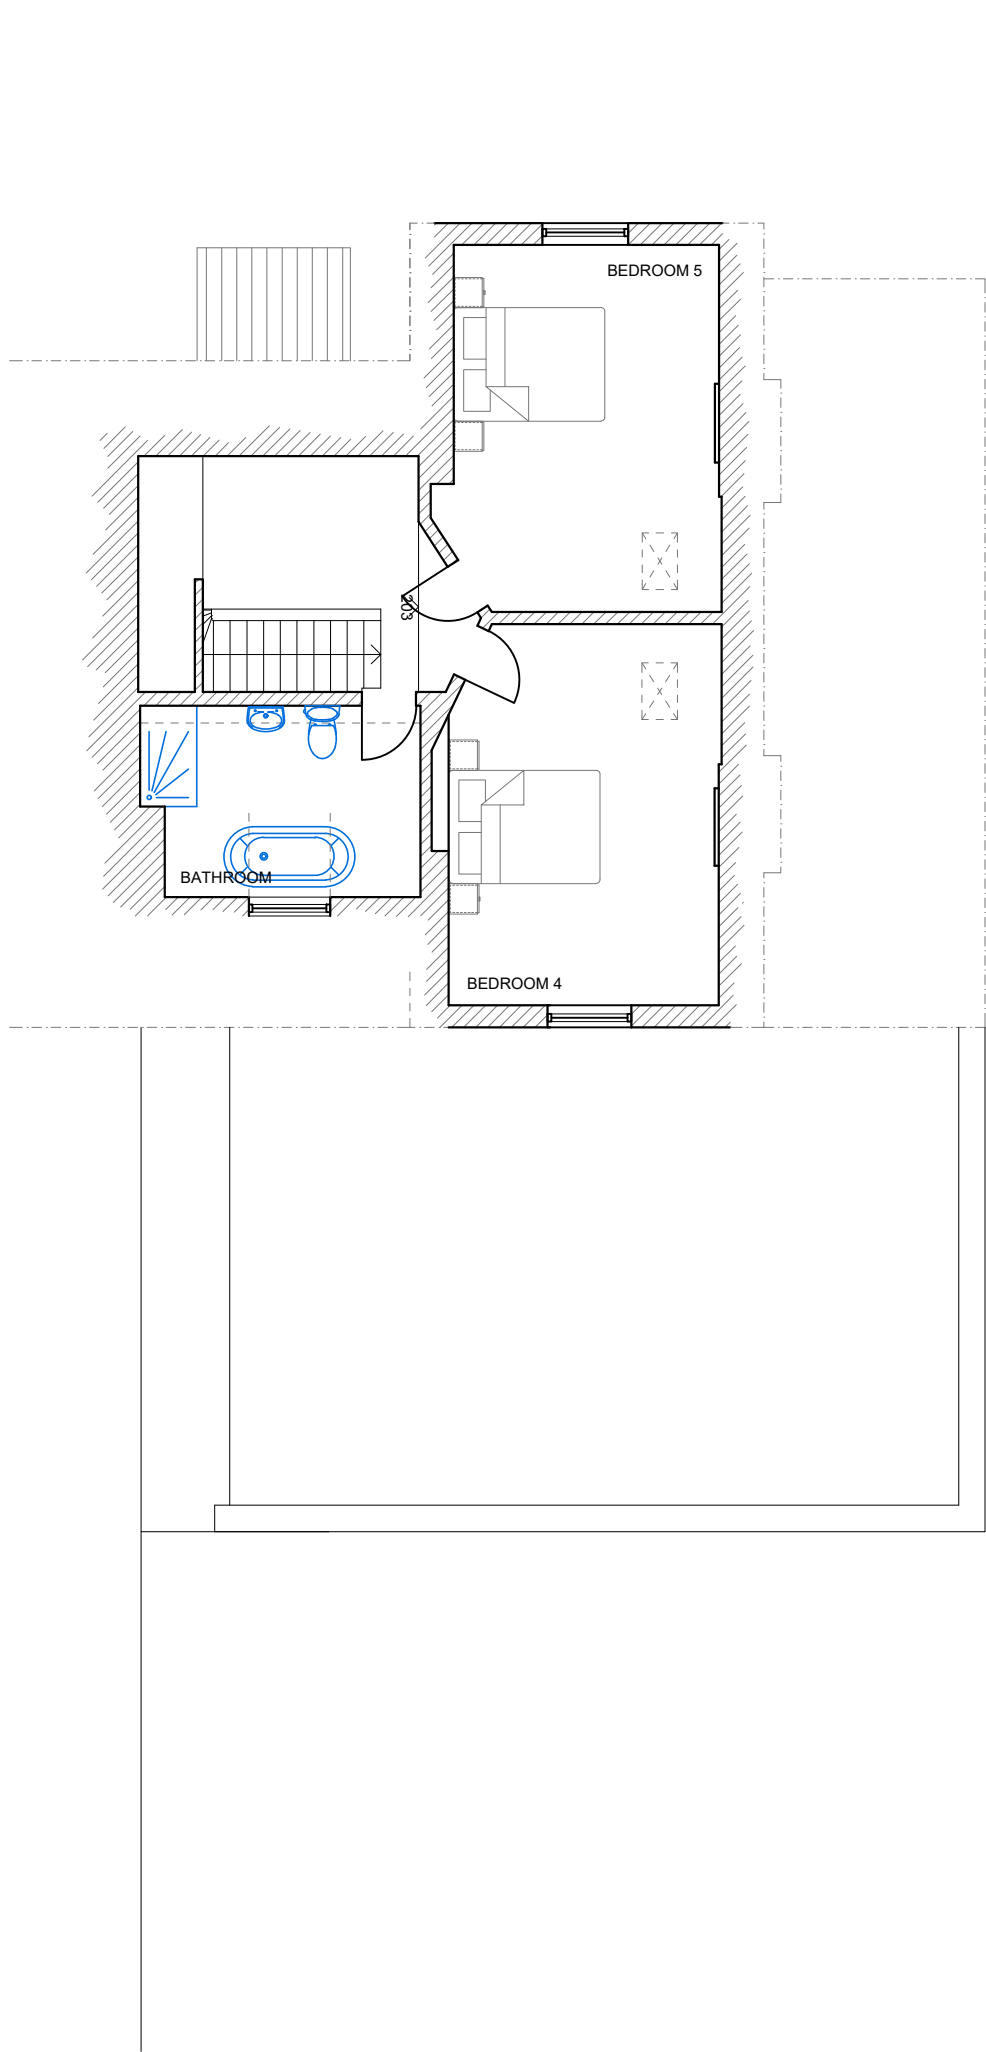


SECOND FLOOR (1:100)

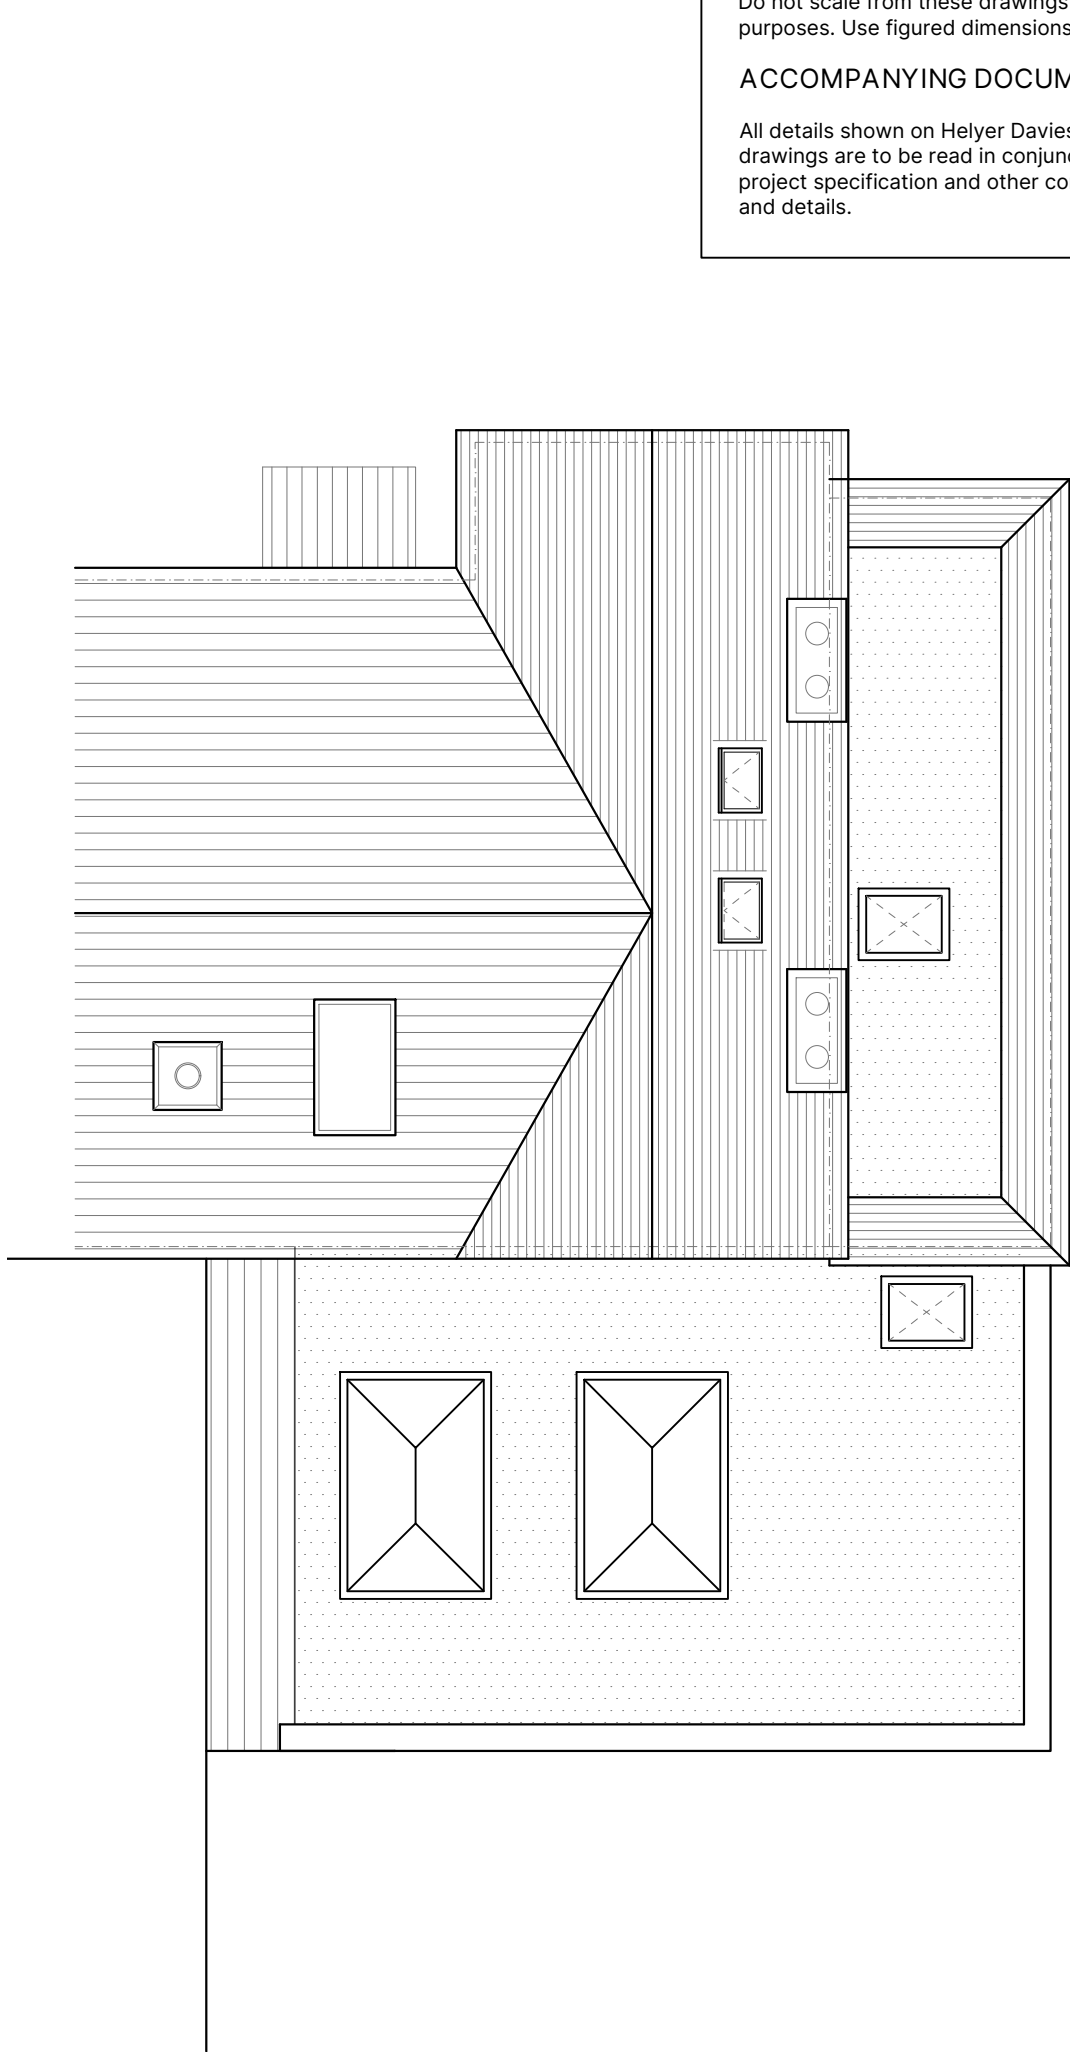

ROOF PLAN (1:100)




FRONT ELEVATION (1:100)

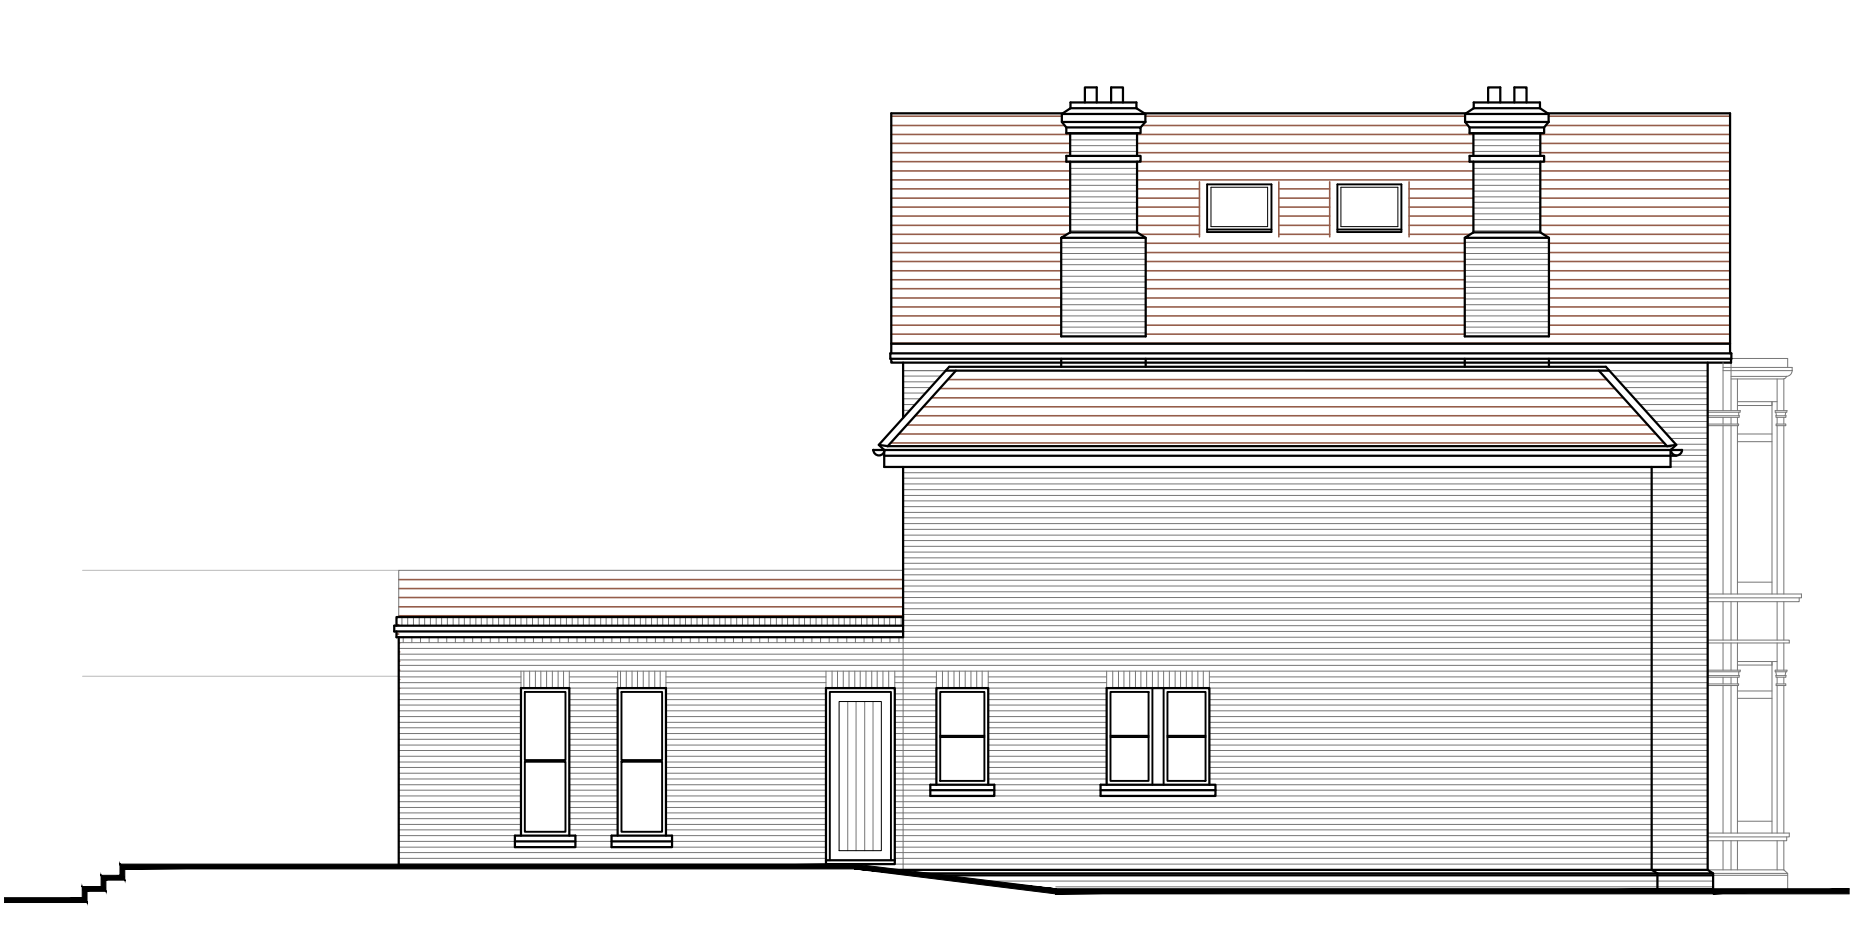


SIDE ELEVATION (1:100)



REAR ELEVATION (1:100)

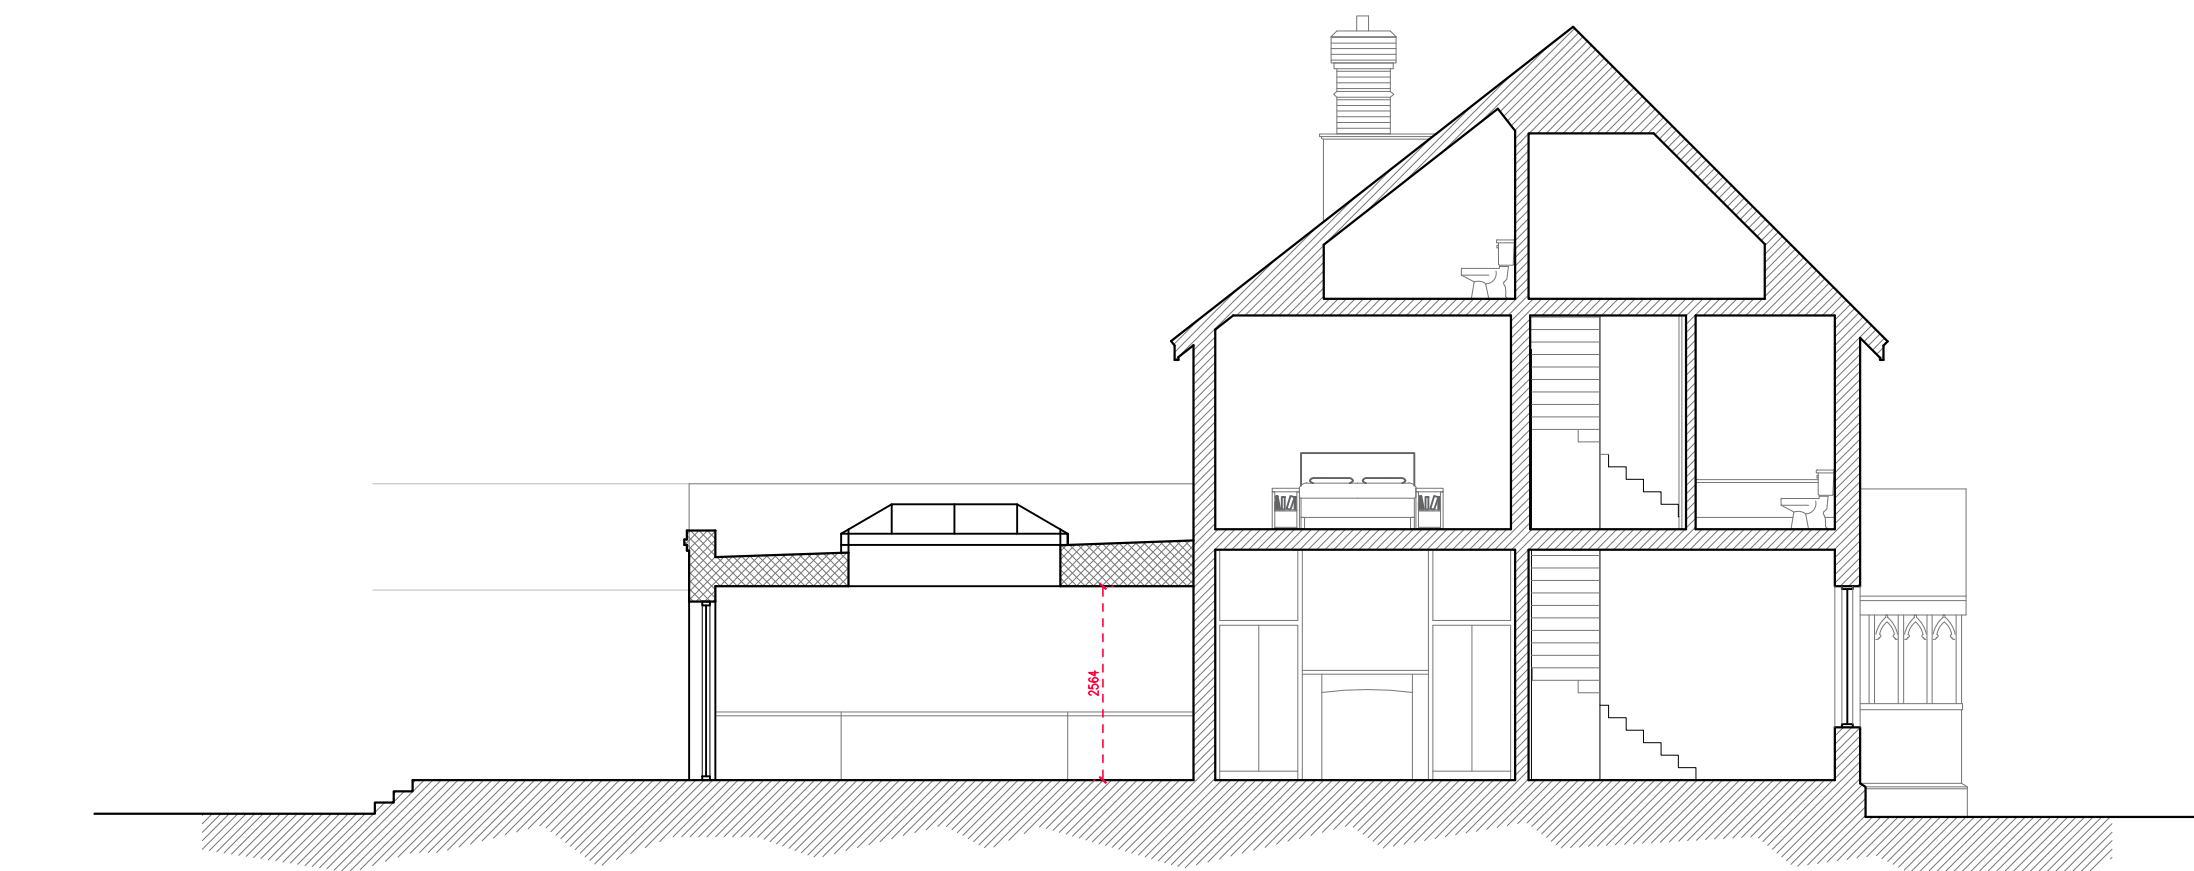

LONG SECTION (1:100)

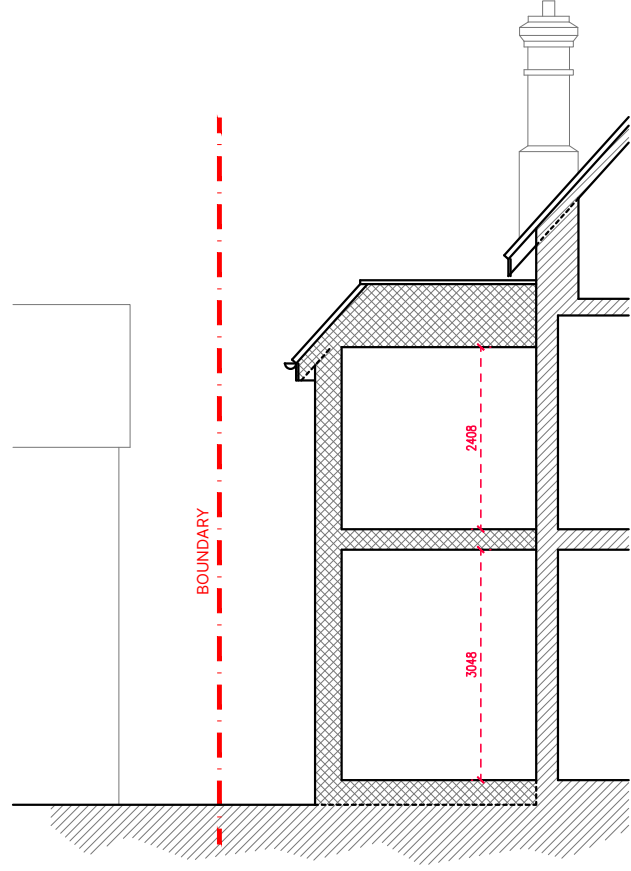

CROSS SECTION (1:100)



BLOCK PLAN (1:500)

Ordnance Survey (c) Crown Copyright 2020. All rights reserved. Licence number 100022432


GENERAL NOTES

Dimensions to be checked on site before commencing work. Any discrepancies shall be reported to the architect immediately.

Do not scale from these drawings except for planning purposes. Use figured dimensions only.

ACCOMPANYING DOCUMENTATION

All details shown on Helyer Davies Architects drawings are to be read in conjunction with the project specification and other consultants drawings and details.

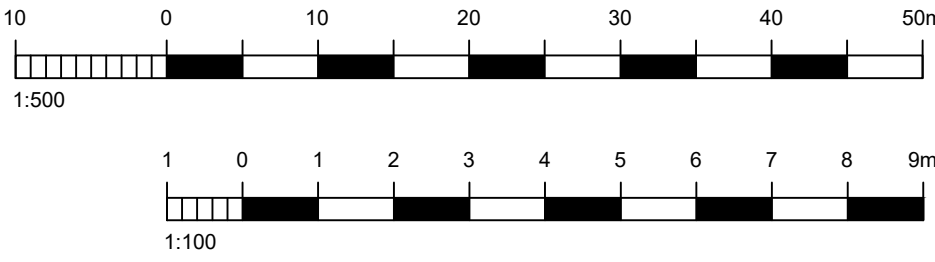

REV	DATE	AMENDMENT	DRAWN

Helyer Davies Architects
www.hdarchitects.co.uk
mail@hdarchitects.co.uk
01243 370 715
Unit 1 The Old Flour Mill - Queen St
Emsworth - PO10 7BT

PROJECT
37 Horndean Road
Emsworth, Hampshire

DRAWING
Proposed
.
.
SCALE
As noted @A1

DATE
Jun-25
DRAWN
DRAWING No.
20087 - 02
REV