


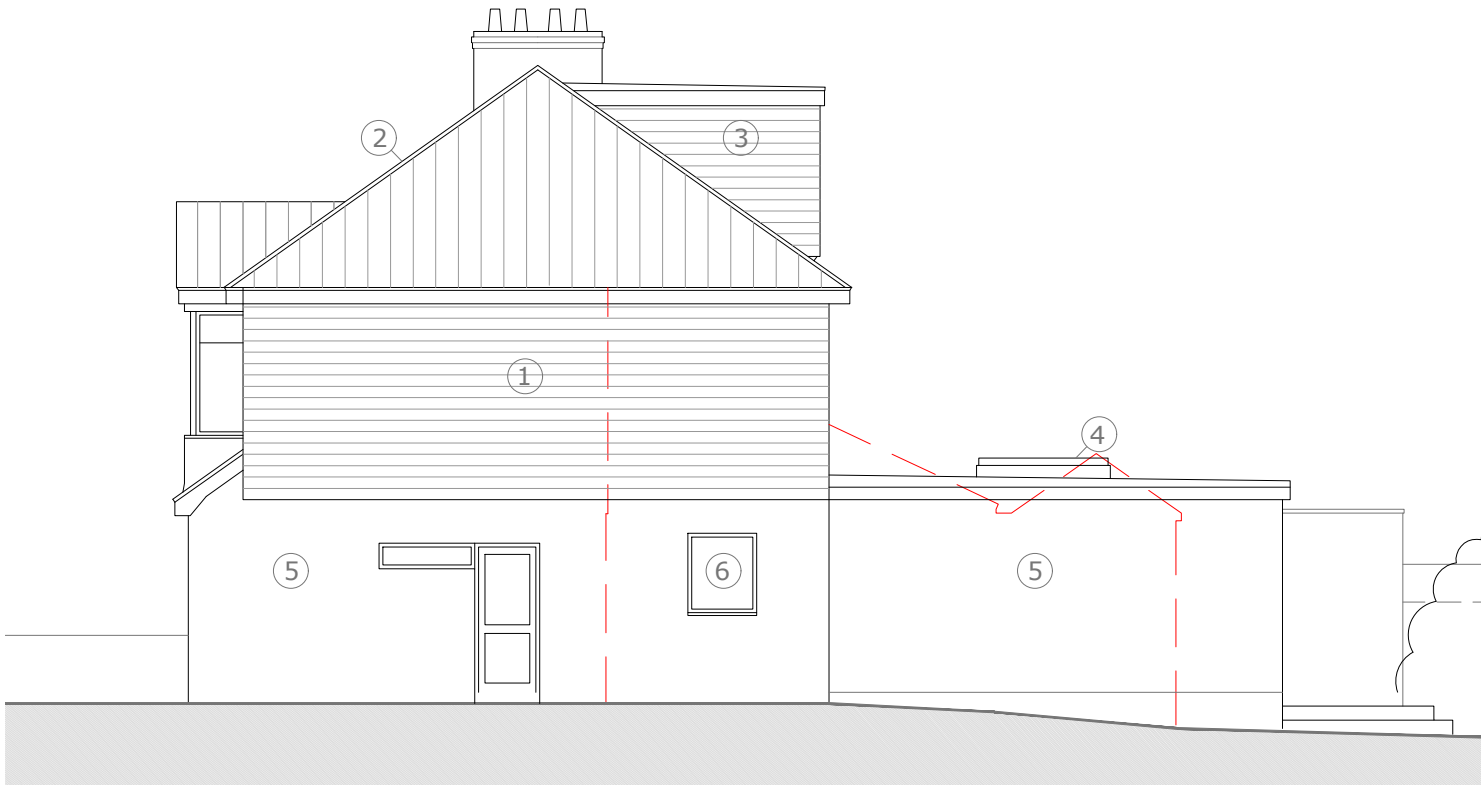

Proposed South Elevation_1:50



Proposed North Elevation _ 1:100



Proposed West Elevation _ 1:100

notes


Permission is granted to scale from this drawing for the purpose of Local Authority Planning Approval only. In all other circumstances DO NOT scale from this drawing, please contact this office for any additional information required. Contractors, Sub Contractors and Suppliers are to check all relevant dimensions and levels of site and building before commencing any shop drawings or building work.

Ordnance Survey information is reproduced under Crown Copyright 2016 ©. All rights reserved. Licence number 1000047474


This drawing is the copyright of D84 architects ltd ©

RIBA 
Chartered Practice

Walls

  Existing structure (retained)

 Existing structure (demolished)

  New Construction

P3	Materials amended	10.10.25
P2	Extension inset from East boundary	08.10.25
P1	Preliminary Issue	11.06.25
revisions		date

Project

51 Winifred Road,
Waterlooville

Title

Proposed Elevations and
Section AA

Status

PRELIMINARY

Drawn	Checked	Date
KR		Jun '25

Project No.	Scale
D8425_22	varies@A1

Drawing No.	Rev
D8425_22/20	P3

D84


CHARTERED ARCHITECTS

Telephone
+44 (0)2392 177850

Email
mail@D84architects.co.uk

Web
www.D84architects.co.uk

+44 (0)7790 322989

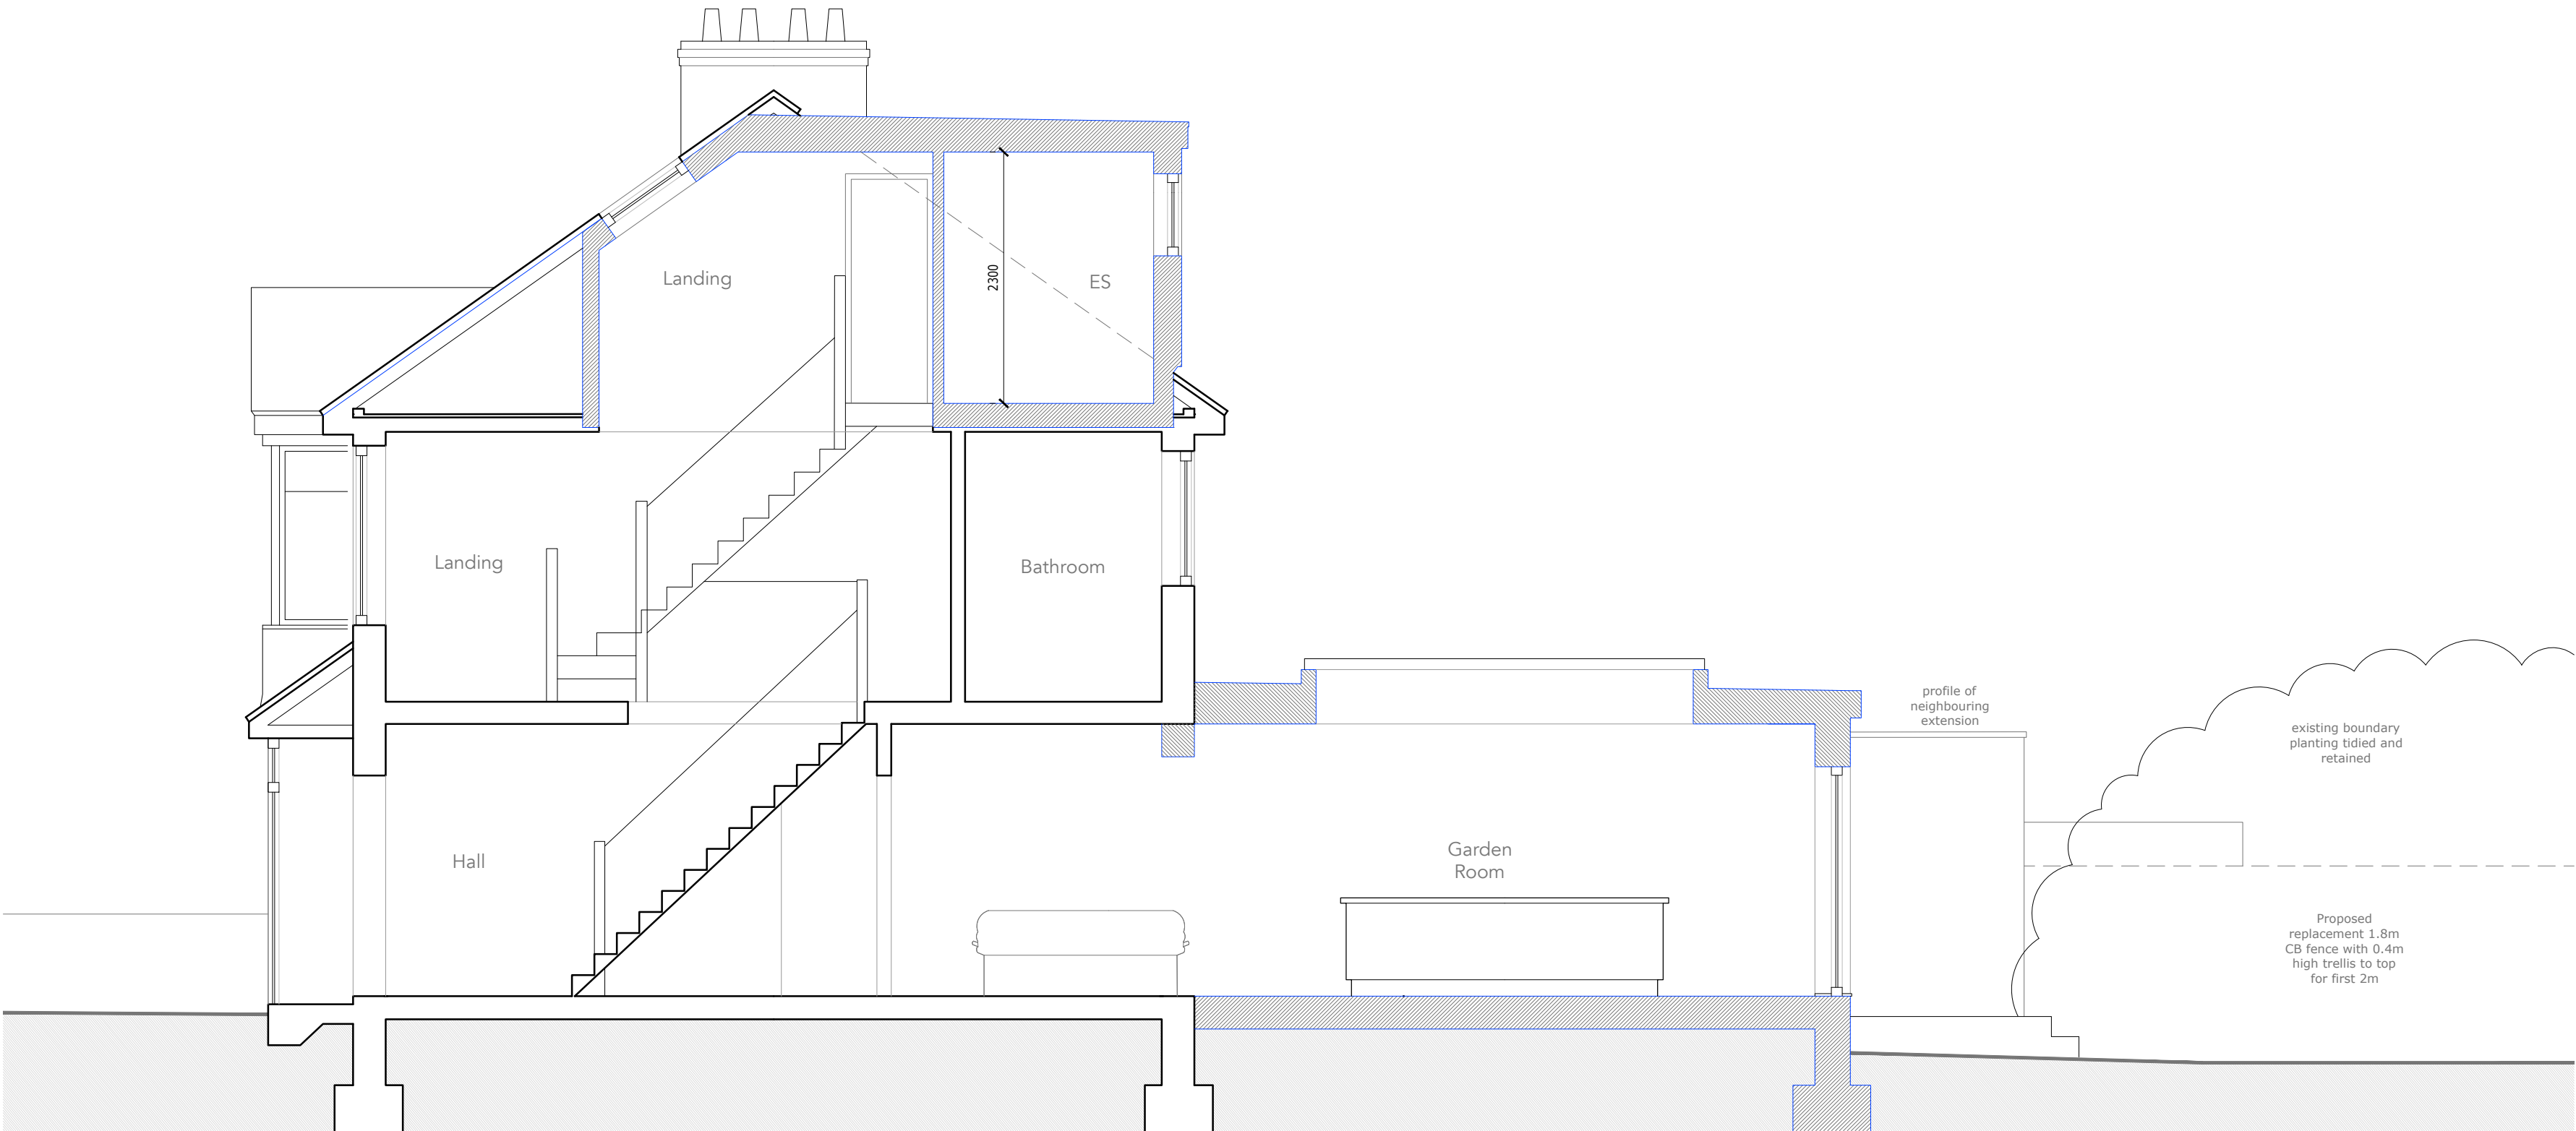

Proposed Section AA_1:50

- ① Weatherboard cladding to upper storey
- ② New roof tile - refer schedule
- ③ Weatherboard cladding - refer schedule
- ④ Flushglaze rooflight
- ⑤ Rendered finish to extension and lower storey of house
- ⑥ UPVC windows to match existing
- ⑦ Bifold door to client selection

Scale: 1:100@A1

5m 10m

Scale: 1:50@A1

1m 5m