




North

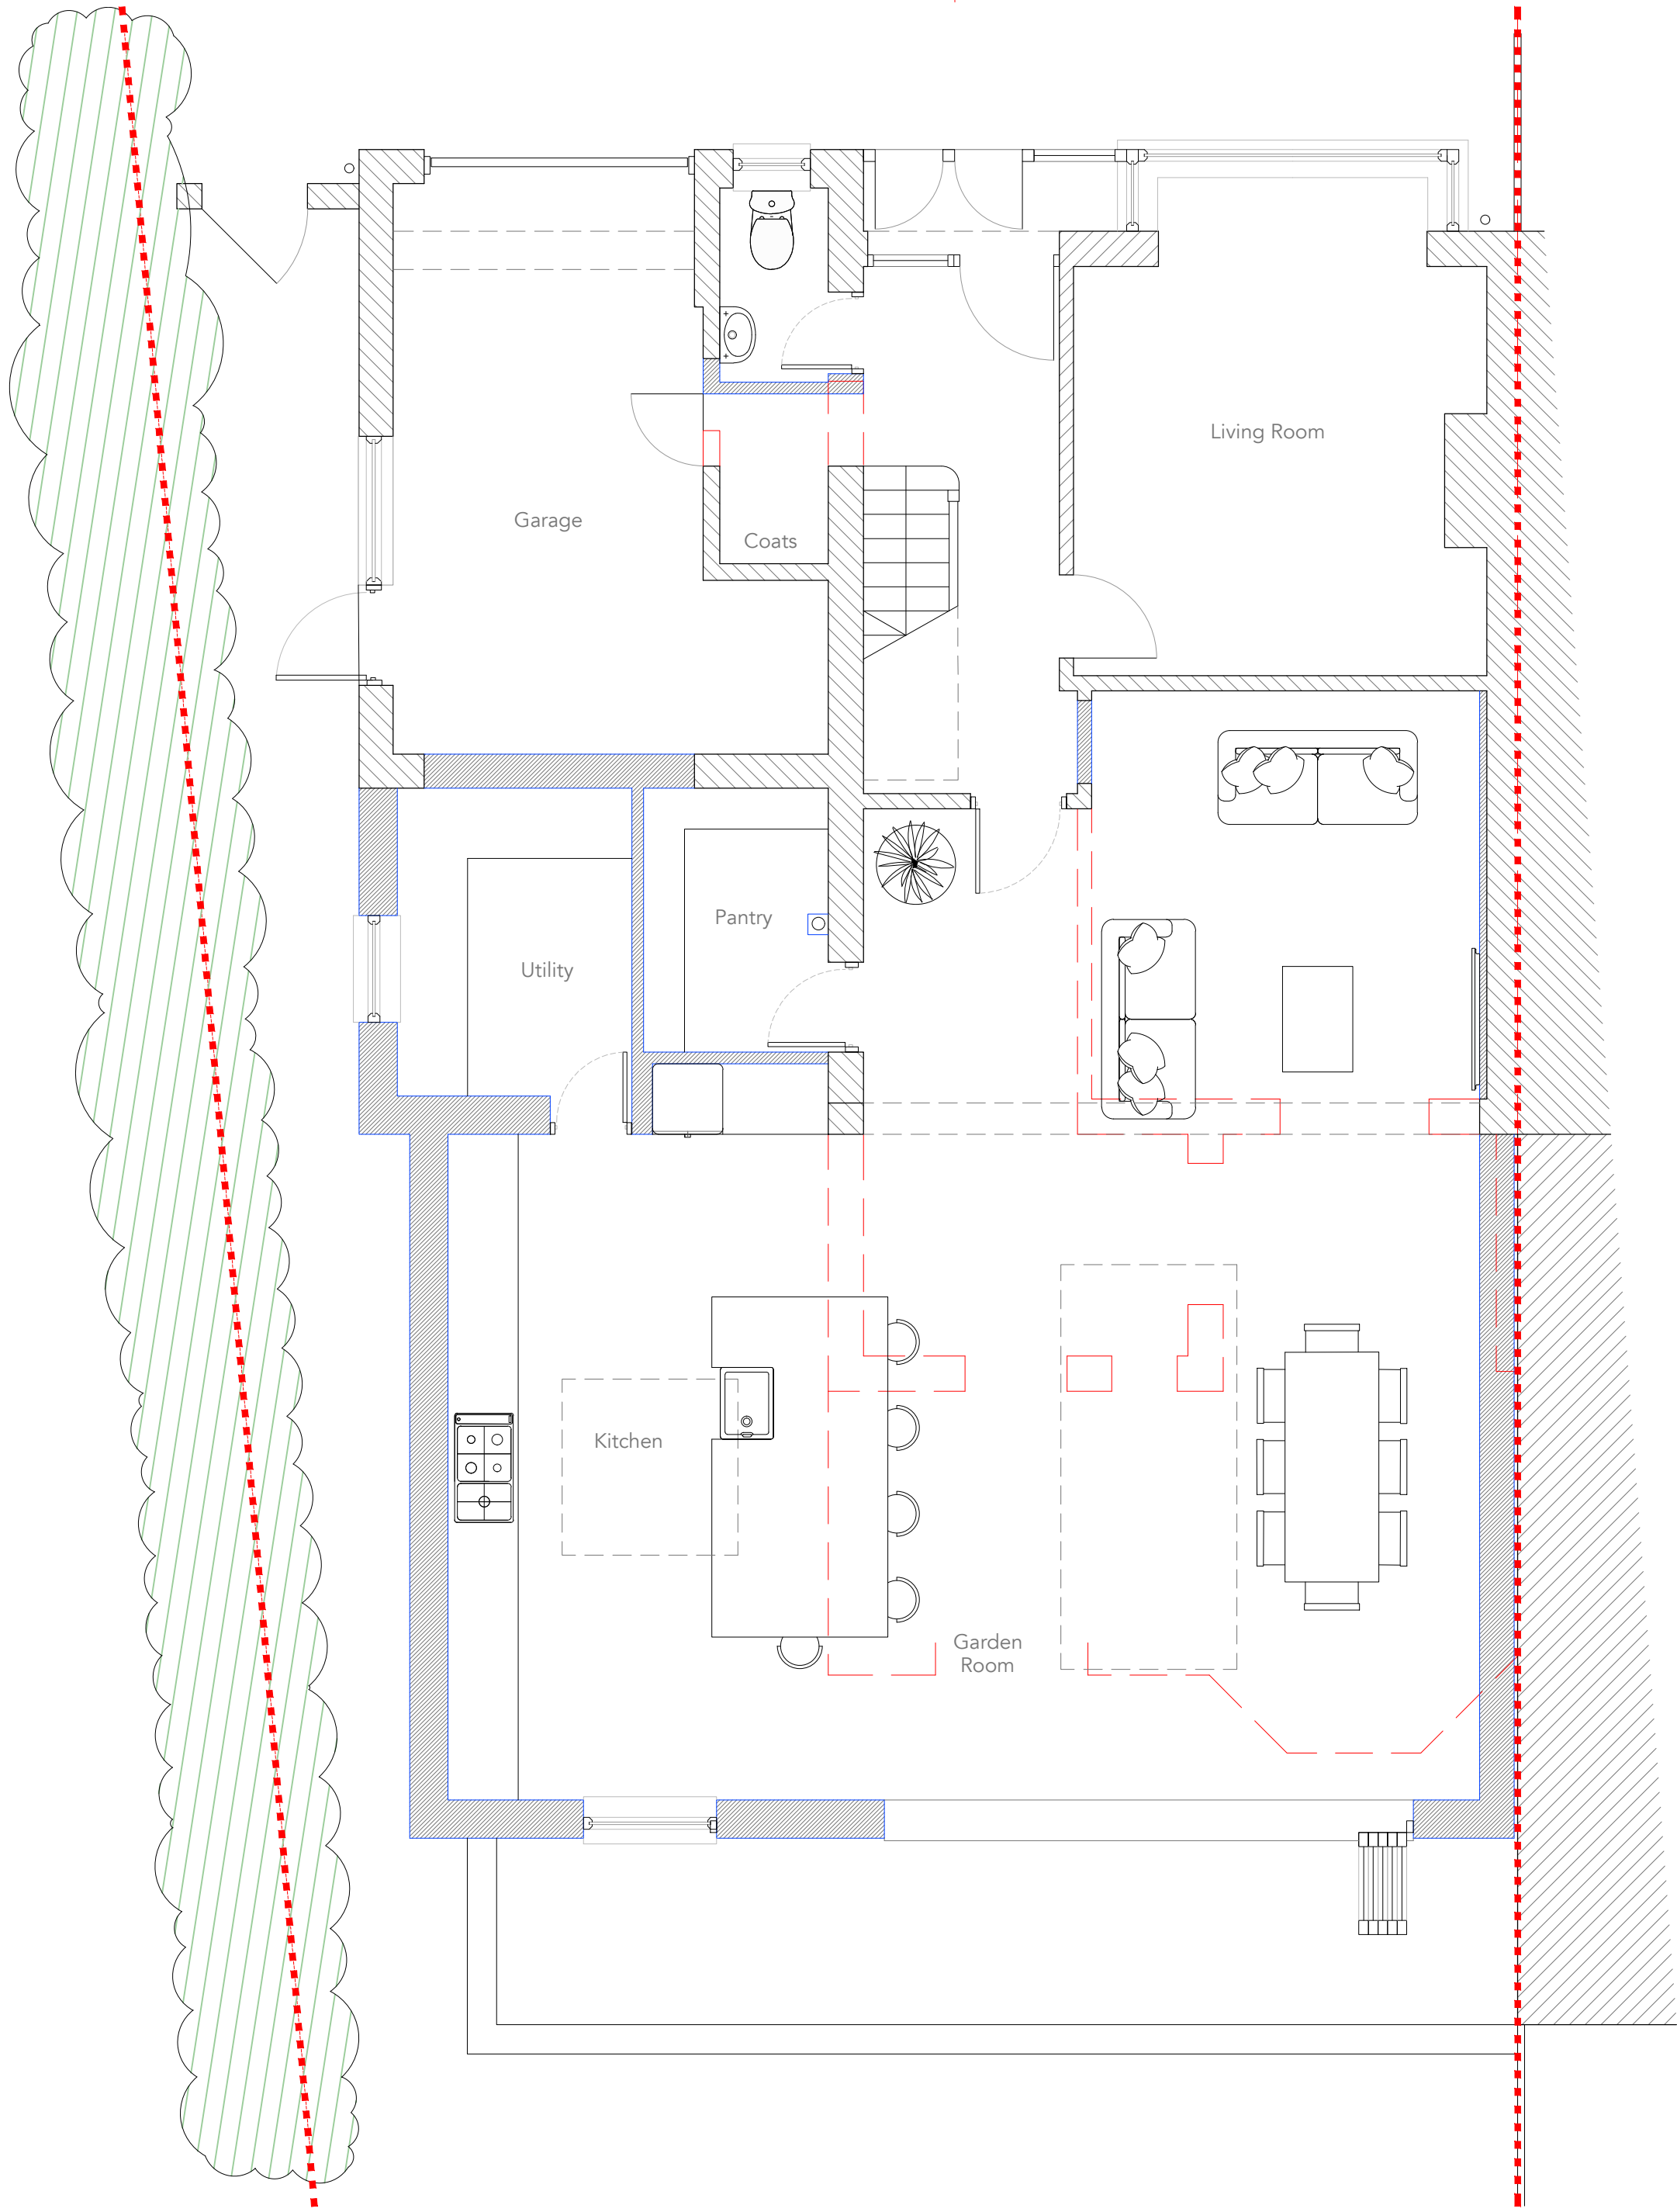

Proposed Ground Floor Plan

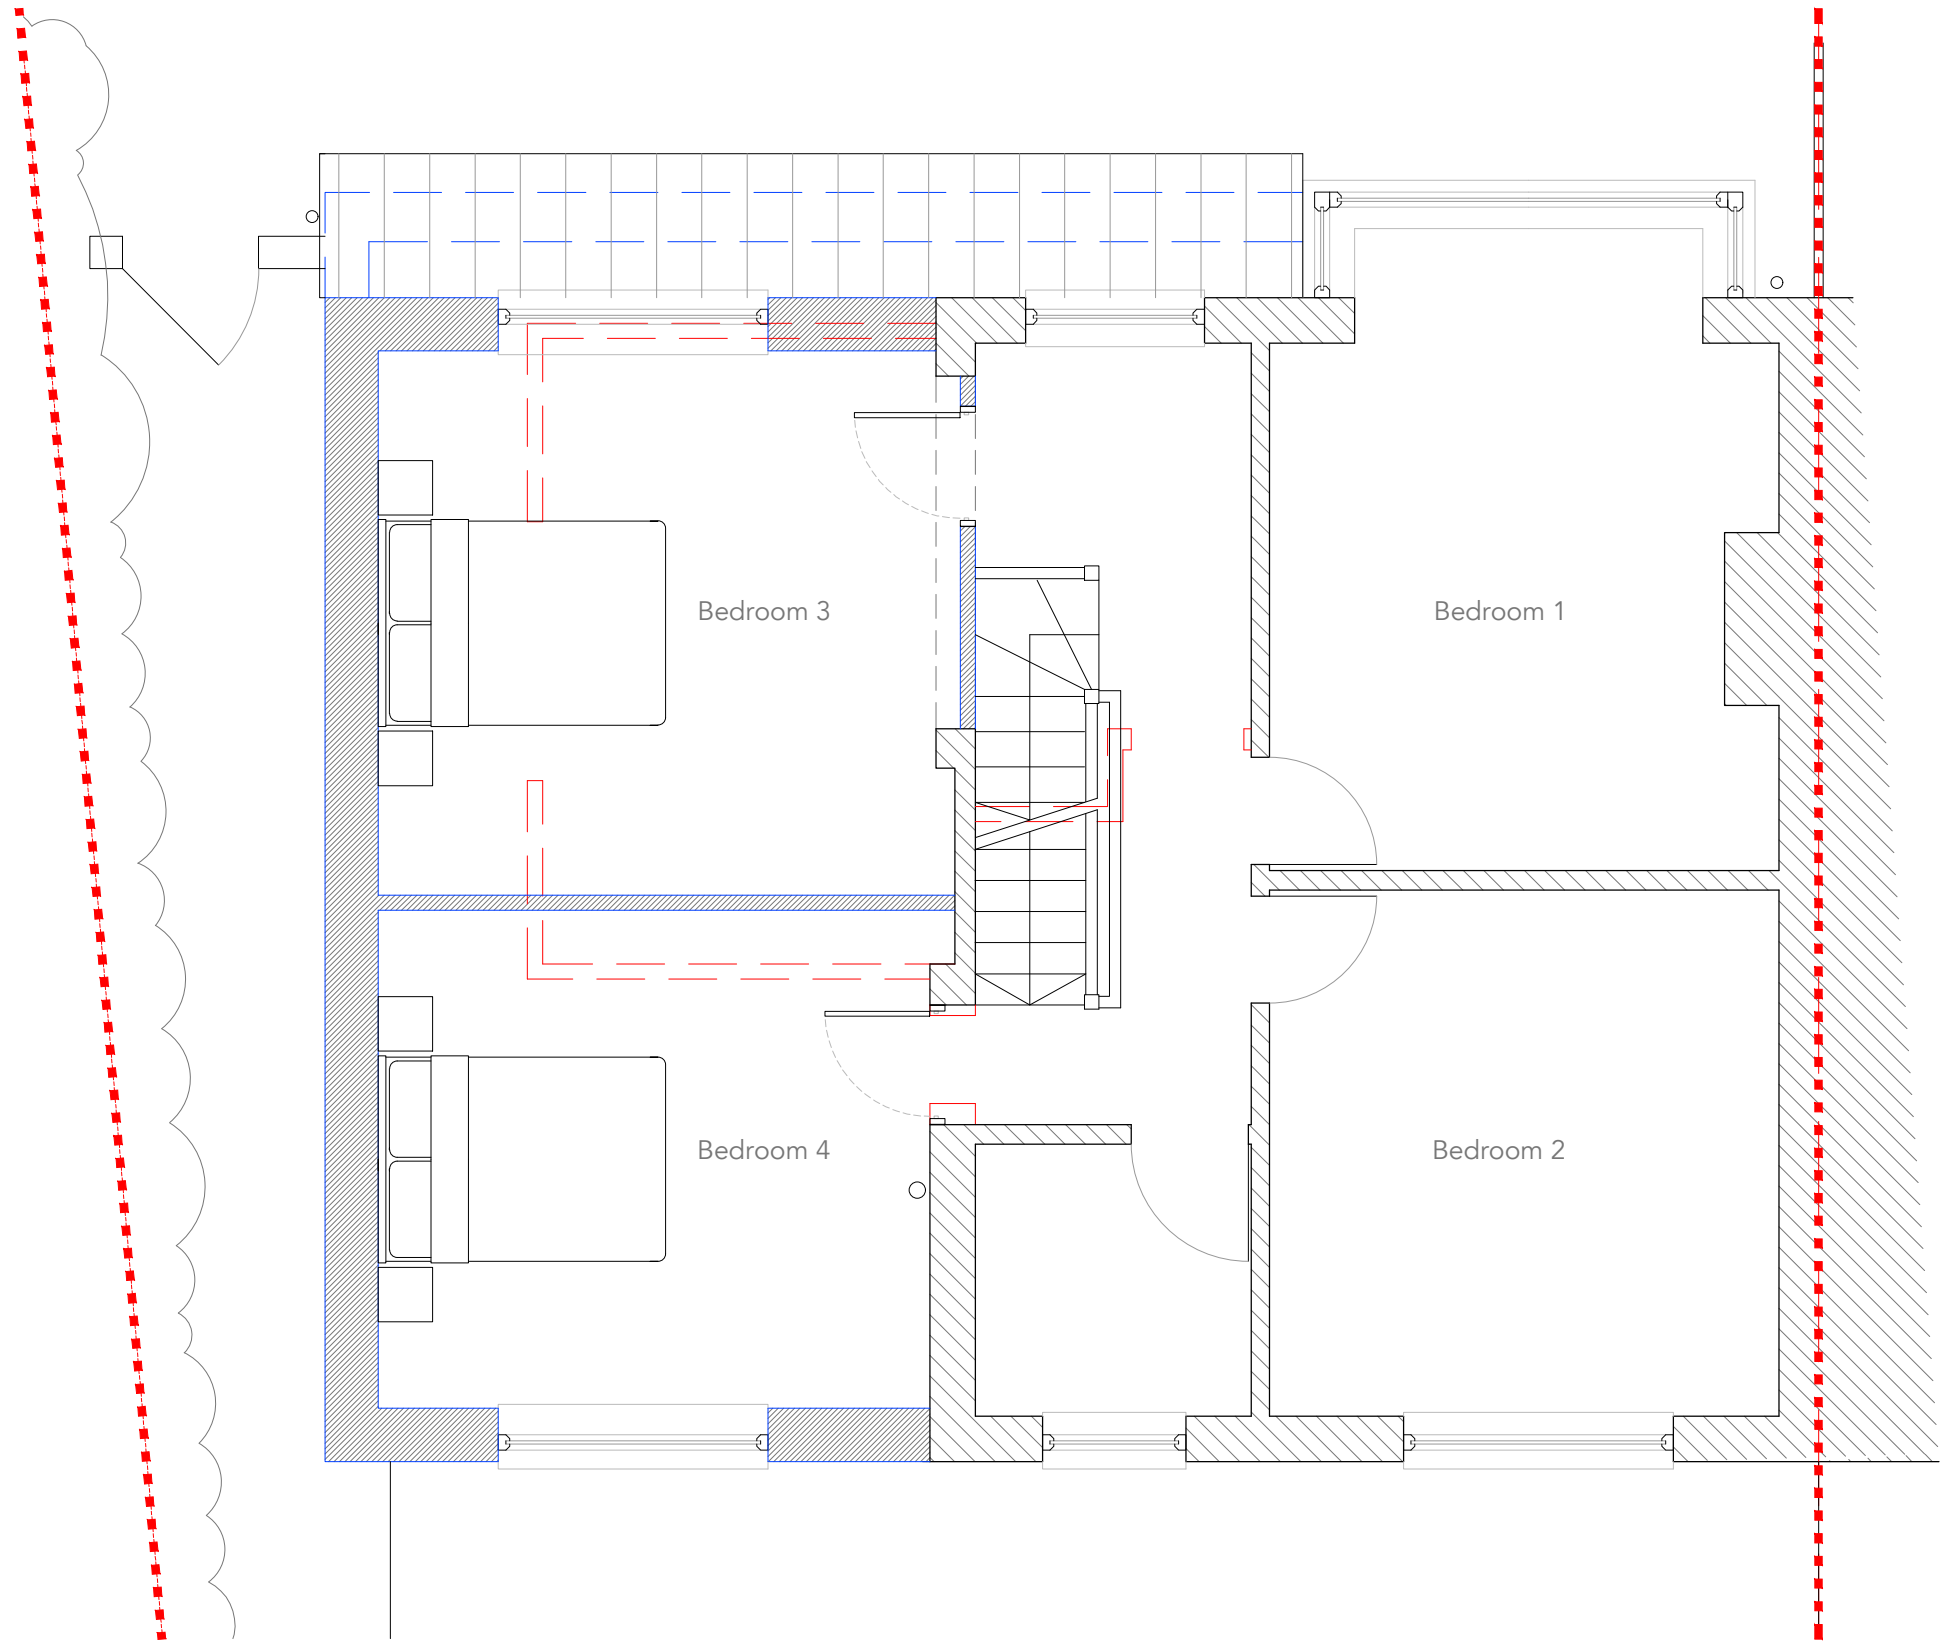

Proposed First Floor Plan

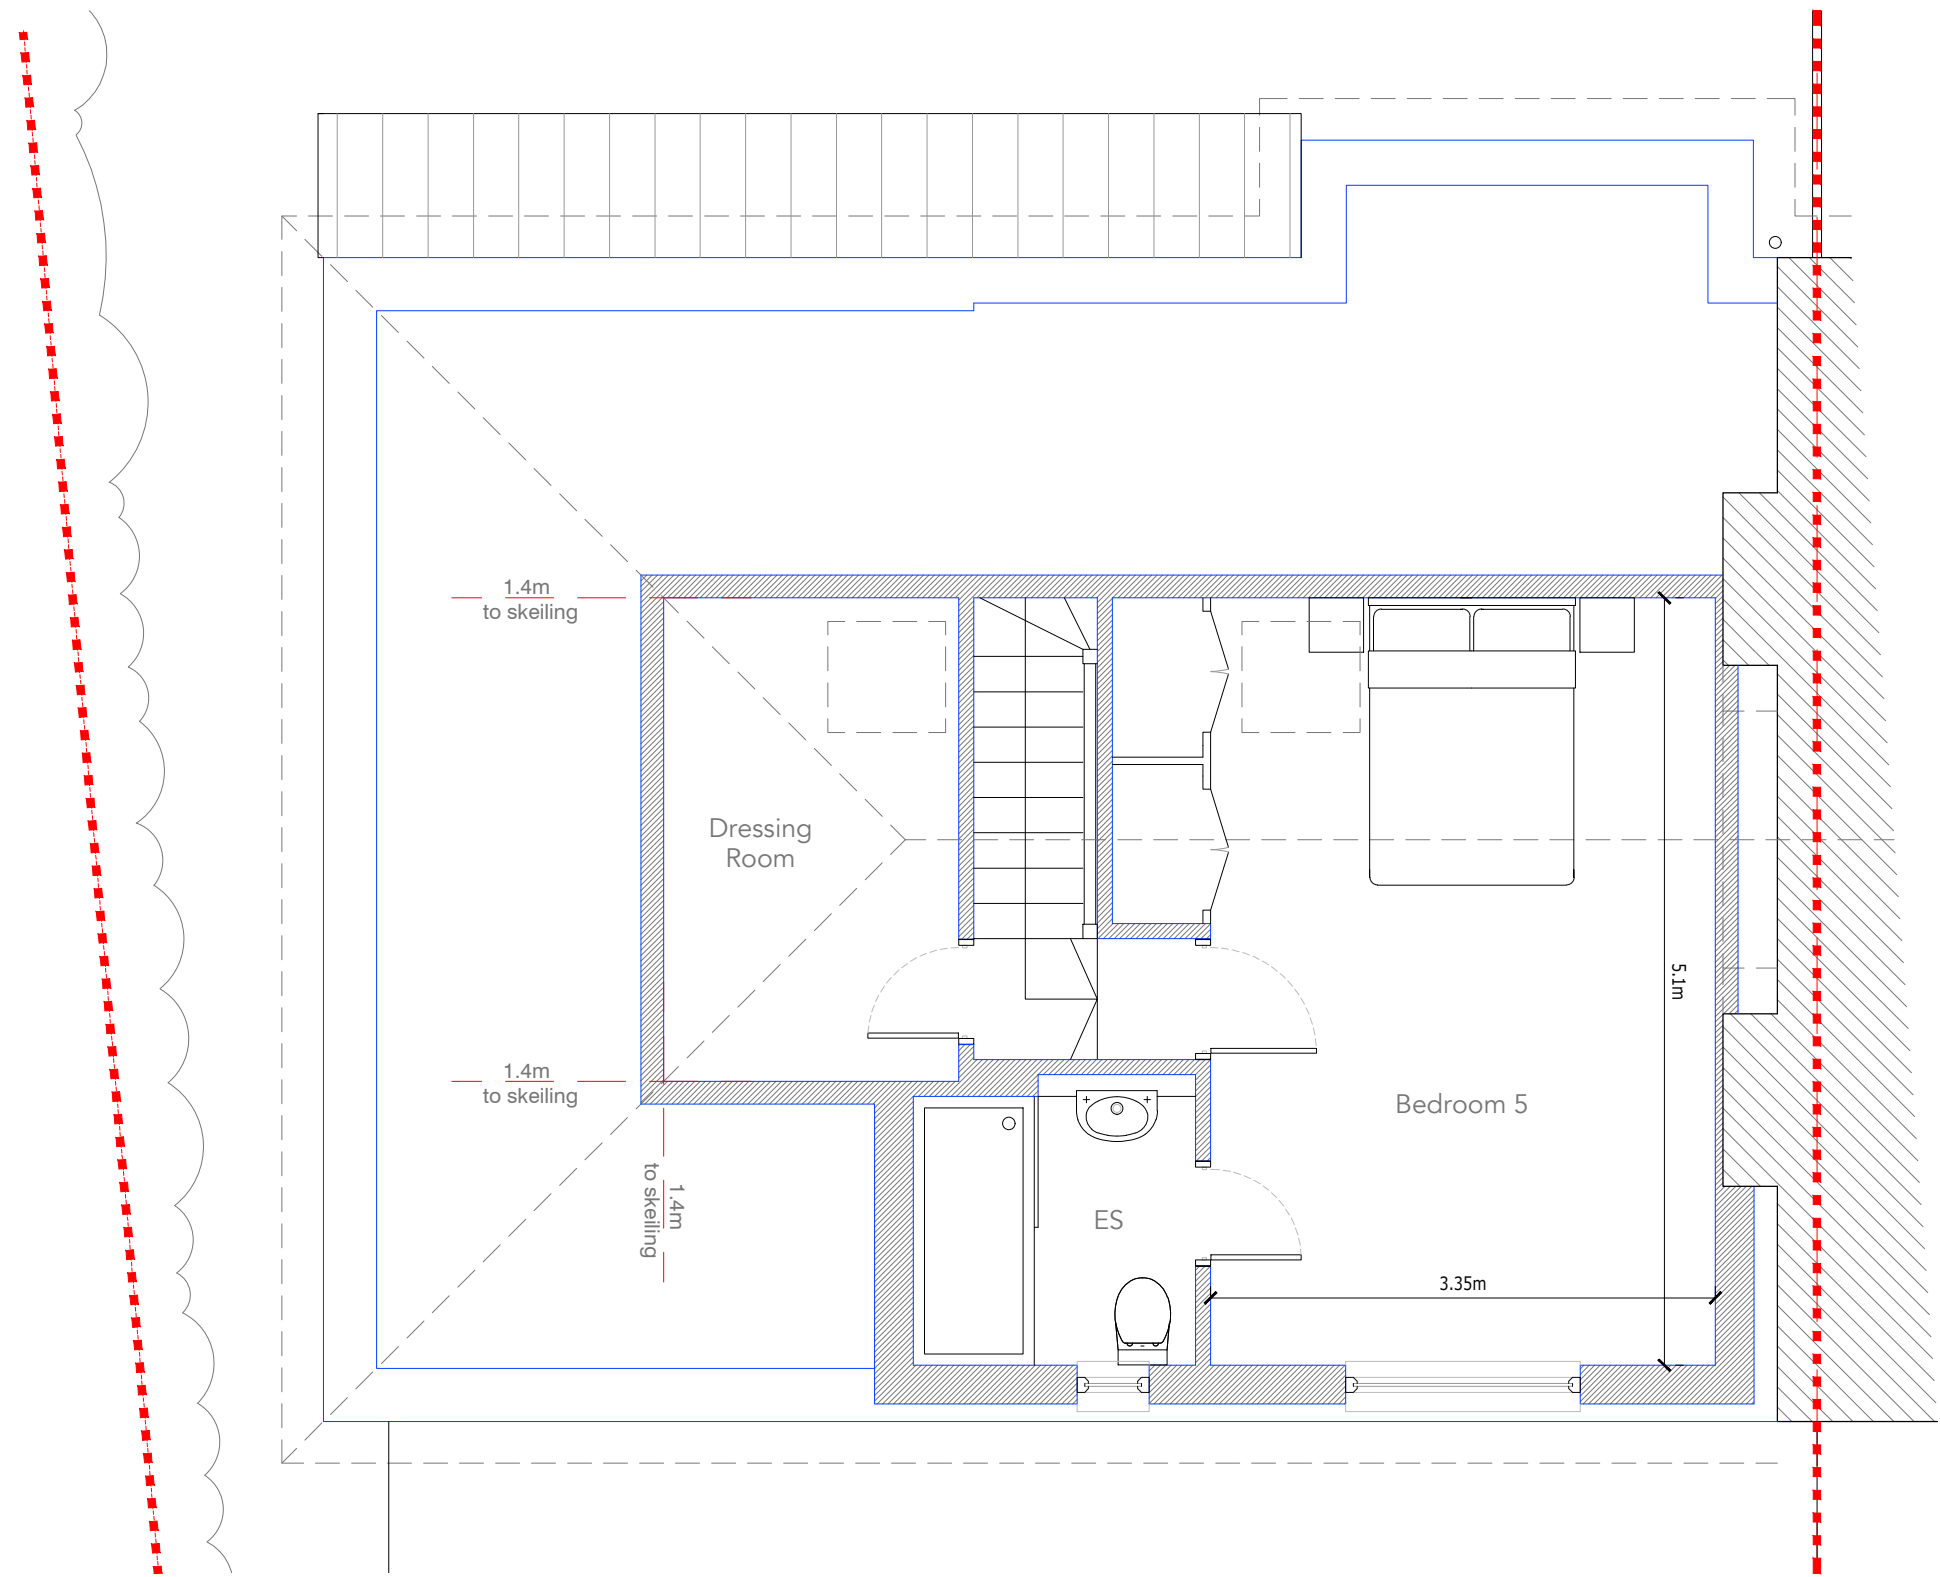

Proposed Loft Floor Plan




notes

Permission is granted to scale from this drawing for the purpose of Local Authority Planning Approval only. In all other circumstances DO NOT scale from this drawing, please contact this office for any additional information required. Contractors, Sub Contractors and Suppliers are to check all relevant dimensions and levels of site and building before commencing any shop drawings or building work.

Ordnance Survey information is reproduced under Crown Copyright 2016 ©. All rights reserved. Licence number 1000047474

This drawing is the copyright of D84 architects Ltd ©

RIBA 
Chartered Practice

 Walls	
	Existing structure (retained)
	Existing structure (demolished)
	New Construction

P2	Extension inset from East boundary	08.10.25
P1	Preliminary Issue	11.06.25
revisions		date

Project

51 Winifred Road,
Waterlooville

Title

Proposed Floor Plans

Status

PRELIMINARY

Drawn	Checked	Date
KR		Jun '25

Project No.	Scale
D8425_22	1:50@A1

Drawing No.	Rev
D8425_22/15	P2

D84
CHARTERED ARCHITECTS

Telephone
+44 (0)2392 177850

Email
mail@D84architects.co.uk

Web
www.D84architects.co.uk

+44 (0)7790 322989