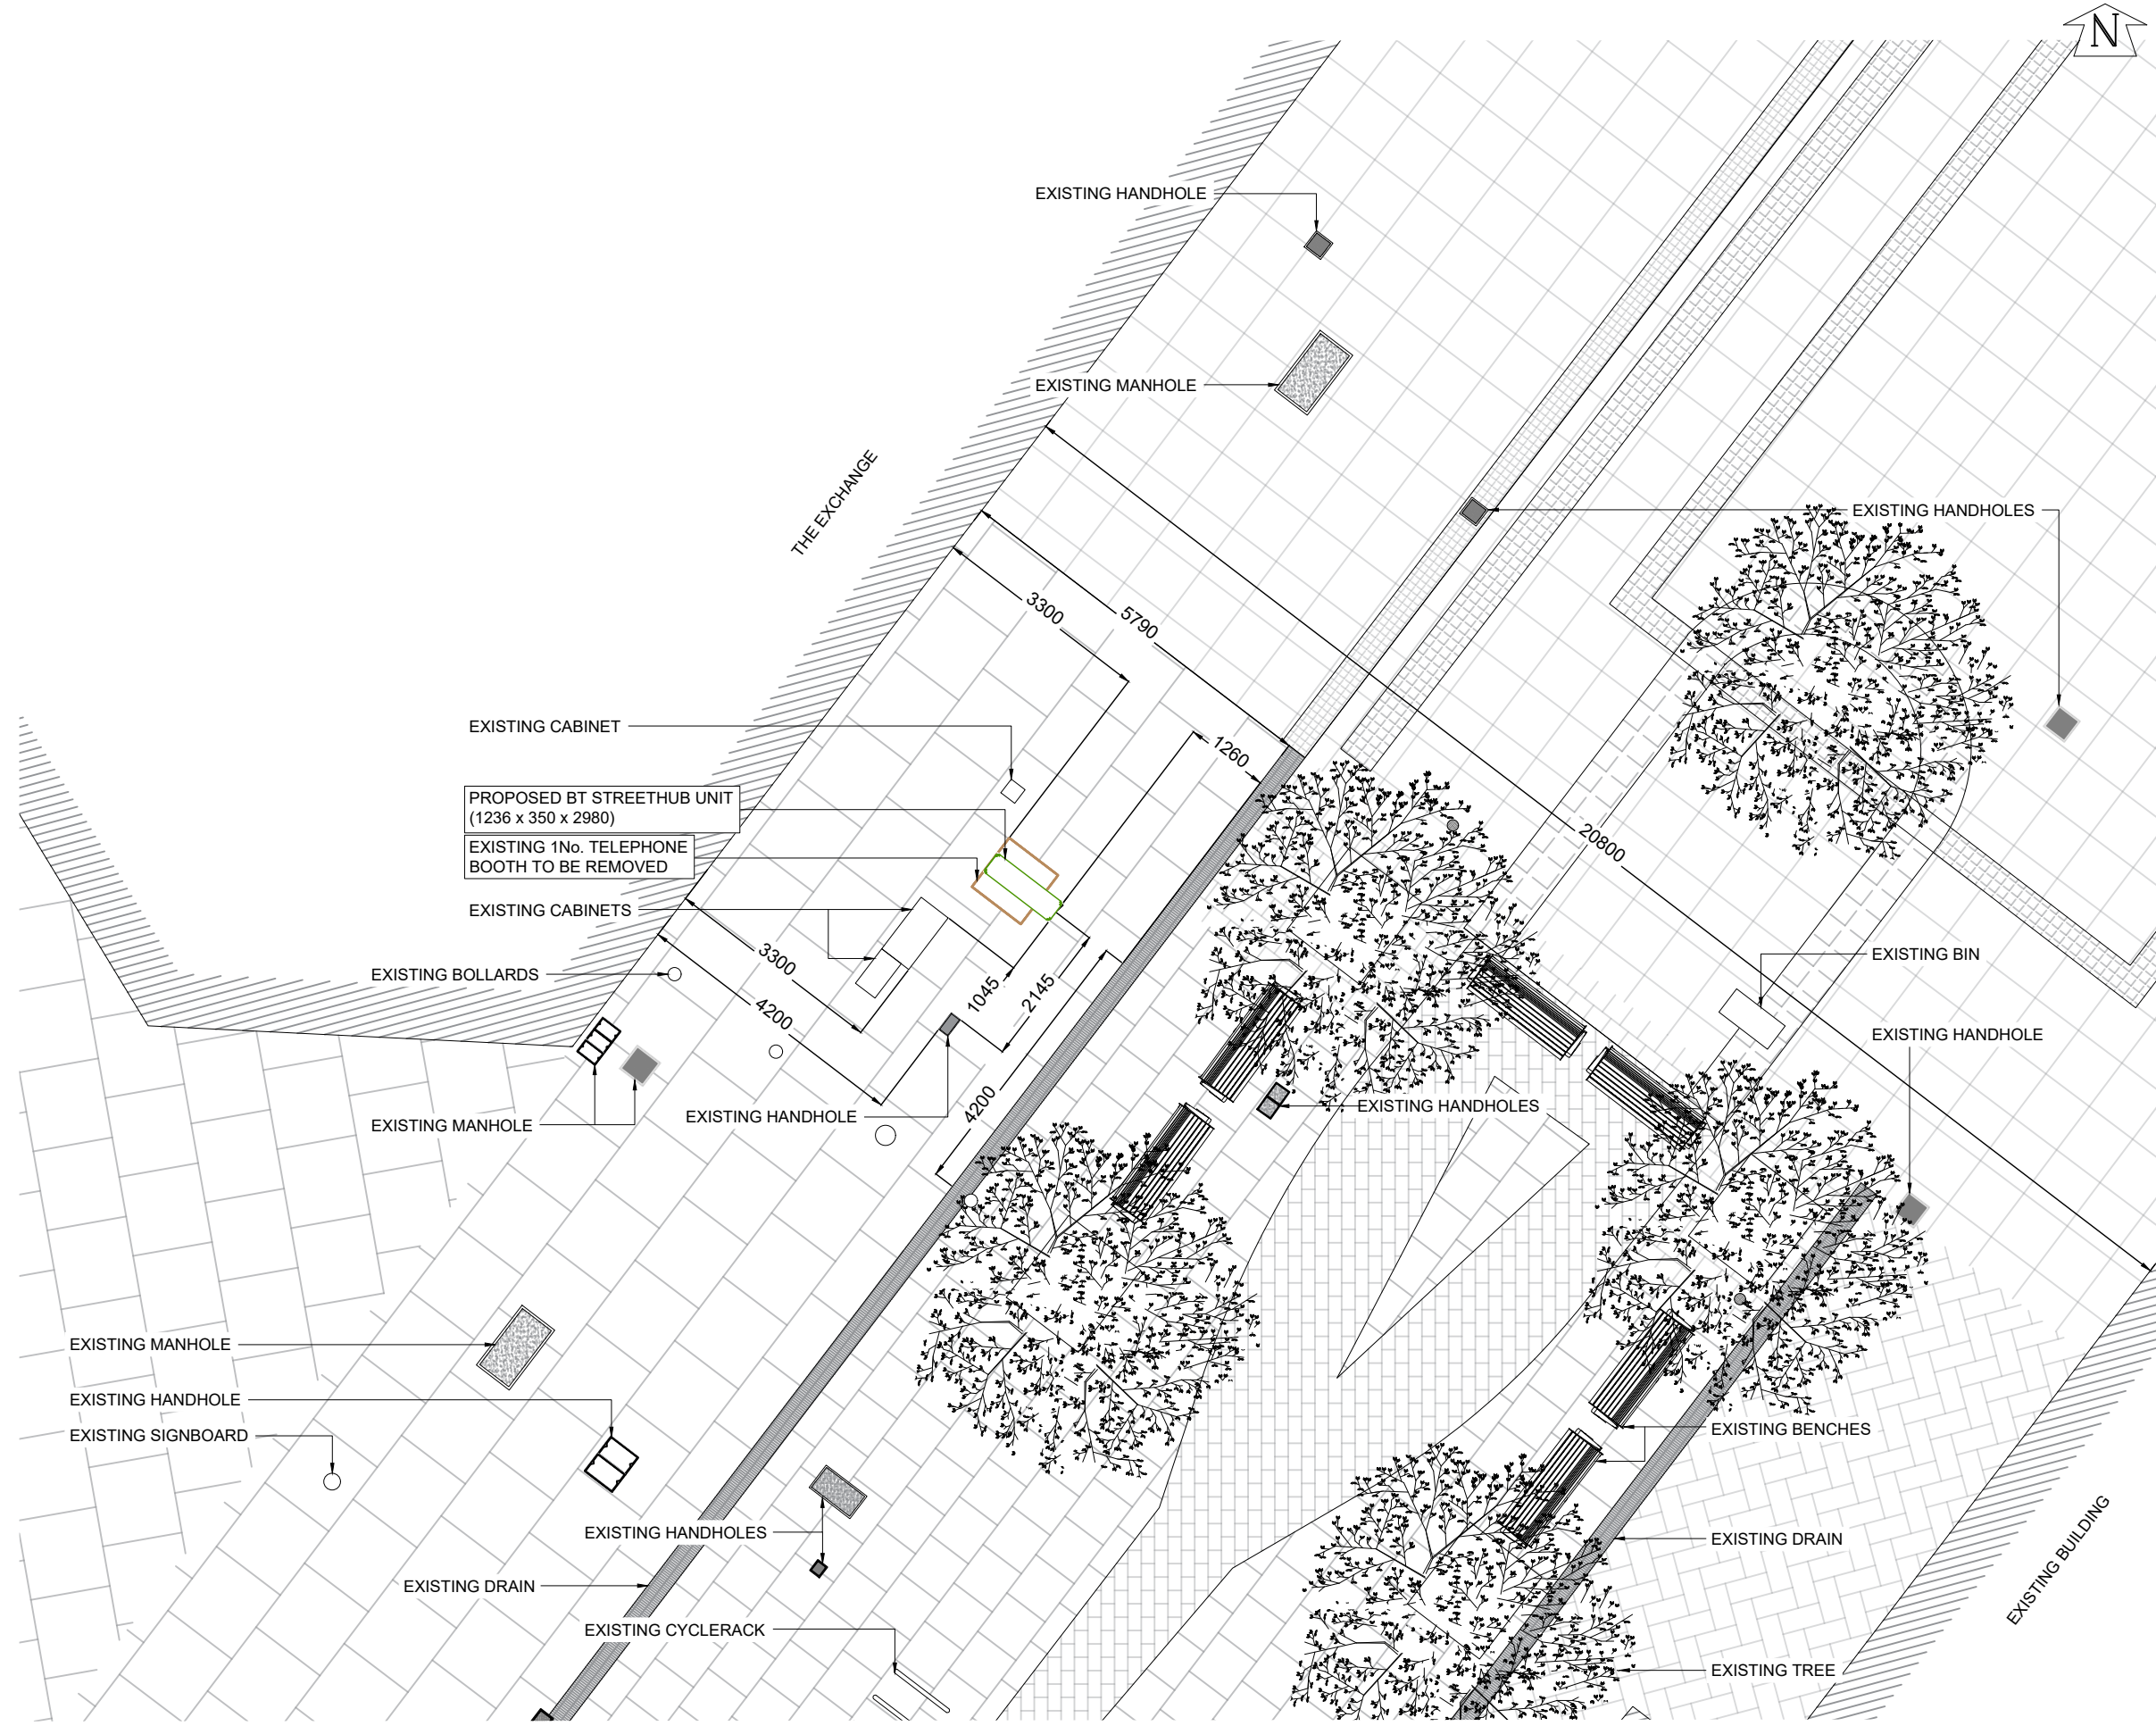


PROPOSED SITE PLAN
SCALE 1:100

GENERAL NOTES

Use written dimensions only, do not scale from drawing. Use latest revision of all referenced information.

LAT 50.879458	LONG -1.032010
---------------	----------------

A	04-08-25	New BT Streethub Structure	PSB	ABH
Rev	Date	Description	Drawn	Chkd



Drg Status
PLANNING

Cell No. & Name
3-HAV001

Site Name & Address
Pavement o/s 308
London Road,
Waterlooville, P07 7DS

Drawing Title
SITE LOCATION MAPS

Scale	1:100	Date	04-08-25
Drawn By	PSB	Checked By	ABH
Drawing Number	002	Revision	A