


PROPOSED SITE PLAN
SCALE 1:100

GENERAL NOTES
Use written dimensions only, do not scale from drawing. Use latest revision of all referenced information.

LAT 50.878489 LONG -1.033103

A	05-08-2025	New BT Streethub Structure	MJS	ABH
Rev	Date	Description	Drawn	Chkd

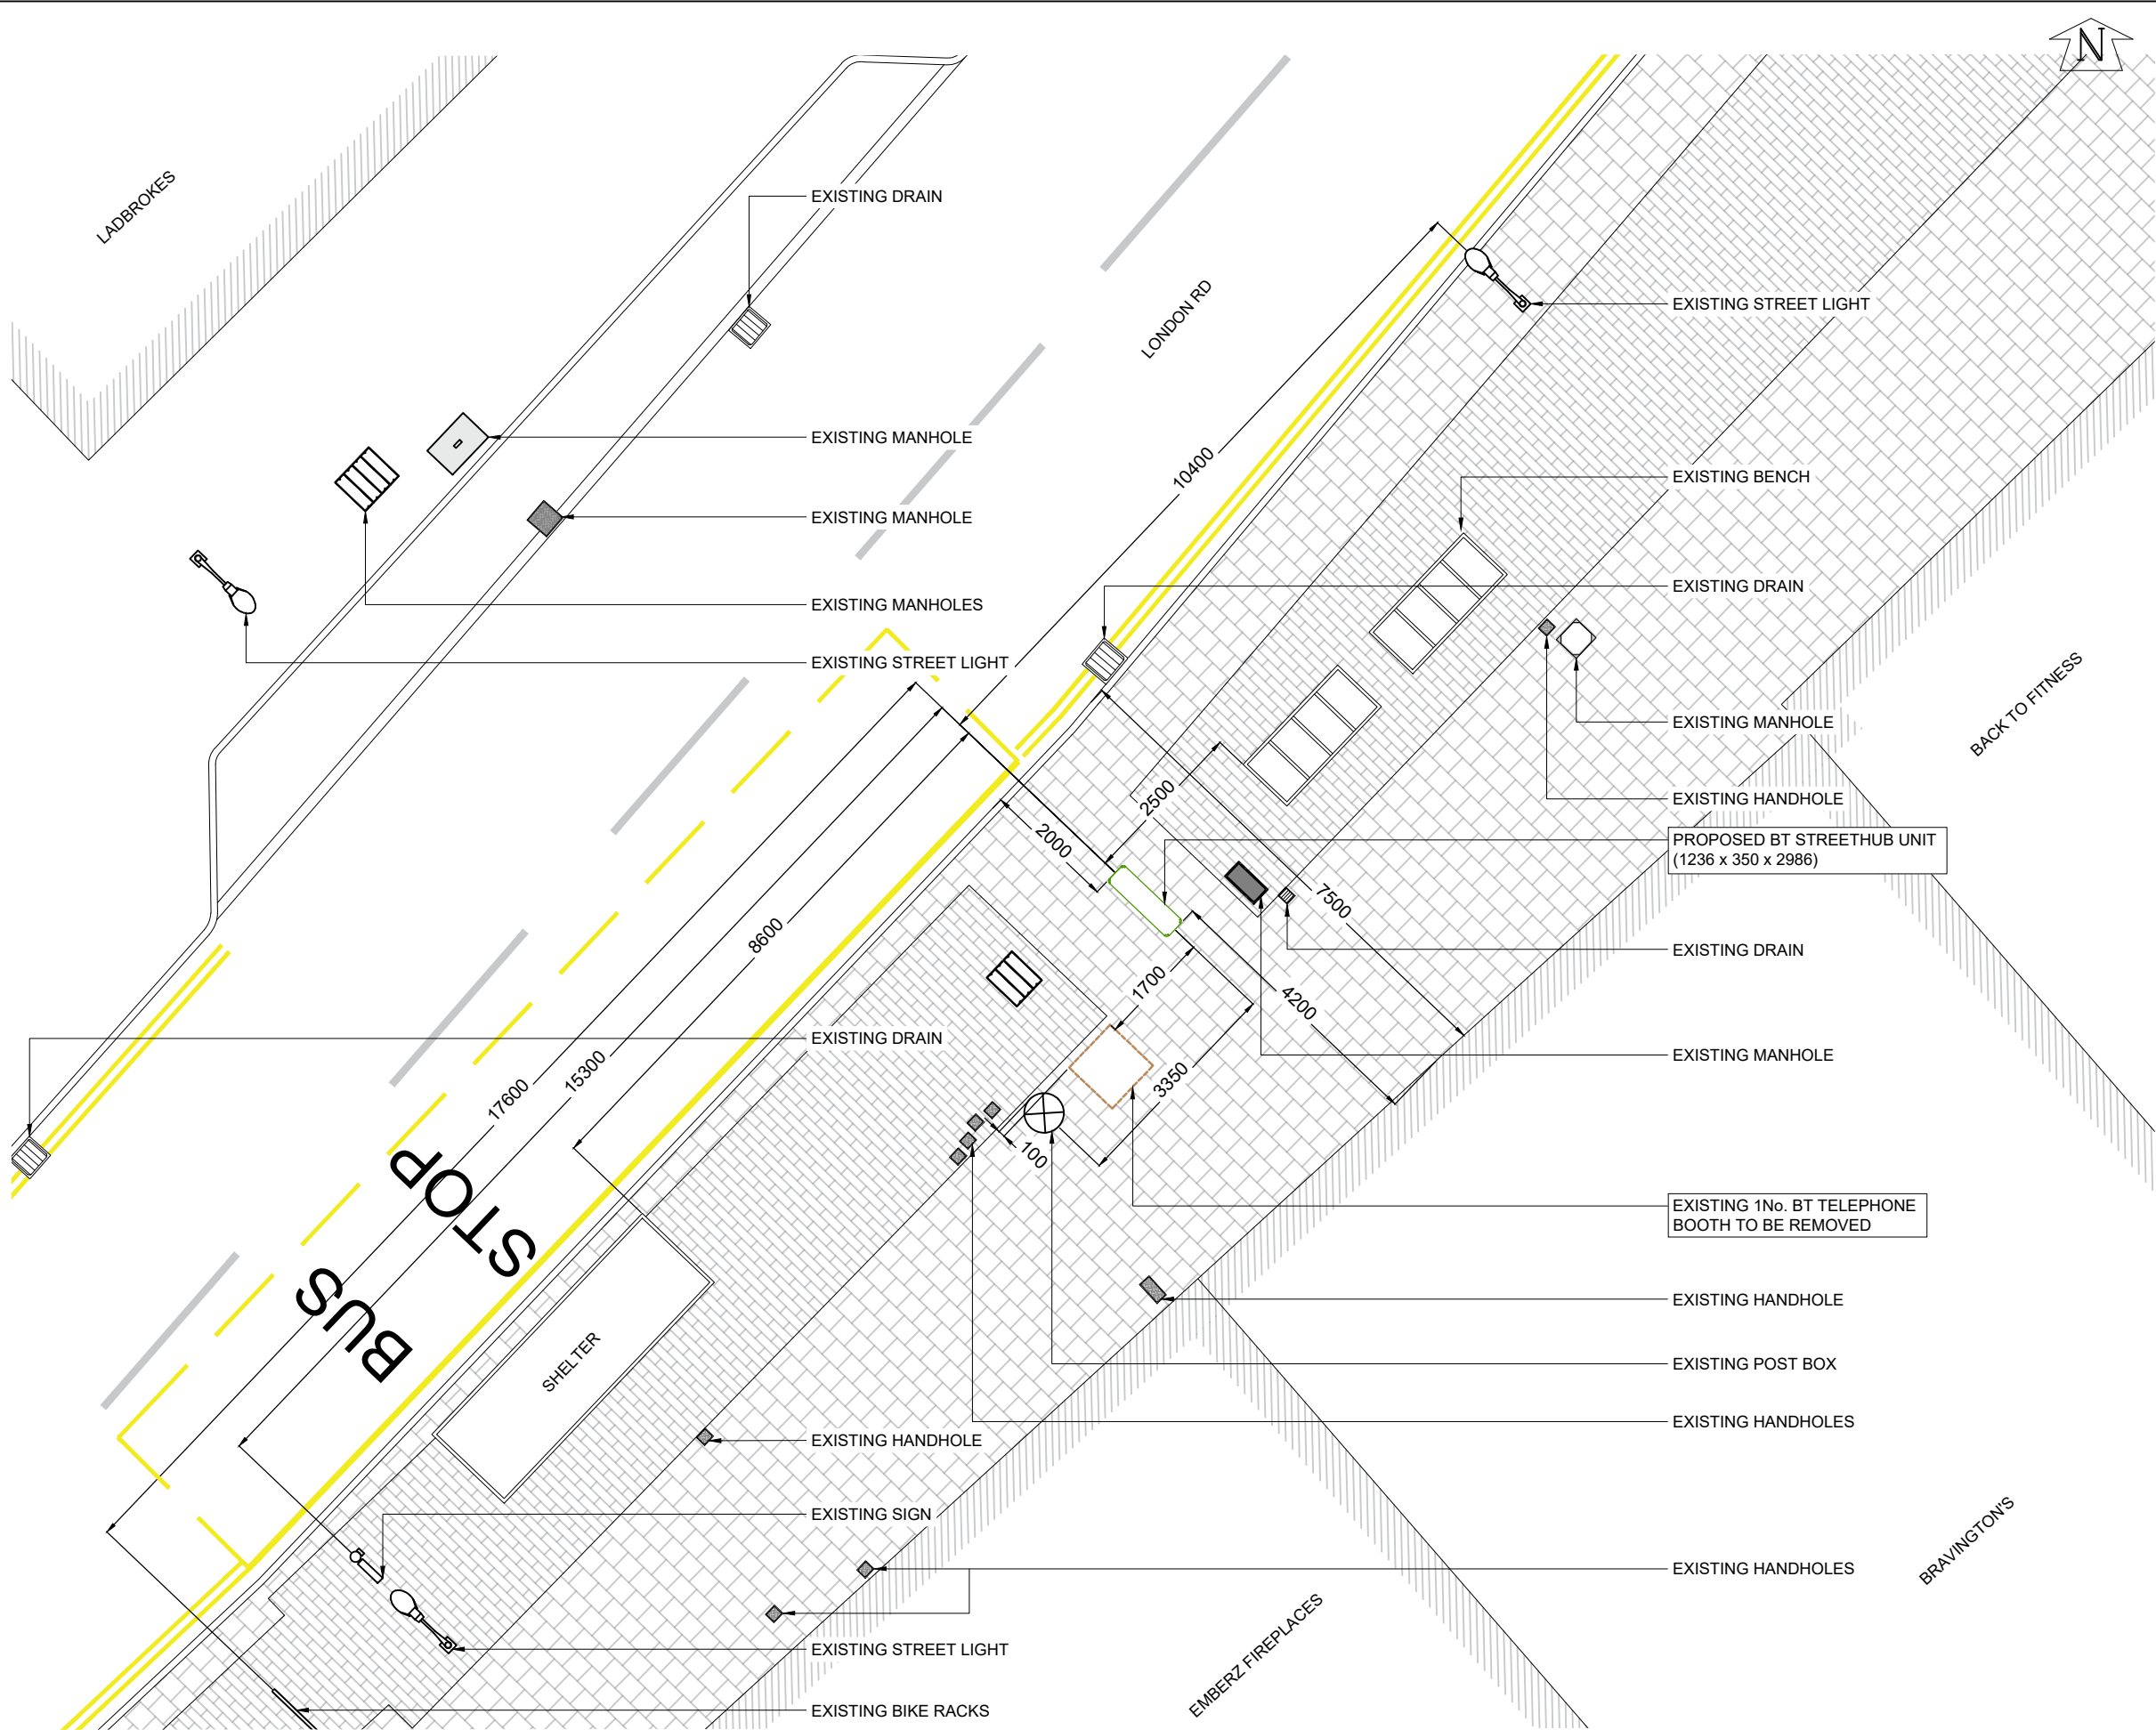

Drg Status
PLANNING

Cell No. & Name

3-HAV003

Site Name & Address

Pavement o/s 250
London Road,
Waterlooville, PO7 7HG

Drawing Title

PROPOSED SITE PLAN

Scale 1:100 Date 05-08-2025

Drawn By MJS Checked By ABH

Drawing Number 002 Revision A