



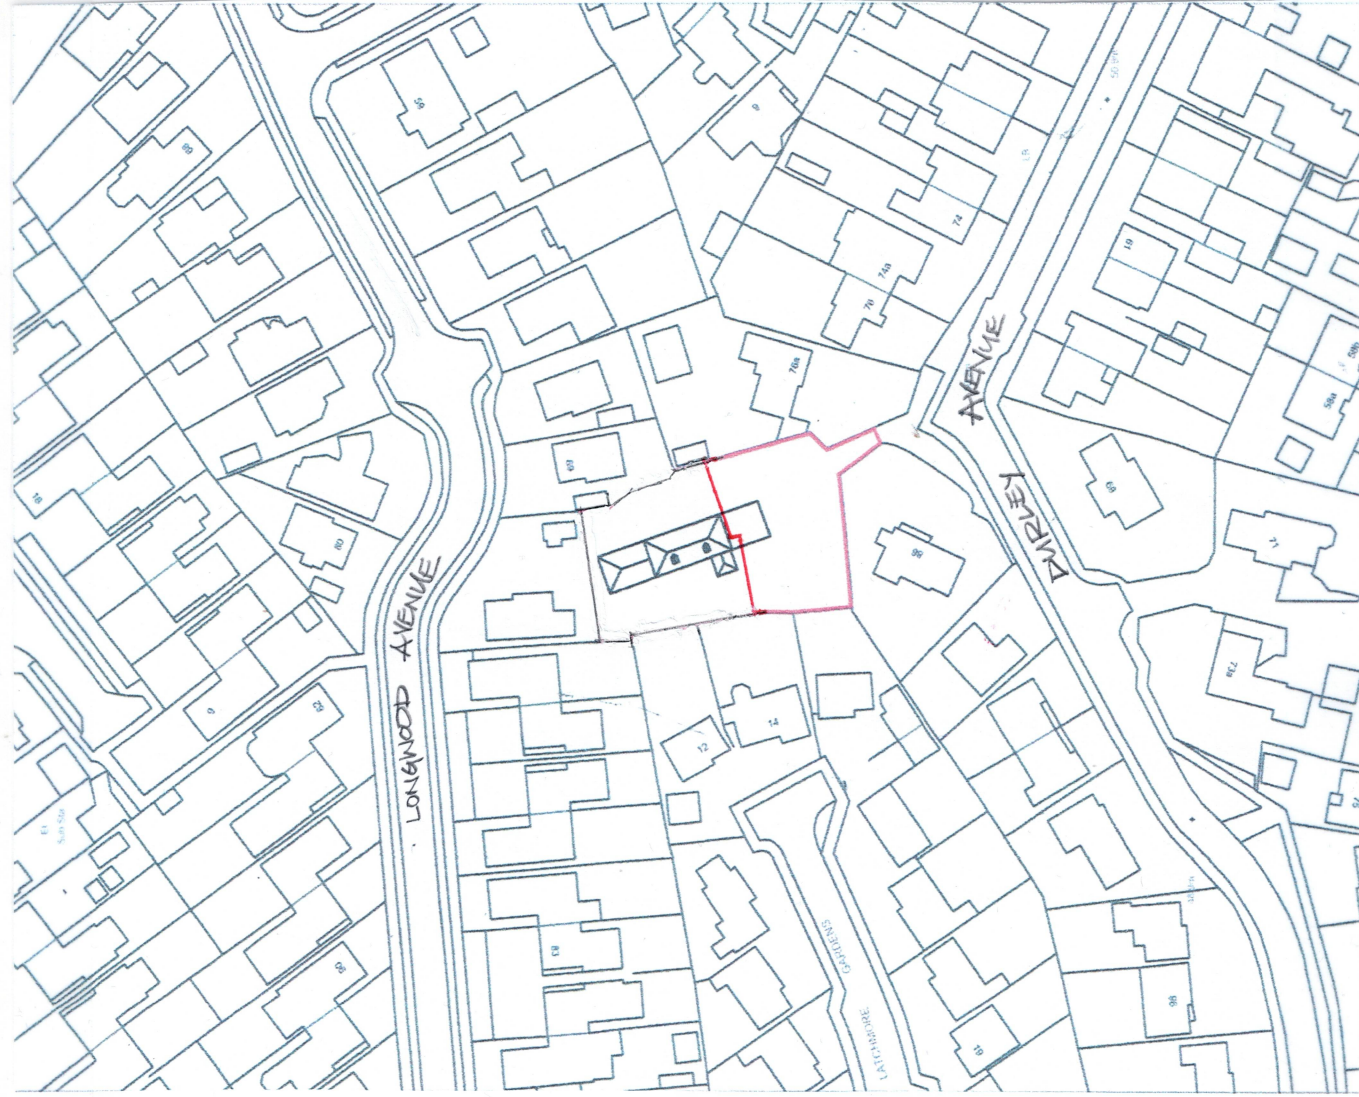

LOCATION	PLAN
1	
2	
Scale 1:1250

OS WL 100065752

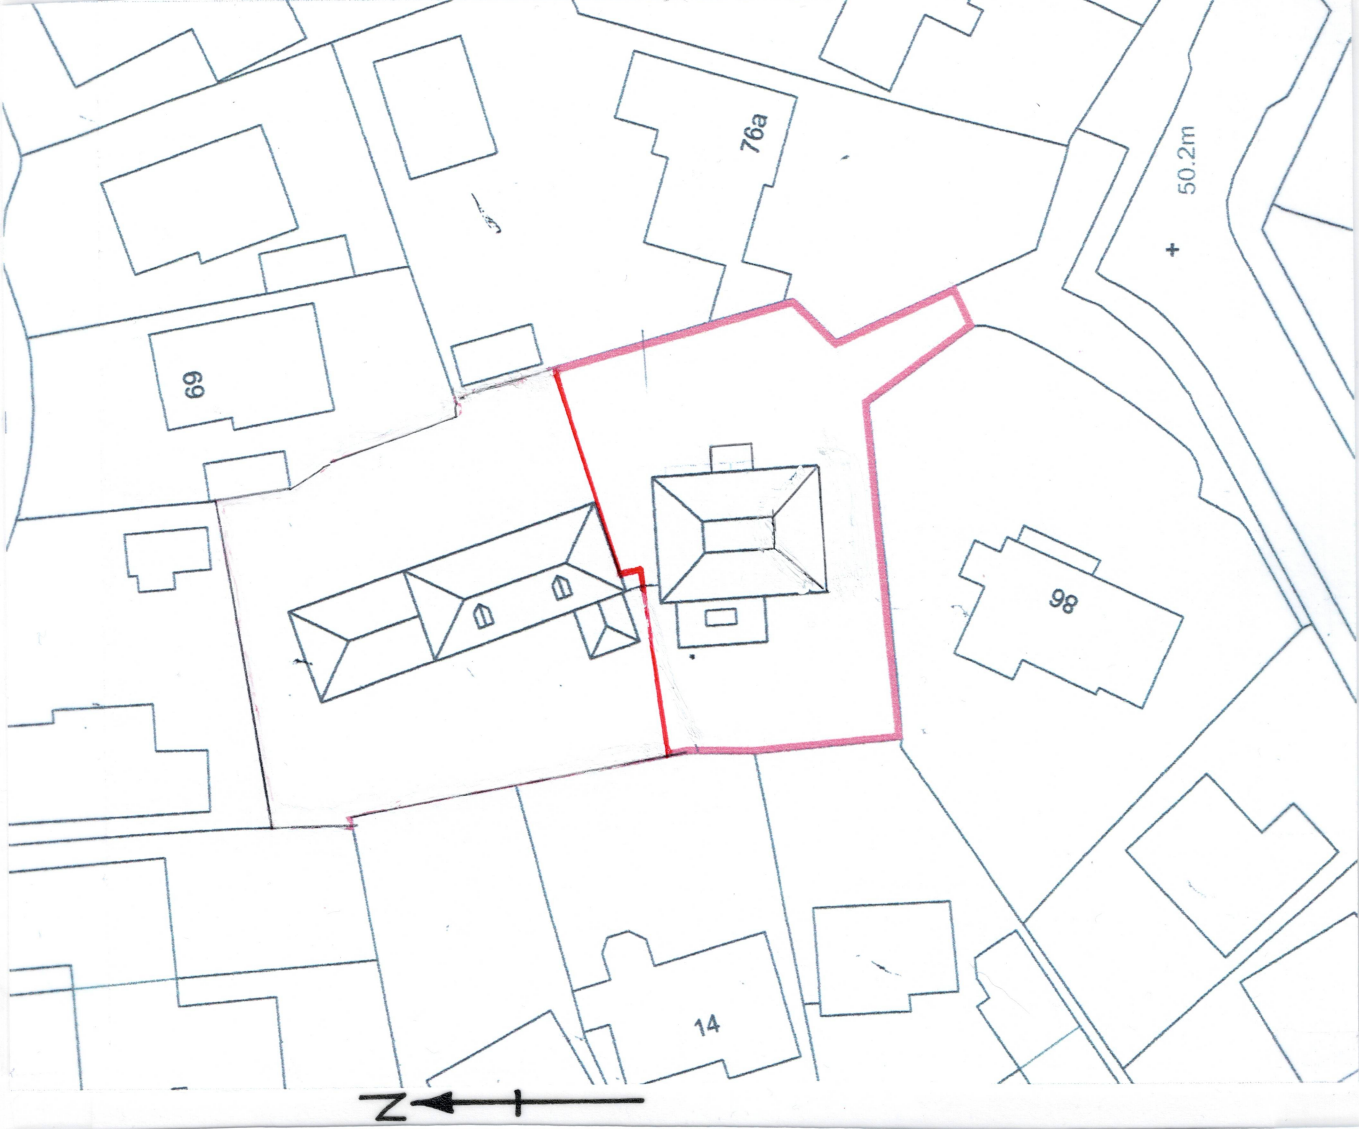

SITE PLAN

Scale 1:500

Derek Treaqus Associates

Architectural Services

Tel: 07956 624094
Email: derek.treaqus@gmail.com

Project	NEW DWELLING ADJACENT TO 78 DURLEY AVENUE, COWPLAIN, WATERLOOVILLE, HAMPSHIRE.				
Client	Mrs A Barney				
Subject	Planning Drawing Location & Site Plans				
Date:	Aug 2025	Scale: 1:500, 1:1250			
Rev:		Drg. No. 25/474/01			
<ul style="list-style-type: none"> • Copyright reserved. • All dimensions are to be site confirmed and should not be scaled unless for Planning purposes. • Verify all queries with the office. 					