




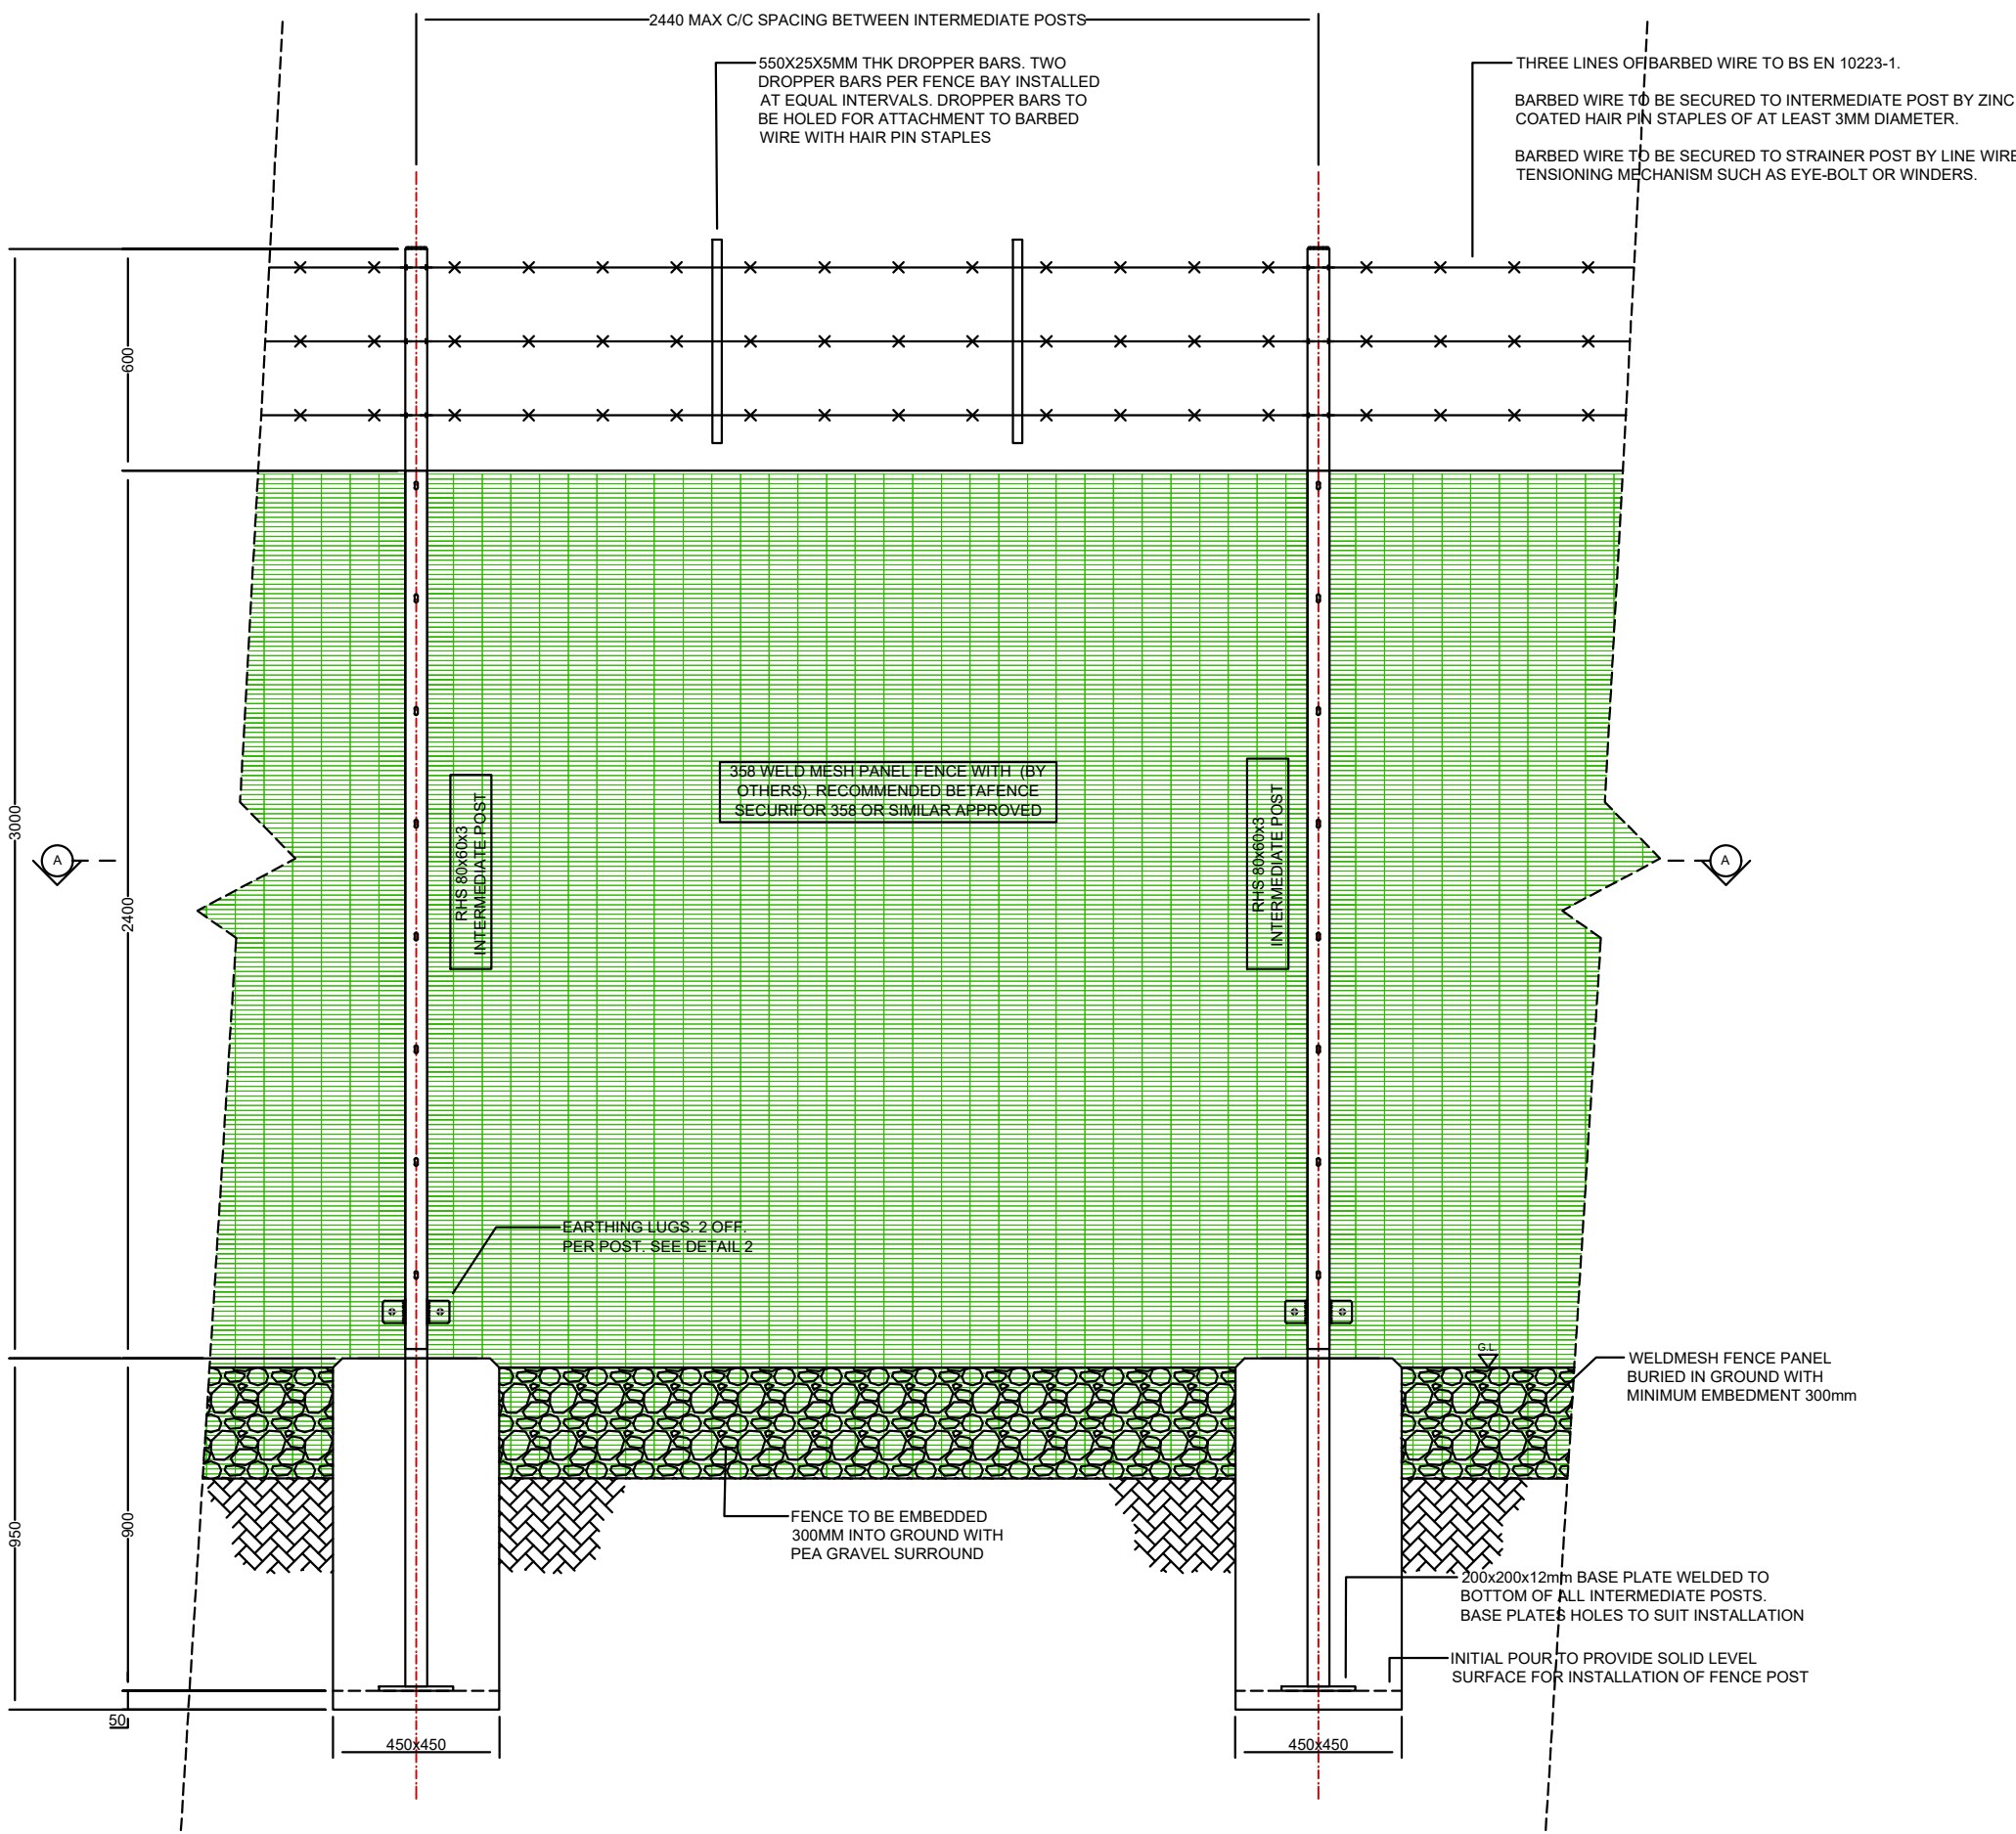


Typical Front Elevation View
(Scale 1:20)

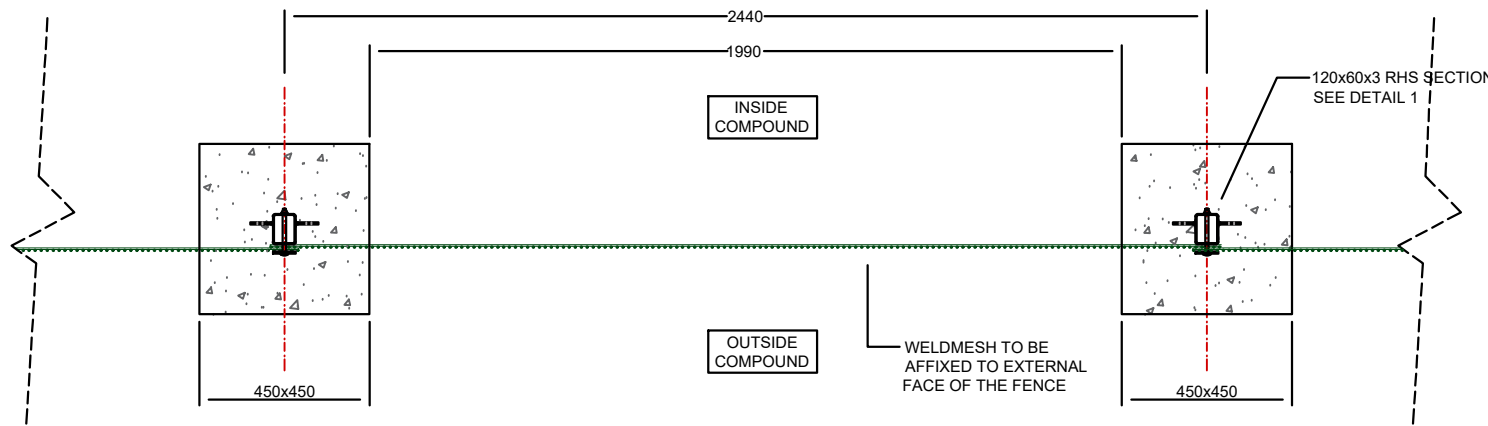

Section A - A
(Scale 1:20)

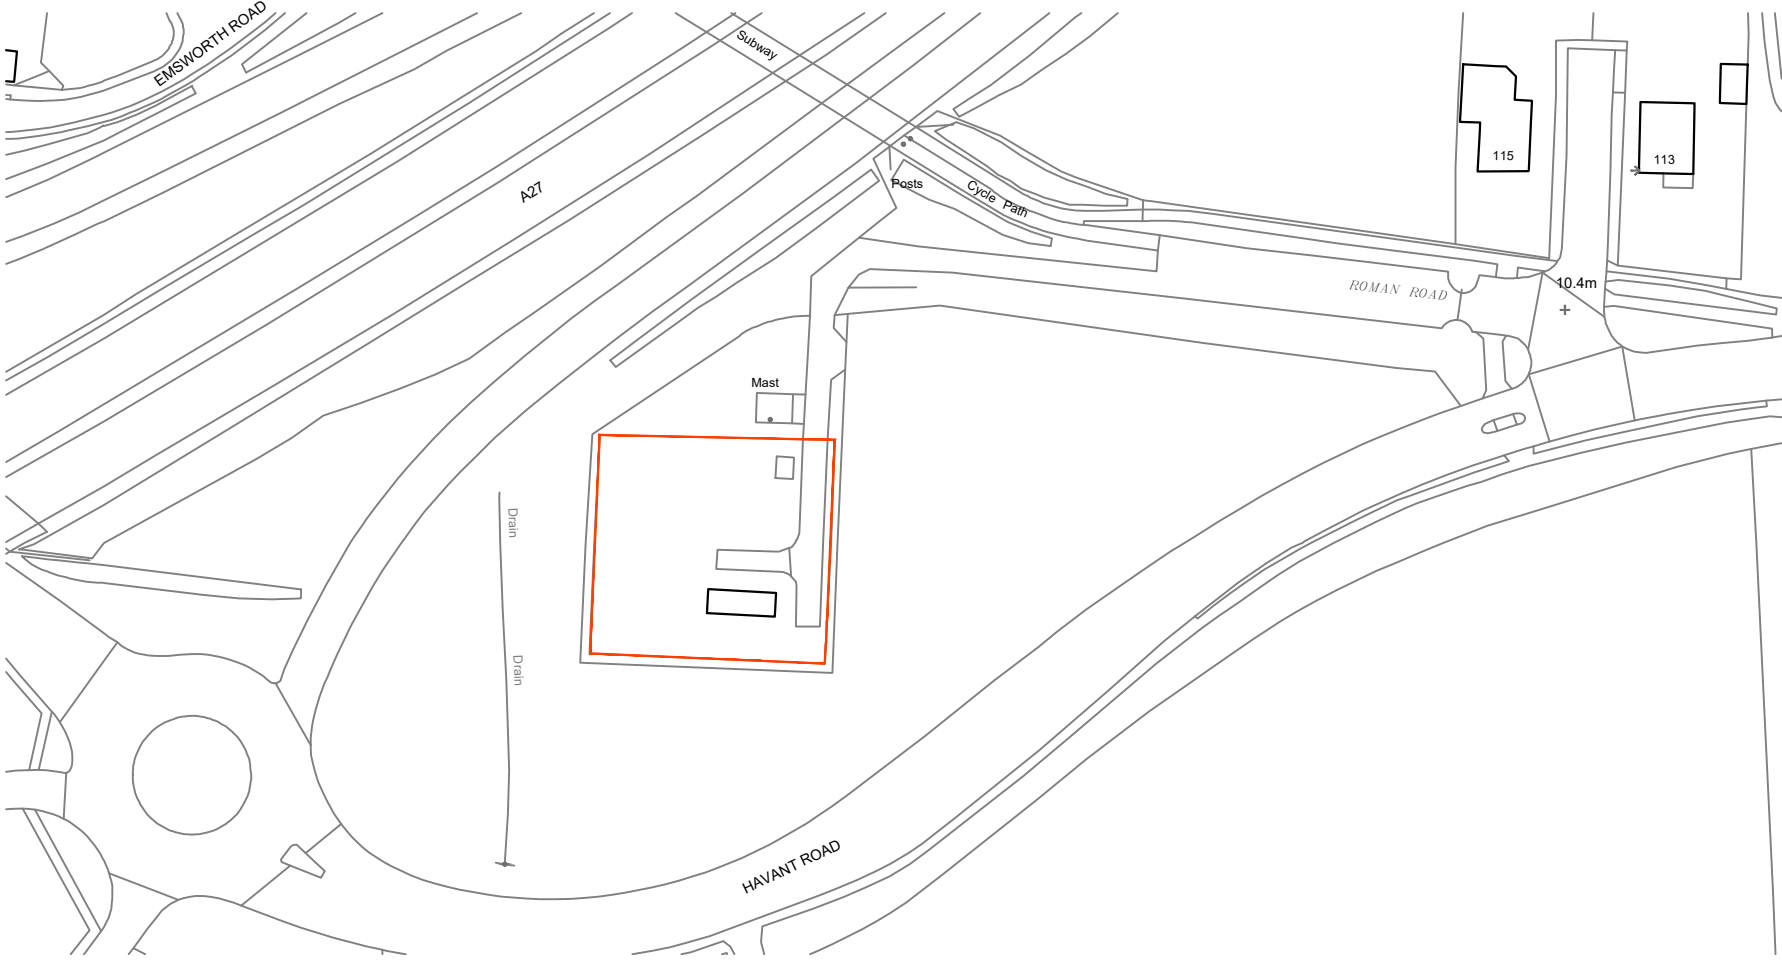

Site Location Plan
Scale 1:1250

 

NOTES



- ALL DIMENSIONS ARE IN MILLIMETRES UNLESS OTHERWISE STATED.
- ALL LEVELS ARE IN METERS UNLESS NOTED OTHERWISE.
- WORKMANSHIP AND QUALITY CONTROL TO BE IN ACCORDANCE WITH SGN/SP/CE/1, SGN/SP/CE/3 AND SGN/SP/CE/9
- THE CONTRACTOR IS TO LOCATE ANY OTHER UTILITIES, MAINS AND SERVICES BEFORE ANY CONSTRUCTION IS CARRIED OUT TO ENSURE THESE ITEMS ARE NOT DISTURBED.
- ALL WORKS TO COMPLY WITH SGN/SP/SSW/22, HSG 47 GUIDELINES AND ALL SGN SAFETY STANDARDS.

STEEL AND FENCE



- CONTRACTOR TO CHECK DIMENSIONS TO SUIT SITE LAYOUT AND BOUNDARY, EXACT LOCATIONS OF INTERMEDIATE POSTS TO BE CONFIRMED BY MAIN WORKS CONTRACTOR ENGINEER ON SITE.
- CONTRACTOR TO ADHERE TO FENCING MANUFACTURERS INSTALLATION SPECIFICATIONS AND REQUIREMENTS.
- ALL PERIMETER FENCING PANELS TO BE WELDMESH PANEL 358 TYPE 2.4m ABOVE FINISHED GROUND.
- ALL STEEL TO BE GRADE S355 OR HIGHER. STEEL TO BE HOT DIPPED GALVANIZED TO COMPLY WITH BSEN1461 AND ANY SHARP EDGES REMOVED PRIOR TO GALVANIZING.
- SURFACES OF PLATES TO BE FLAT WITHIN 1MM WHEN CHECKED WITH STRAIGHT EDGE IN ALL DIRECTIONS.
- FENCING TO COMPLY WITH THE REQUIREMENTS OF BS 1722 PART 10 AND SGN/SP/CE/9 FOR 2.4m TALL WELDMESH FENCING WHERE POSSIBLE WITHIN AGREED PROJECT FRAMEWORK.

- ALL BOLTS TO BE ANTI-TAMPER SHEAR-NUT FIXINGS.
- ALL WELDS TO BE A MINIMUM OF 6mm PENETRATION FILLET WELDS FOR TOTAL LENGTH OF STEEL SECTION UNLESS SHOWN OTHERWISE PRIOR TO GALVANIZING. VISUAL INSPECTION OF WELDS TO BE CARRIED OUT IN ACCORDANCE WITH BSEN970.
- BOLTS SHALL BE GRADE 8.8 IN ACCORDANCE WITH BS EN 898-1. NUTS SHALL BE OF COMPATIBLE GRADE TO THE BOLTS AND SHALL BE IN ACCORDANCE WITH BS EN ISO 898-2.
- WASHERS SHALL BE IN ACCORDANCE WITH THE REQUIREMENTS OF BS EN ISO 7089, 7090, OR 7091 AS APPLICABLE.
- DRAWING DETAILS ARE NOT INTENDED TO BE STEEL AND FENCE FABRICATION DRAWINGS. MWC TO CONFIRM SITE DIMENSIONS BEFORE STEEL AND FENCE FABRICATION.

Block Plan
Scale 1:500

 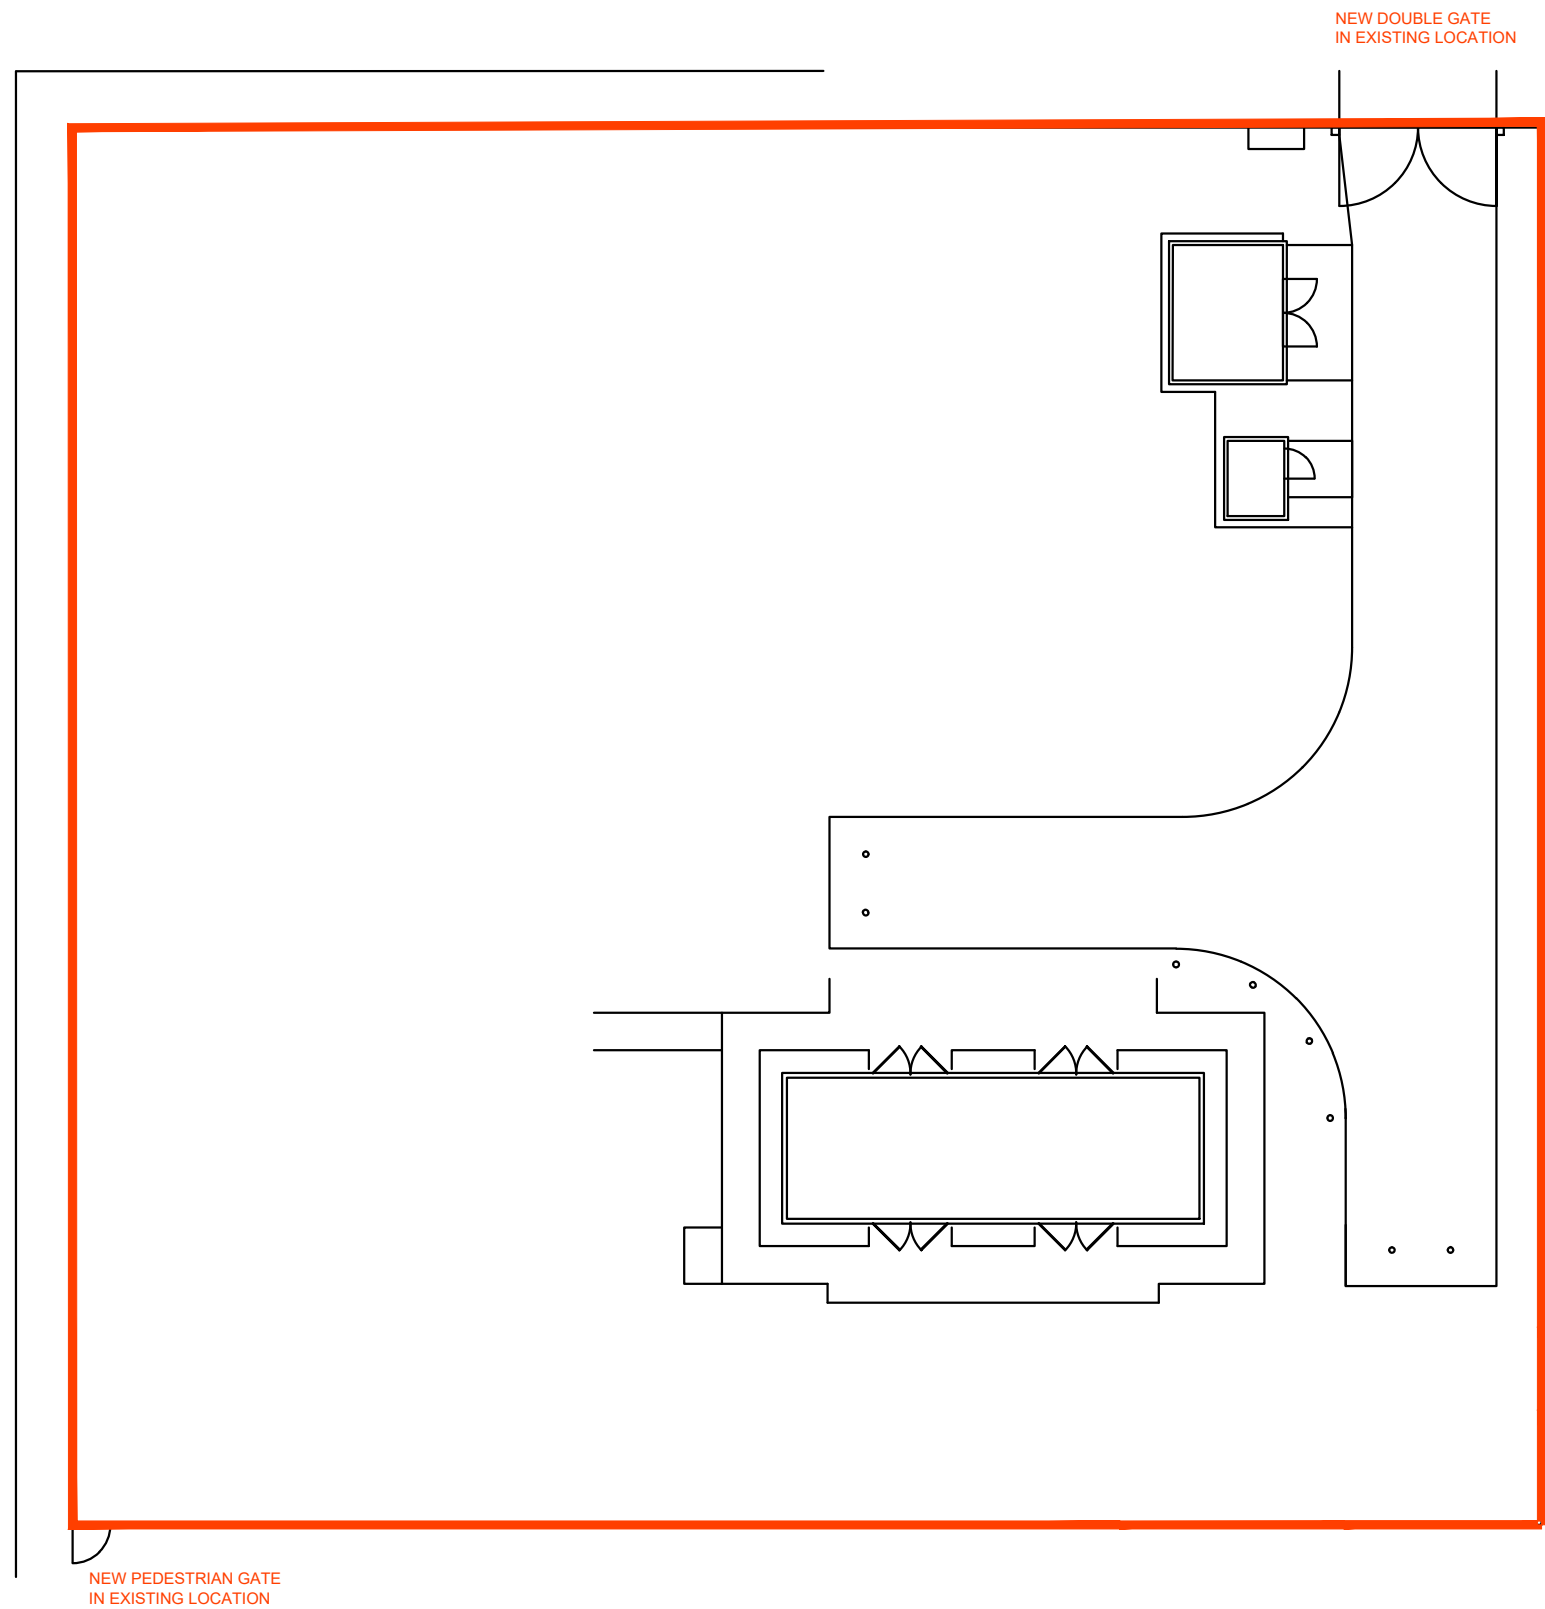


Site Layout Plan

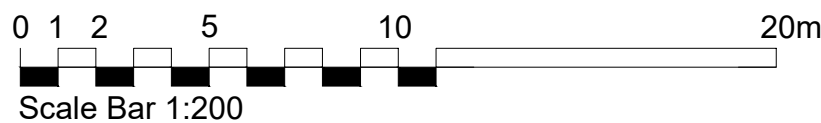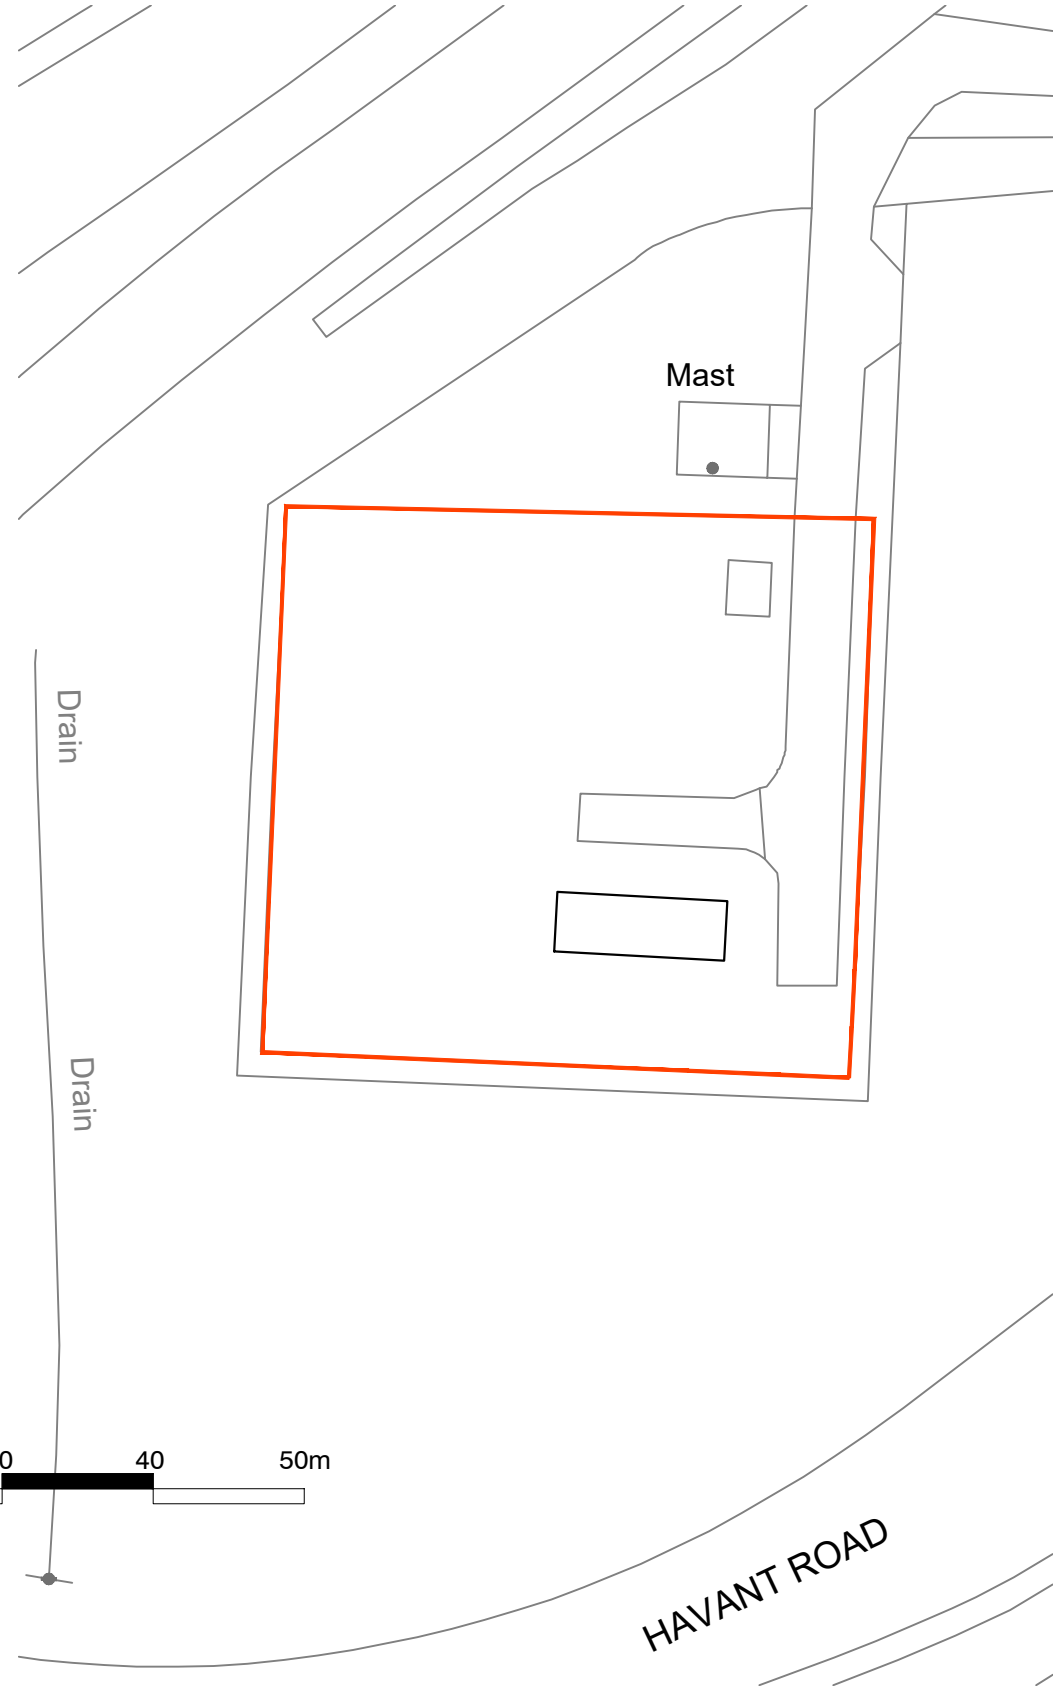

Copyright, This drawing is the property of ArchiVision Ltd. Its copyright and design content is reserved by them and the drawing is issued on the condition that it is not copied, reproduced, retained or disclosed to any other unauthorised person, either wholly or in part without the consent in writing of ArchiVision Ltd. Scale for Planning purposes only.

Verify all dimensions on site before commencing any work or preparing any shop drawings. All dimensions are in mm unless otherwise stated. Report any alterations or omissions to the Company immediately on discovery. This drawing incorporates information from other professions. ArchiVision Ltd cannot accept responsibility for the integrity and accuracy of such information. Any clarification and/or additions that are required appertaining to such information should be sought from the relevant profession or their appointed representative.

Rev	Details	Name	Date
.	.	.	.

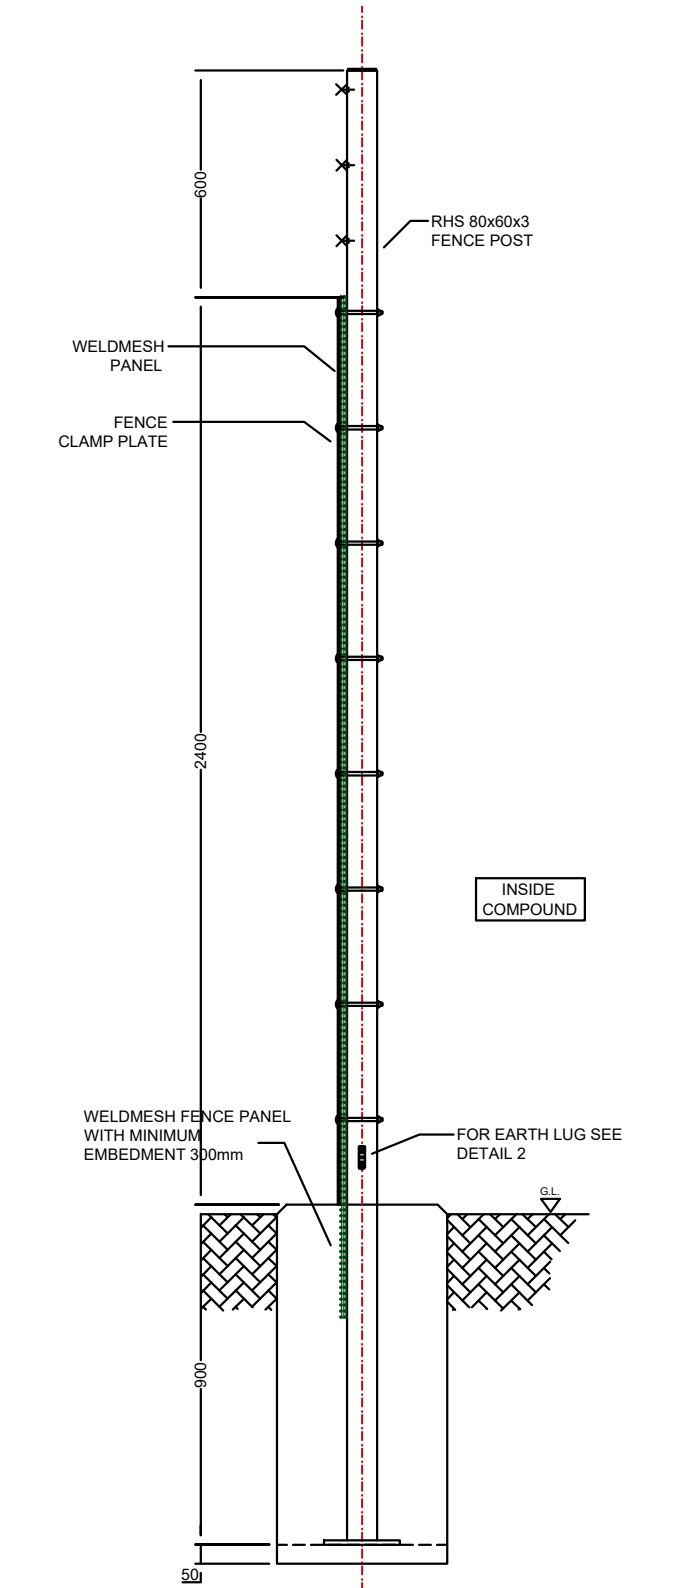

Typical Side Elevation View
(Scale 1:20)



Ram House, 18 Gilda Close,
Polegate, BN26 6GB
Tel : 01 424 400333 0771 5831016
E-mail : richard@archivision.co.uk

Client	SGN	
Project	Warblington PRS, Havant Road, Havant, West Sussex PO10 7FH	
Drawing Name	Site Plan and Fencing Details as Proposed	
Status	PLANNING	
Scale	1/200@ A1	
Drawn By	RKS	Date Oct 2025
Drawing No	100-25-500	Revision .