



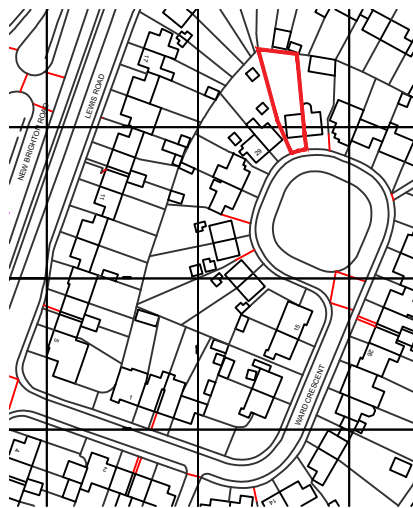

Location Plan
AS EXISTING
Scale 1:2500

0 2500m 5000m 7500m 10000m 12500m

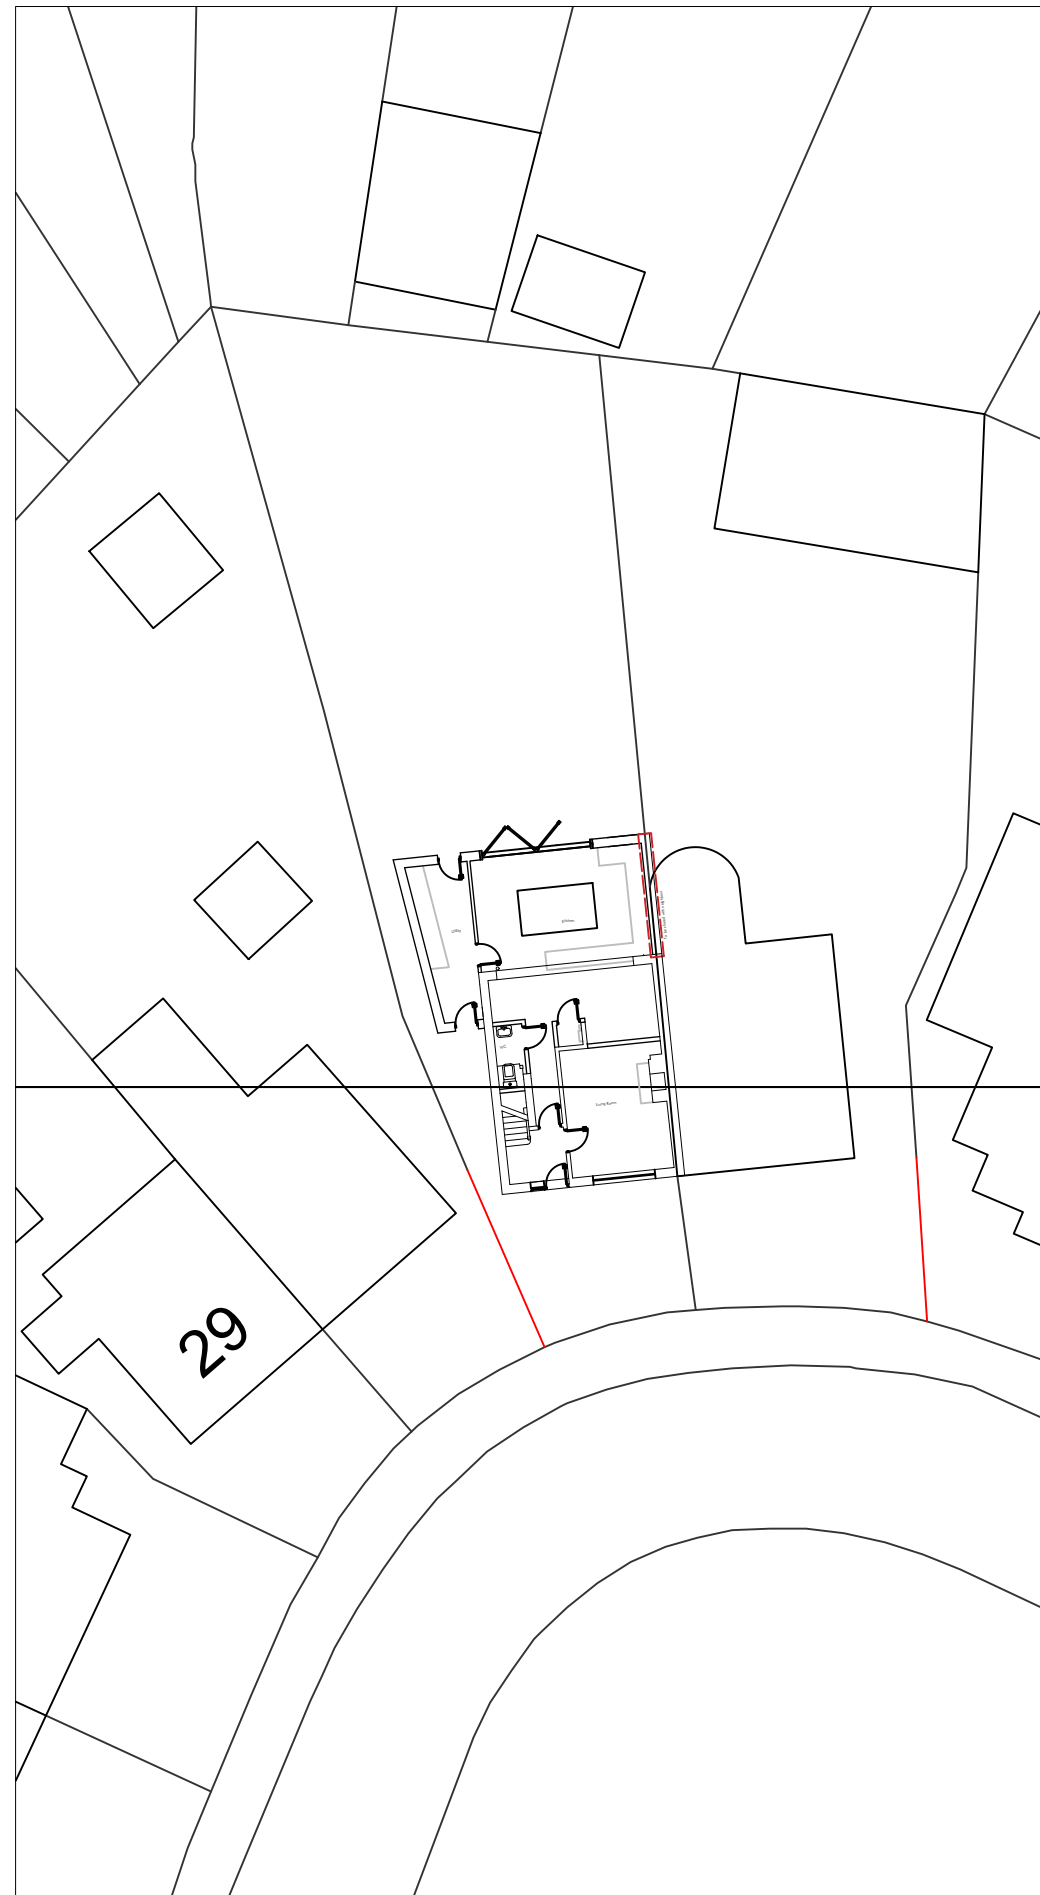

Site Plan
AS PROPOSED
Scale 1:250

0 250m 500m 750m 1000m 1250m

SC Architecture

T: 023 8026 9222

W: www.sc-architecture.co.uk

RIBA 
Chartered Practice

Anchor House, School Lane
Chandlers Ford, Eastleigh
Hampshire SO53 4DY

Project Title:
33 Ward Crescent,
Emsworth

Drawing Title:
Site Plan
AS PROPOSED

Scale: As Shown

Drawn: HR

Checked: MSS

Rev: 0

Date: Sept 2025

Drawing
Number: **5152-P-02**

Revision: -