




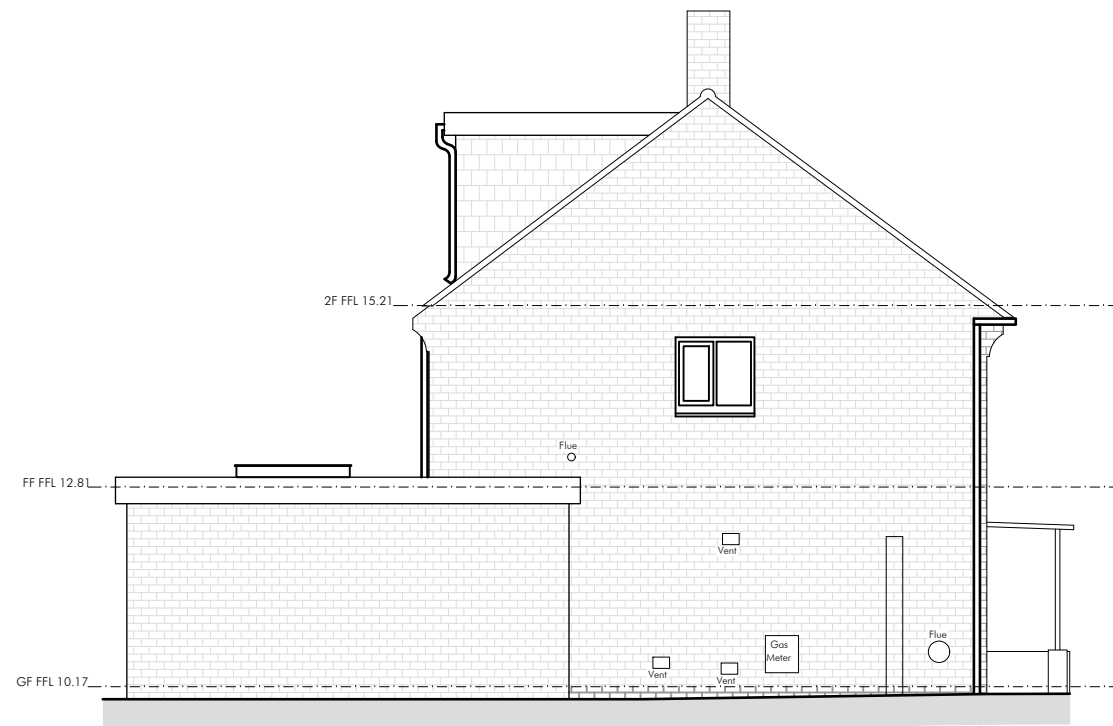


Side Elevation (West)

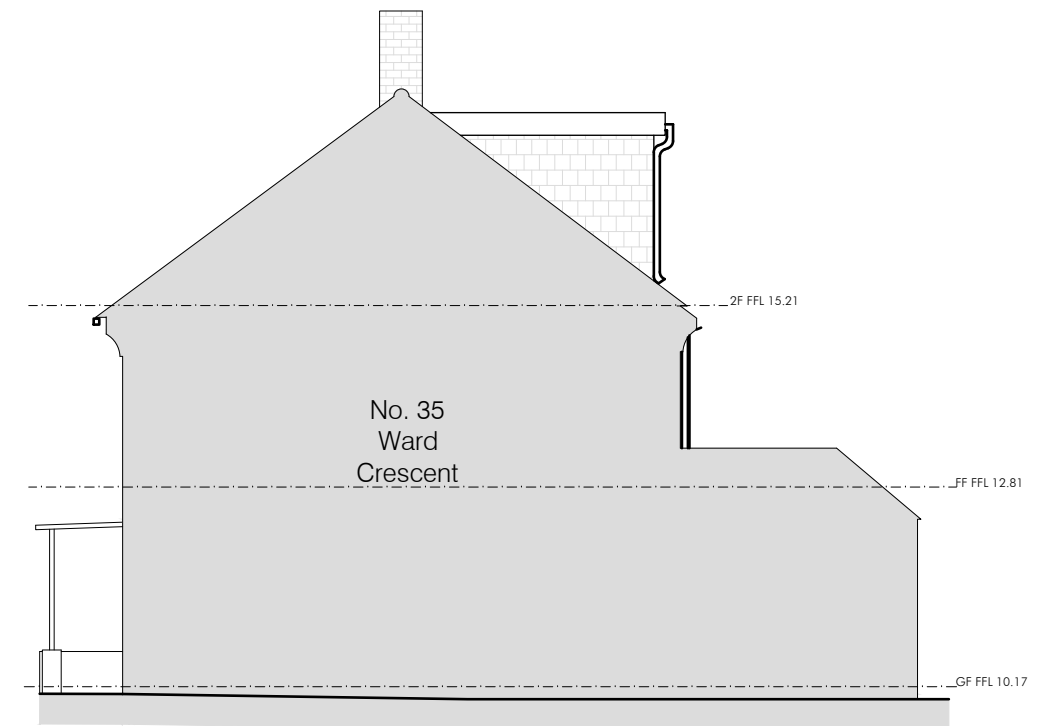

Side Elevation (East)

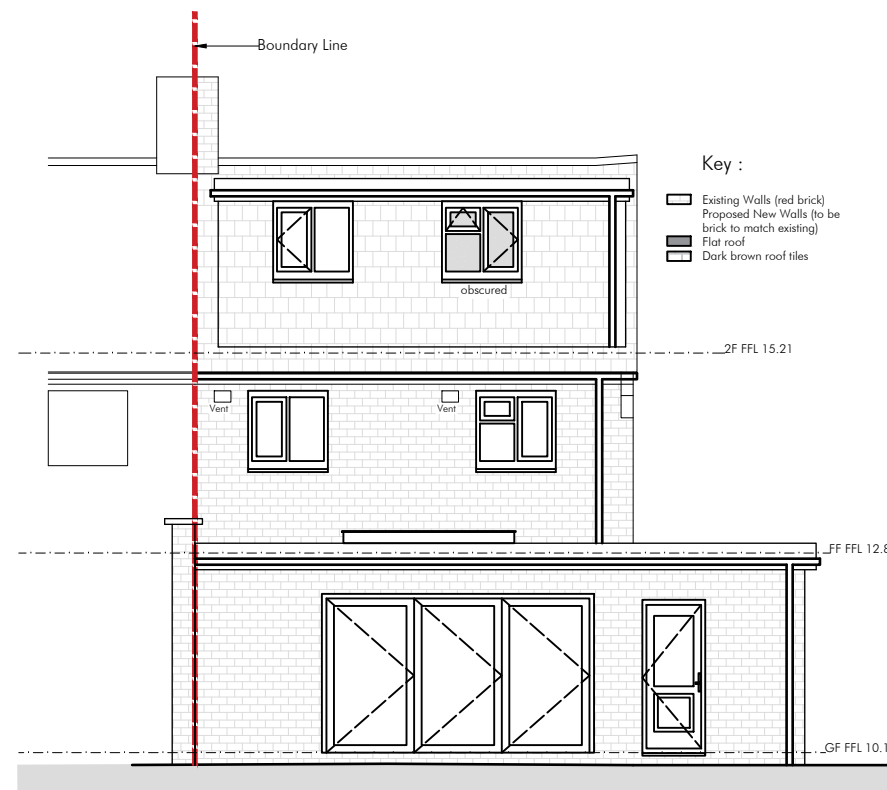

Rear Elevation (North)

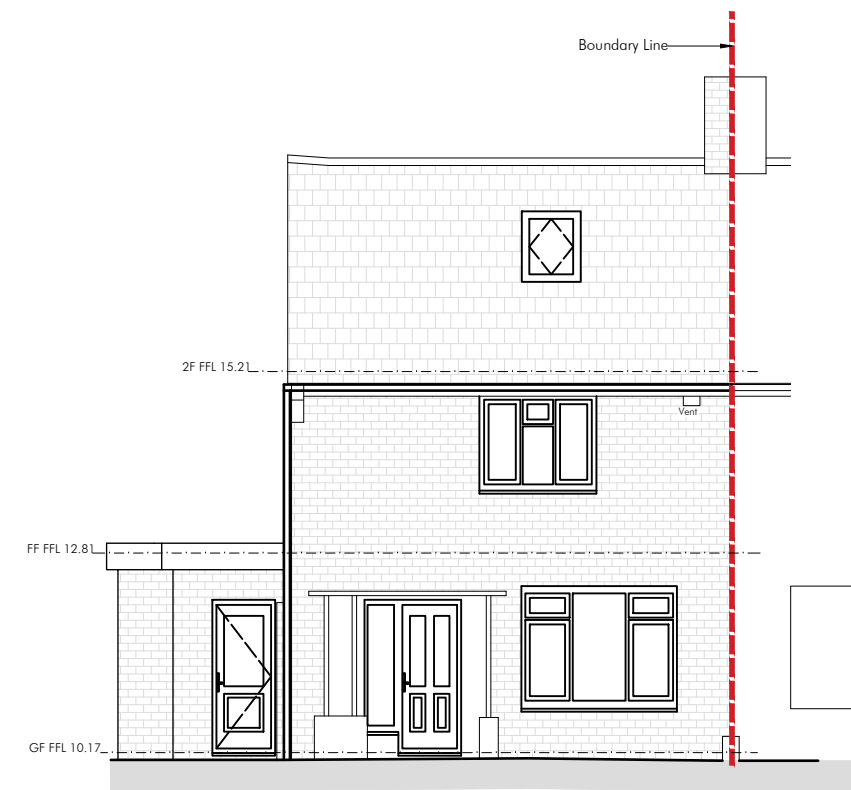

Front Elevation (South)

Elevations
AS PROPOSED
Scale 1:100



SC Architecture

T: 023 8026 9222
W: www.sc-architecture.co.uk

RIBA 
Chartered Practice

Anchor House, School Lane
Chandlers Ford, Eastleigh
Hampshire SO53 4DY

Project Title:
33 Ward Crescent,
Emsworth

Drawing Title:
Elevations
AS PROPOSED

Scale: 1:100
Drawn: HR
Checked: MSS

Rev: 0 Date: Sept 2025

Drawing Number: **5152-P-06**

Revision: -