




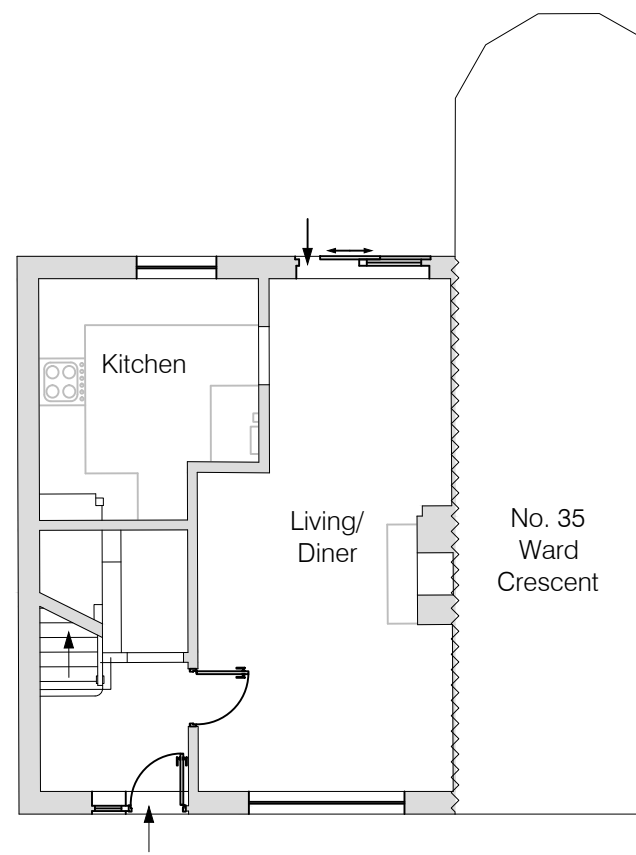

Ground Floor Plan

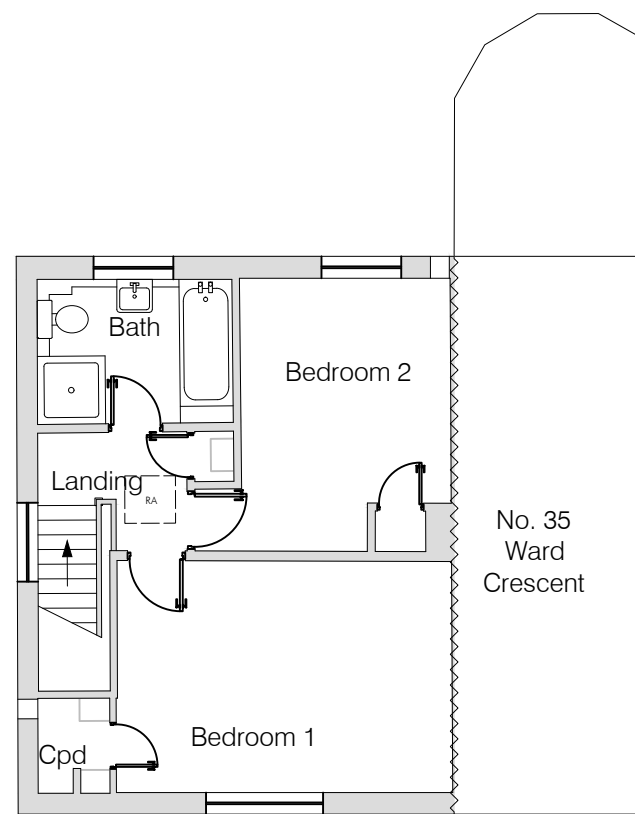

First Floor Plan

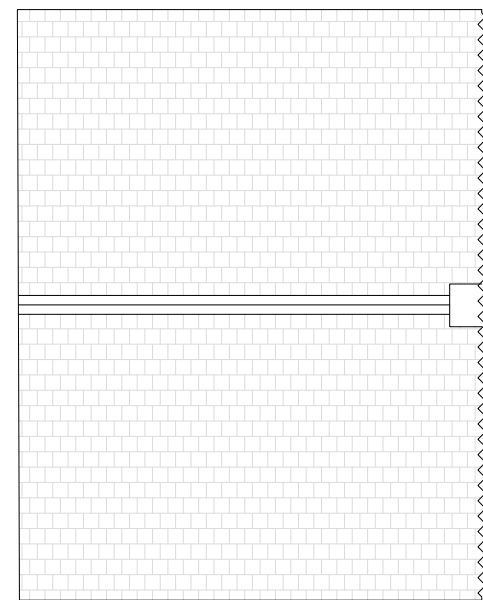

Roof Plan

Floor Plans
AS EXISTING
Scale 1:100



SC Architecture

T: 023 8026 9222
W: www.sc-architecture.co.uk

RIBA 
Chartered Practice

Anchor House, School Lane
Chandlers Ford, Eastleigh
Hampshire SO53 4DY

Project Title:
33 Ward Crescent,
Emsworth

Drawing Title:
Floor Plans
AS EXISTING

Scale: 1:100
Drawn: HR
Checked: MSS

Rev: 0

Date: Sept 2025

Drawing
Number: **5152-P-03**

Revision: -