





FRONT ELEVATION

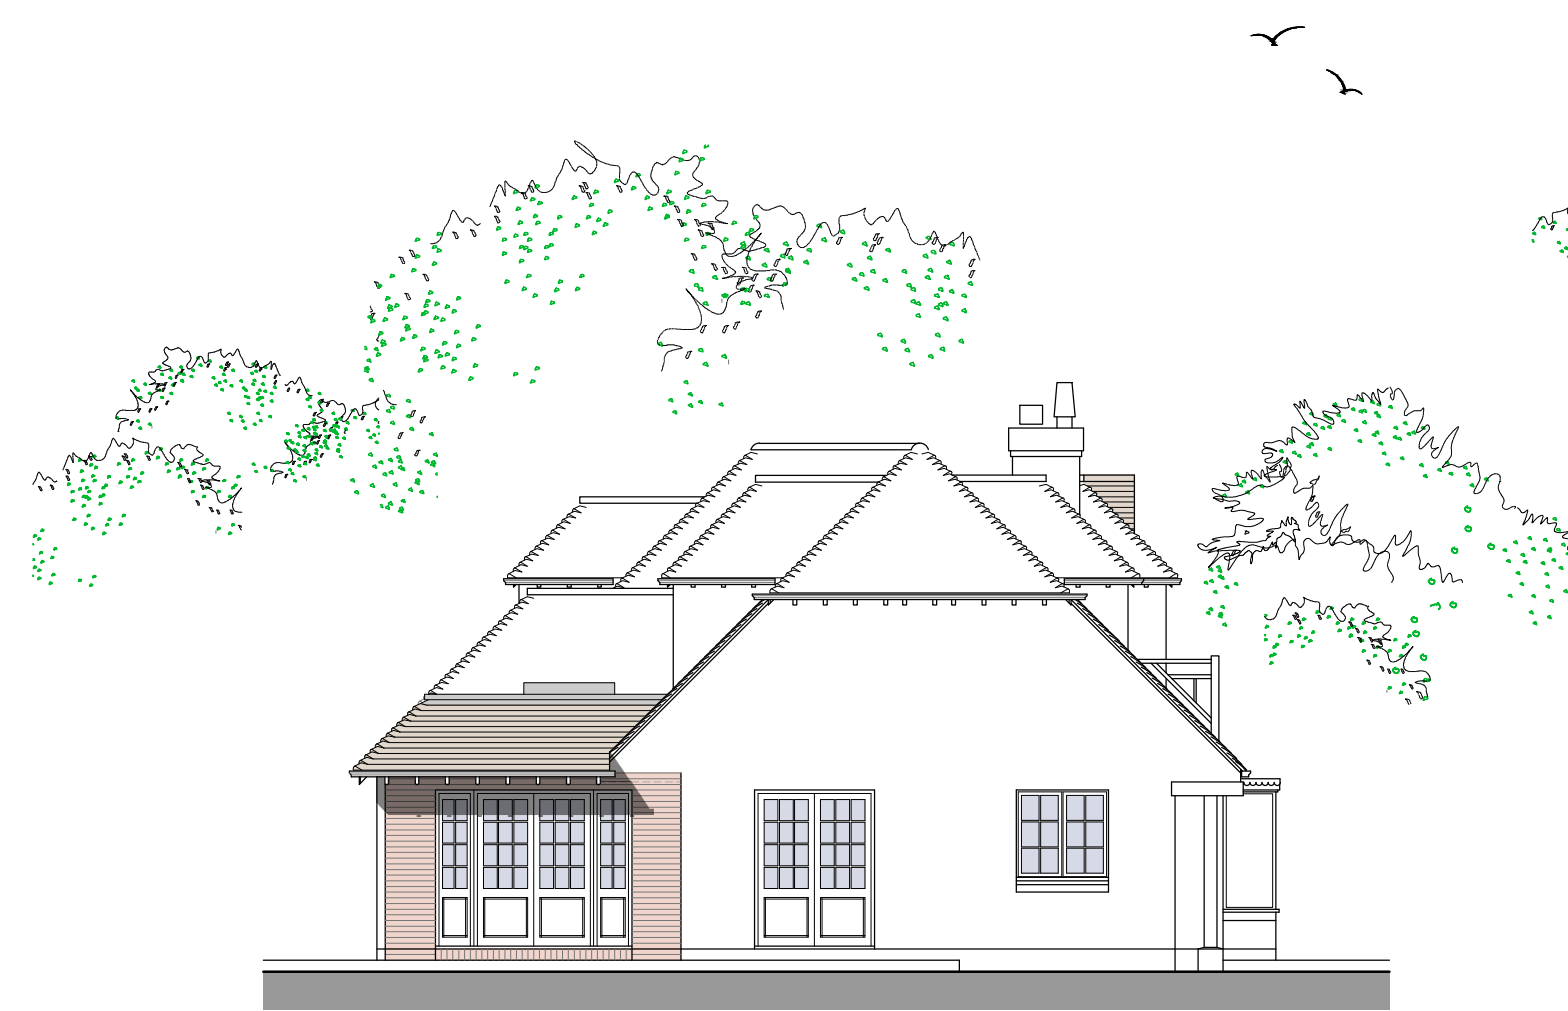

SIDE ELEVATION



END ELEVATION

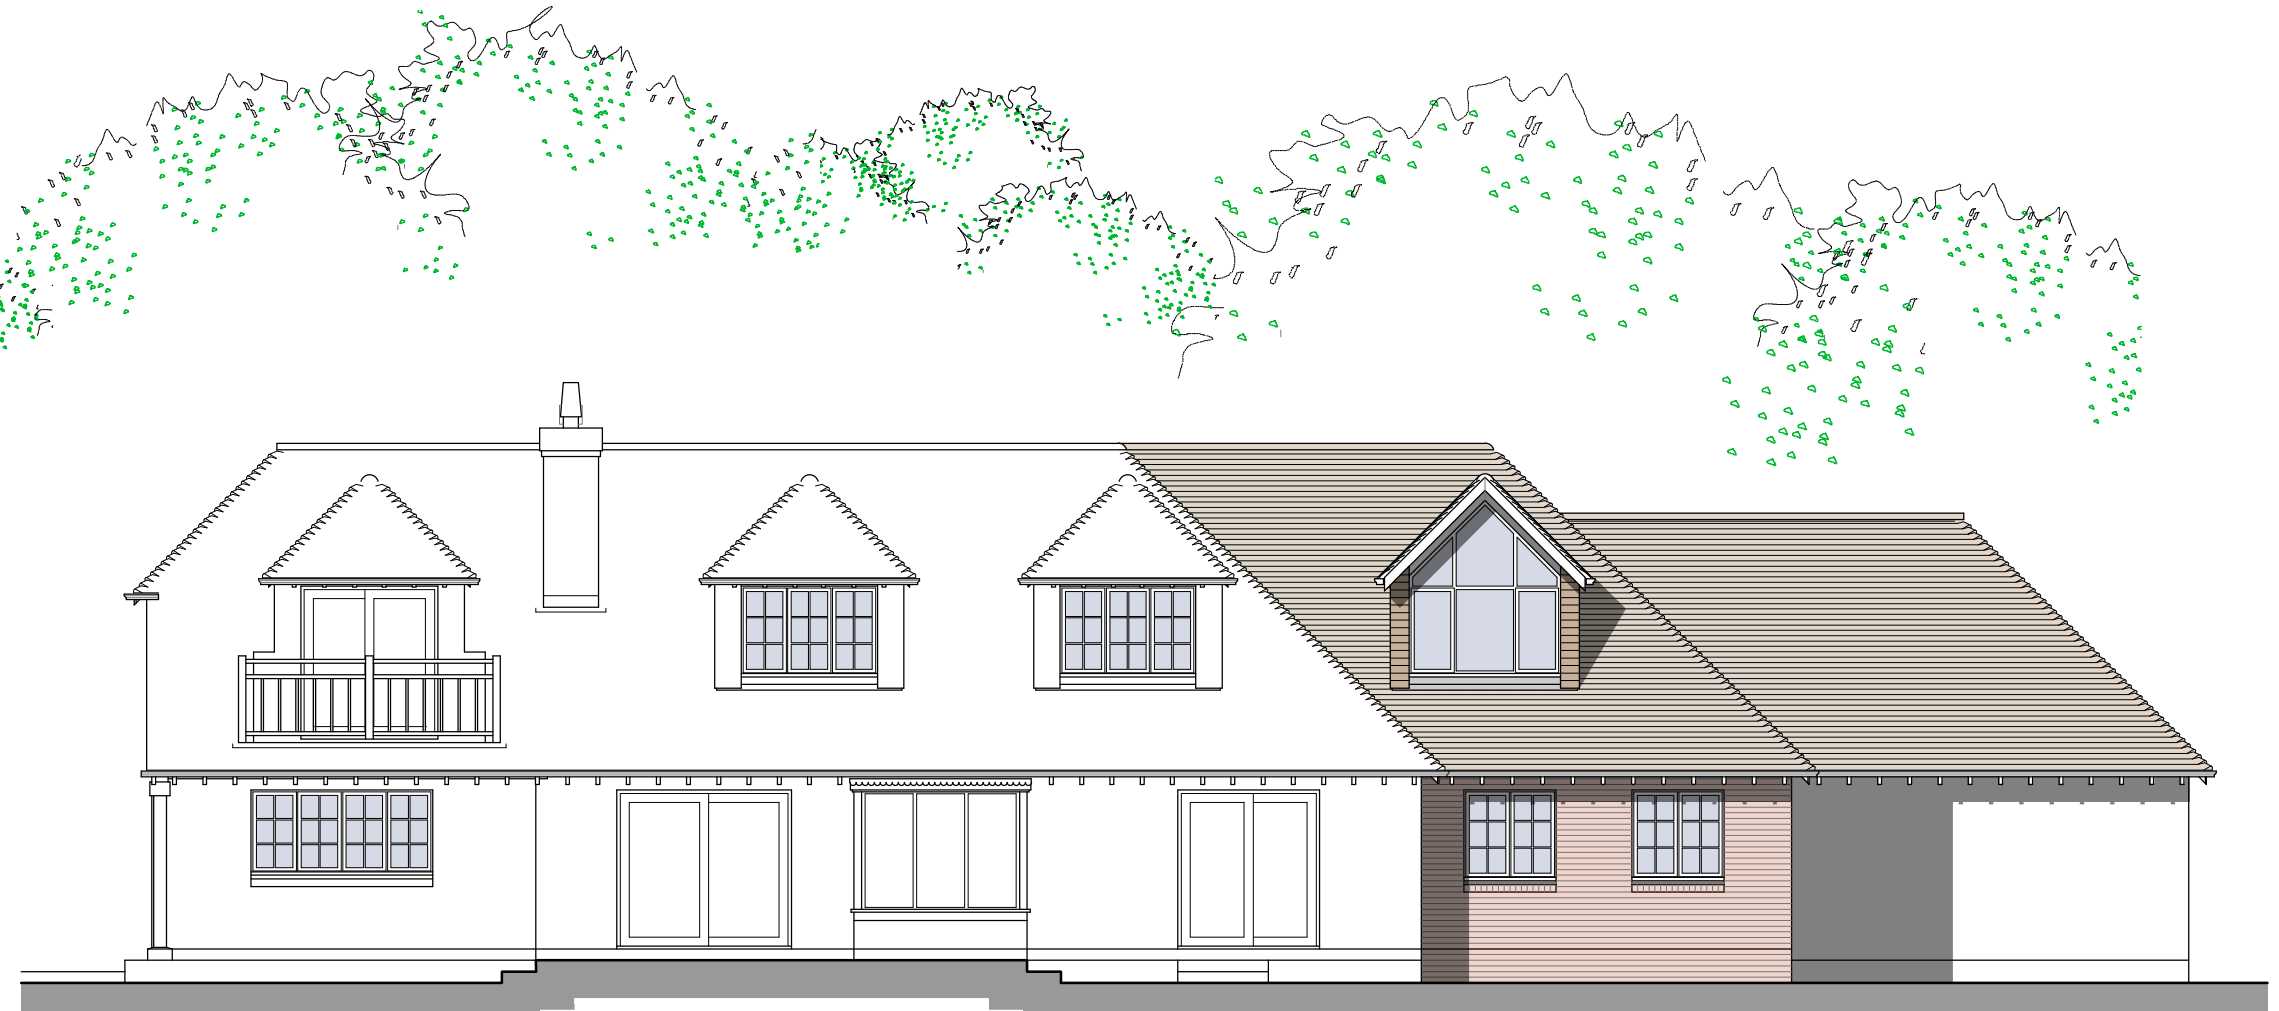

REAR ELEVATION

Plain clay roof tiles – to match existing

Bonnet hip tiles

Vertical tiling on dormer cheeks
to match existing

PVCu framed windows and doors
White to match existing

Facing brickwork in flemish bond
to match existing

PROPOSED



PROPOSED EXTENSIONS TO
SOUTH WINDS, WOODGASTON LANE, HAYLING ISLAND, HAMPSHIRE PO11 0RL

Project no: 240402
Date: 09/2024

Drawing no: 06.2
Scale: 1 / 100

GORDON@GDBTECHNICALARCHITECTURE.CO.UK
07875 108380

GDB TECHNICAL
ARCHITECTURE