



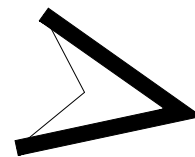

PROPOSED GROUND FLOOR

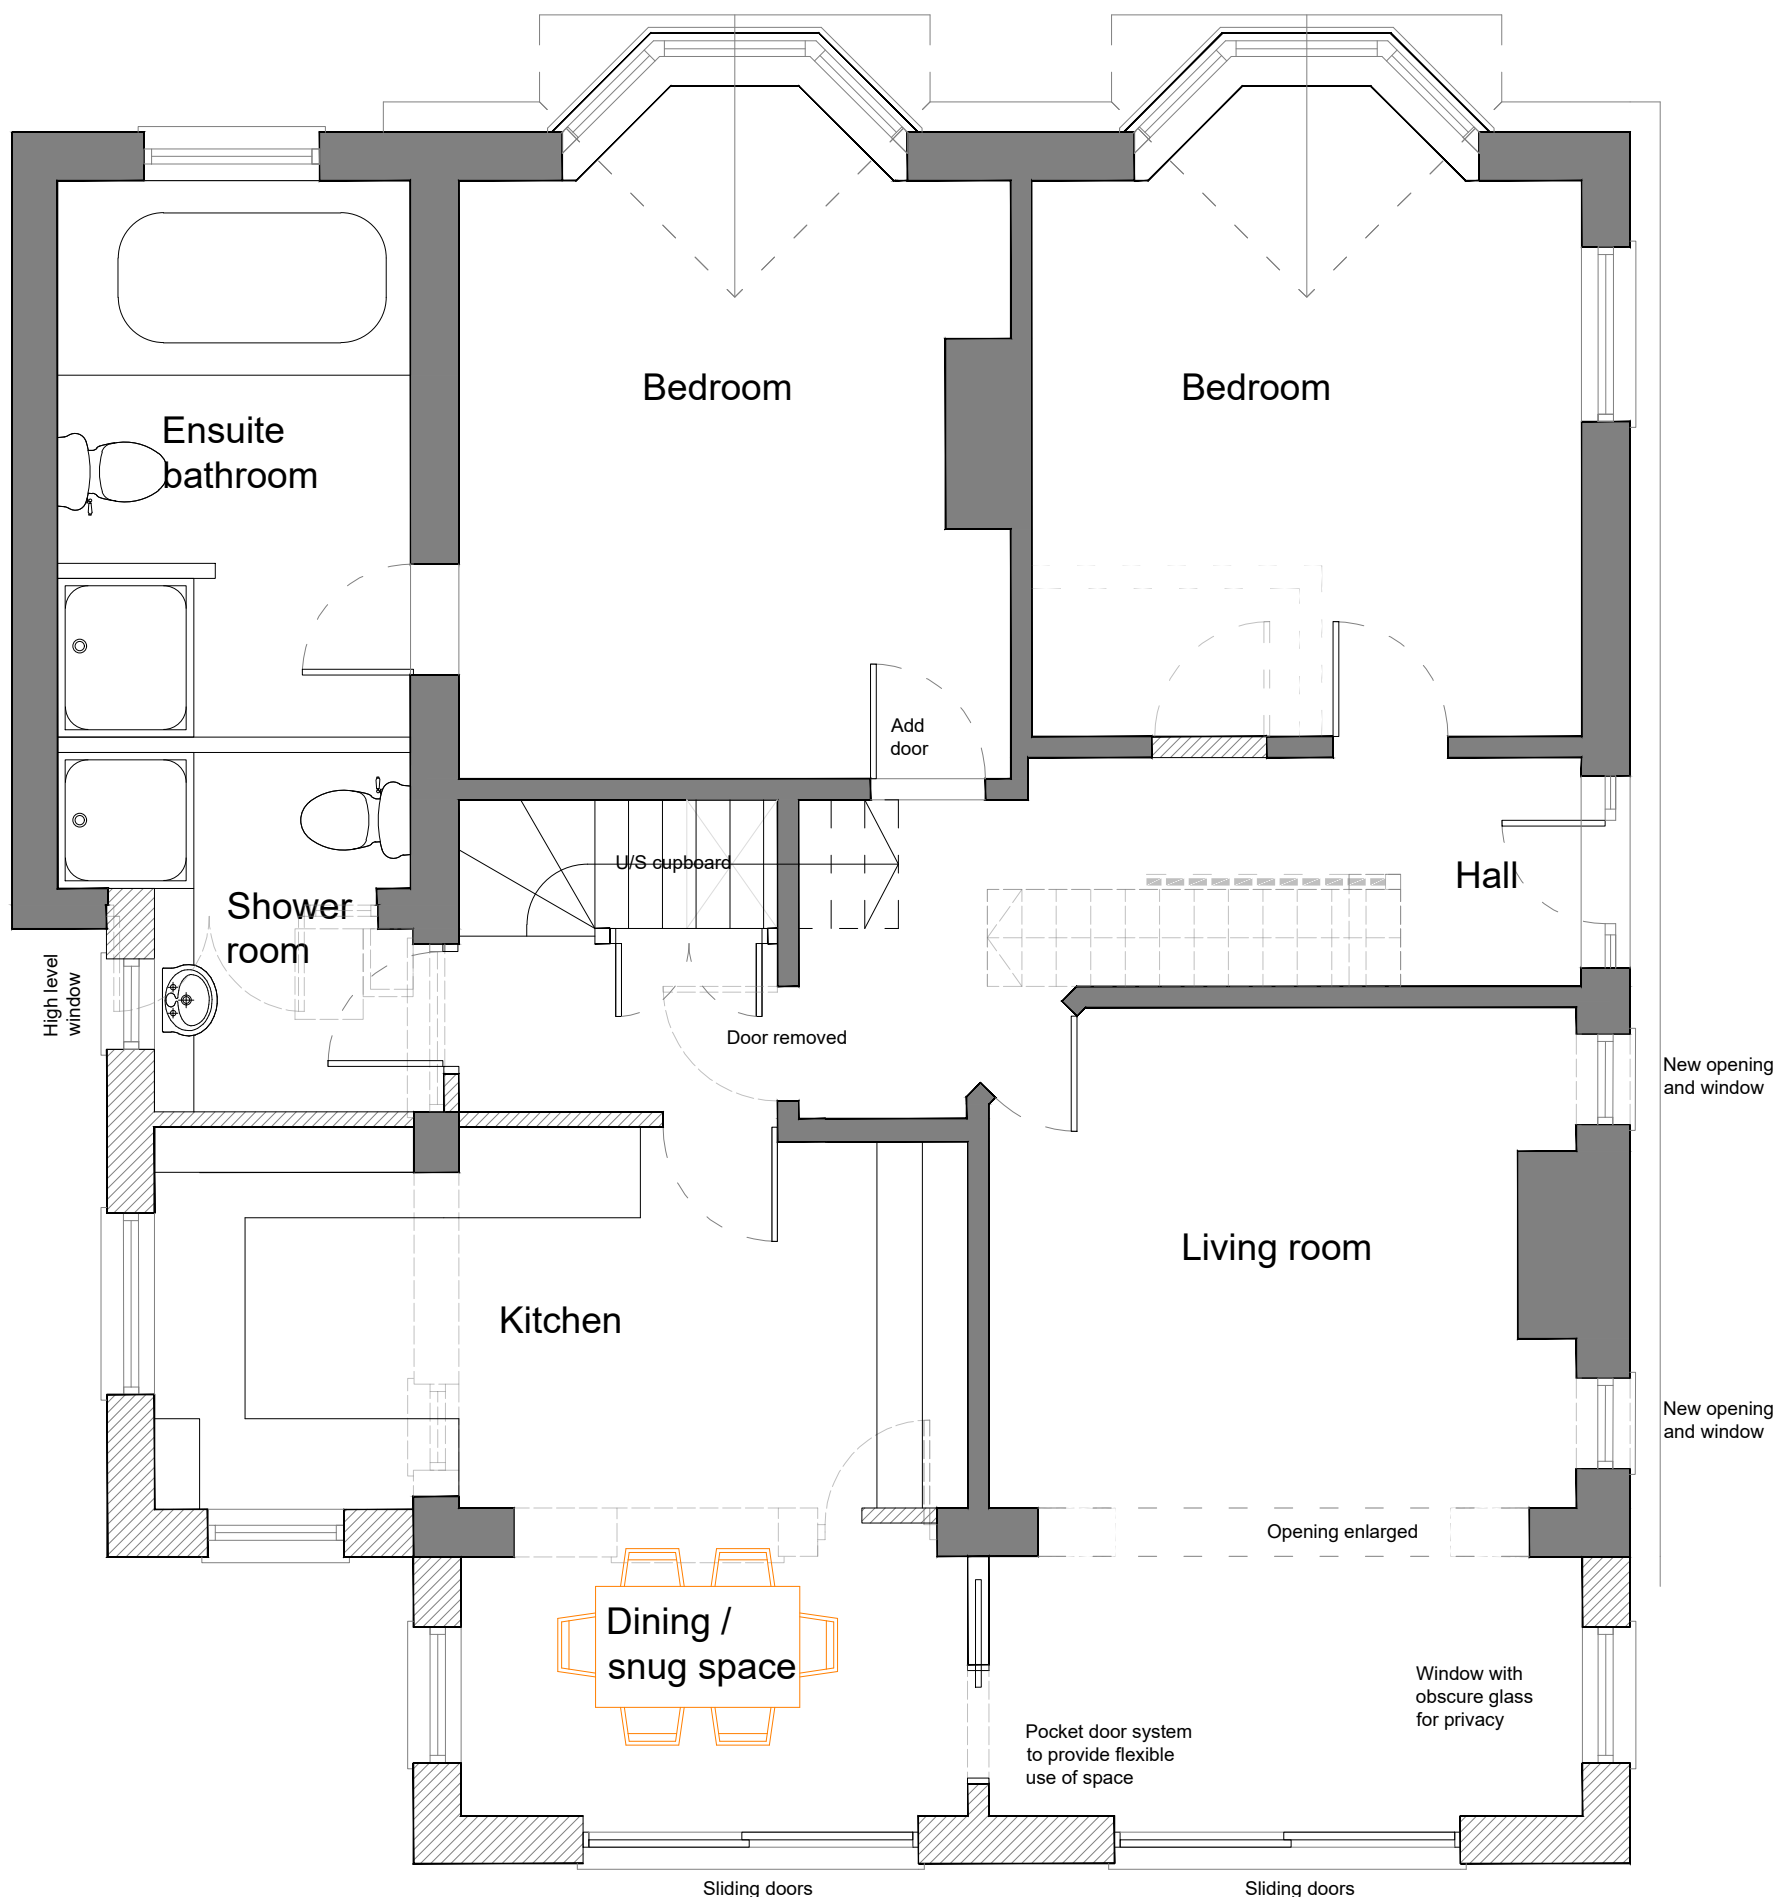

Scale 1:50 at A3

BESPOKE architects

Tel: 01243 373245

Mobile: 07970439156

Project:

Proposed extension and alterations to
48 Park Lane, Bedhampton

Drawing:

PLANNING

Proposed ground floor plan

25.324

Drawing: **PL02**