



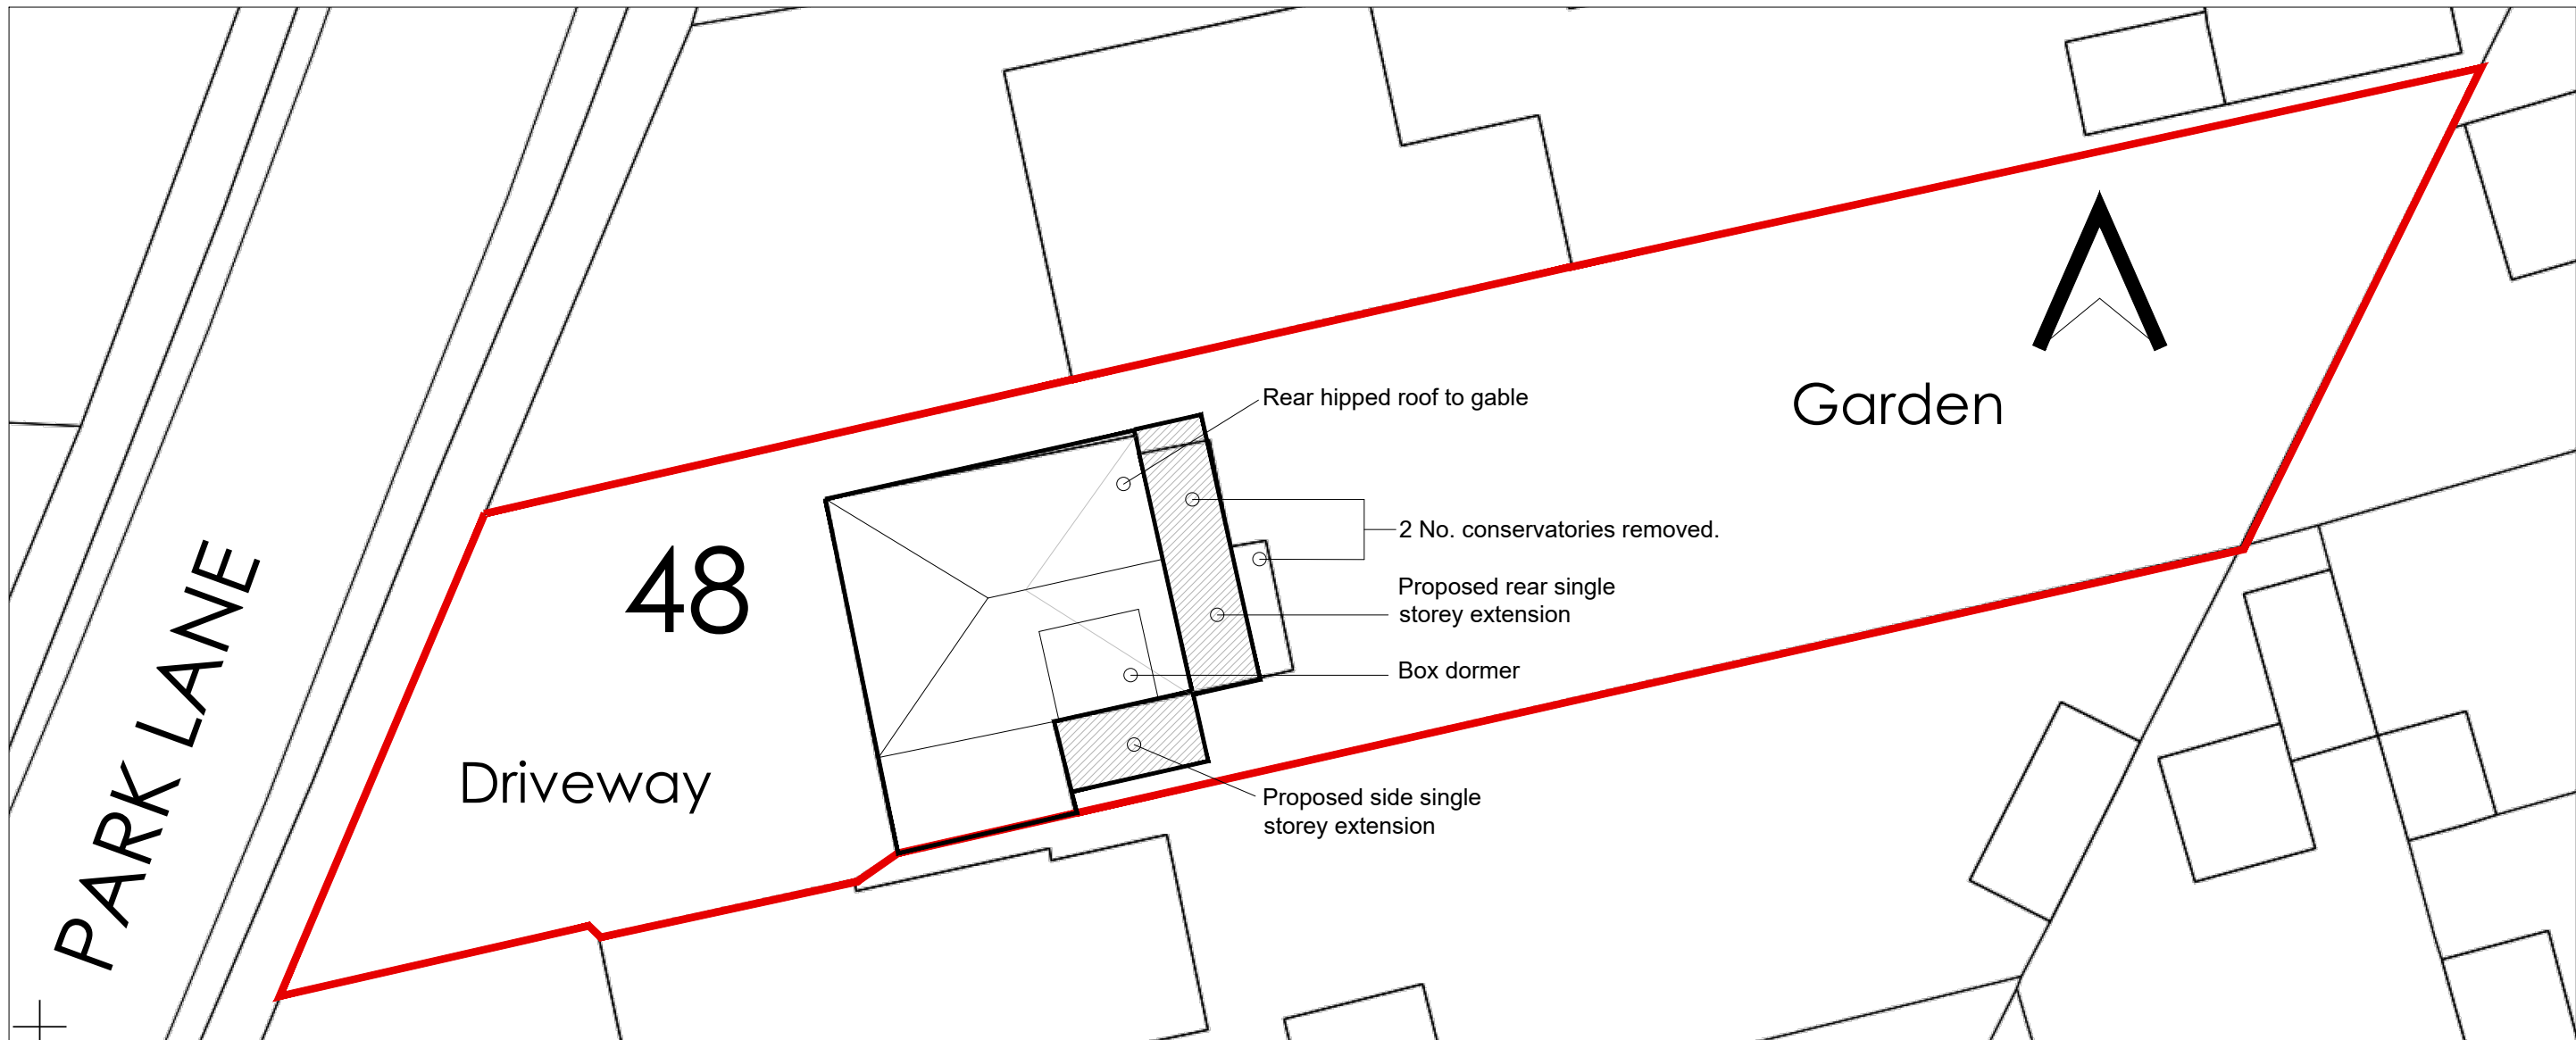

**PROPOSED SITE PLAN**



Scale 1:200 at A3

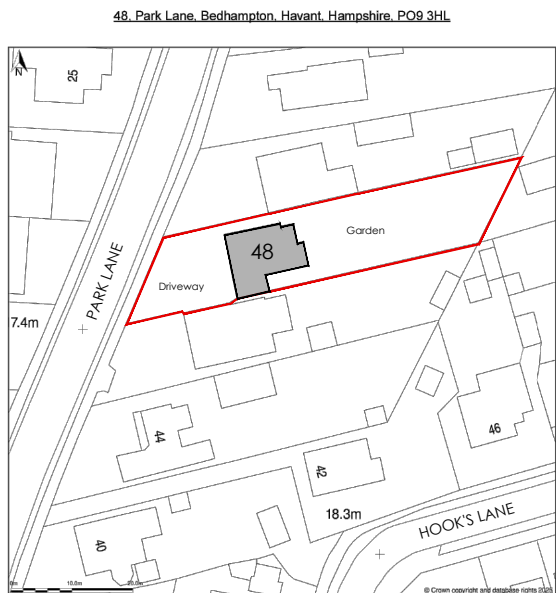

Site Plan (also called a Block Plan) shows area bounded by: 470385.86, 107051.88, 470475.86, 107141.88 (at a scale of 1:500). OSGridRef: SU7043 709. The representation of a road, track or path is no indication of a right of way. The representation of boundaries as lines is no indication of a property boundary.  
Produced on 10th Sep 2025 from the Ordnance Survey National Geographic Database and incorporating surveyed revision available at this date. Reproduction in whole or part is prohibited without the prior permission of Ordnance Survey. © Crown copyright 2025. Supplied by buypian.co.uk a licensed Ordnance Survey partner (10003143). Unique plan reference: 801055623-SP0004.  
Ordnance Survey and the OS Symbol are registered trademarks of Ordnance Survey, the national mapping agency of Great Britain. Buy A Plan® logo, pdf design and the buypian.co.uk website are Copyright © Buypian Ltd 2025.

**LOCATION PLAN**



Scale 1:1250 at A3

HOUSEHOLDER PLANNING APPLICATION

**BESPOKE architects**

Tel: 01243 373245      Mobile: 07970439156

**Project:**  
Proposed extension and alterations to  
48 Park Lane, Bedhampton

**Drawing:**  
PLANNING  
Proposed ground floor plan

**25.324      Drawing: PL02**