



- 2.0 headroom
- 1.8 headroom
- 1.5 headroom

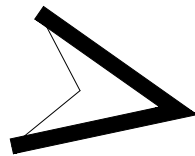

PROPOSED FIRST FLOOR

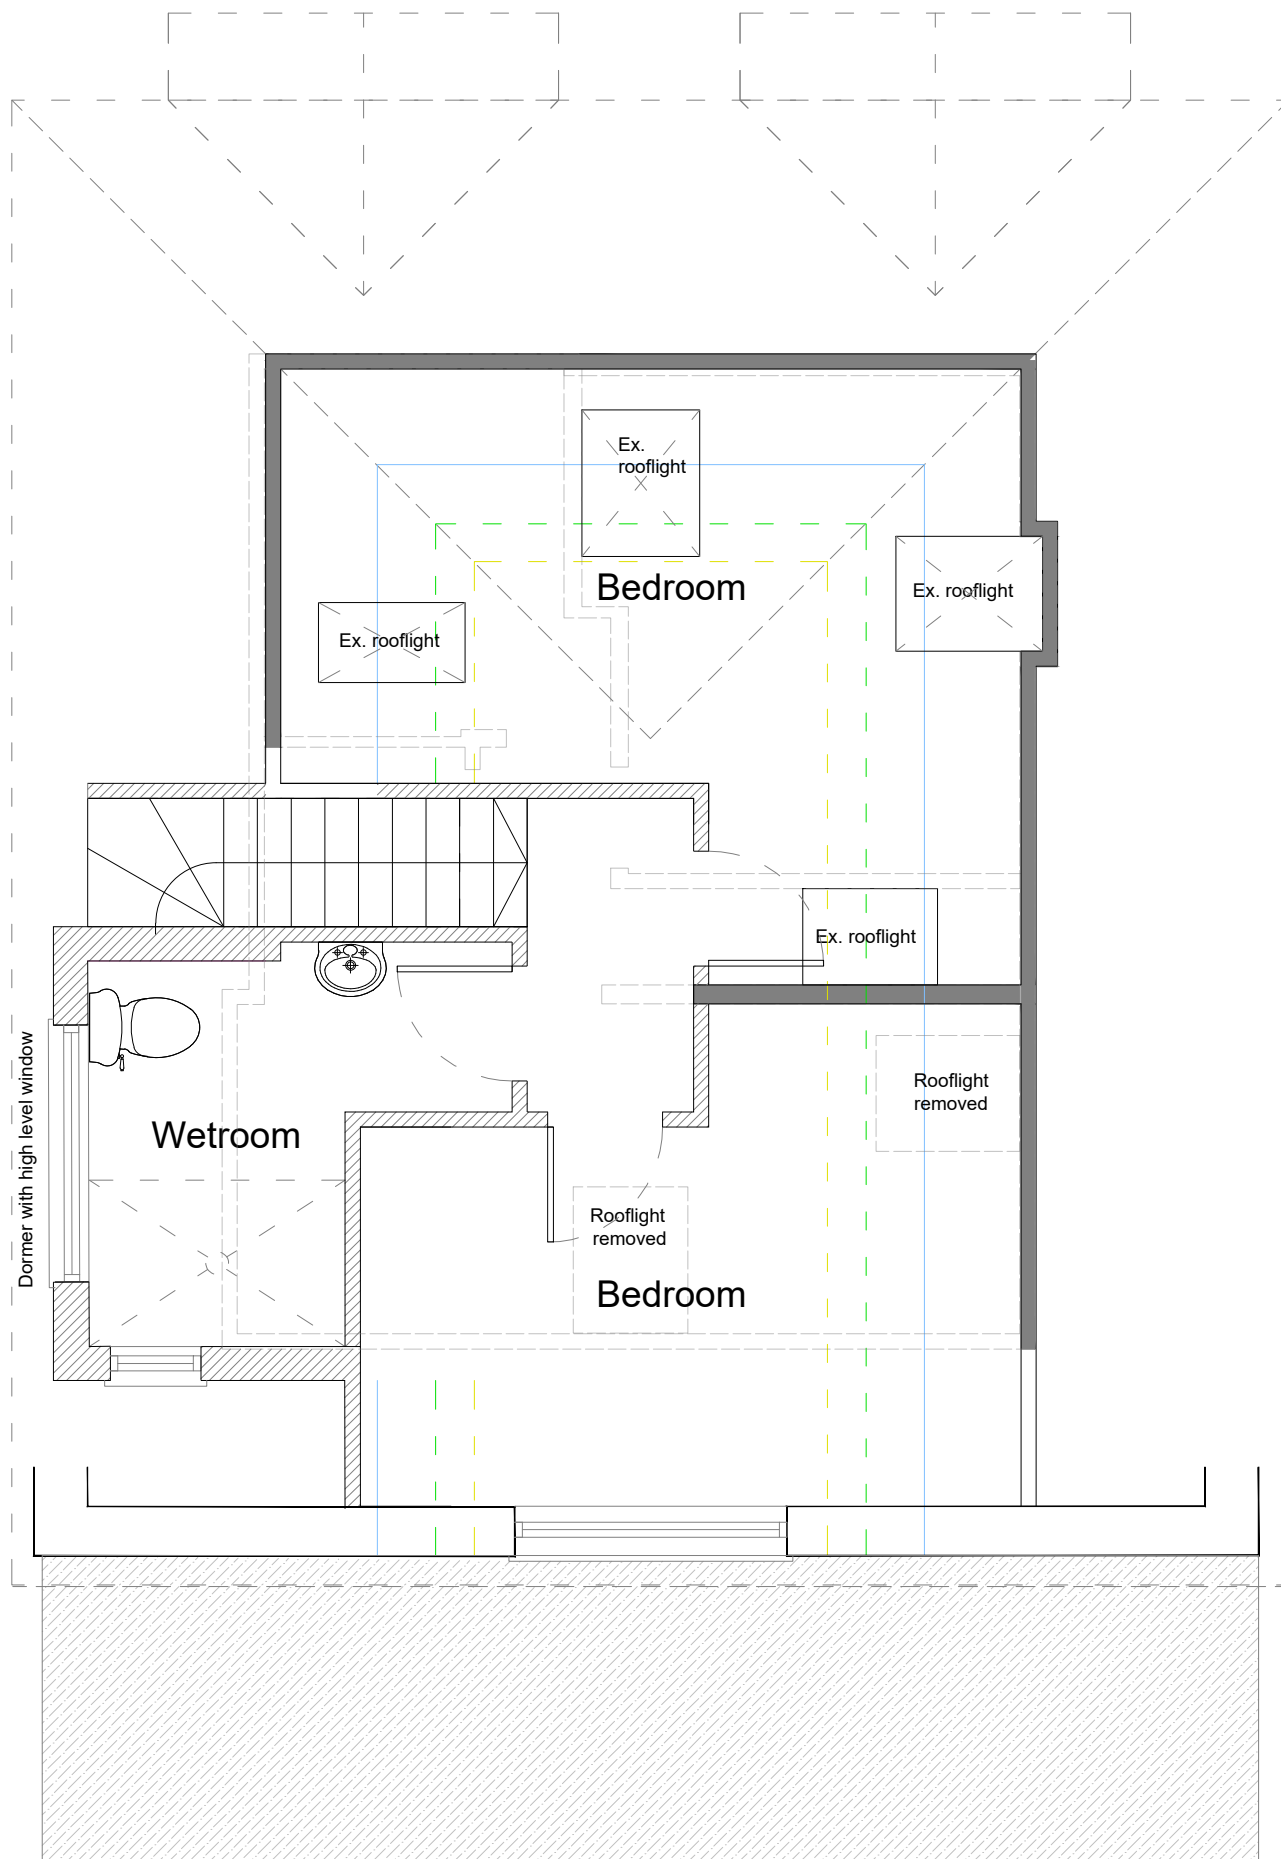

Scale 1:50 at A3

BESPOKE architects

Tel: 01243 373245

Mobile: 07970439156

Project:
Proposed extension and alterations to
48 Park Lane, Bedhampton

Drawing:
PLANNING
Proposed first floor plan

25.324

Drawing: **PL03**

HOUSEHOLDER PLANNING APPLICATION