




Proposed front elevation - West facing




Proposed rear elevation - East facing



Scale 1:100 at A3

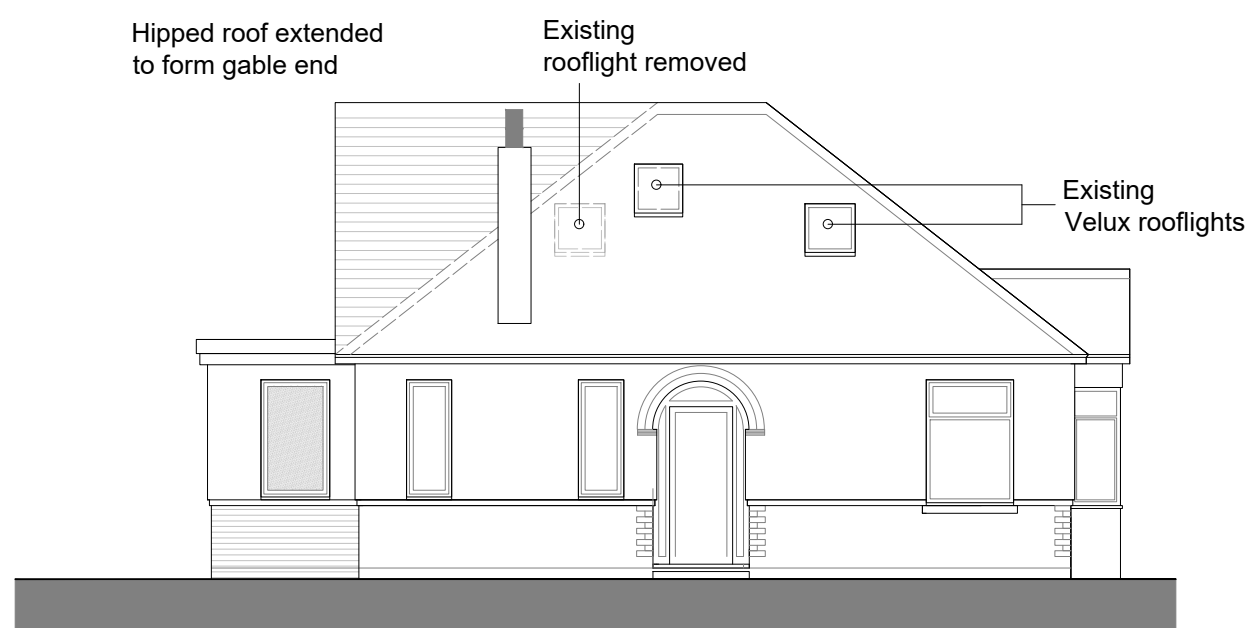

Proposed side elevation (entrance) - North facing

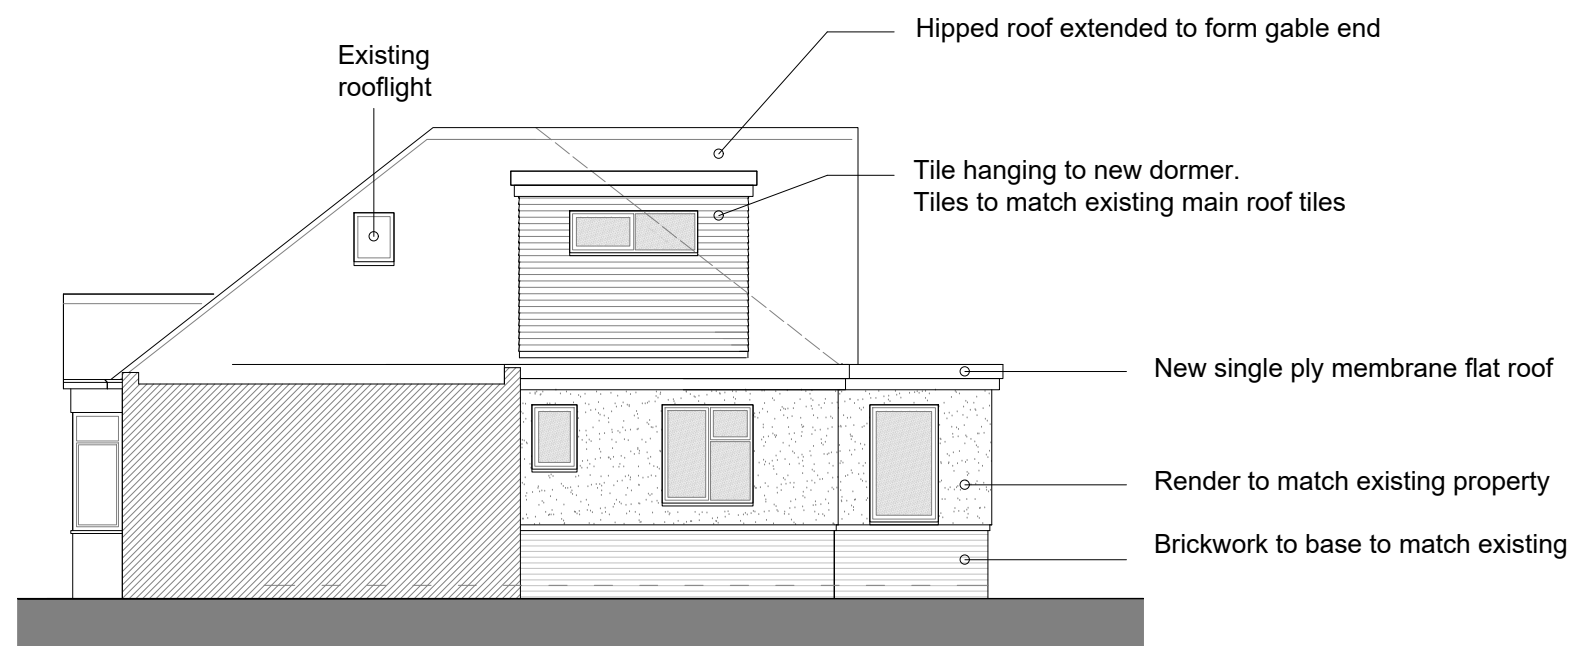

Proposed side elevation - South facing

BESPOKE architects

Tel: 01243 373245

Mobile: 07970439156

Project:

Proposed extension and alterations to
48 Park Lane, Bedhampton

Drawing:

PLANNING

Proposed elevations

25.324

Drawing: PL04