


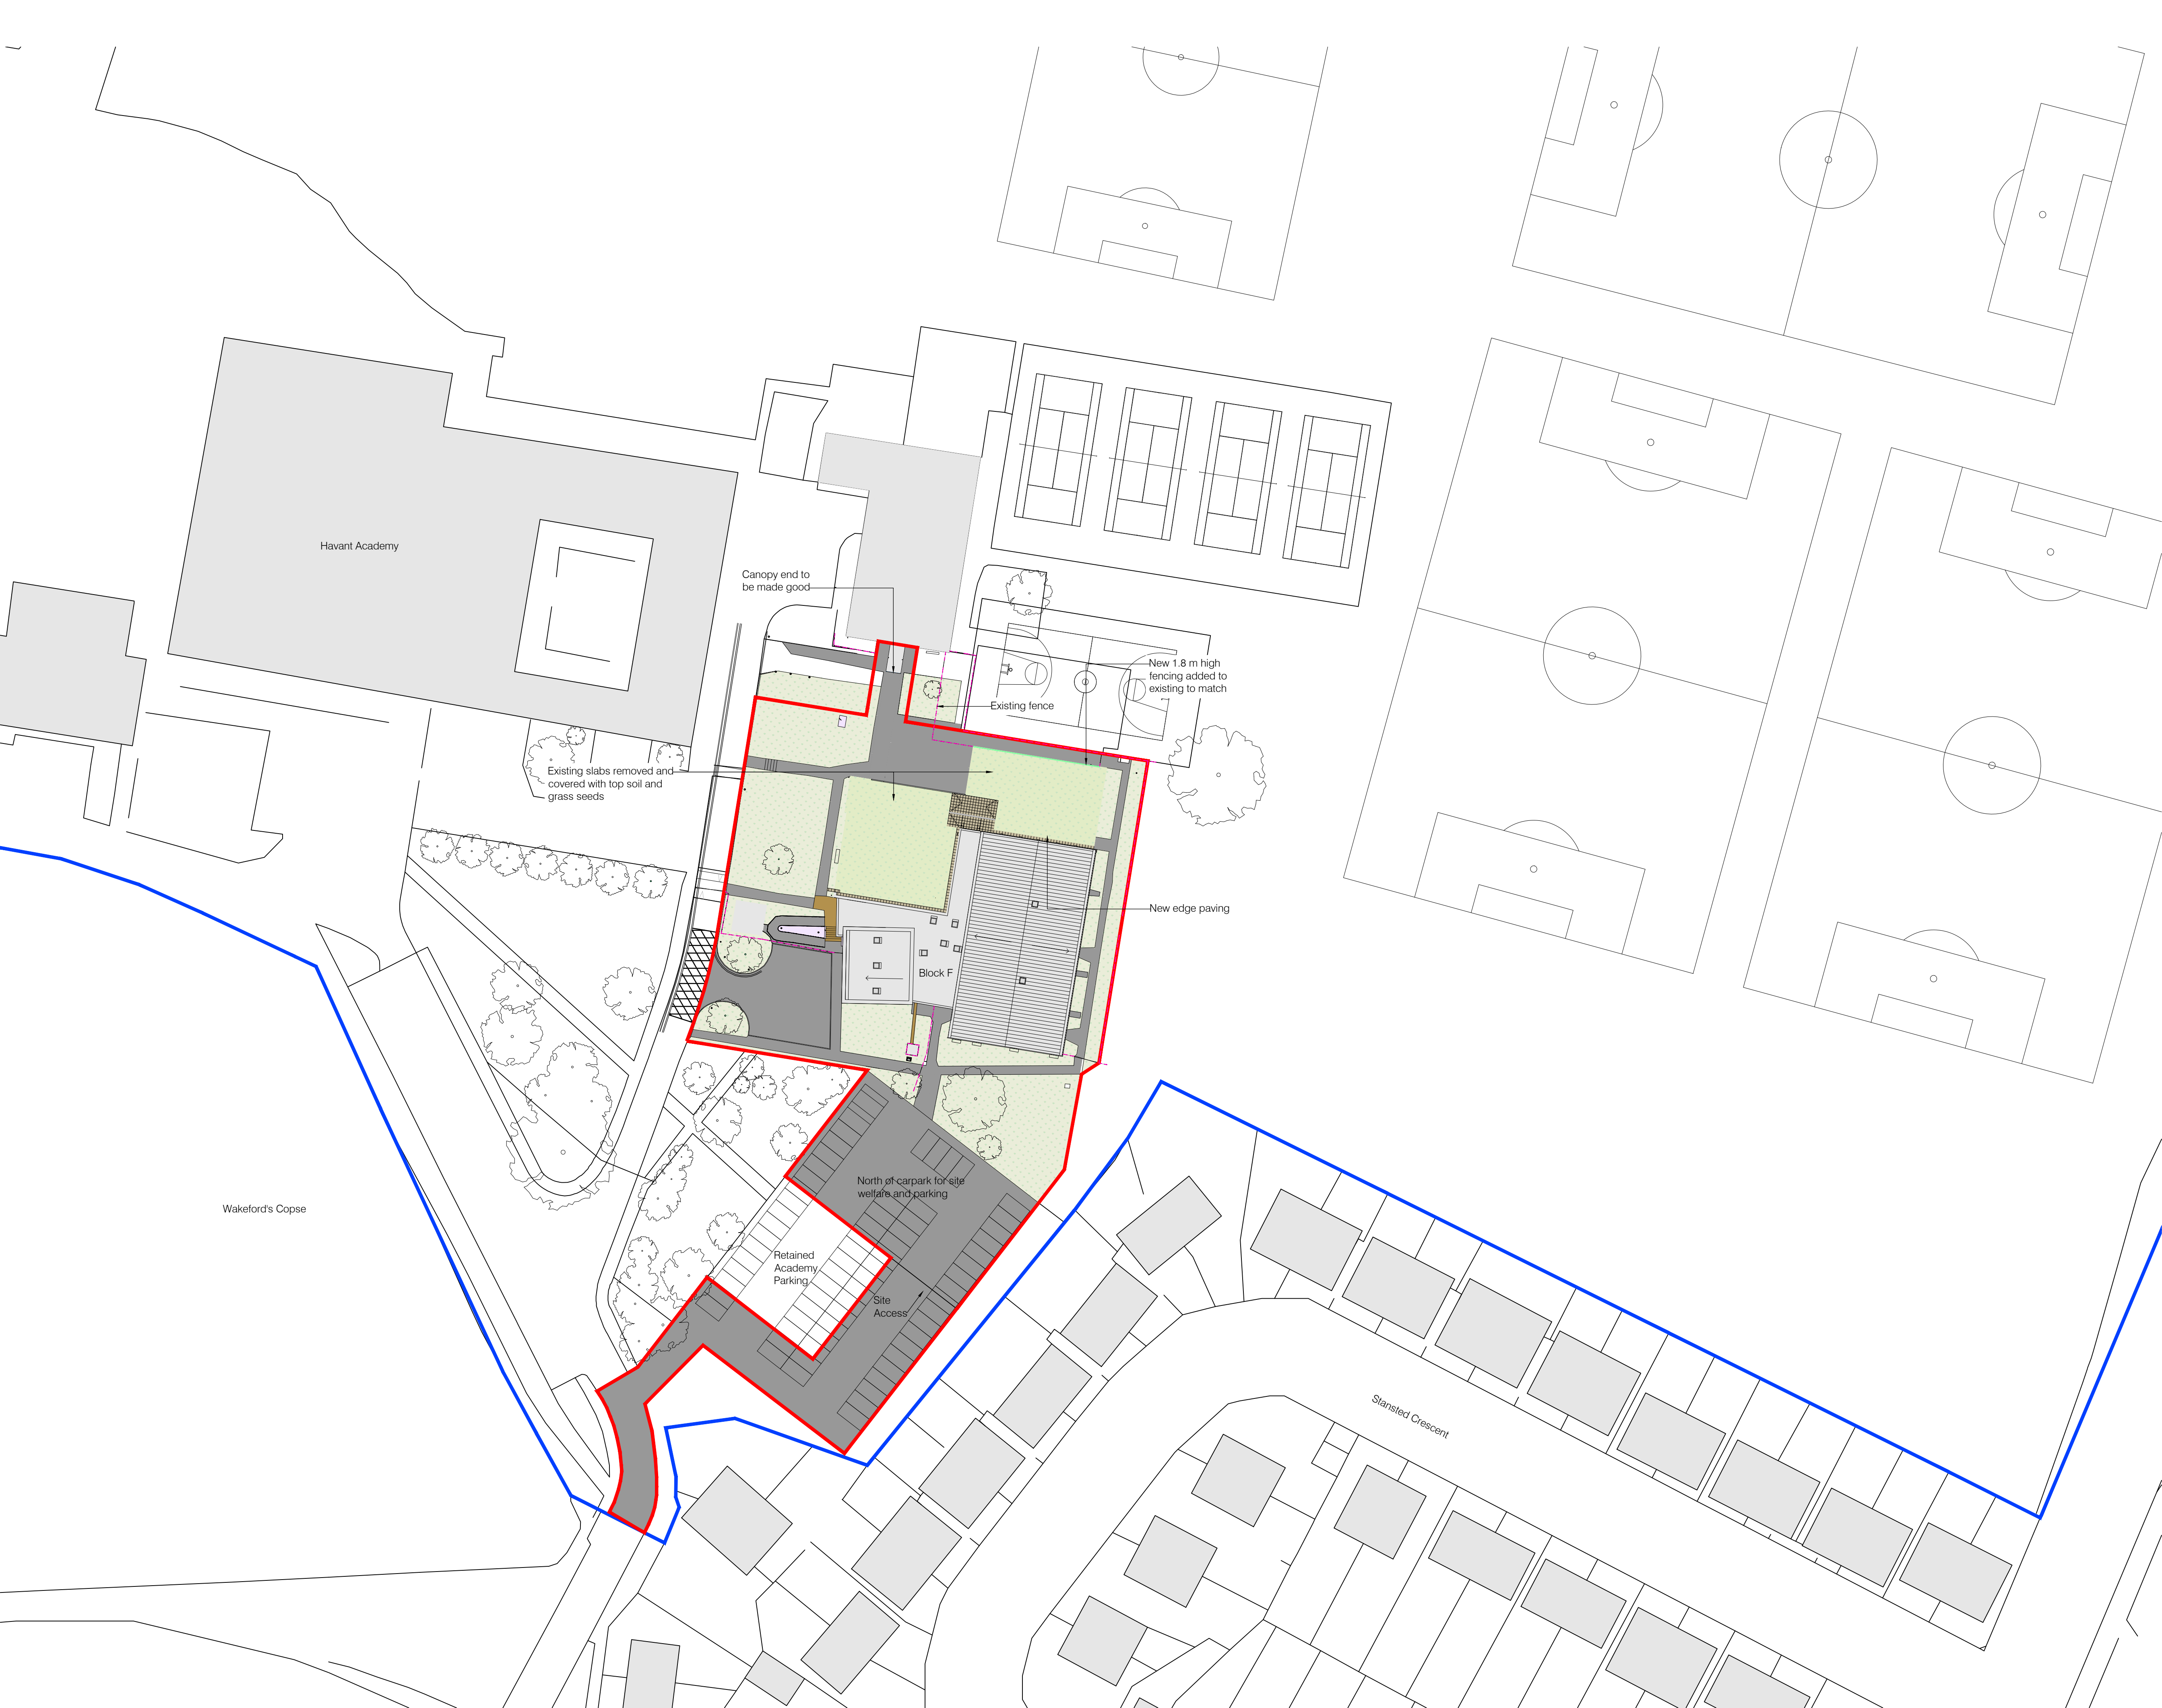

NOTES

The contractor must check all dimensions, levels and services prior to commencement of any works. Box Architects to be notified of any discrepancy. Do not scale from drawing.

The contractor is responsible for ensuring all works comply with all relevant statutory requirements and British Standards, whether or not they are noted on this drawing.

This drawing remains the copyright of Box Architects, to be used solely for the project and information as titled. This drawing must not be copied without prior written permission.

REV	DATE	DETAILS	DRAWN	CHECKED
P01	10/07/2025	Issued for Information	CM	AP
P02	18/07/2025	Issued for Review	CH	CM
P03	24/07/2025	Issued for Review - fence line updated	CM	CH
C01	25/07/2025	Planning Application	CH	CM
P04	31/07/2025	Issued for Coordination	CH	AP
P05	11/08/2025	Issued for Review	CH	CM
P06	22/08/2025	Cables route updated	CH	CM
P07	10/09/2025	Issued for Review	CH	AP
P08	23/09/2025	Issued for Review: Demolished slabs replaced with new top soil and grass seeds and paved walkway	CH	CM
C02	10/10/2025	Planning Application	CM	CH
C03	21/10/2025	Planning Application	CM	CH

- Key
- Existing tarmac
 - Existing grass
 - New top soil / grass
 - Proposed paving
 - Concrete (retained)
 - Existing fence
 - Proposed fence

Red Line Boundary - Land required for access to the site from public highway, and all land necessary to carry out the proposed development.

Blue Line Boundary - Other land owned by the applicant.

Wates

CLIENT NAME
Wates

PROJECT
Dfe Havant Academy
Wakefords Way
Havant
PO9 5JD

TITLE
Proposed Site Plan

STATUS
A3 - For Planning Approval

DATE 10/07/2025	SCALE 1:500 @ A1
DRAWN CM	CHECKED AP
DRAWING NUMBER	
UPRN RAAC0511 - BOX	ORG XX
FUN XX	SPA XX
FORM D	DIS A
NO 0311	
REVISION	
JOB NUMBER	
C03	627.228

box
architects

LEEDS: 36-38 The Calls, Leeds, LS2 7EW
LONDON: 25 Horsell Road, London, N5 1YL
www.boxarchitects.co.uk

0113 887 4415
020 8082 6170
info@boxarchitects.co.uk

