


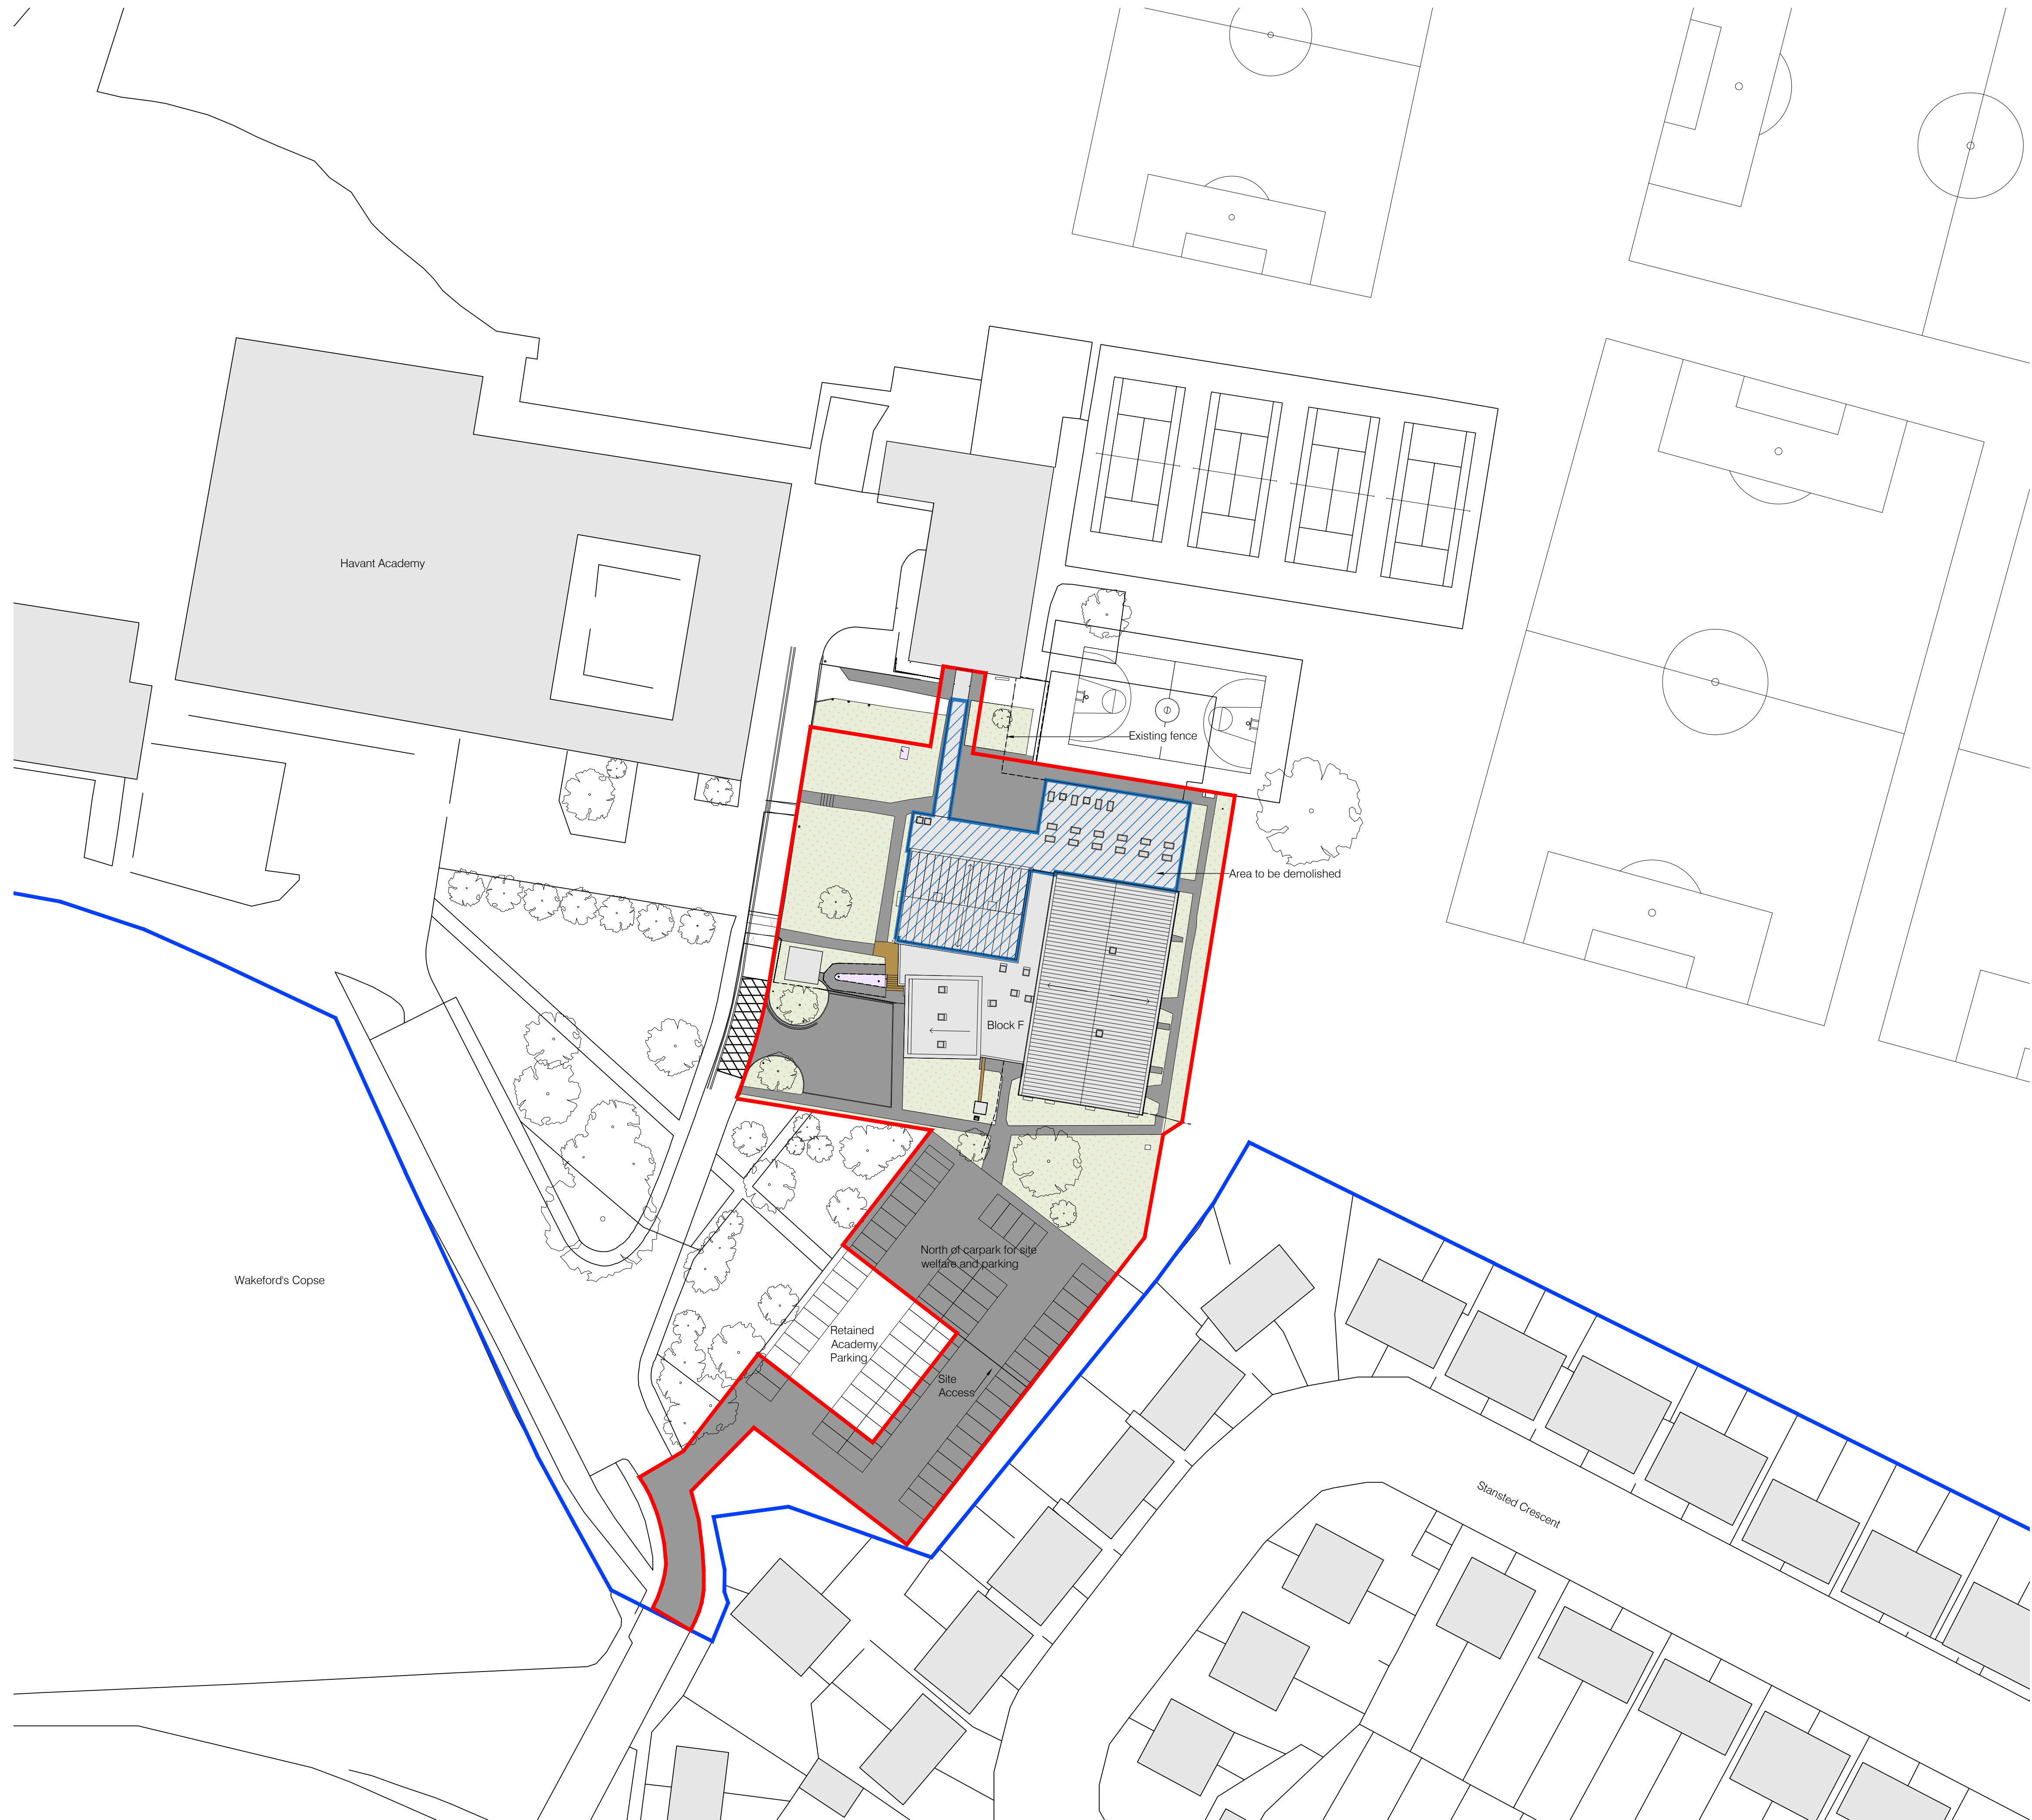

NOTES					
The contractor must check all dimensions, levels and services prior to commencement of any works. Box Architects to be notified of any discrepancy. Do not scale from drawing.					
The contractor is responsible for ensuring all works comply with all relevant statutory requirements and British Standards, whether or not they are noted on this drawing.					
This drawing remains the copyright of Box Architects, to be used solely for the project and information as titled. This drawing must not be copied without prior written permission.					
REV	DATE	DETAILS	DRAWN	CHECKED	
P01	10/07/2025	Issued for Information	CM	AP	
P02	18/07/2025	Issued for Review	CH	CM	
C01	25/07/2025	Planning Application	CH	CM	
P03	01/08/2025	Issued for review following updates based on received comments	CH	AP	
P04	11/08/2025	Issued for Review	CH	CM	
P05	22/08/2025	Issued for Review	CH	CM	
P06	10/09/2025	Issued for Review	CH	AP	
C02	10/10/2025	Planning Application	CM	CH	

Key

Tarmac

Grass

Paving

Concrete

Red Line Boundary - Land required for access to the site from public highway, and all land necessary to carry out the proposed development.

Blue Line Boundary - Other land owned by the applicant.

Area to be demolished

Wates

CLIENT NAME

Wates

PROJECT

Dfe Havant Academy
Wakelford's Way
Havant
P09 5JD

TITLE

Existing Site Plan

STATUS

A3 - For Planning Approval

DATE

10/07/2025

SCALE

1:500 @ A1

DRAWN

CM

CHECKED

AP

DRAWING NUMBER

U/PRN

ORG

FUN

SPA

FORM

DIS

NO

RAAC0511- BOX - XX - XX - D - A - 0301

REVISION

C02

JOB NUMBER

627.228

box architects

LEEDS: 36-38 The Cuts, Leeds, LS2 7EW
LONDON: 25 Horsell Road, London, N5 1XL
www.boxarchitects.co.uk

0113 867 4415
020 8092 6170
info@boxarchitects.co.uk