


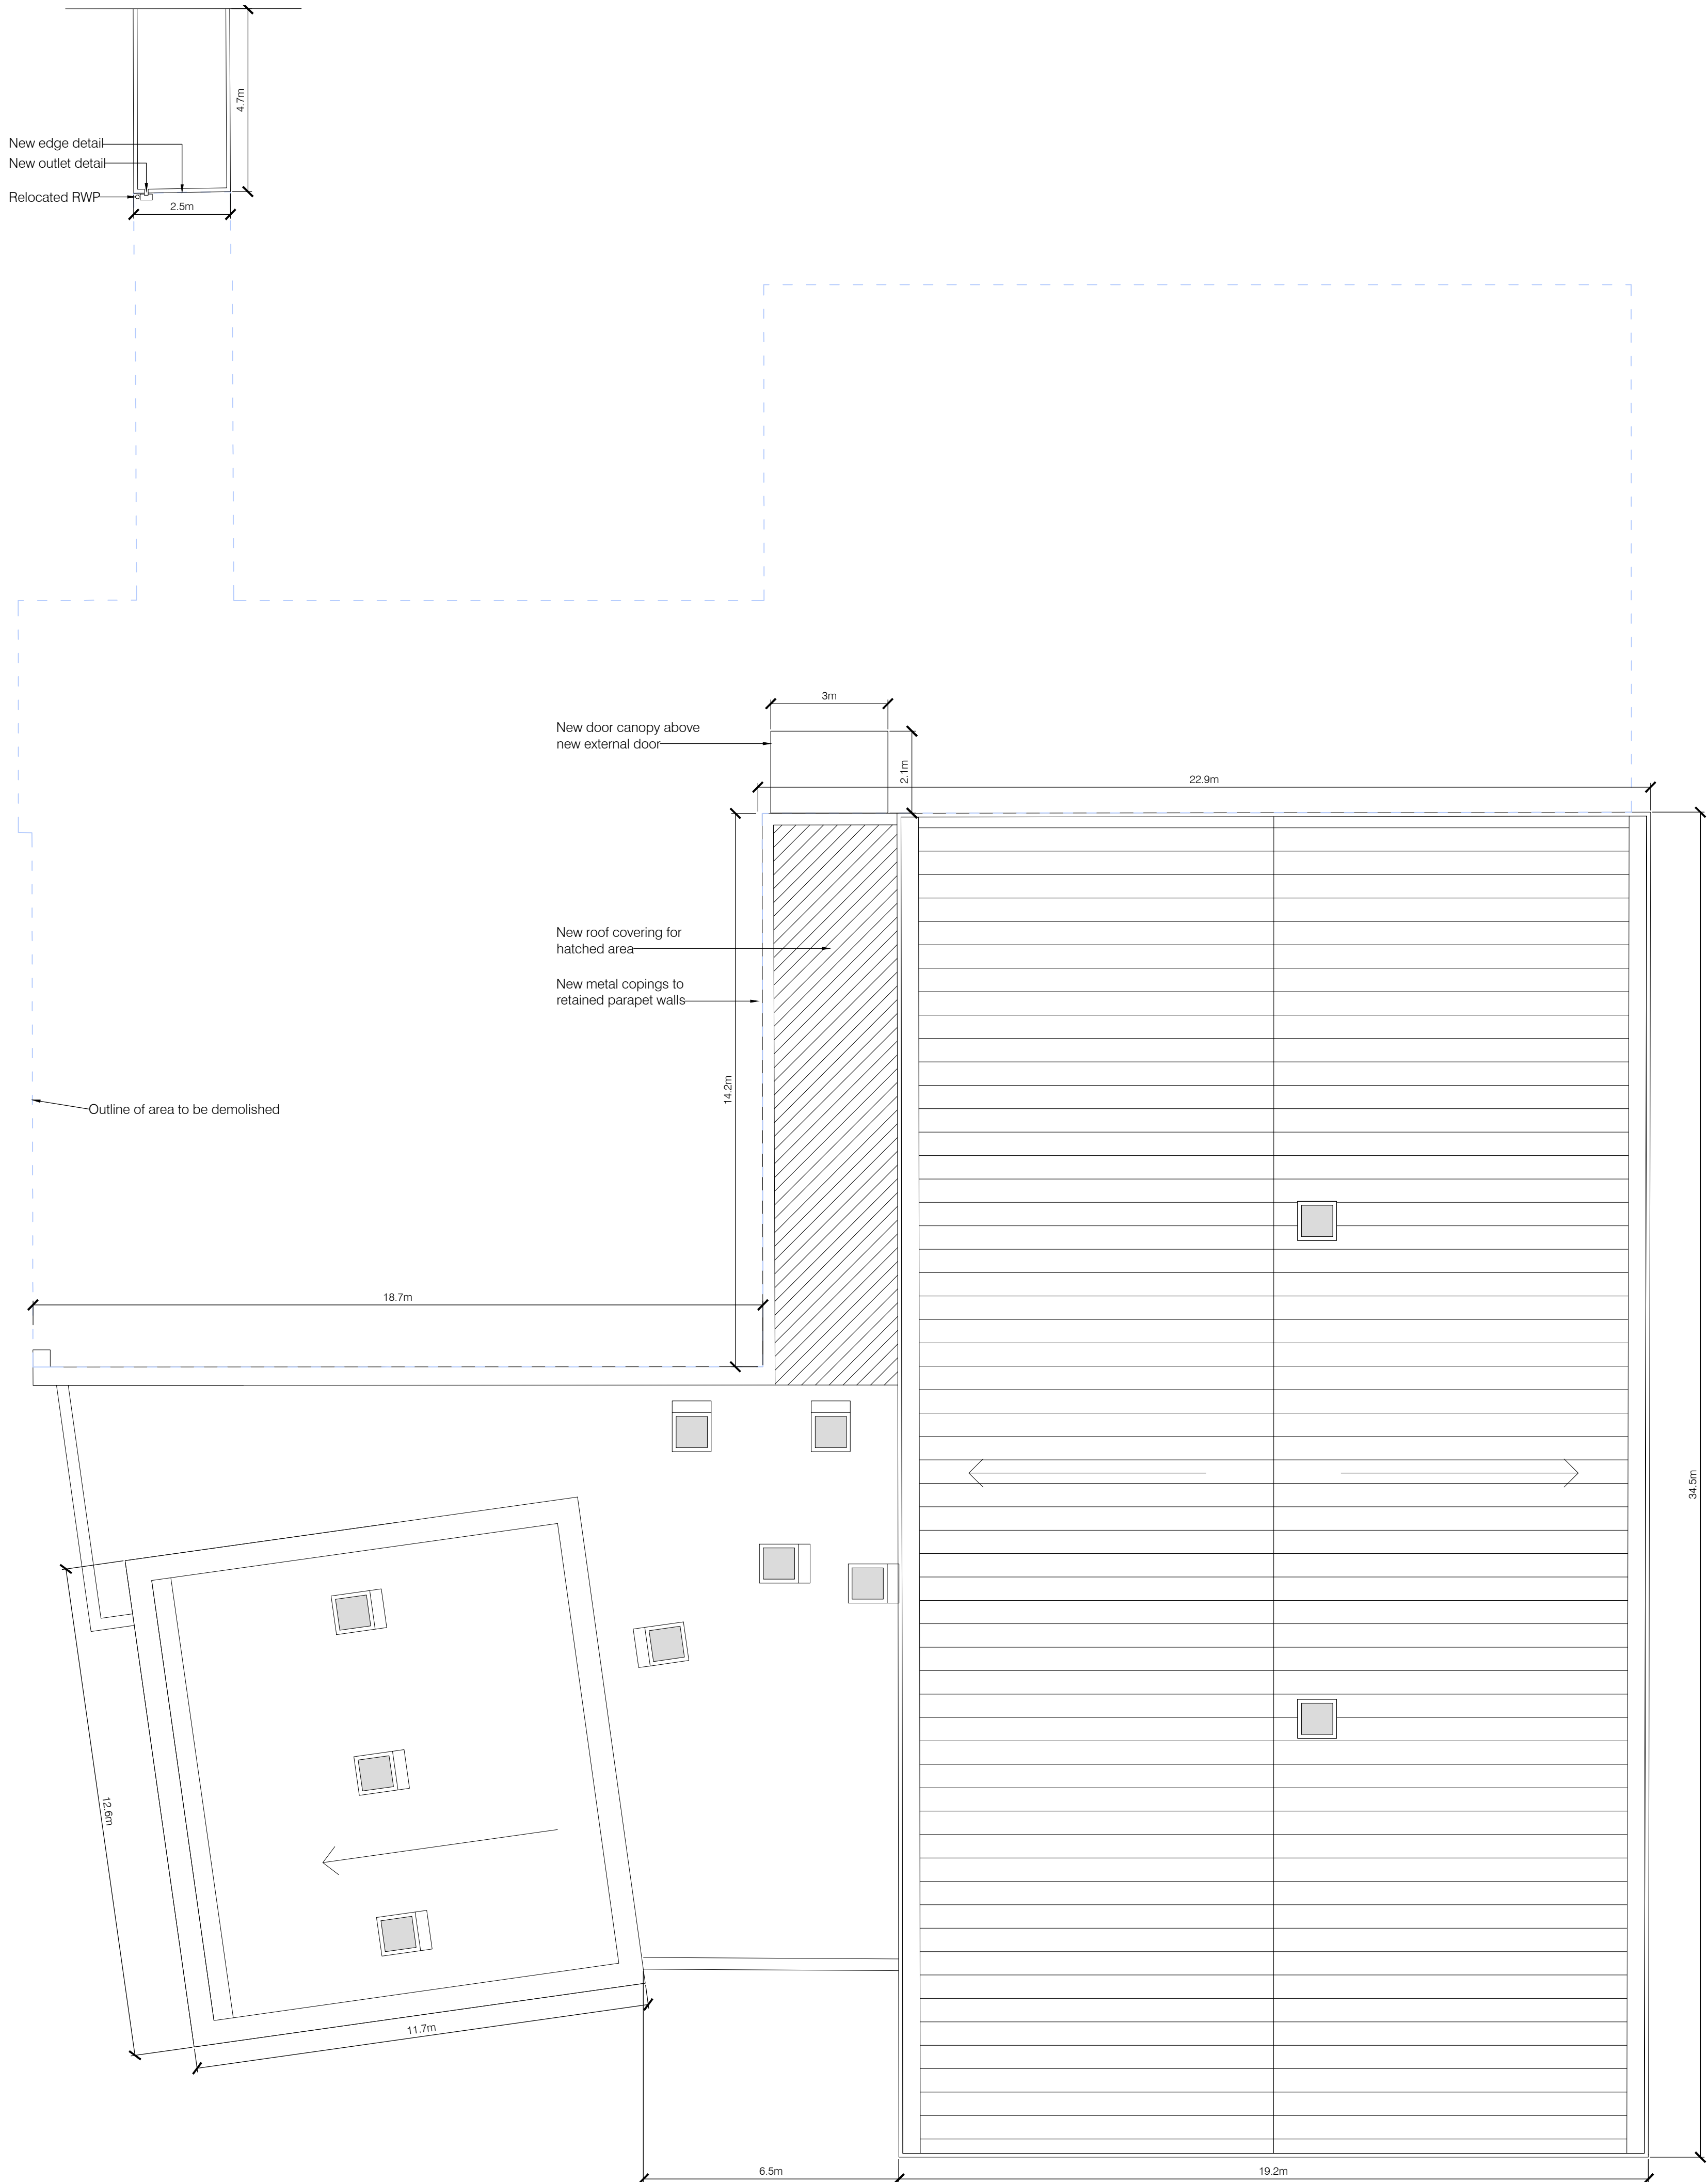

NOTES

The contractor must check all dimensions, levels and services prior to commencement of any works. Box Architects to be notified of any discrepancy. Do not scale from drawing.

The contractor is responsible for ensuring all works comply with all relevant statutory requirements and British Standards, whether or not they are noted on this drawing.

This drawing remains the copyright of Box Architects, to be used solely for the project and information as titled. This drawing must not be copied without prior written permission.

REV	DATE	DETAILS	DRAWN	CHECKED
P01	10/07/2025	Issued for Information	CM	AP
P02	18/07/2025	Issued for Review	CH	CM
P03	24/07/2025	Issued for Review	CH	CM
C01	25/07/2025	Planning Application	CH	CM
P04	01/08/2025	Issued for review following updates based on received comments	CH	AP
P05	11/08/2025	Issued for Review	CH	CM
P06	22/08/2025	Issued for Review	CH	CM
P07	10/09/2025	Issued for Review	CH	AP
P08	23/09/2025	Issued for Review: New door canopy added	CH	CM
C02	10/10/2025	Planning Application	CM	CH

----- Demolition

Wates

CLIENT NAME
Wates

PROJECT
Dfe Havant Academy
Wakefords Way
Havant
PO9 5JD

TITLE
Proposed Roof Plan

STATUS
A3 - For Planning Approval

DATE
10/07/2025

SCALE
1:100 @ A1

DRAWN
CM

CHECKED
AP

DRAWING NUMBER

UPRN	CRG	FUN	SPA	FORM	DIS	NO
RAAC0511	- BOX	- XX	- XX	- D	- A	- 0313

REVISION

C02	JOB NUMBER 627.228
-----	-----------------------

box architects

LEEDS: 36-38 The Calls, Leeds, LS2 7EW
LONDON: 25 Horseferry Road, London, N5 1XL
www.boxarchitects.co.uk

0113 847 4415
020 8092 6170
info@boxarchitects.co.uk

