




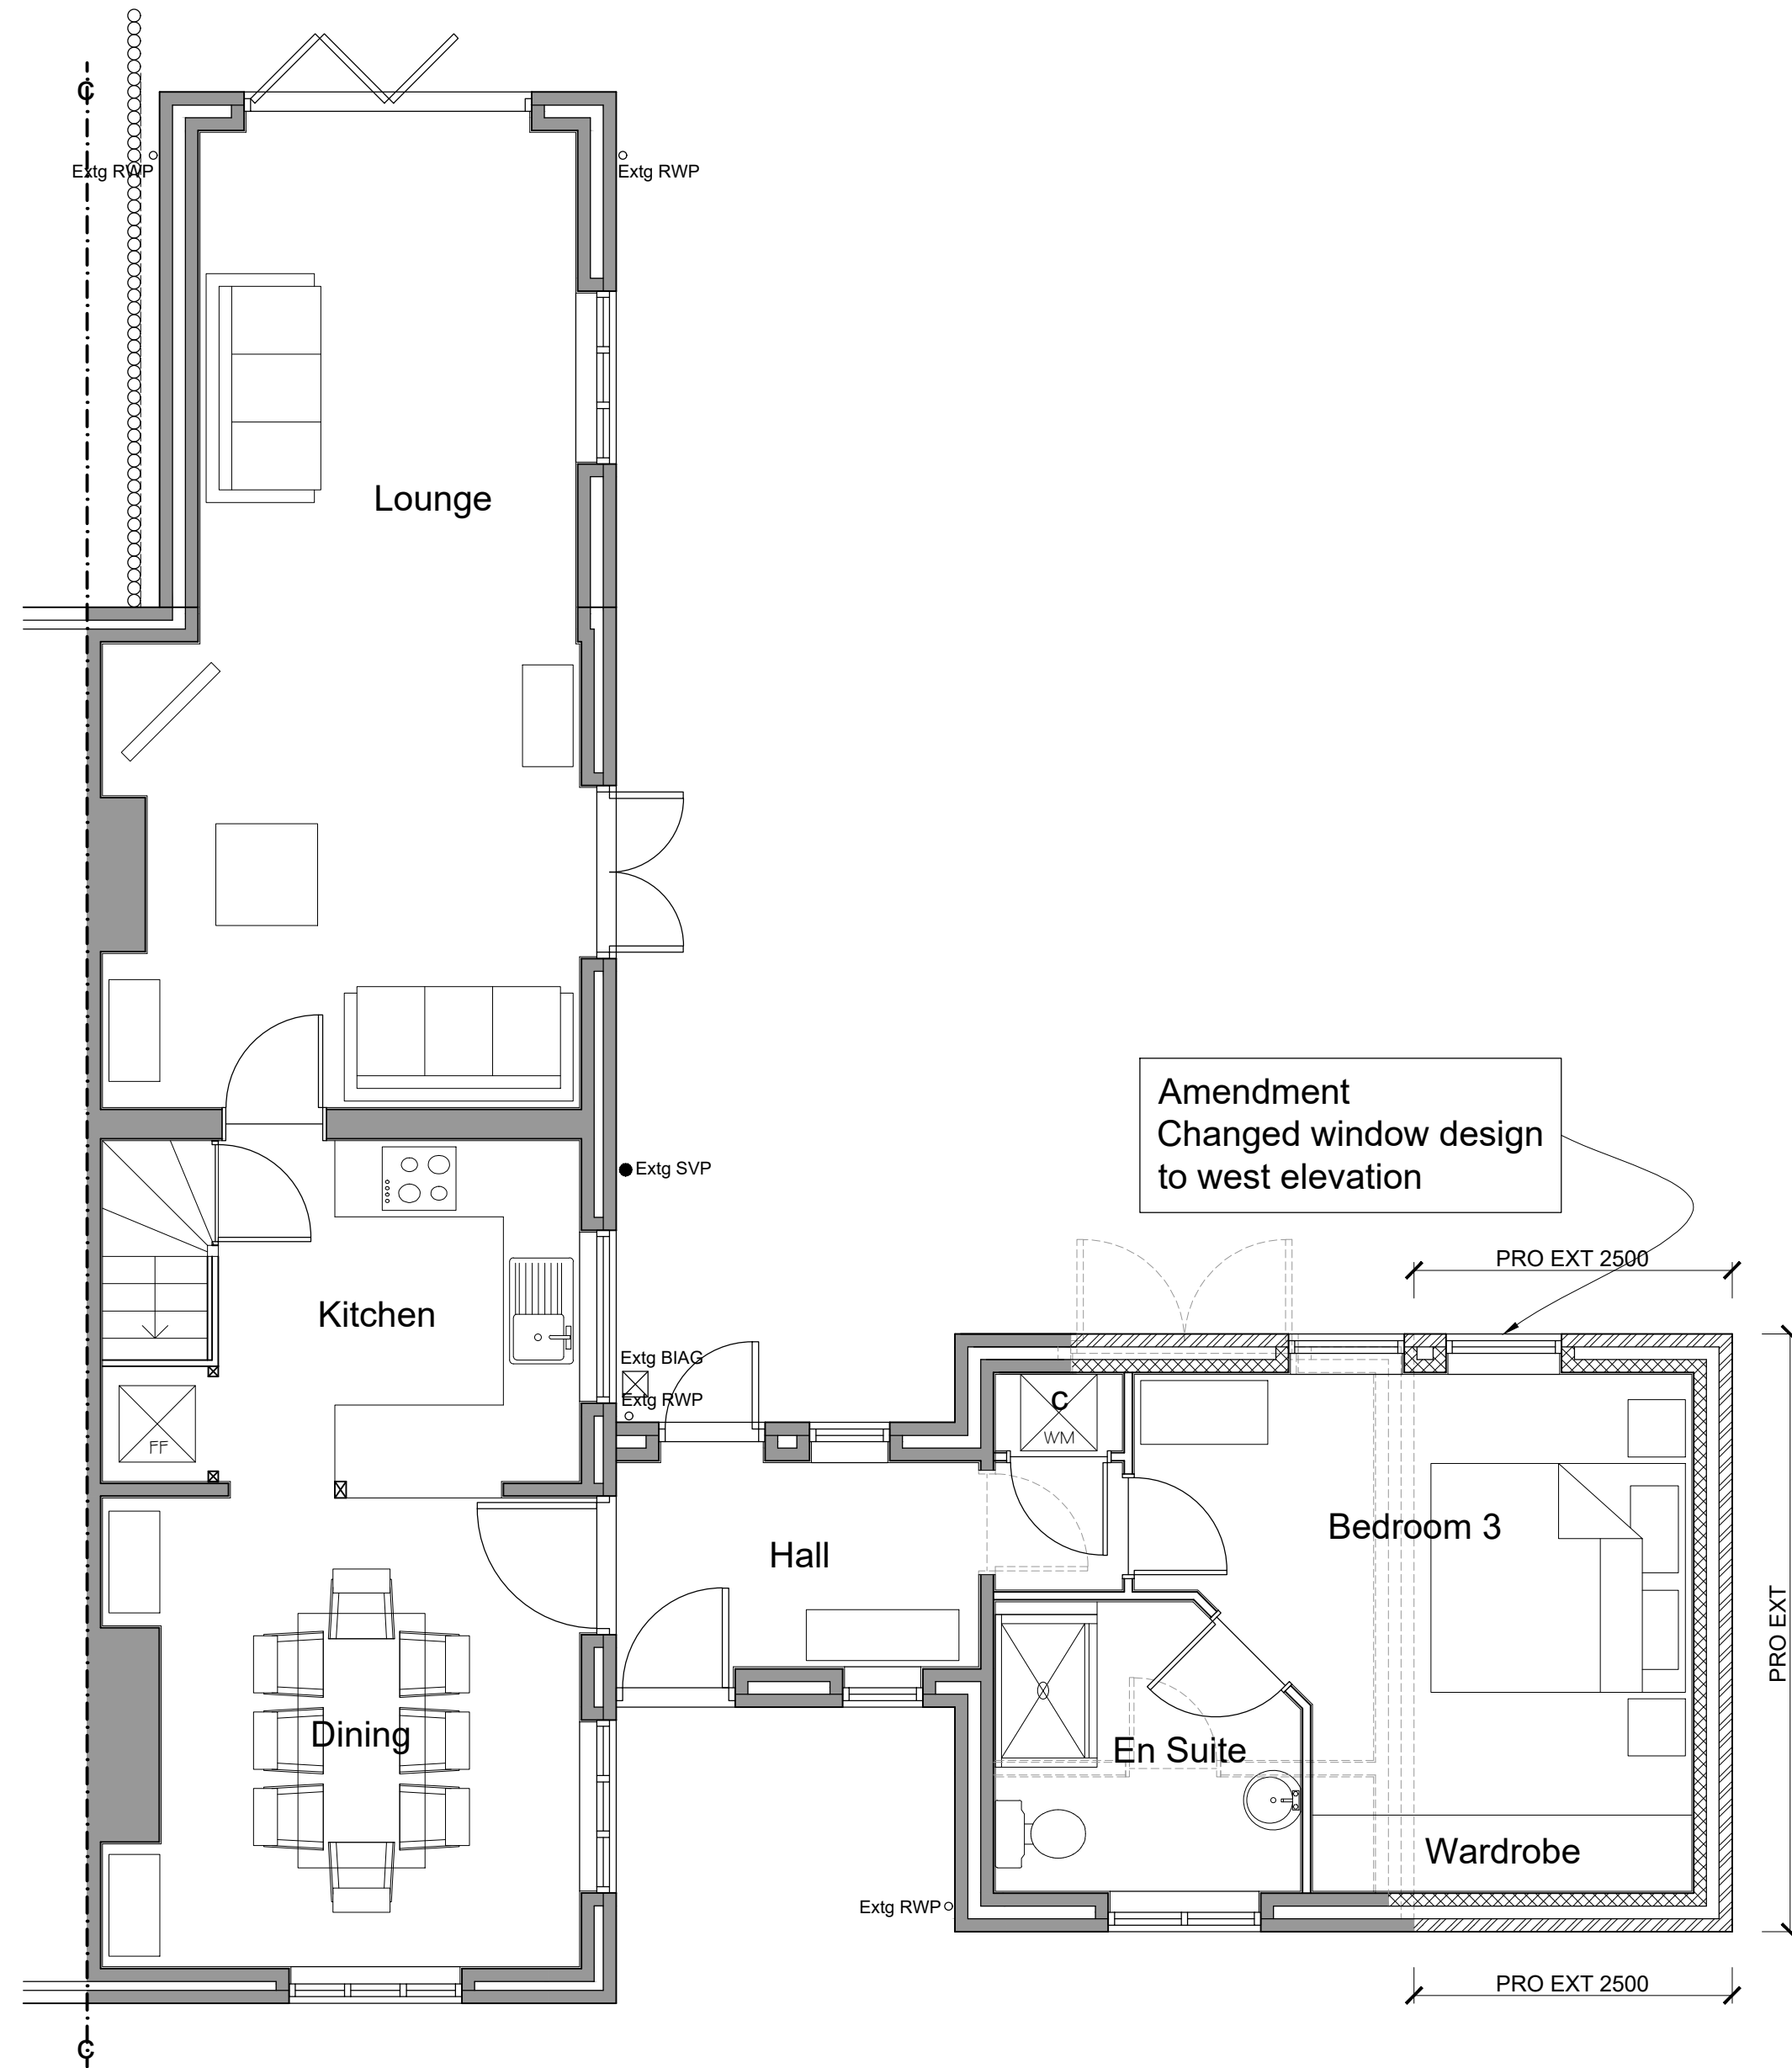

PROPOSED GROUND FLOOR PLAN
(1:50)

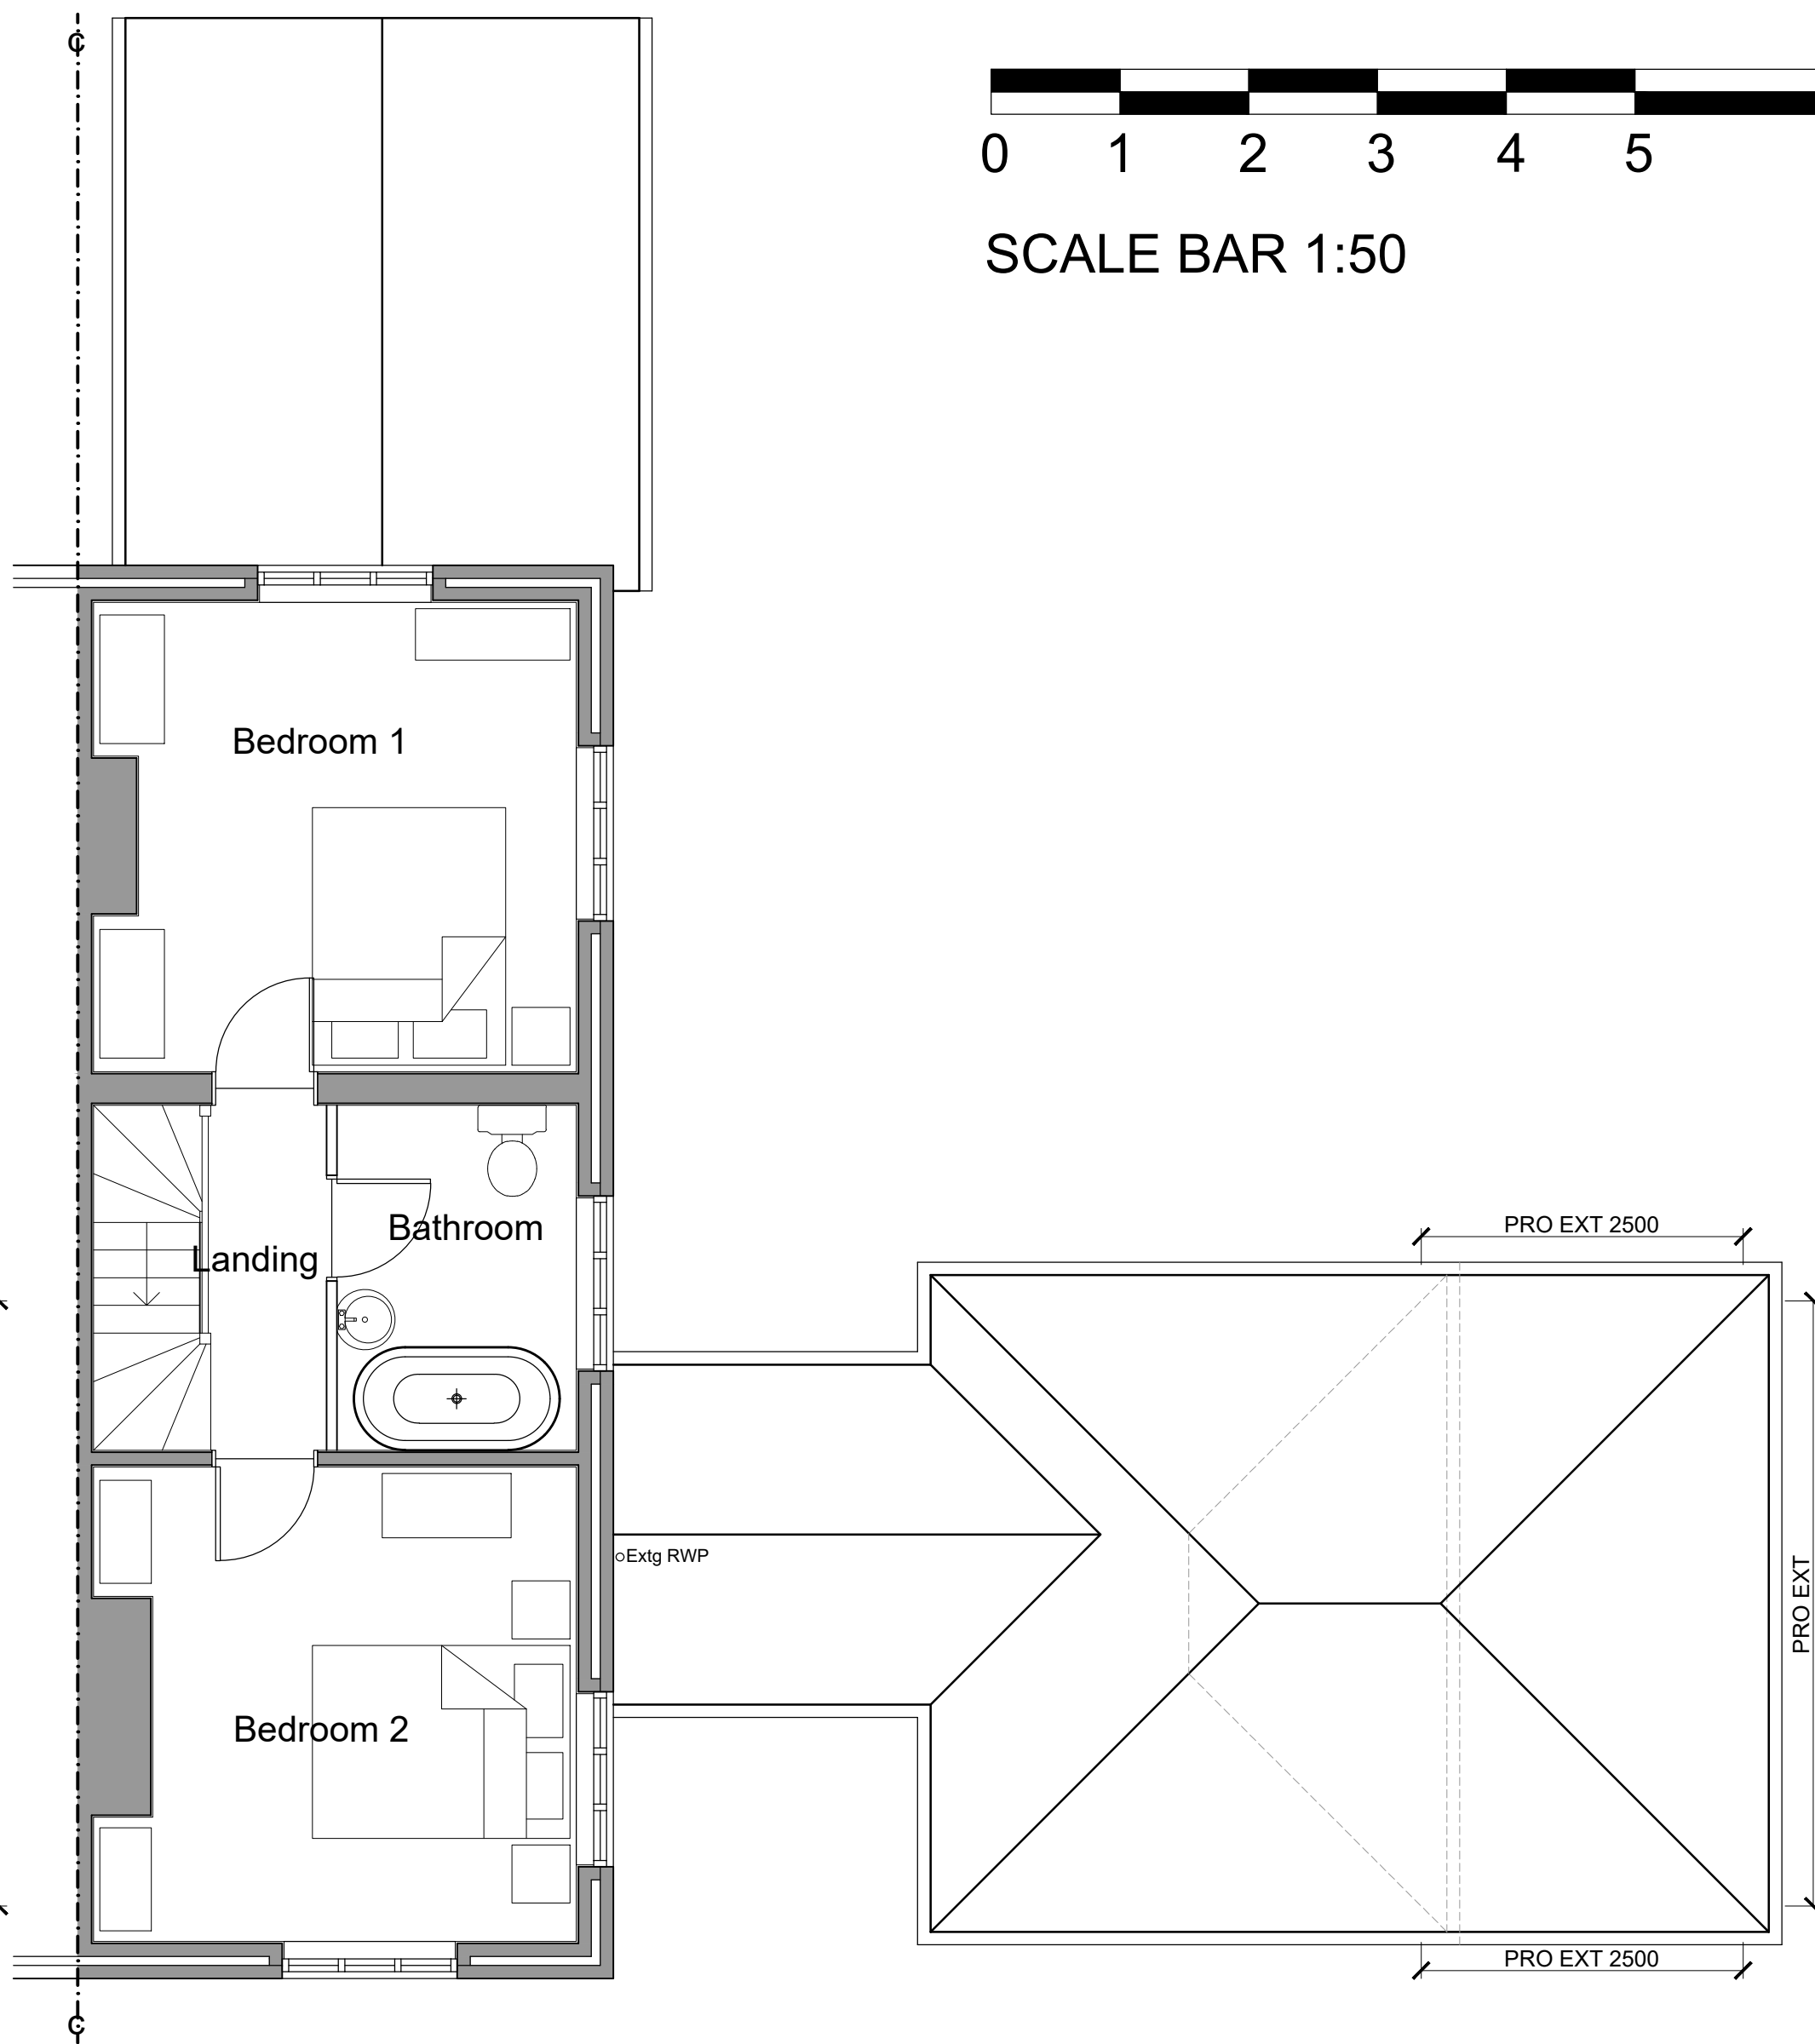

PROPOSED FIRST FLOOR PLAN
(1:50)

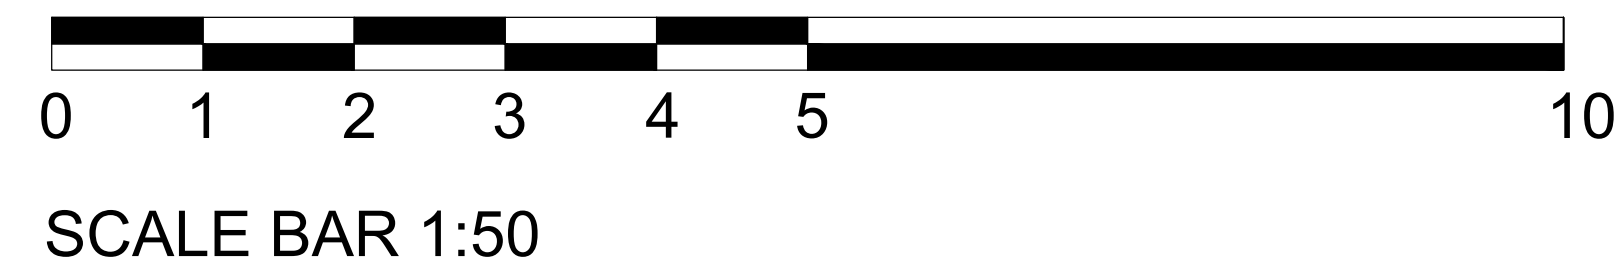

Notes

THIS DRAWING IS THE COPYRIGHT OF VIVID DESIGN STUDIO LTD AND MUST NOT BE COPIED, ALTERED OR REPRODUCED IN ANY WAY NEITHER PASSED TO A THIRD PARTY WITHOUT THEIR WRITTEN PERMISSION.

DIMENSIONS TO BE CHECKED ON SITE BEFORE COMMENCING WORK AND ANY DISCREPANCIES SHALL BE REPORTED TO THE DESIGNER. FIGURED DIMENSIONS MUST BE TAKEN IN PREFERENCE TO SCALED DIMENSIONS.

Rev:-	Description:-	Date:-	Chkd by:-
A	Changed window design to west elevation	22/10/25	



The Barn, Calcot Mount Business Park, Calcot Lane,
Curdridge, Southampton, Hampshire, SO32 2BN
Tel: 01489 786670
Email: info@vividdesignstudio.co.uk
Website: www.vividdesignstudio.co.uk

Project:-
Proposed Extensions & Alterations
2 Pook Lane
Havant
Hampshire

Title:-
Proposed Floor Plans & Elevations


Client:-
Mr Andy Standen

Scale:-
1:50, 1:100 (@A1)

Drawn By:- PJD Checked By:- PJD

Date:- 27/01/25 Date:- 27/01/25

Job.No:- 130068 Drg.No:- 34 Rev:- A

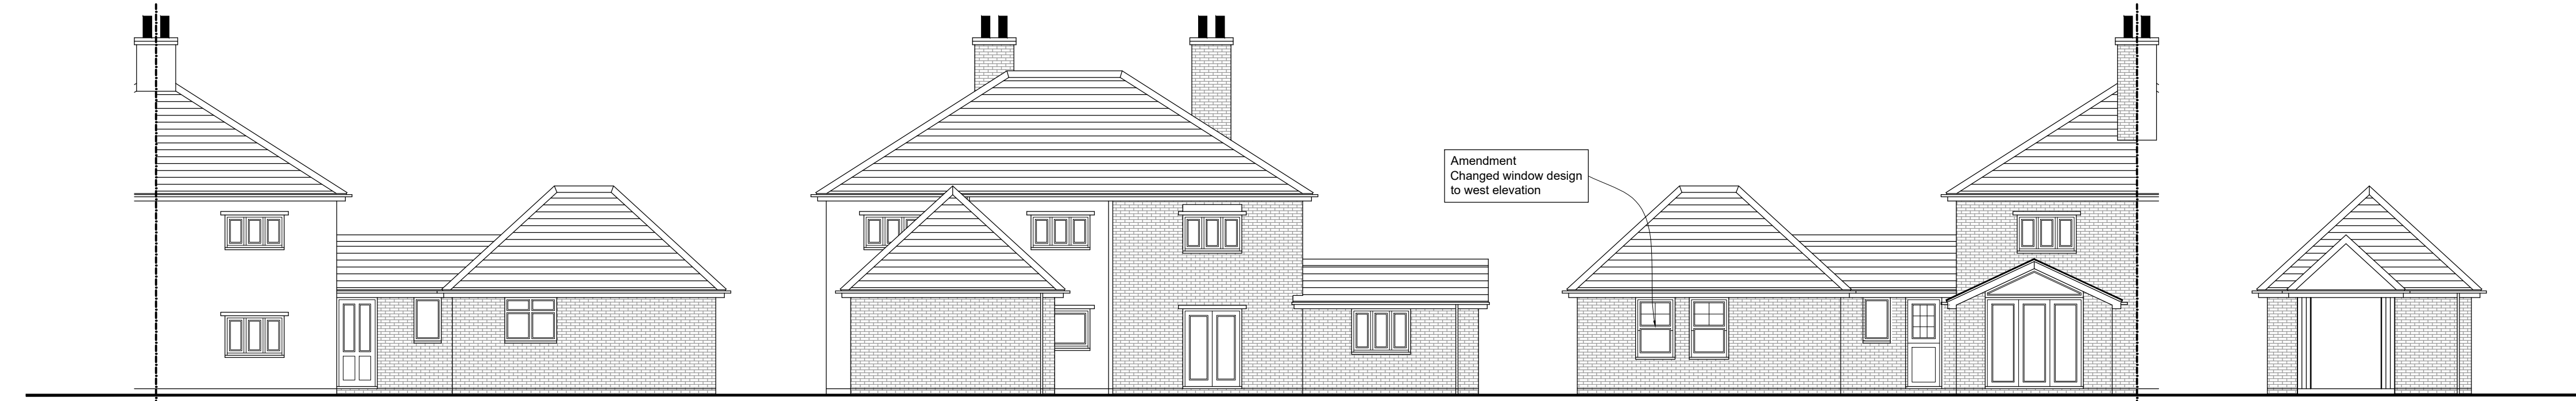

SCALE BAR 1:100