


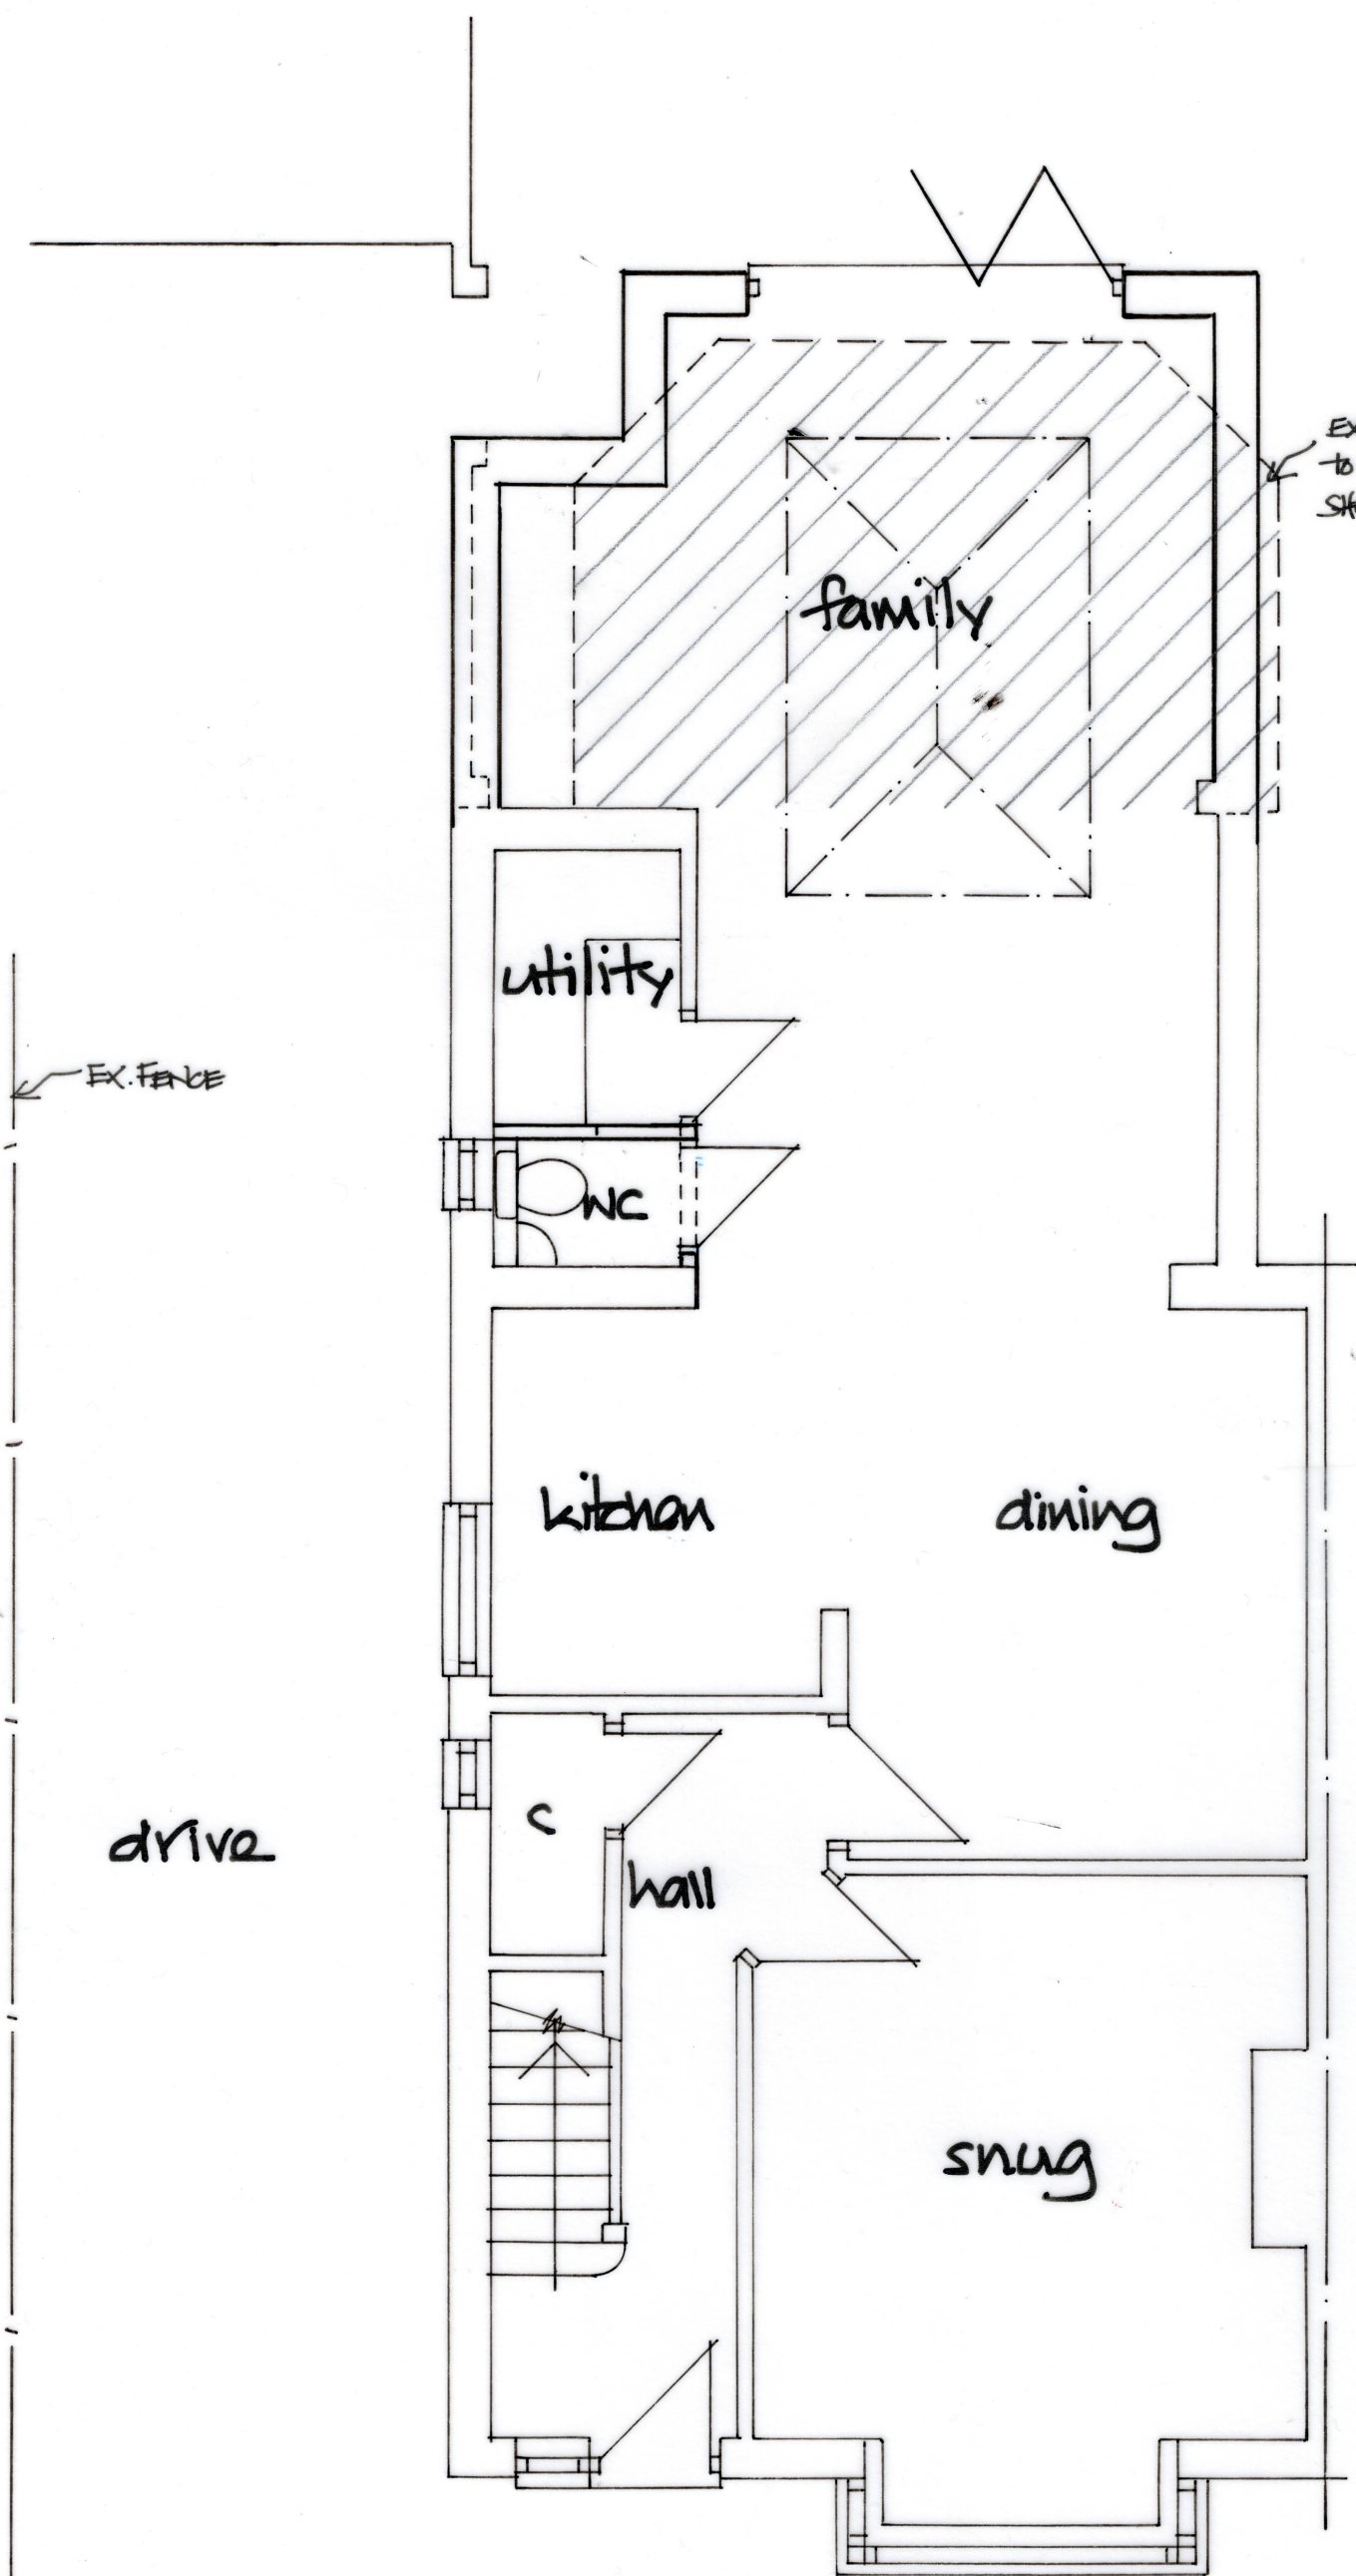

Derek TREAGUS ASSOCIATES ARCHITECTURAL SERVICES Tel: 07956 624094 Email: derek.treagus@gmail.com			
Project	REAR EXTENSION AT 5 ST JOHNS AVENUE, WATERLOOVILLE, HAMPSHIRE.		
Client	Mr & Mrs A Oakey		
Subject	Planning Drawing Proposed Ground Floor Plan		
Date:	Oct 2025	Scale:	1:50
Rev:		Drg. No.	25/485/02
<ul style="list-style-type: none"> • Copyright reserved. • All dimensions are to be site confirmed and should not be scaled unless for Planning purposes. • Verify all queries with the office. 			