




ELEVATIONS
Scale 1:200


0 2 4 6 8

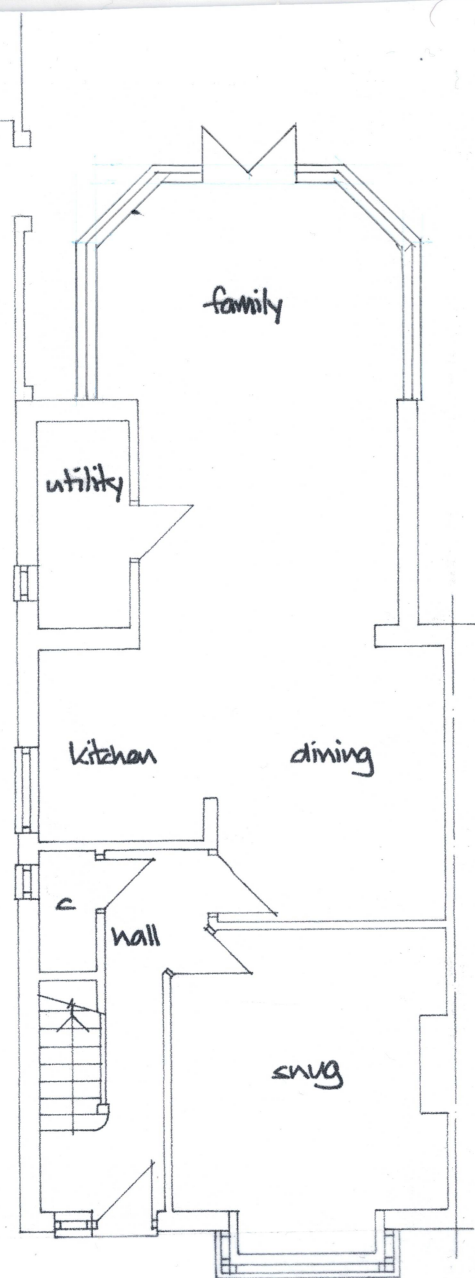


GROUND

FLOOR PLANS
Scale 1:100


0 1 2 3 4

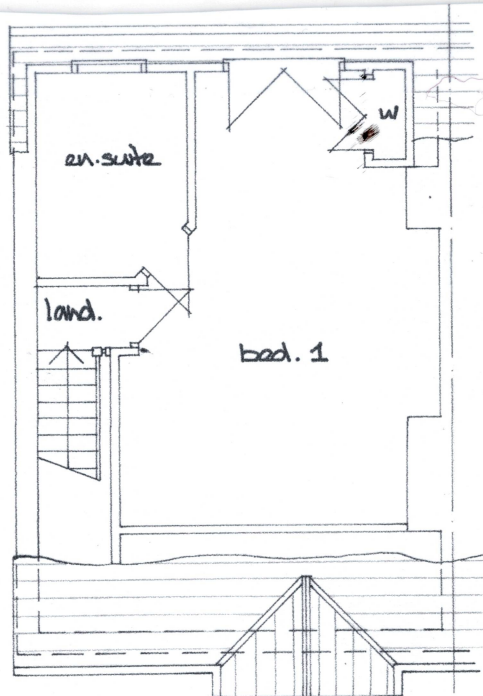

FIRST

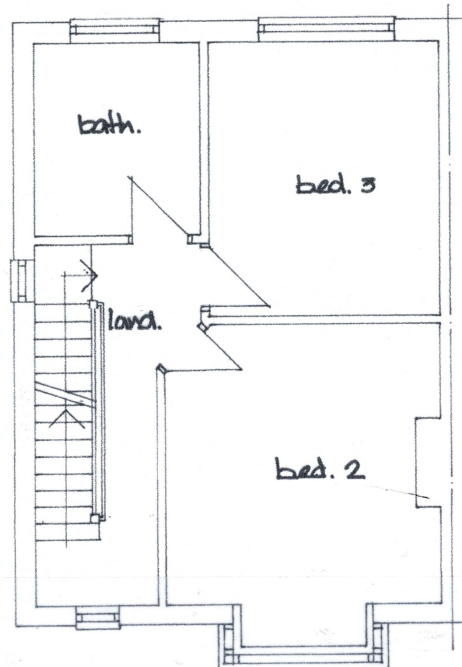

SITE PLAN
Scale 1:500

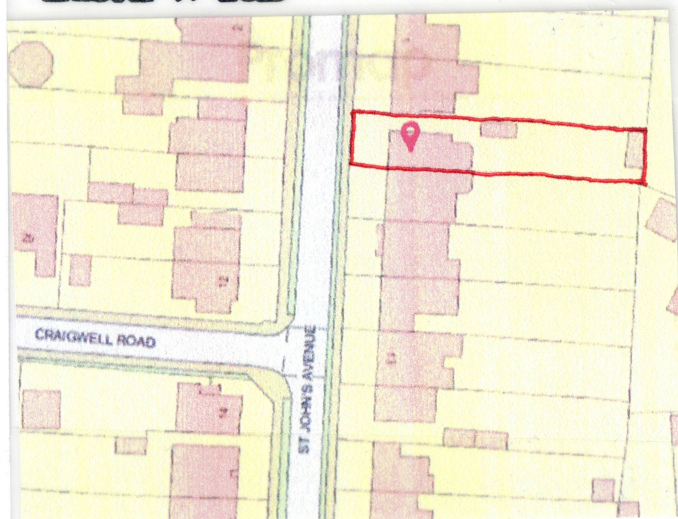

LOCATION PLAN
Scale 1:1250 OS LC 100065752

0 10 20 30 40

DEREK TREAGUS ASSOCIATES ARCHITECTURAL SERVICES Tel: 07956 624094 Email: derek.treagus@gmail.com			
Project	REAR EXTENSION AT 5 ST JOHNS AVENUE, WATERLOOVILLE, HAMPSHIRE.		
Client	Mr & Mrs A Oakey		
Subject	Planning Drawing Existing Details, Site & Location Plans		
Date:	Oct 2025	Scale:	1:200,1:100,1:1250
Rev:		Drg. No.	25/485/01
<ul style="list-style-type: none"> • Copyright reserved. • All dimensions are to be site confirmed and should not be scaled unless for Planning purposes. • Verify all queries with the office. 			