
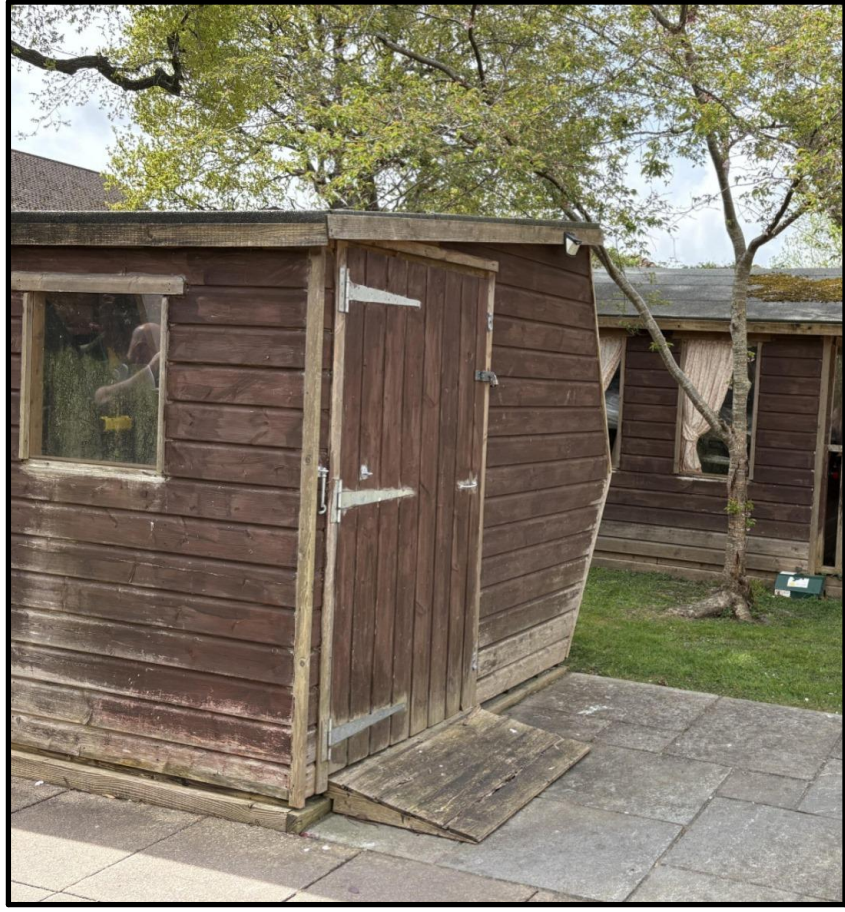
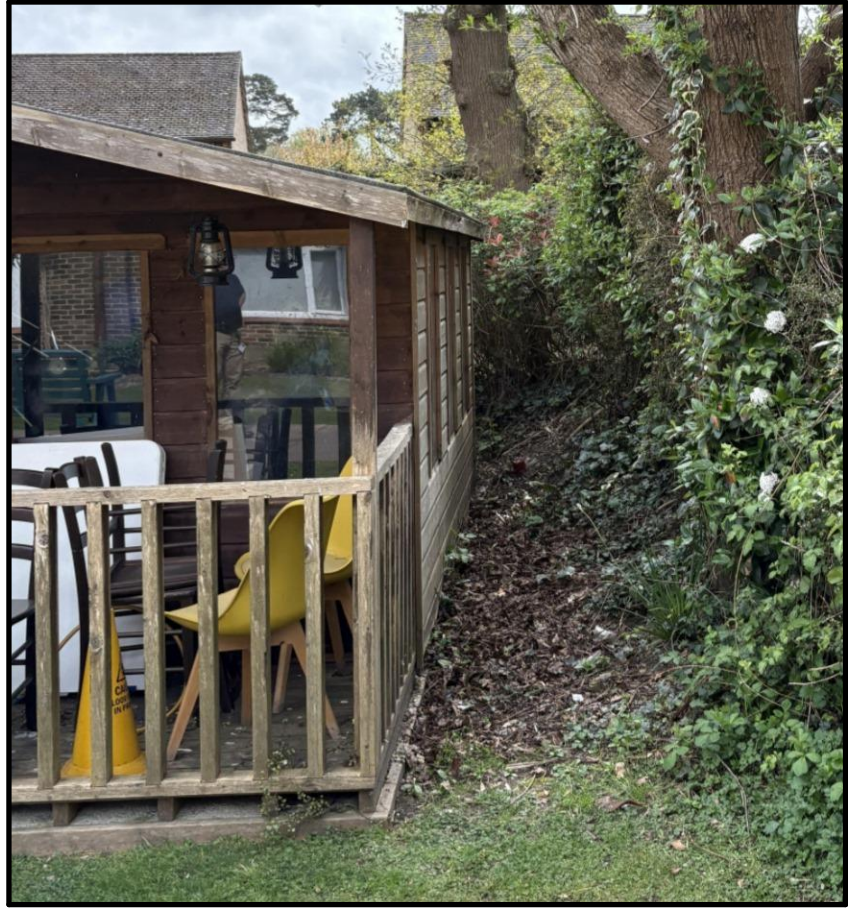
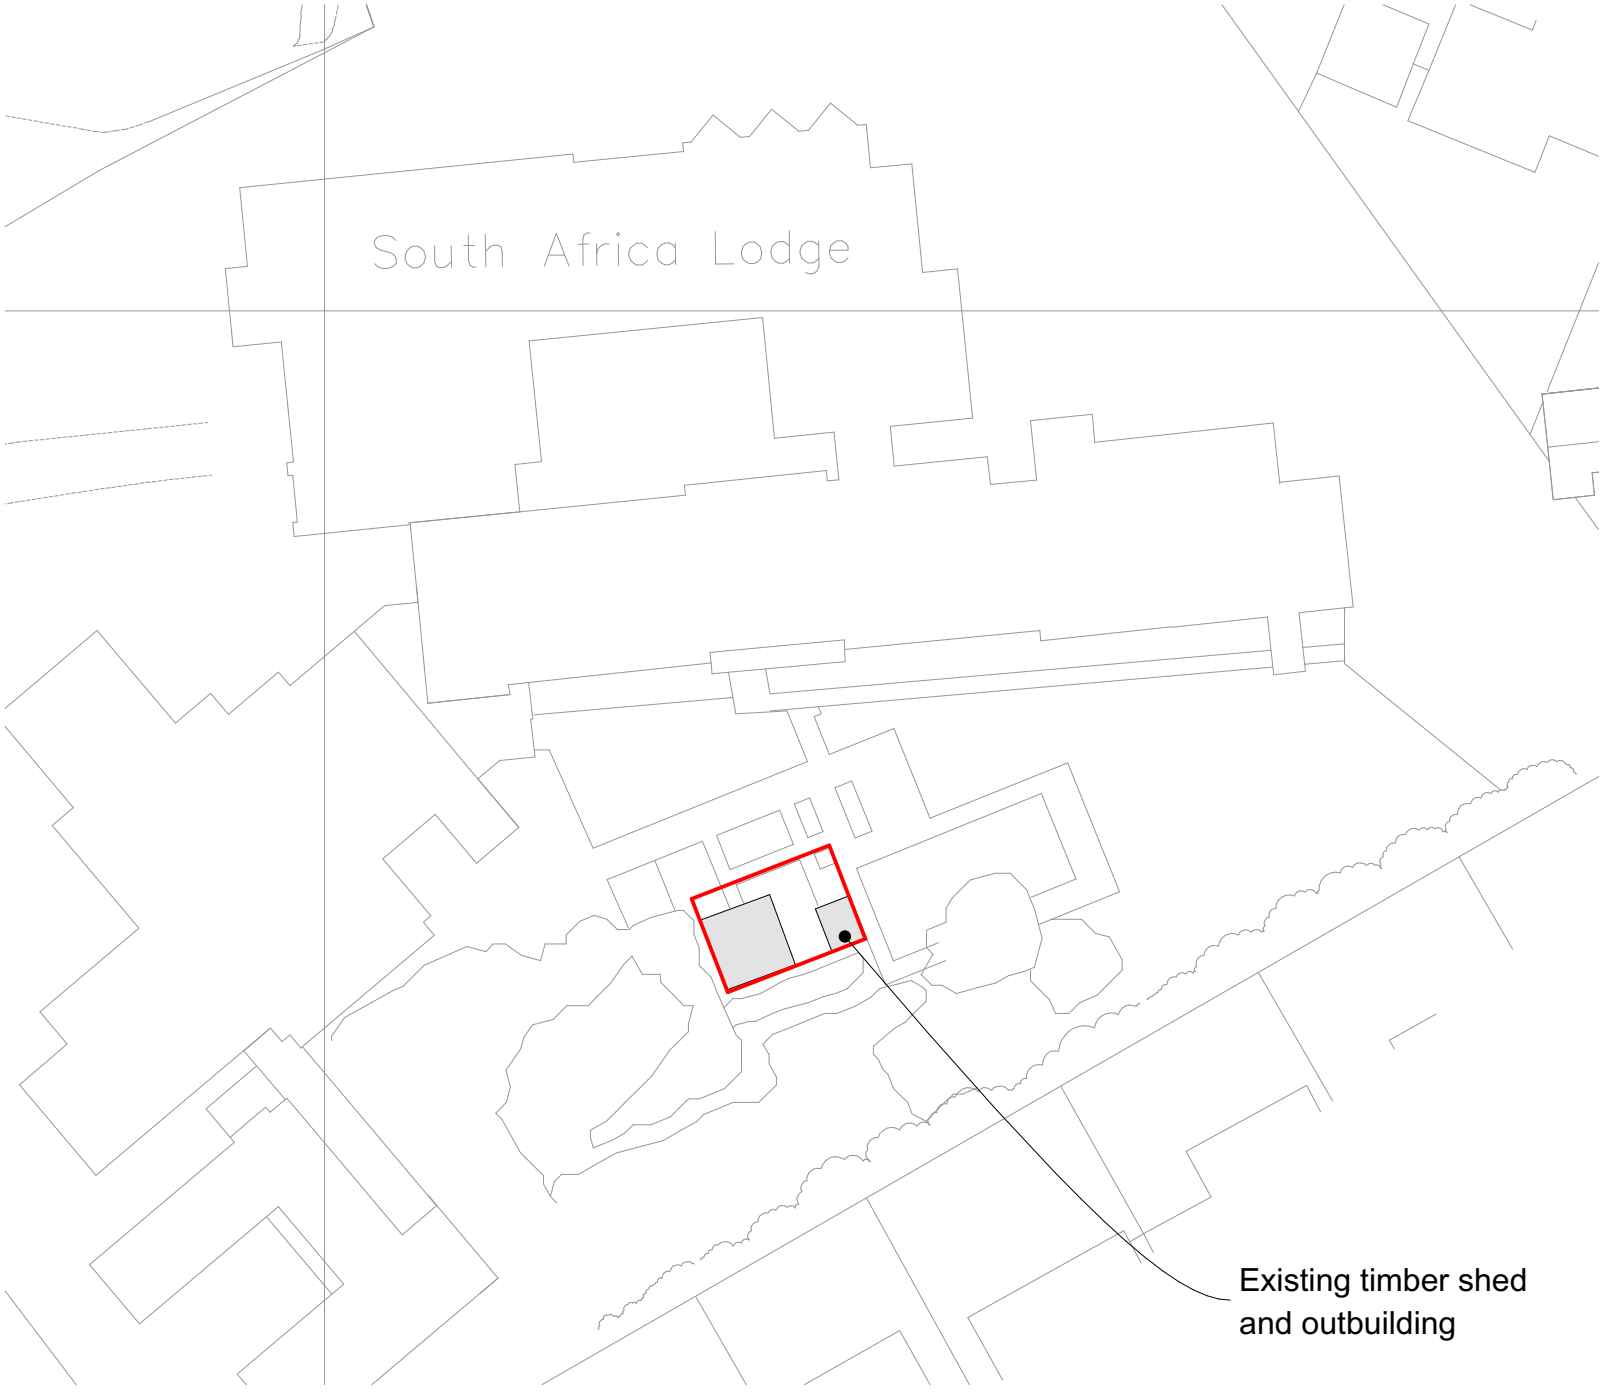
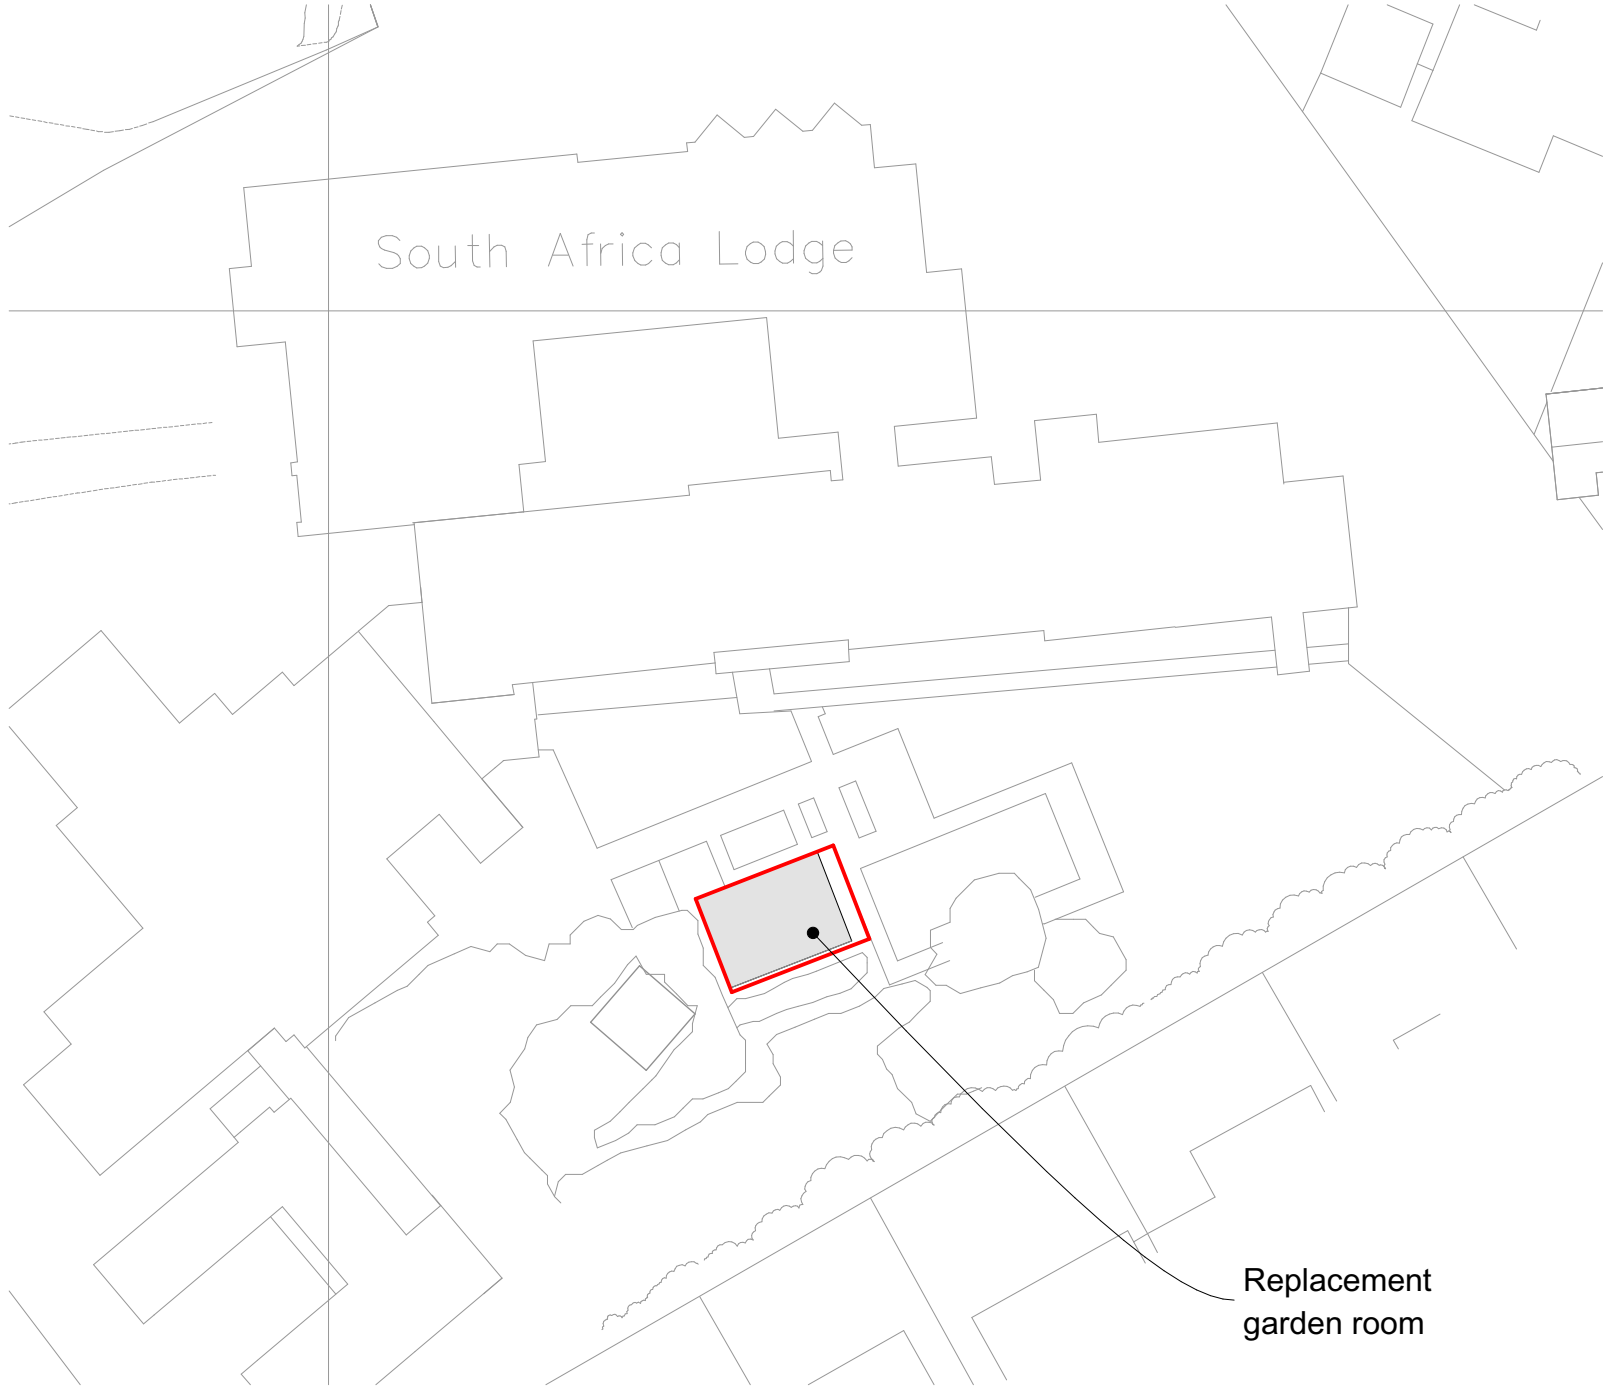
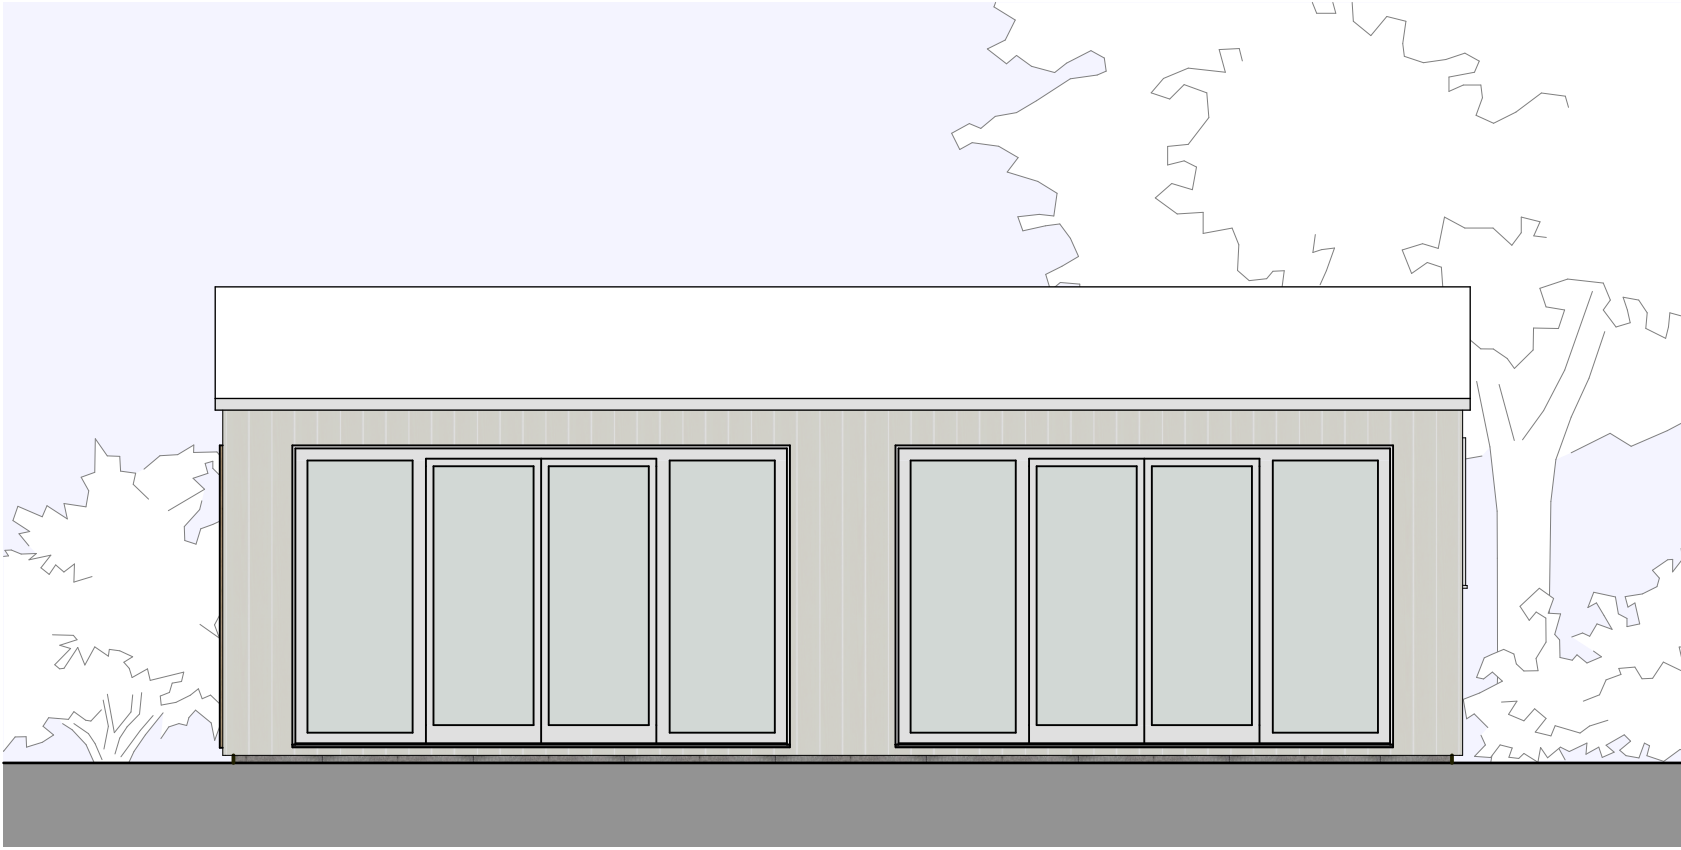
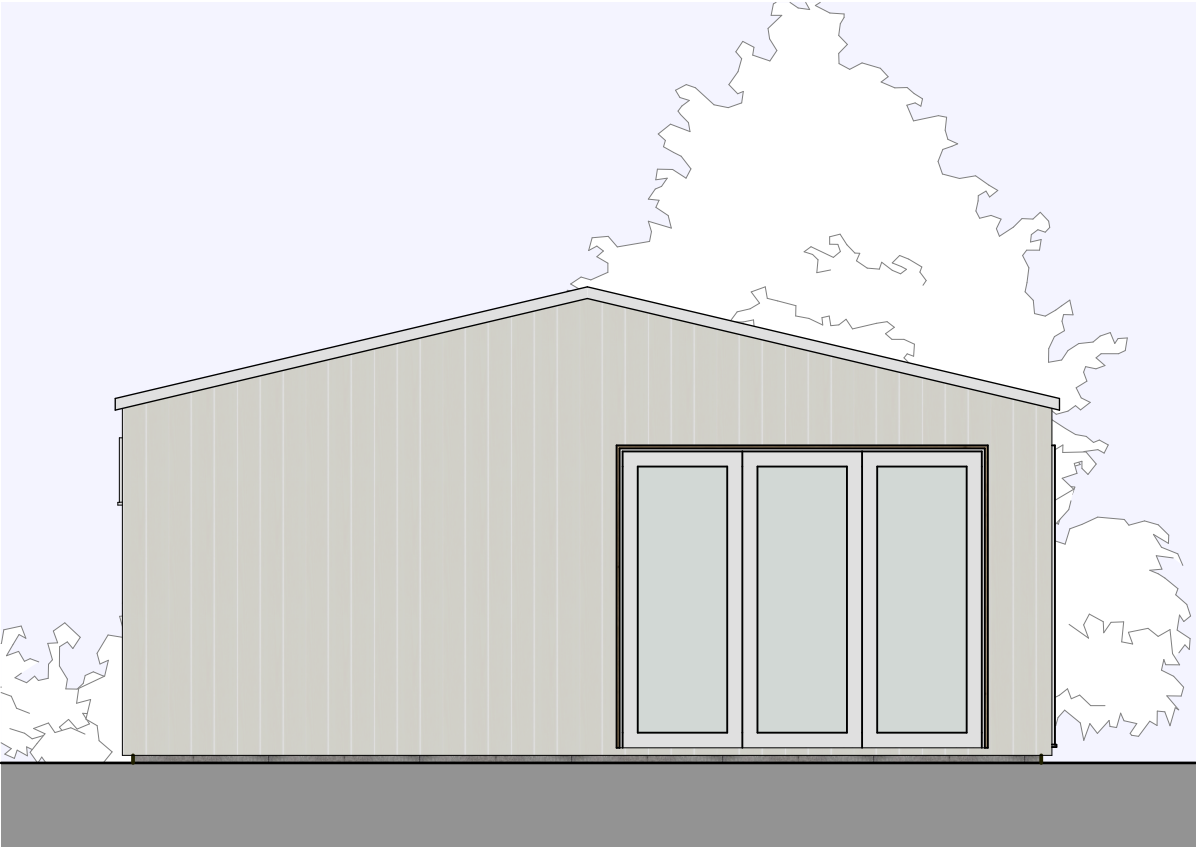
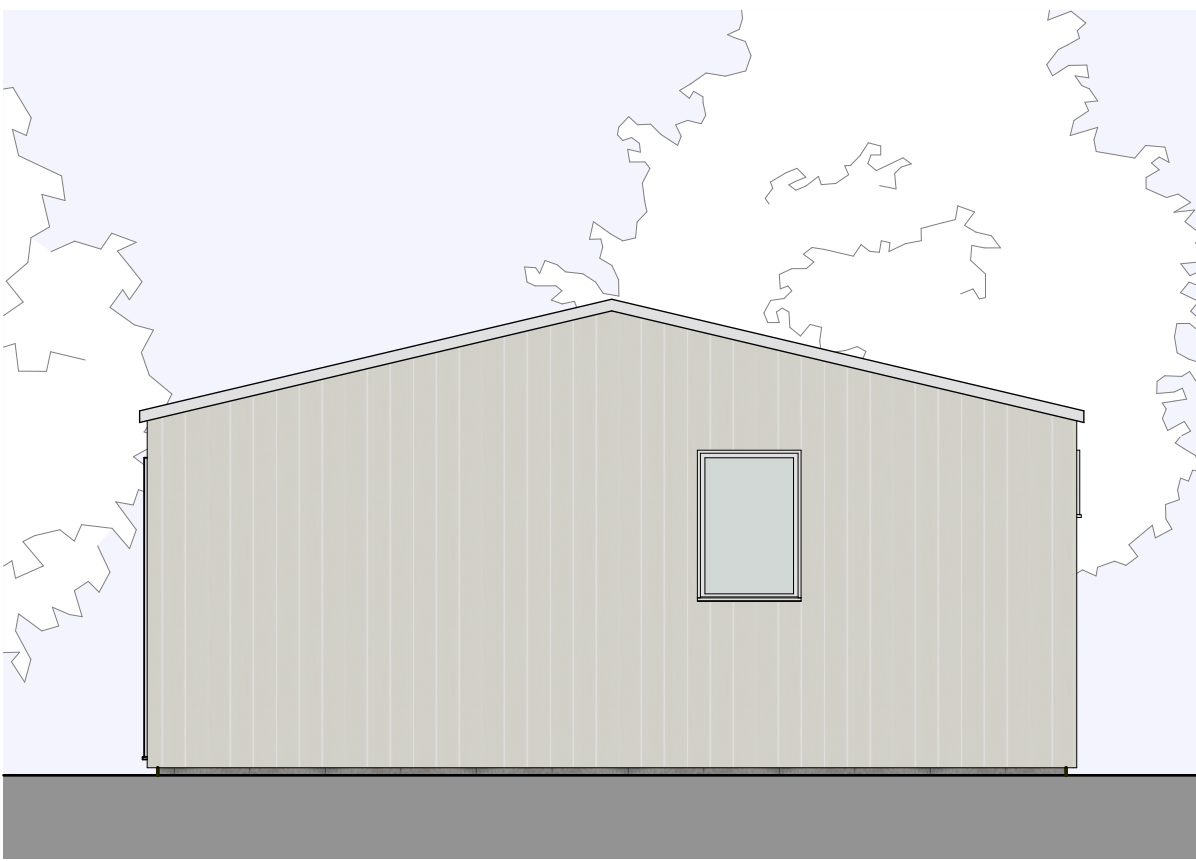


SHED TO BE DEMOLISHED

OUTBUILDING TO BE RELOCATED

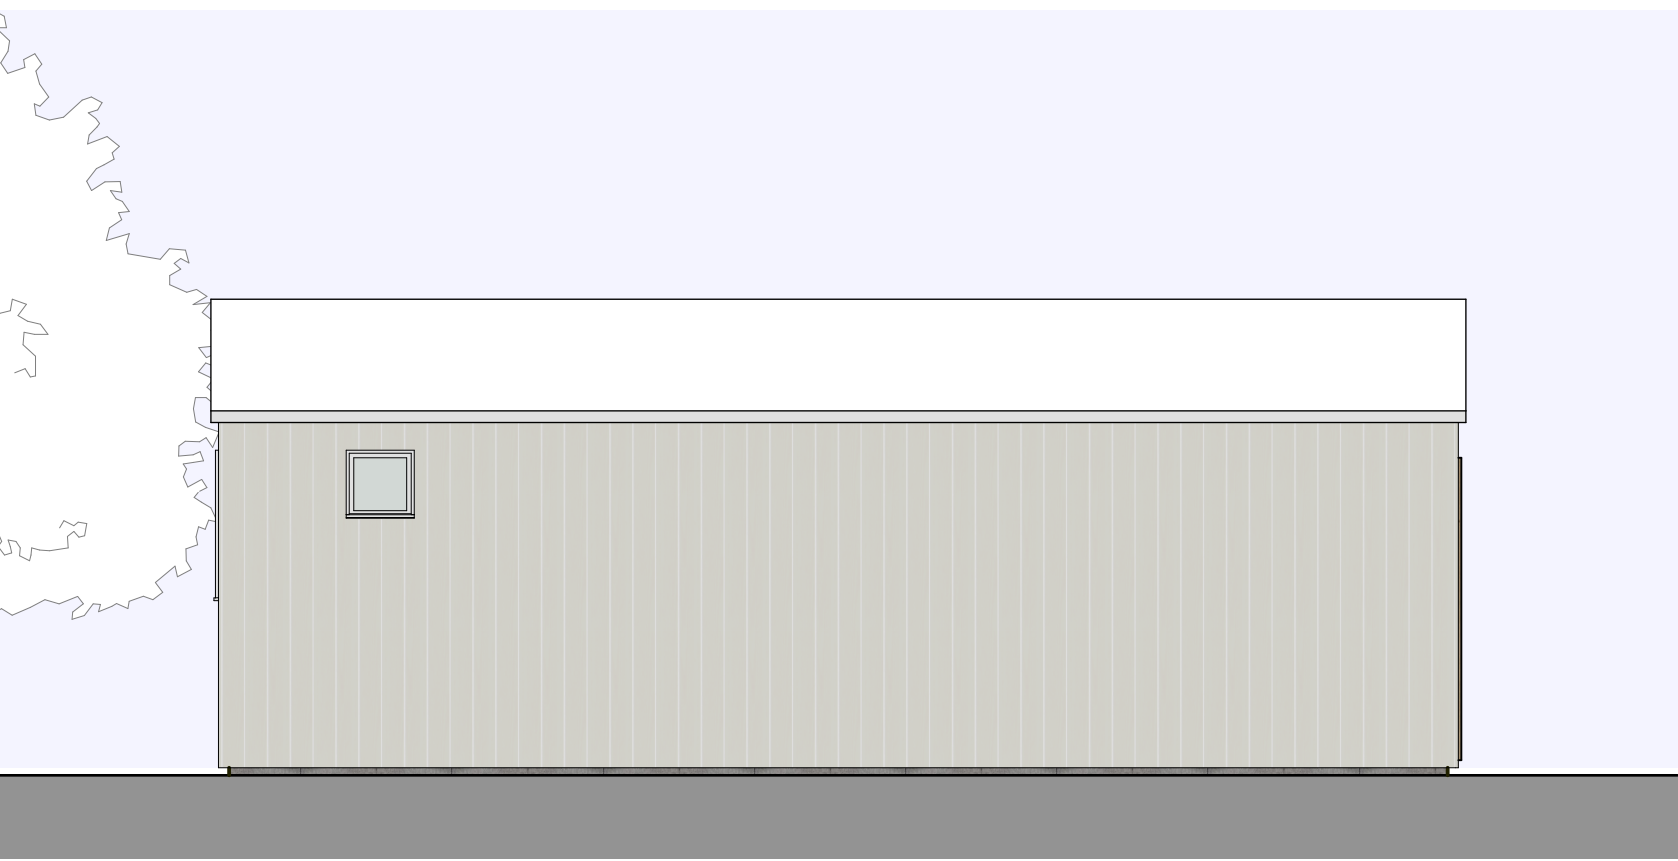

Garden Room - Floor Plan
1:100

West Elevation - Proposed
1:50

South Elevation - Proposed
1:50

N

0 100mm @A1

revisions & notes:

RevID	ChID	Change Name	Date
A	Ch-01	Issued to Client	02/10/2025
B	Ch-02	Issued for Approval	10/10/2025
C	Ch-03	Issued for Planning	13/10/2025

project:

South Africa Lodge
Garden Room
Stakes Hill Road,
Waterlooville, PO7 7LA

drawing name:
Planning

status:
#####

date:
1:500, 1:100, 1:50 @ A1

scale:
#####

drawn:
#####

61 South Street, Havant, Hampshire PO9 1BZ
t: 023 9248 2494
e: design@pwp-architects.com
w: www.pwp-architects.com

f: 023 9248 1152

Project No. **6093**

drawing No. **1000** rev **C**

pwparchitects

Note: All dimensions to be checked on site by the contractor before fabrication and erection. Figured dimensions to be taken in preference to scaled dimensions. This drawing is the copyright of the architects and must not be reproduced or used without their express consent, except for the purposes of a planning application. Electronic issue of this drawing to be confirmed by paper hard copy only.