


NOTES:

Dimensions must not be scaled off this drawing.
Work to figured dimensions in all cases.

The Contractor shall be responsible for checking all
dimensions. Any discrepancy to be checked with
architect before work proceeds.

This drawing is the copyright of Shore Prior

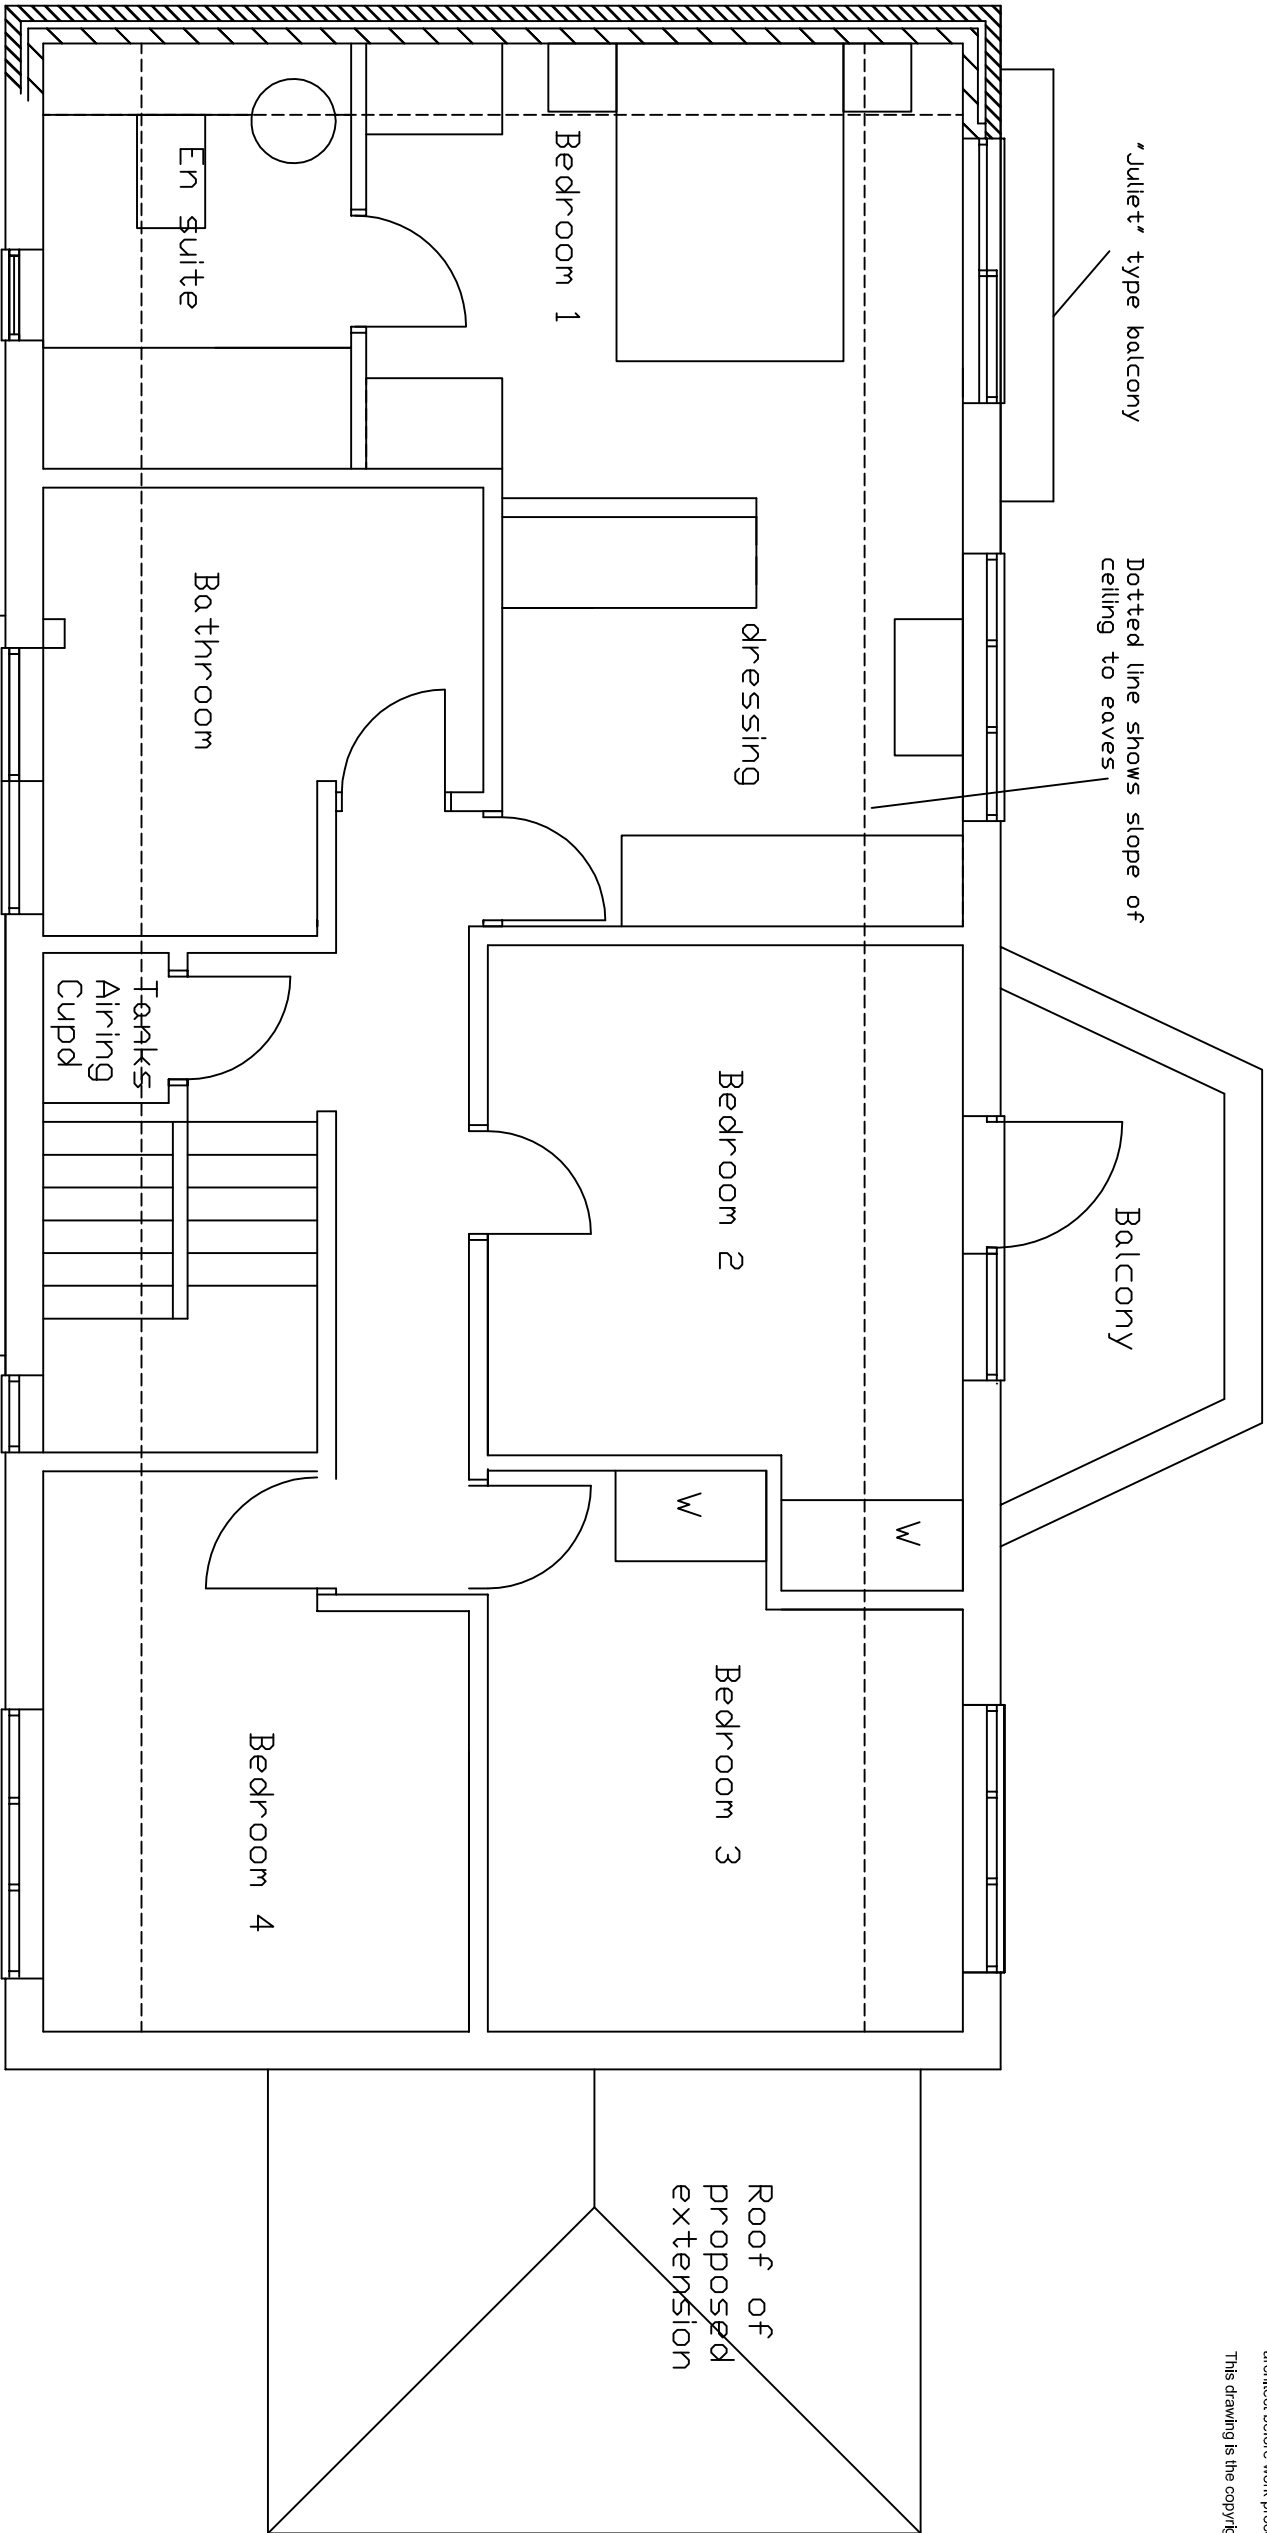

End wall of existing
dwelling to be
extended in height
by approximately
1400mm to match
eaves ht of rest
of building.

Shore Prior

Chartered Architects and Town
Planners
Tel. nos. 01482 631395 and
07747114071

A	Current version	Out 25	
REV	REMARKS	DATE	BY

Project:
Alterations to
25 Tower Street Emsworth
for Mr and Mrs R Kennett

Drawing:
First Floor Plan
as Proposed

Scale: 1:50 • A3

Drawn By: Date: 2024

Project N°:	Drawing N°:	Revision:
271	() 06	A