


NOTES:

Dimensions must not be scaled off this drawing. Work to figured dimensions in all cases.

The Contractor shall be responsible for checking all dimensions. Any discrepancy to be checked with architect before work proceeds.

This drawing is the copyright of Shore Prior

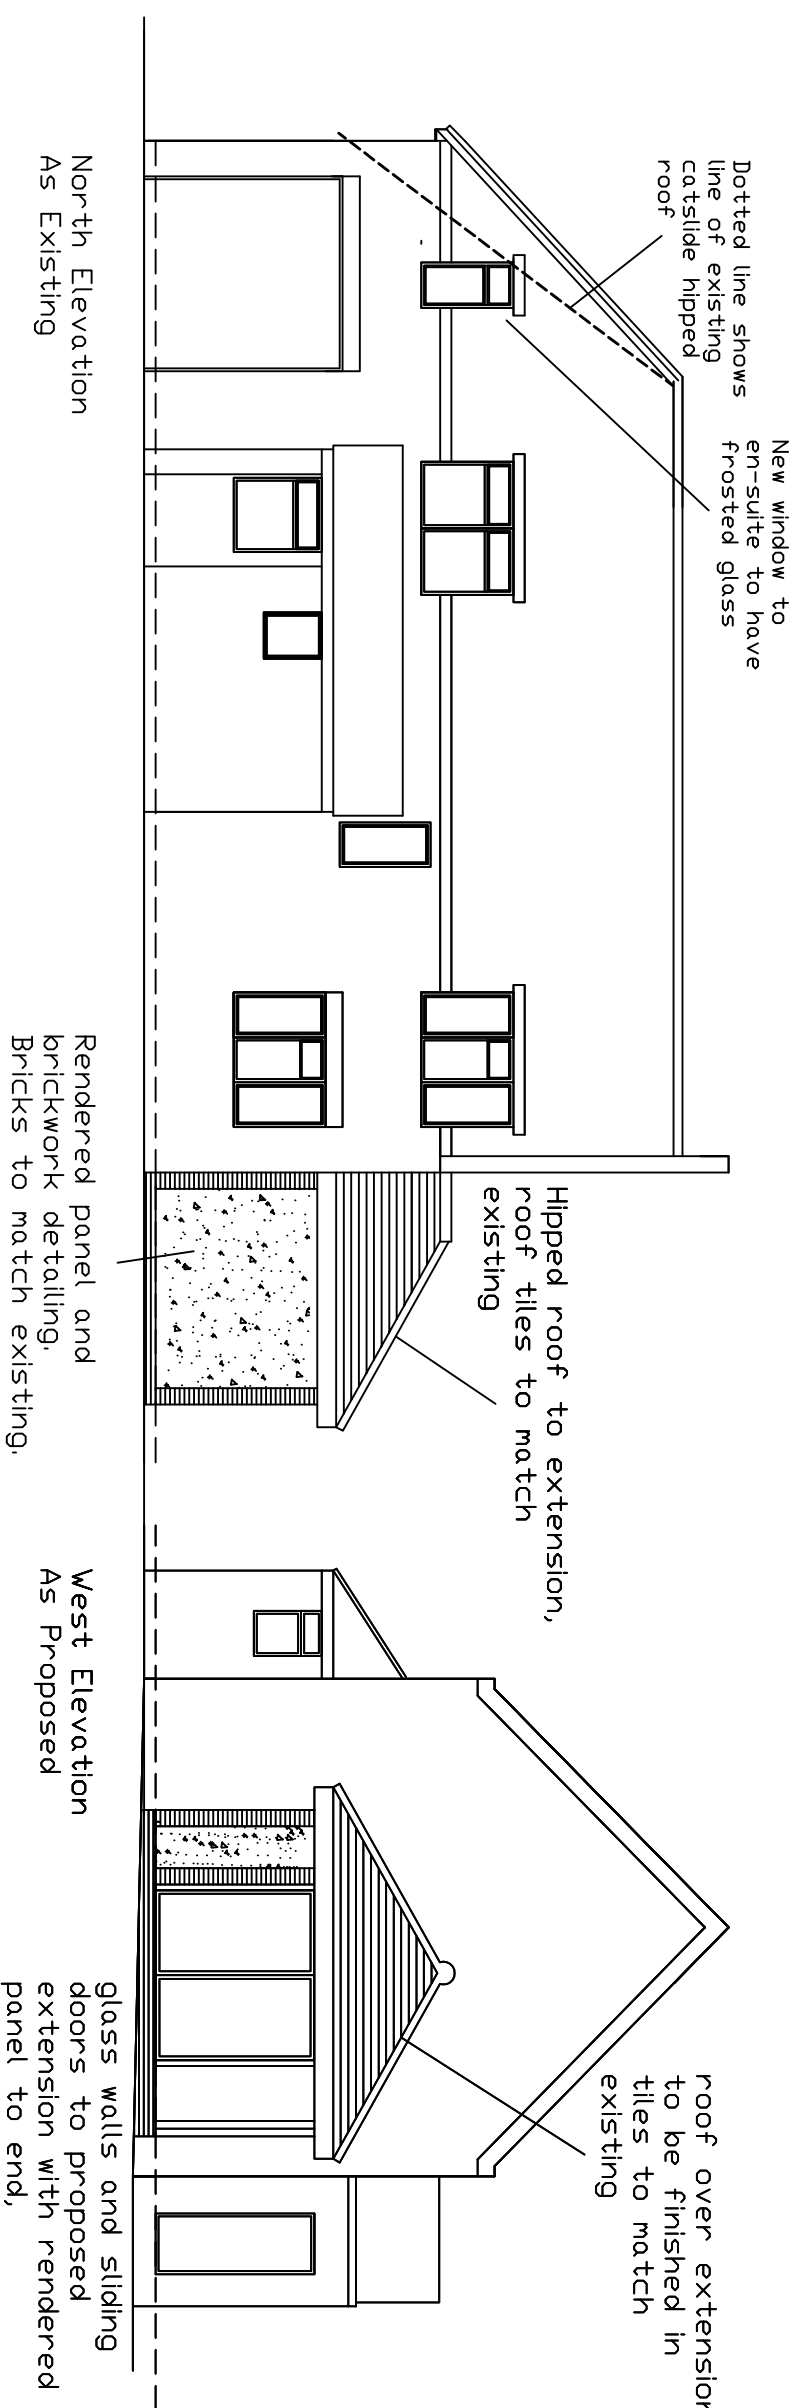

glass walls and sliding doors to proposed extension with rendered panel to end,

North Elevation
As Existing

Rendered panel and brickwork detailing. Bricks to match existing.

West Elevation
As Proposed

roof over
extension
to be finished in
tiles to match
existing

New hipped end to roof connecting to existing ridge position, Reusing existing tiles where possible

Dotted line shows
line of existing
cat'slide hipped
roof

'Juliet' type balcony
Glass to match existing balcony

End wall to be extended in height by approximately 1400mm in matching brickwork..

New end hip to roof reusing existing tiles where possible.

Line of
existing
boundary
wall 900mm
from end
of house,
1810mm high.

South Elevation
As Proposed

East Elevation
As Proposed

existing window removed
- opening made
good in matching
brickwork- new work
not visible from highway
as behind existing
brick boundary wall

A	Chimney removed	Oct 25	
REV	REMARKS	DATE	BY

Shore Prior
Chartered Architects and Town
Planners
Tel. nos. 01482 631395 and
07747114071

Alterations to
25 Tower Street Emsworth
for Mr and Mrs R Kennett

Drawing:
Proposed elevations

Scale: 1:100 @ A3

Drawn By:	Date:
	2021

Project N°: 271	Drawing N°: () 07	Revisão: A
--------------------	-----------------------	---------------