


NOTES:

Dimensions must not be scaled off this drawing.
Work to figured dimensions in all cases.

The Contractor shall be responsible for checking all dimensions. Any discrepancy to be checked with architect before work proceeds.

This drawing is the copyright of Shore Prior

Lounge extended into
garage space with new
fireplace and chimney

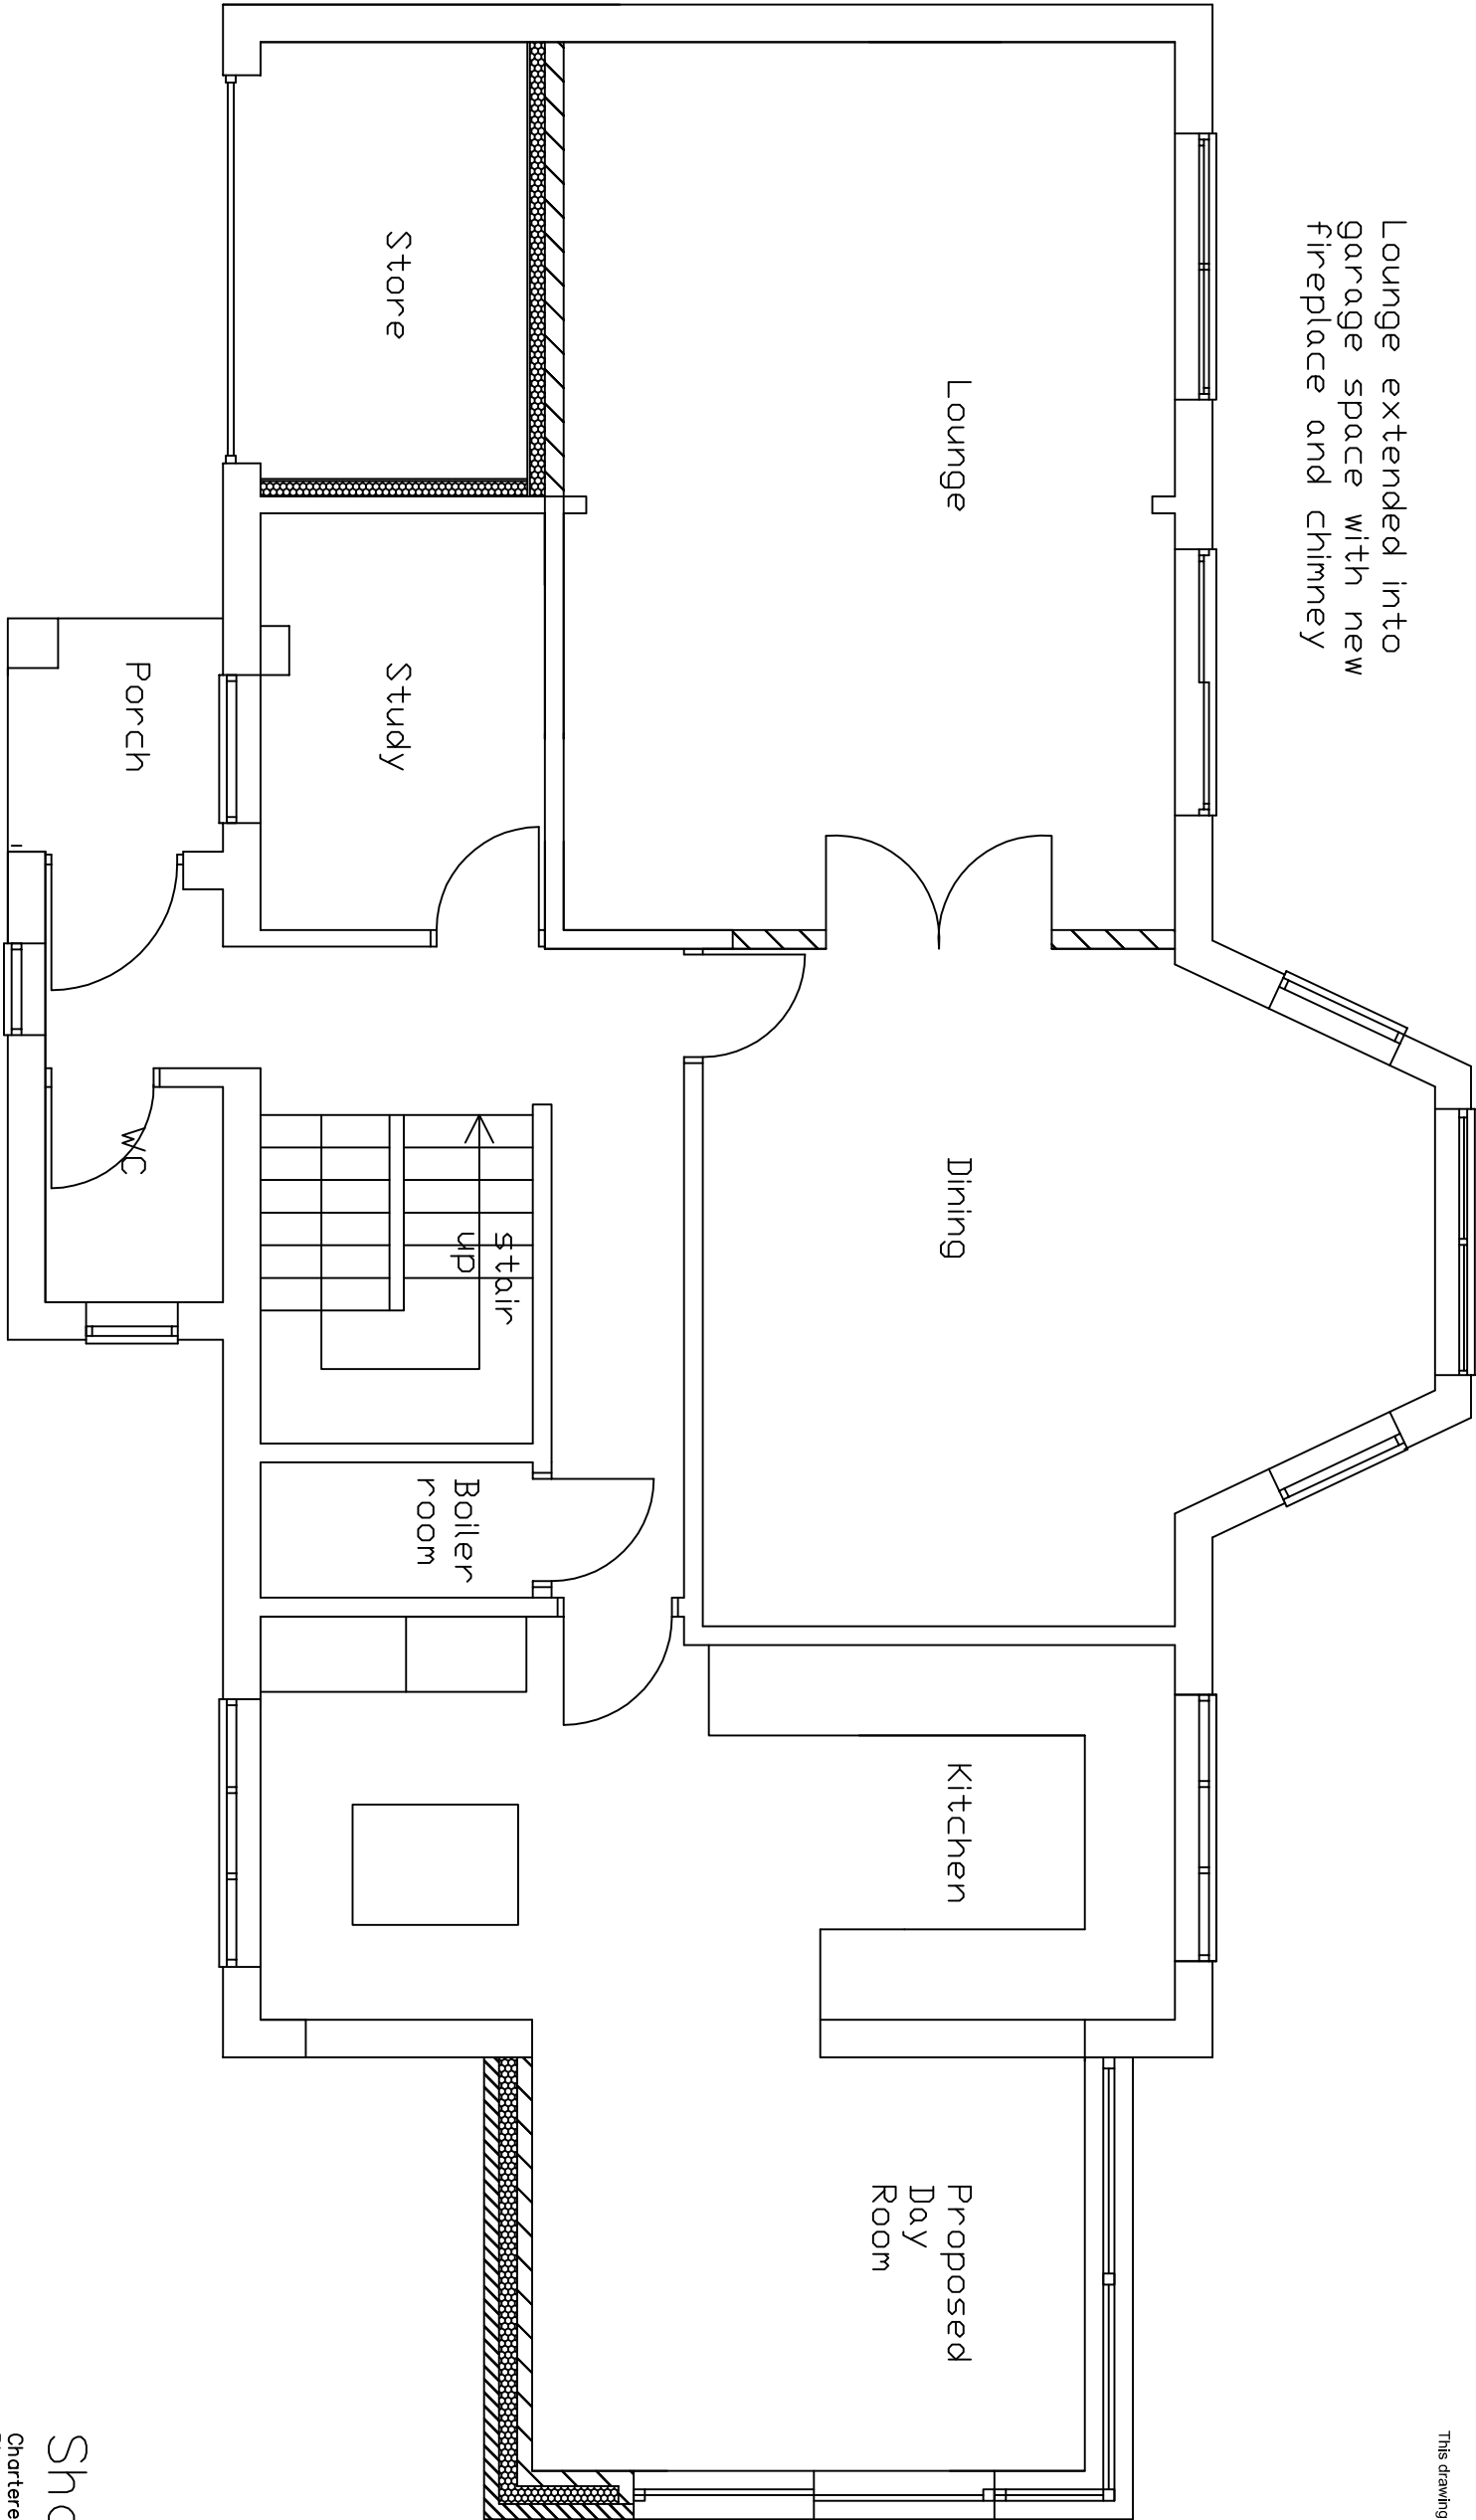

Shore Prior

Chartered Architects and Town
Planners
Tel. nos. 01482 631395 and
07747114071

A	Customer reviewed	Out 25	
REV	REMARKS	DATE	BY

Project:

Alterations to
25 Tower Street Emsworth
for Mr and Mrs R Kennett

Drawing:

Ground Floor Plan
as Proposed

Scale:

1:50 ● A3

Drawn By:

2024

Project N°:

() 03

Revision:

A