



PLANNING NOTES:


1. Proposals are subject to statutory consents and their related conditions.
2. Proposals are subject to further detailed design (by others).
3. Proposals are based on existing measured data (provided by others).
4. Proposals may be subject to 3rd party agreements, such as party wall agreements, rights of light, access easements and other legal covenants.
5. Proposals may be subject to legal agreements and amendments to existing lease agreements where applicable.

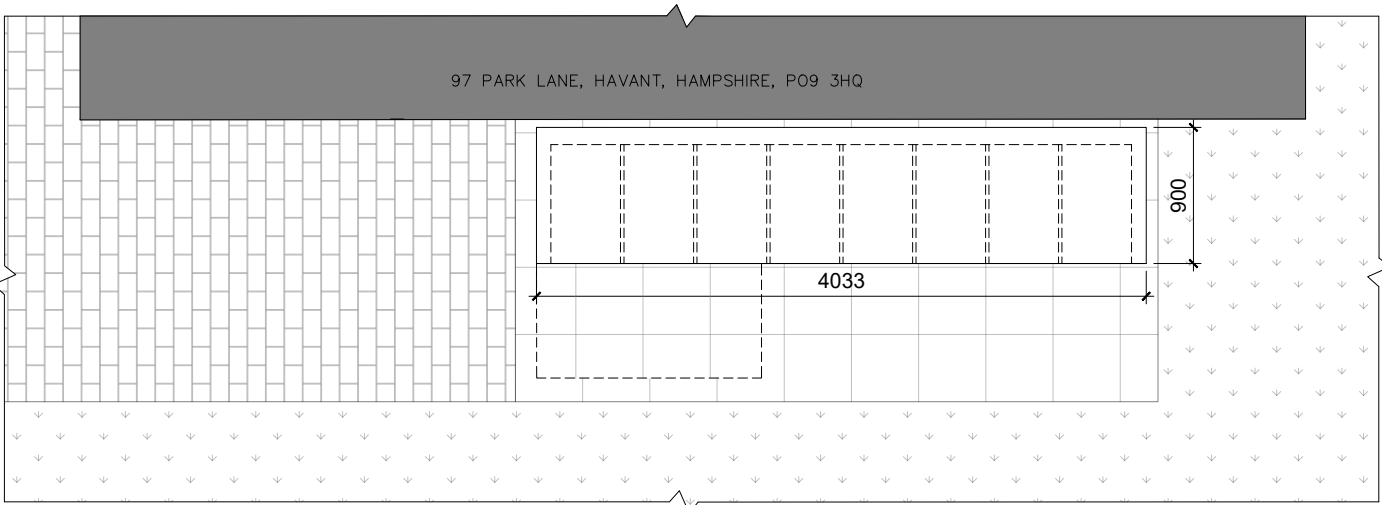

PLAN
SCALE 1:50

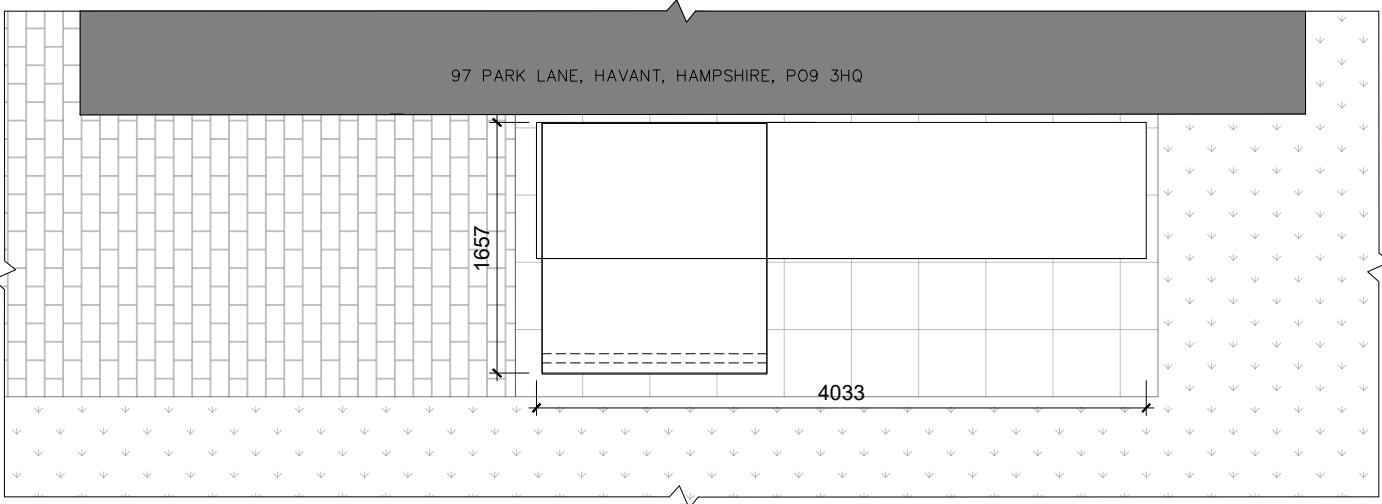

ROOF PLAN
SCALE 1:50

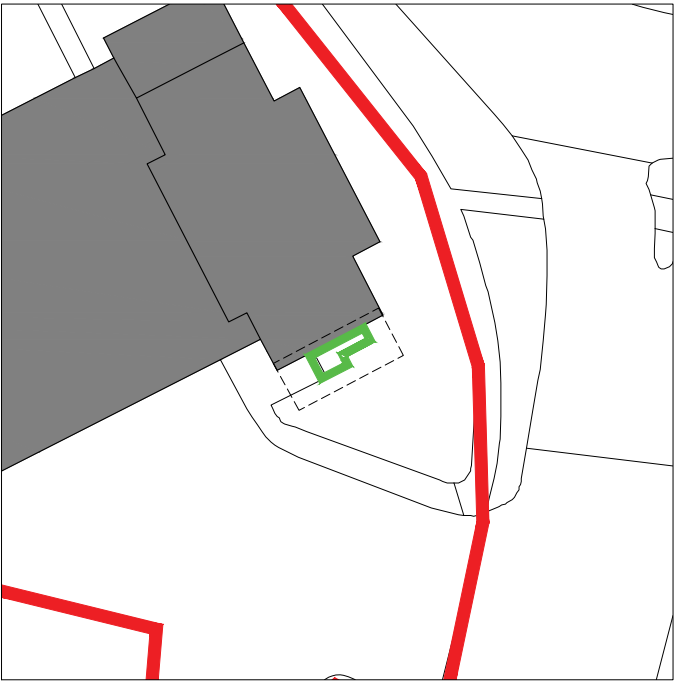

KEY PLAN
SCALE 1:500



P1	Planning Issue	JD	CT	16/09/2025
Rev	Description	By	Chk	Date
Project No: 2815-0523		Scale @ A3 1:50		Date: 16/09/2025
Drawn: JD		Checked: CT		Status: PLANNING
Drawing No:				Revision:
L(01)101				P1