



Dimensions to be checked on site before commencing work. Any discrepancies shall be reported to the architect immediately.

Do not scale from these drawings except for planning purposes. Use figured dimensions only.


Where applicable this drawing is to be read in conjunction with other consultants' drawings.

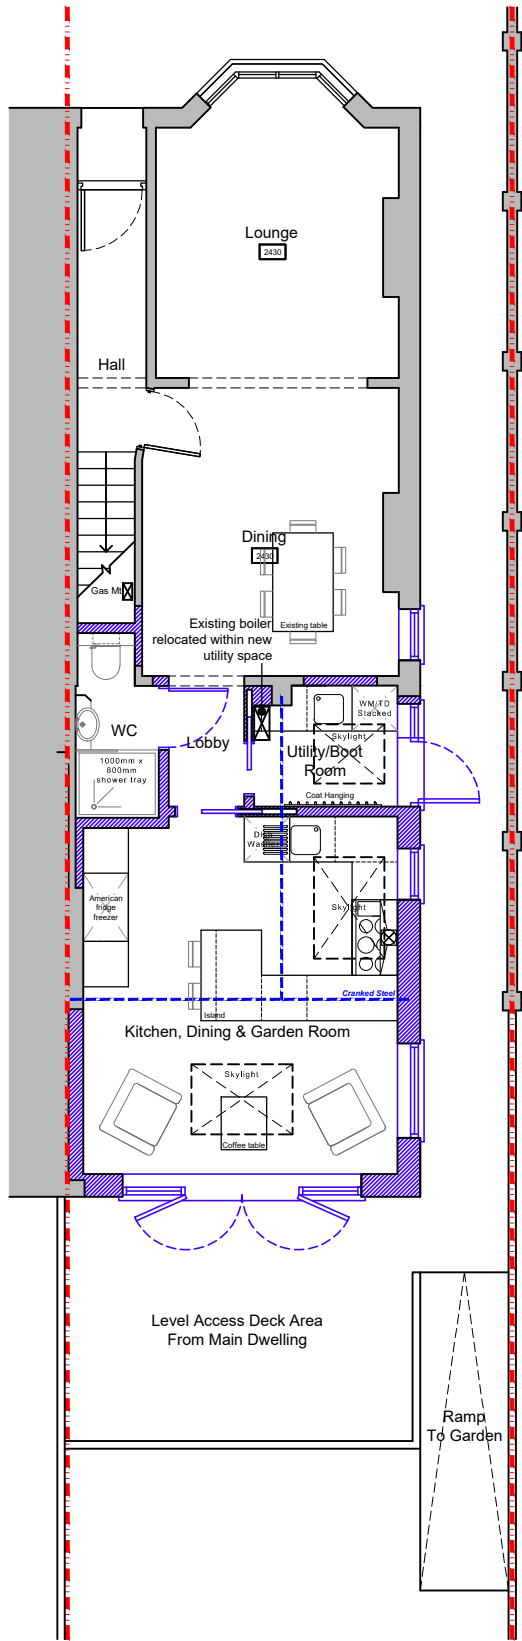


Ground floor plan scale 1:100

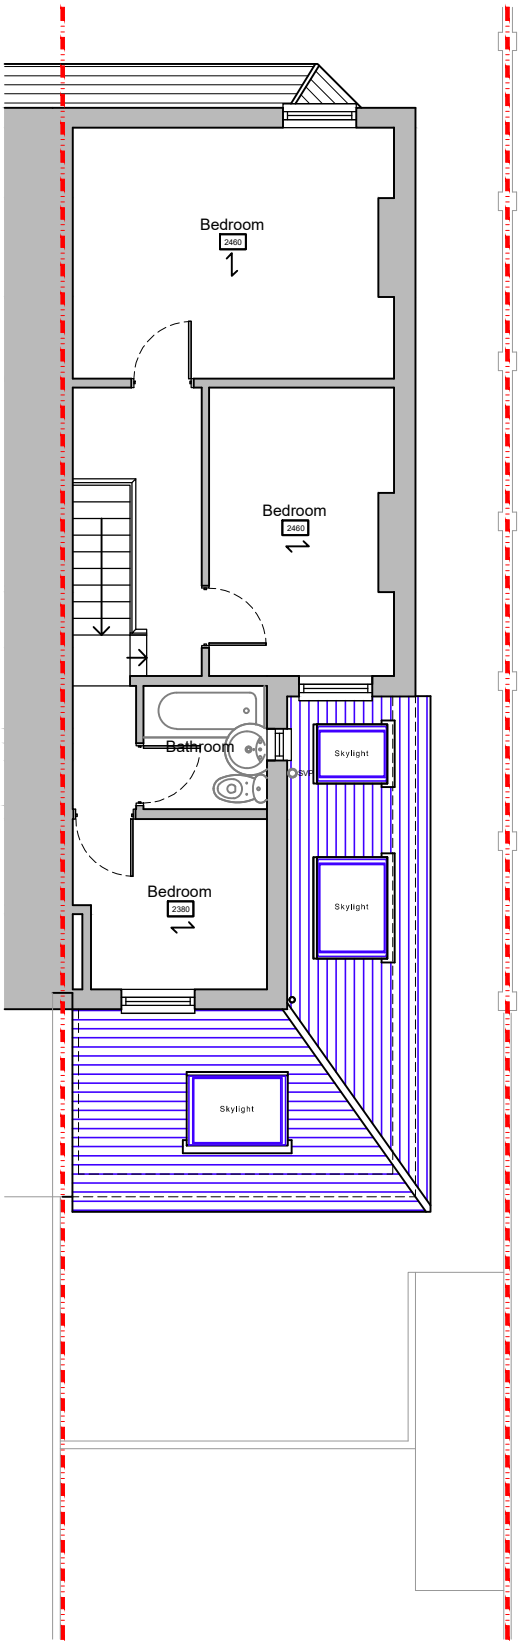

First floor plan scale 1:100

 

Boundary line    Removed structure  
Existing walls    Proposed walls    Proposed structure

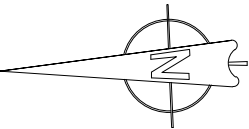

|   |                               |                                           |
|---|-------------------------------|-------------------------------------------|
| For<br>JUDY WILLIAMS                                                                                  | Title<br>PROPOSED FLOOR PLANS | Office Tel:<br>01243 933732               |
| Project<br>PROPOSED SINGLE-STOREY EXTENSIONS AT<br>7 ST. JAMES ROAD, EMSWORTH,<br>HAMPSHIRE, PO10 7DN | Date<br>OCTOBER 25            | Email:<br>admin@jb-architecturedesign.com |
|   | Drawn<br>SR                   | Web:<br>www.jb-architecturedesign.com     |
|   | Scale<br>as noted @ A3        |                                           |
|   | Checked<br>-                  |                                           |
| Job Number<br>PL951.25                                                                                | Drawing Number<br>04          | Revision<br>A                             |

