


Dimensions to be checked on site before commencing work. Any discrepancies shall be reported to the architect immediately.

Do not scale from these drawings except for planning purposes. Use figured dimensions only.


Where applicable this drawing is to be read in conjunction with other consultants' drawings.

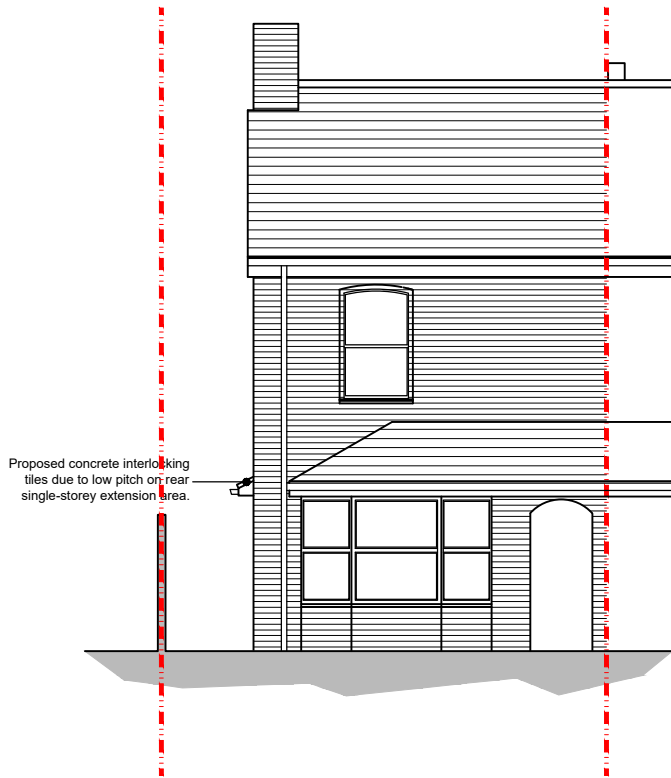


East elevation scale 1:100



South elevation scale 1:100

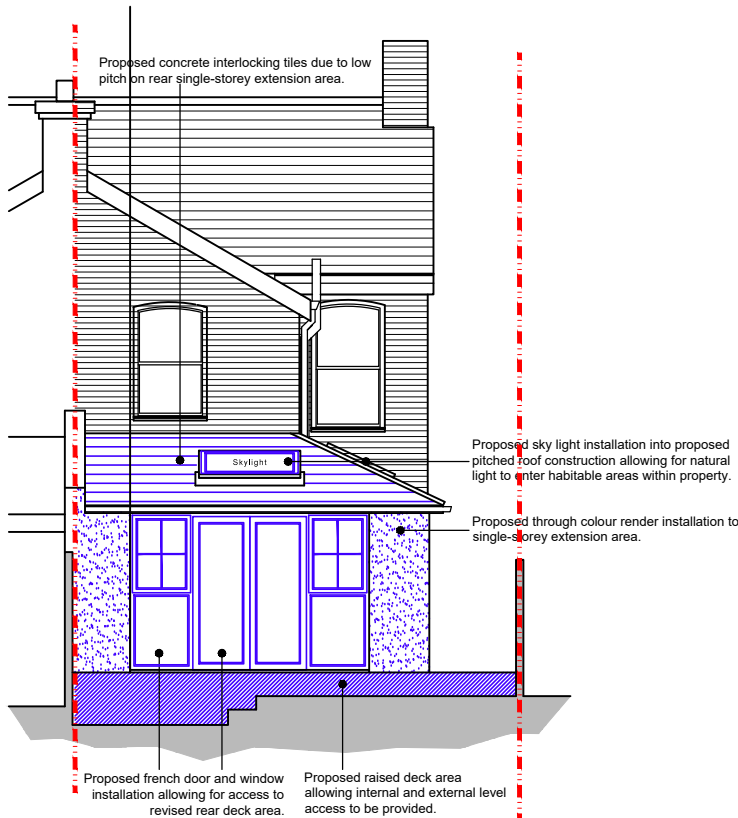

West elevation scale 1:100

 

Existing walls Proposed walls Proposed structure Boundary line Removed structure

For JUDY WILLIAMS	Title PROPOSED ELEVATIONS	Office Tel: 01243 933732
Project PROPOSED SINGLE-STOREY EXTENSIONS AT 7 ST. JAMES ROAD, EMSWORTH, HAMPSHIRE, PO10 7DN	Date OCTOBER 25	Email: admin@jb-architecturedesign.com
	Drawn SR	Web: www.jb-architecturedesign.com
	Scale as noted @ A3	
	Checked -	
	Job Number PL951.25	
	Drawing Number 05	
	Revision A	

