


NOTES:

Dimensions to be checked on site before commencing work. Any discrepancies shall be reported to the architect immediately.

Do not scale from these drawings except for planning purposes. Use figured dimensions only.


Where applicable this drawing is to be read in conjunction with other consultants' drawings.

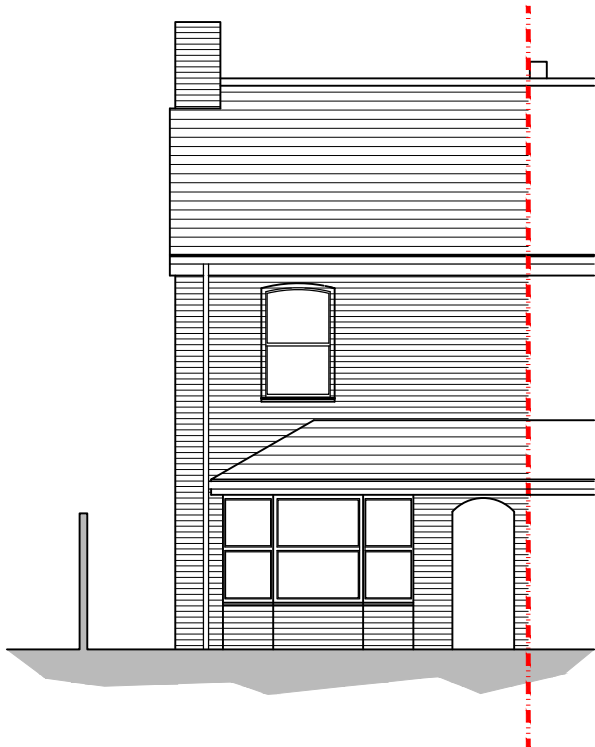


East elevation scale 1:100



South elevation scale 1:100

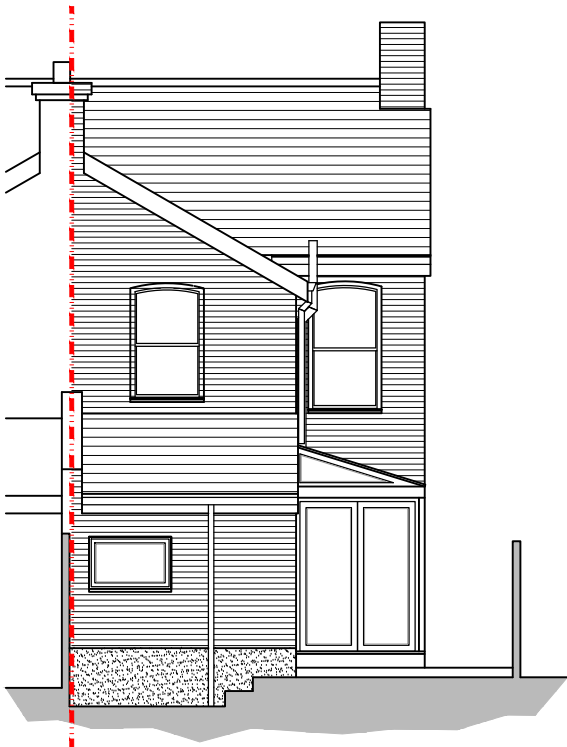

West elevation scale 1:100

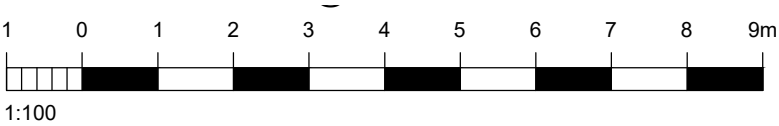

For JUDY WILLIAMS	Title EXISTING ELEVATIONS	Office Tel: 01243 933732									
Project PROPOSED SINGLE-STOREY EXTENSIONS AT 7 ST. JAMES ROAD, EMSWORTH, HAMPSHIRE, PO10 7DN	<table><tr><td>Date OCTOBER 25</td><td>Drawn SR</td><td>Scale as noted @ A3</td><td>Checked -</td></tr><tr><td>Job Number PL951.25</td><td>Drawing Number 03</td><td>Revision -</td><td></td></tr></table>	Date OCTOBER 25		Drawn SR	Scale as noted @ A3	Checked -	Job Number PL951.25	Drawing Number 03	Revision -		Email: admin@jb-architecturedesign.com
Date OCTOBER 25	Drawn SR	Scale as noted @ A3		Checked -							
Job Number PL951.25	Drawing Number 03	Revision -									
		Web: www.jb-architecturedesign.com									

