


NOTES:

Dimensions to be checked on site before commencing work. Any discrepancies shall be reported to the architect immediately.


Do not scale from these drawings except for planning purposes. Use figured dimensions only.

Where applicable this drawing is to be read in conjunction with other consultants' drawings.


Ordnance Survey, (c) Crown Copyright 2025.
All rights reserved. Licence number 100022432

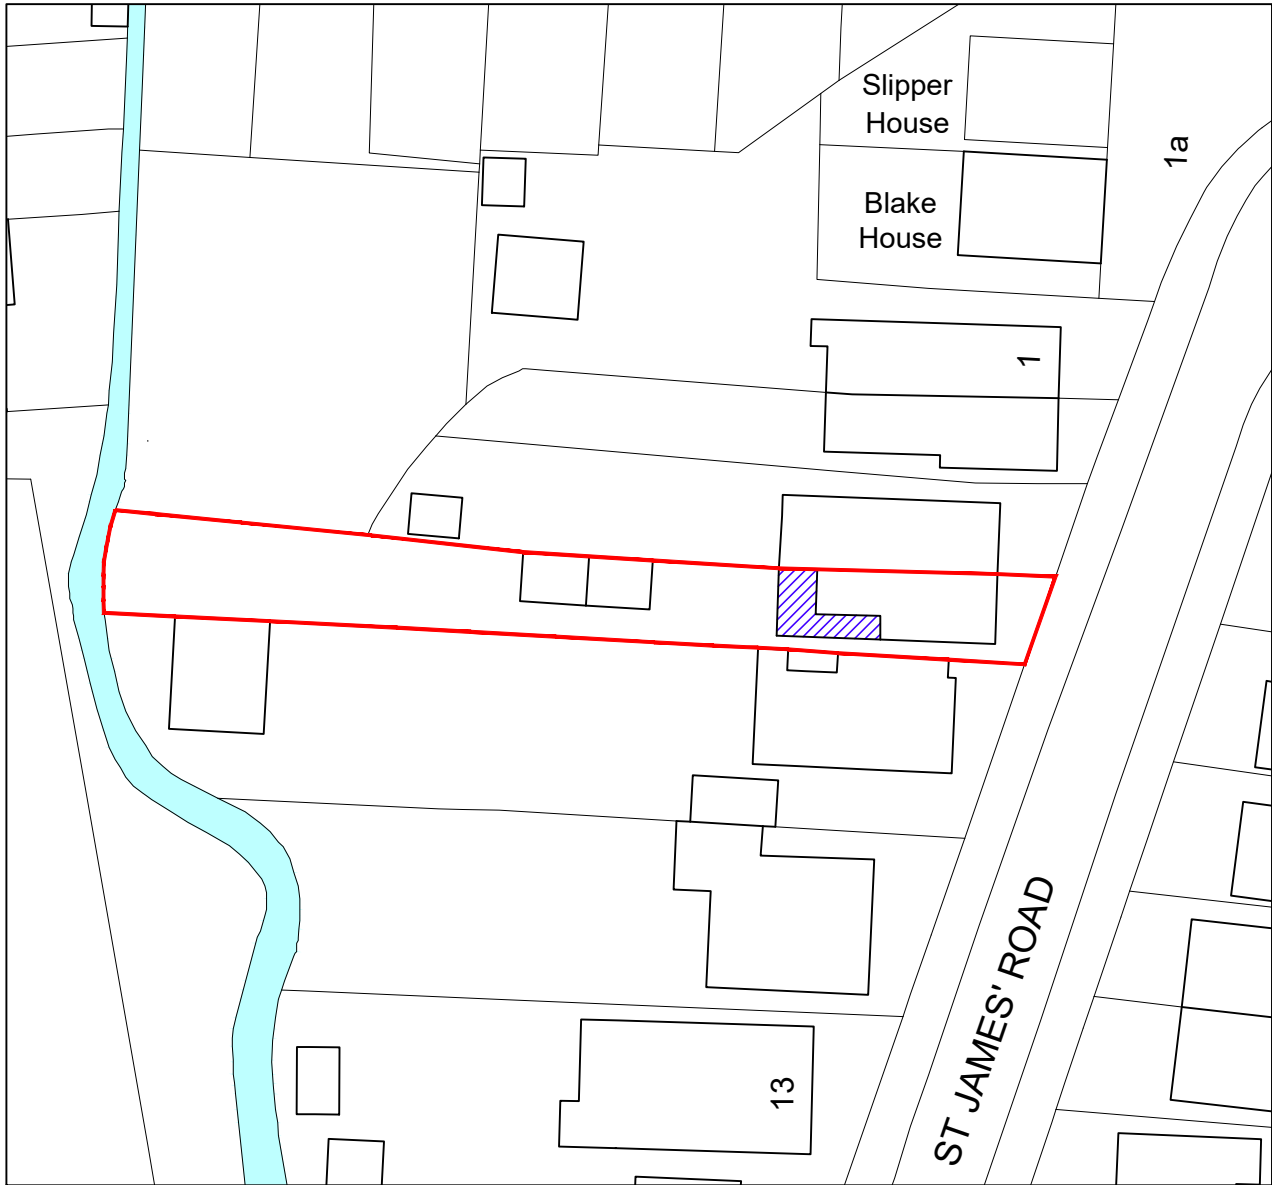



Site plan scale 1:500

 

Ordnance Survey, (c) Crown Copyright 2025.
All rights reserved. Licence number 100022432

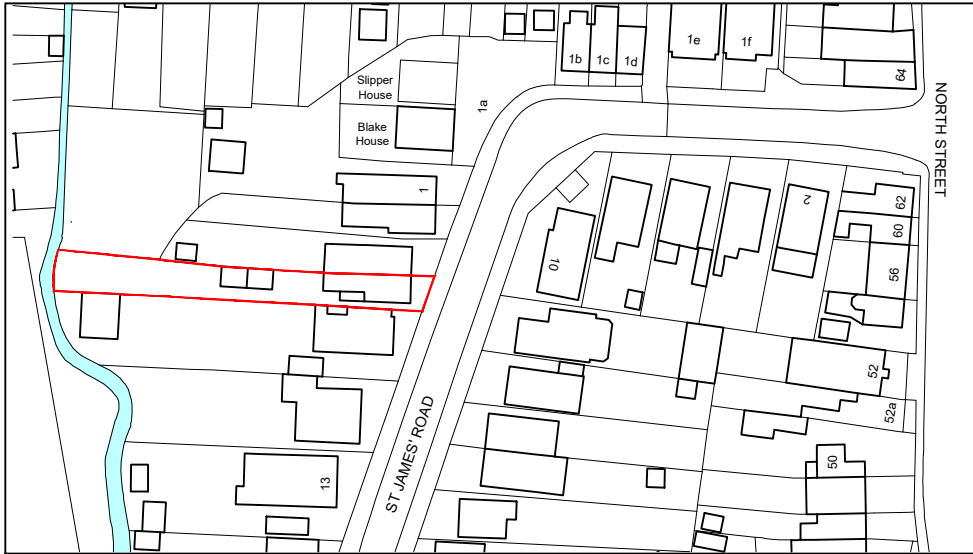

Location plan scale 1:1250

  

For JUDY WILLIAMS	Title SITE & LOCATION PLANS				Office Tel: 01243 933732
Project PROPOSED SINGLE-STOREY EXTENSIONS AT 7 ST. JAMES ROAD, EMSWORTH, HAMPSHIRE, PO10 7DN	Date OCTOBER 25	Drawn SR	Scale as noted @ A3	Checked -	Email: admin@jb-architecturedesign.com
	Job Number PL951.25		Drawing Number 01	Revision -	Web: www.jb-architecturedesign.com


JB ARCHITECTURE

