


NOTES:


Dimensions to be checked on site before commencing work. Any discrepancies shall be reported to the architect immediately.

Do not scale from these drawings except for planning purposes. Use figured dimensions only.



Where applicable this drawing is to be read in conjunction with other consultants' drawings.

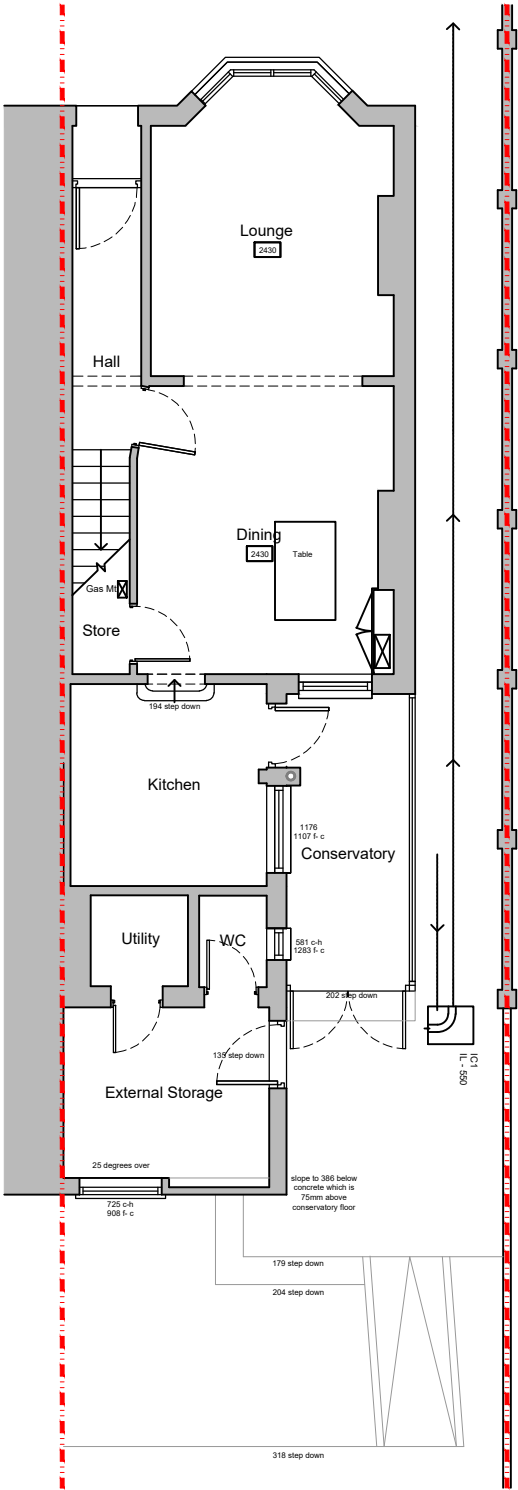

Ground floor plan scale 1:100

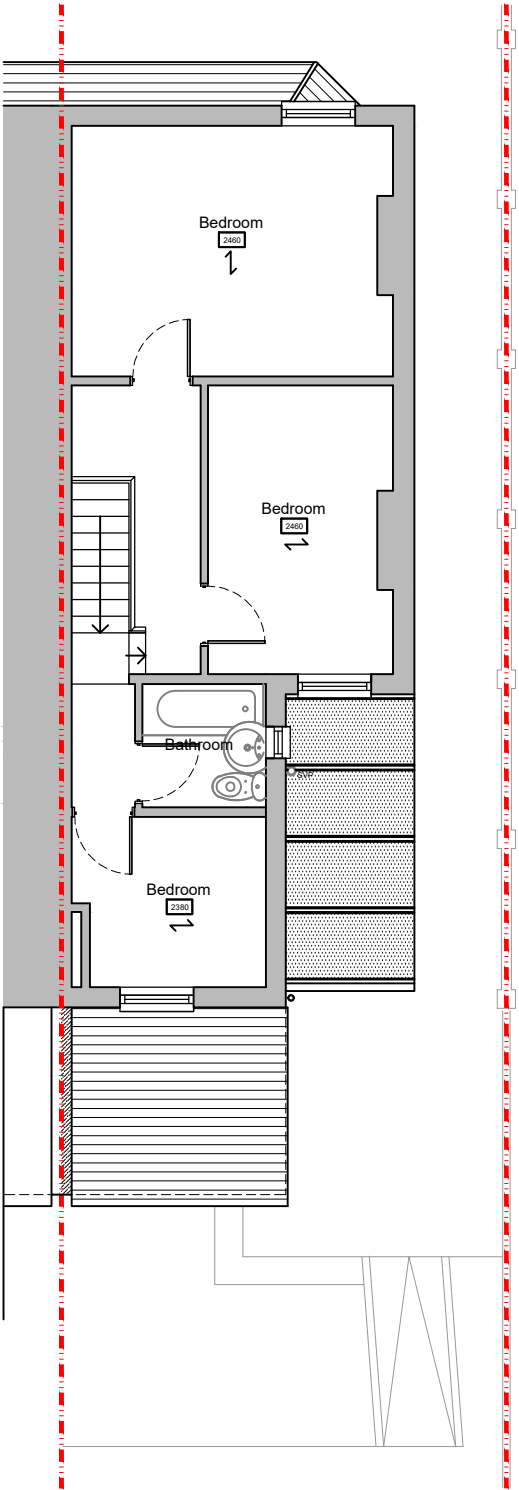

First floor plan scale 1:100

 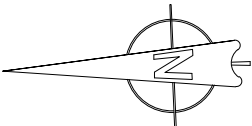

For JUDY WILLIAMS		Title EXISTING FLOOR PLANS				Office Tel: 01243 933732	
Project PROPOSED SINGLE-STOREY EXTENSIONS AT 7 ST. JAMES ROAD, EMSWORTH, HAMPSHIRE, PO10 7DN		Date OCTOBER 25	Drawn SR	Scale as noted @ A3	Checked -	Email: admin@jb-architecturedesign.com	
		Job Number PL951.25	Drawing Number 02		Revision -	Web: www.jb-architecturedesign.com	



JB ARCHITECTURE

