




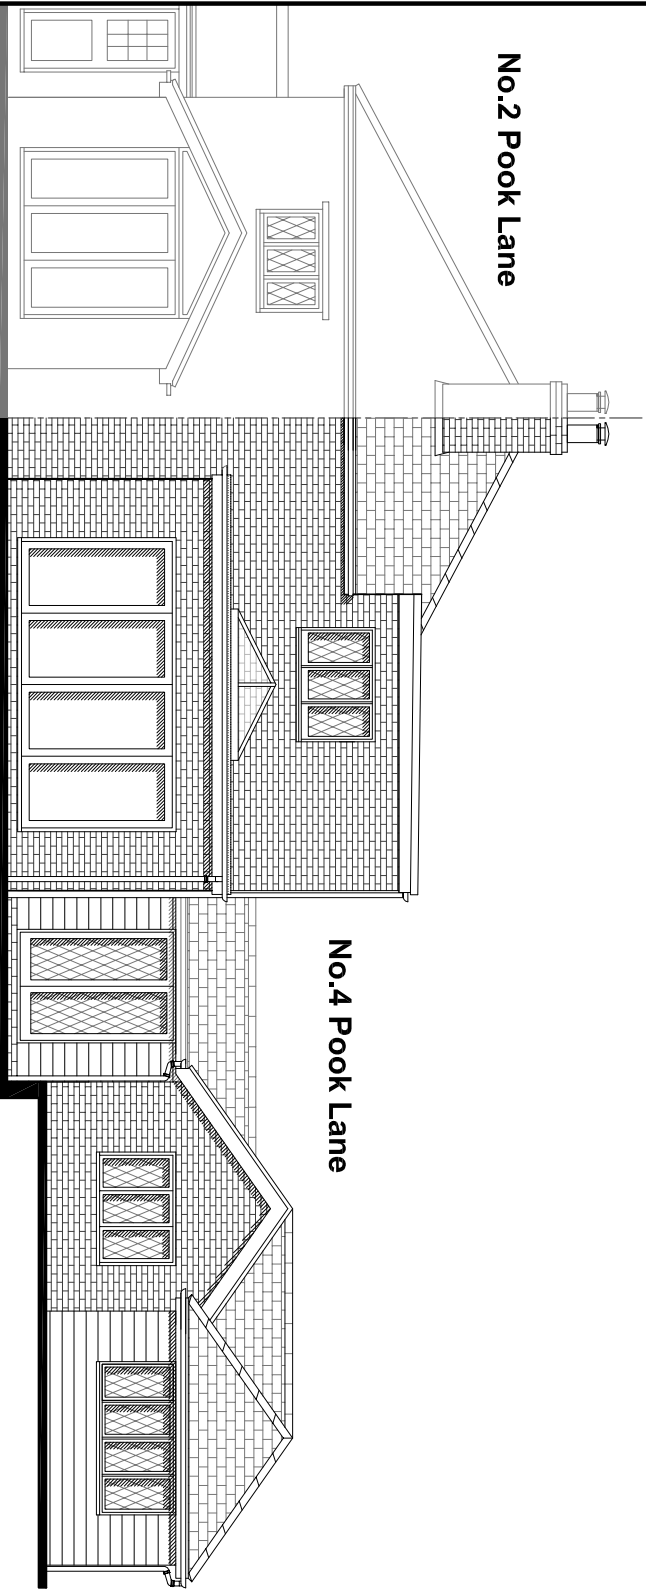


WEST (REAR) ELEVATION AS APPROVED UNDER APP/ 25 / 00395
@ 1:100 SCALE

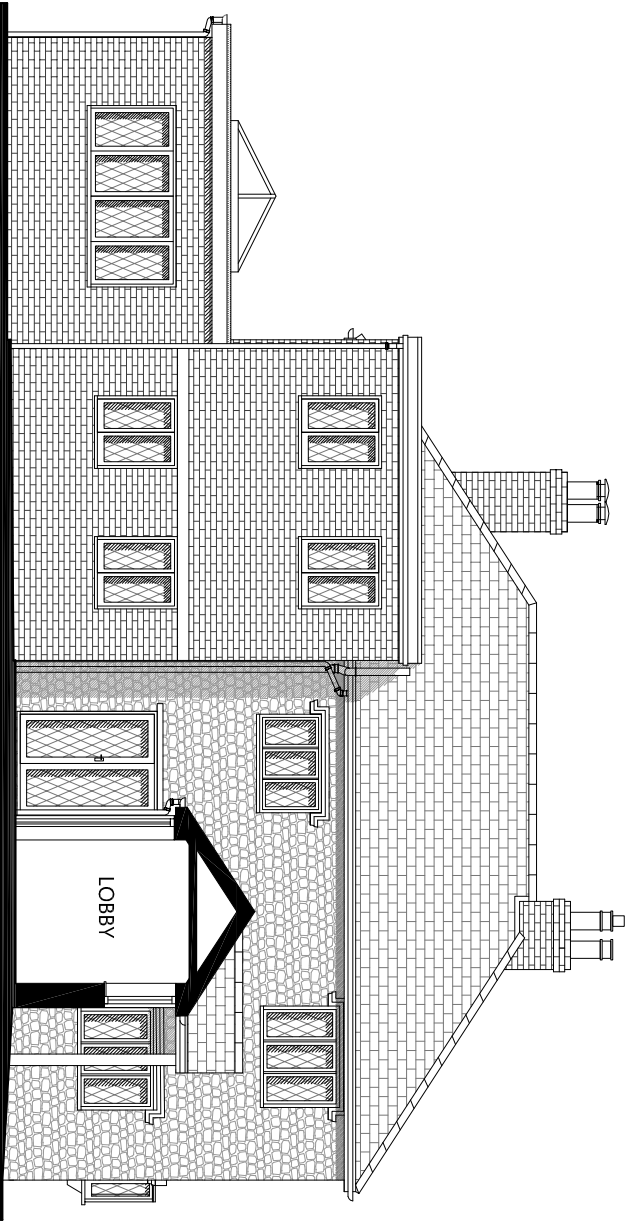

SOUTH (SIDE) ELEVATION / SECTION AS APPROVED UNDER APP/ 25 / 00395
(1:100 SCALE)

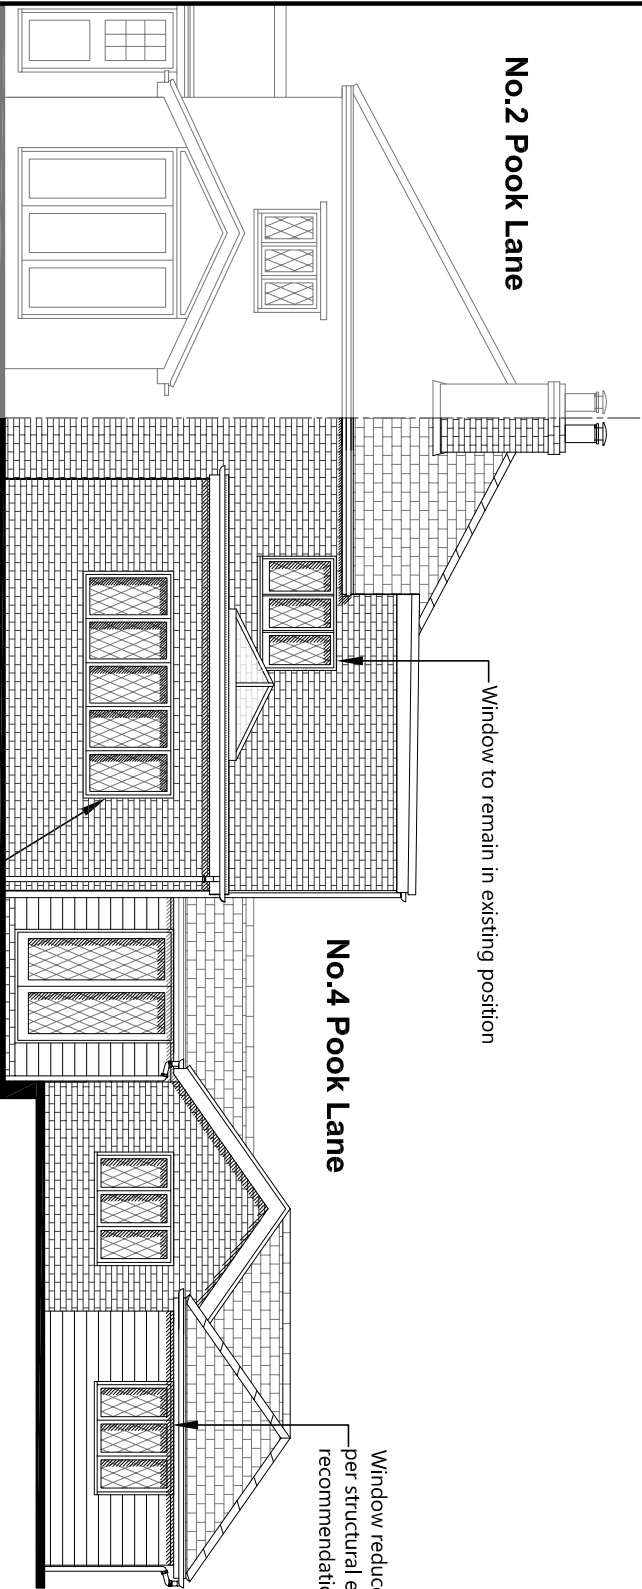

REAR ELEVATION AS PROPOSED
@ 1:100 SCALE

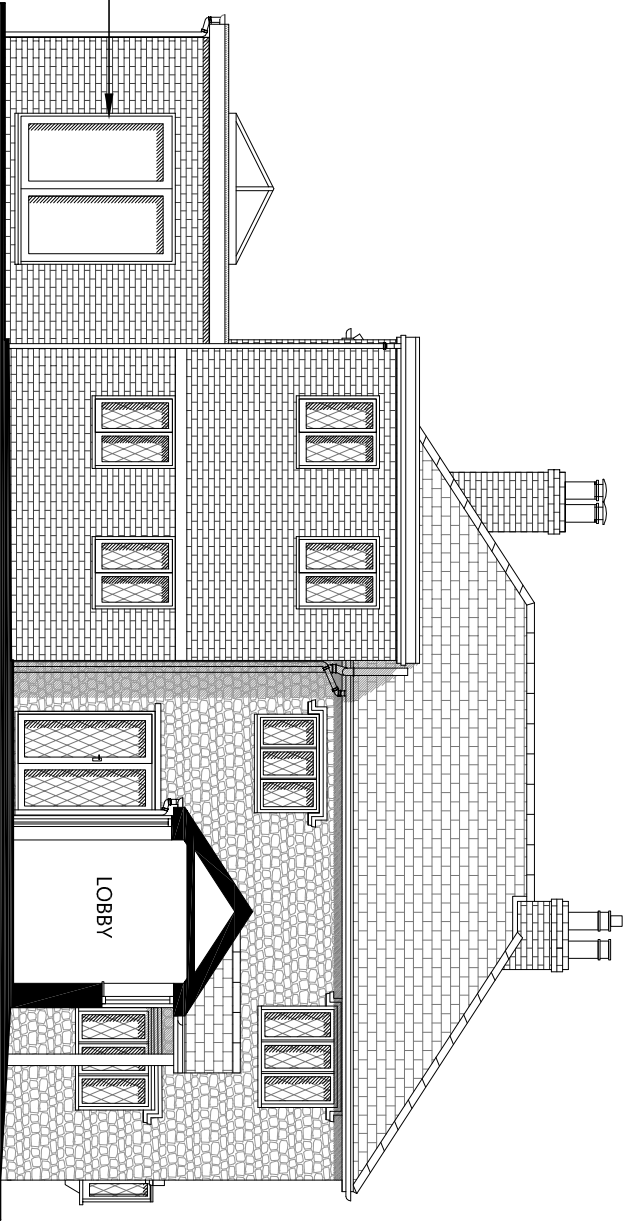

SIDE ELEVATION AS PROPOSED
(1:100 SCALE)

**Non material amendment
application**



CONCEPT 20
ARCHITECTURE

30 Grove Place, Sholing Southampton, SO19 9QY
TEL: 07588 555392
EMAIL: info@concept20architecture.com

CLIENT: **MARCUS & CLARE GRACE**

TITLE:

**PROPOSED AMENDMENTS
TO SIDE AND REAR ELEVATIONS**

PROJECT: **4 POOK LANE, HAVANT**
PO9 2TH

SCALE 1:100 PLOTTED 22-10-25

REV. B DATE 22-10-25

SCALE 0
1:100
@ A3
5000mm

☐ information ☒ approval ☐ tender

DWG NO.

24-015-11REVB