
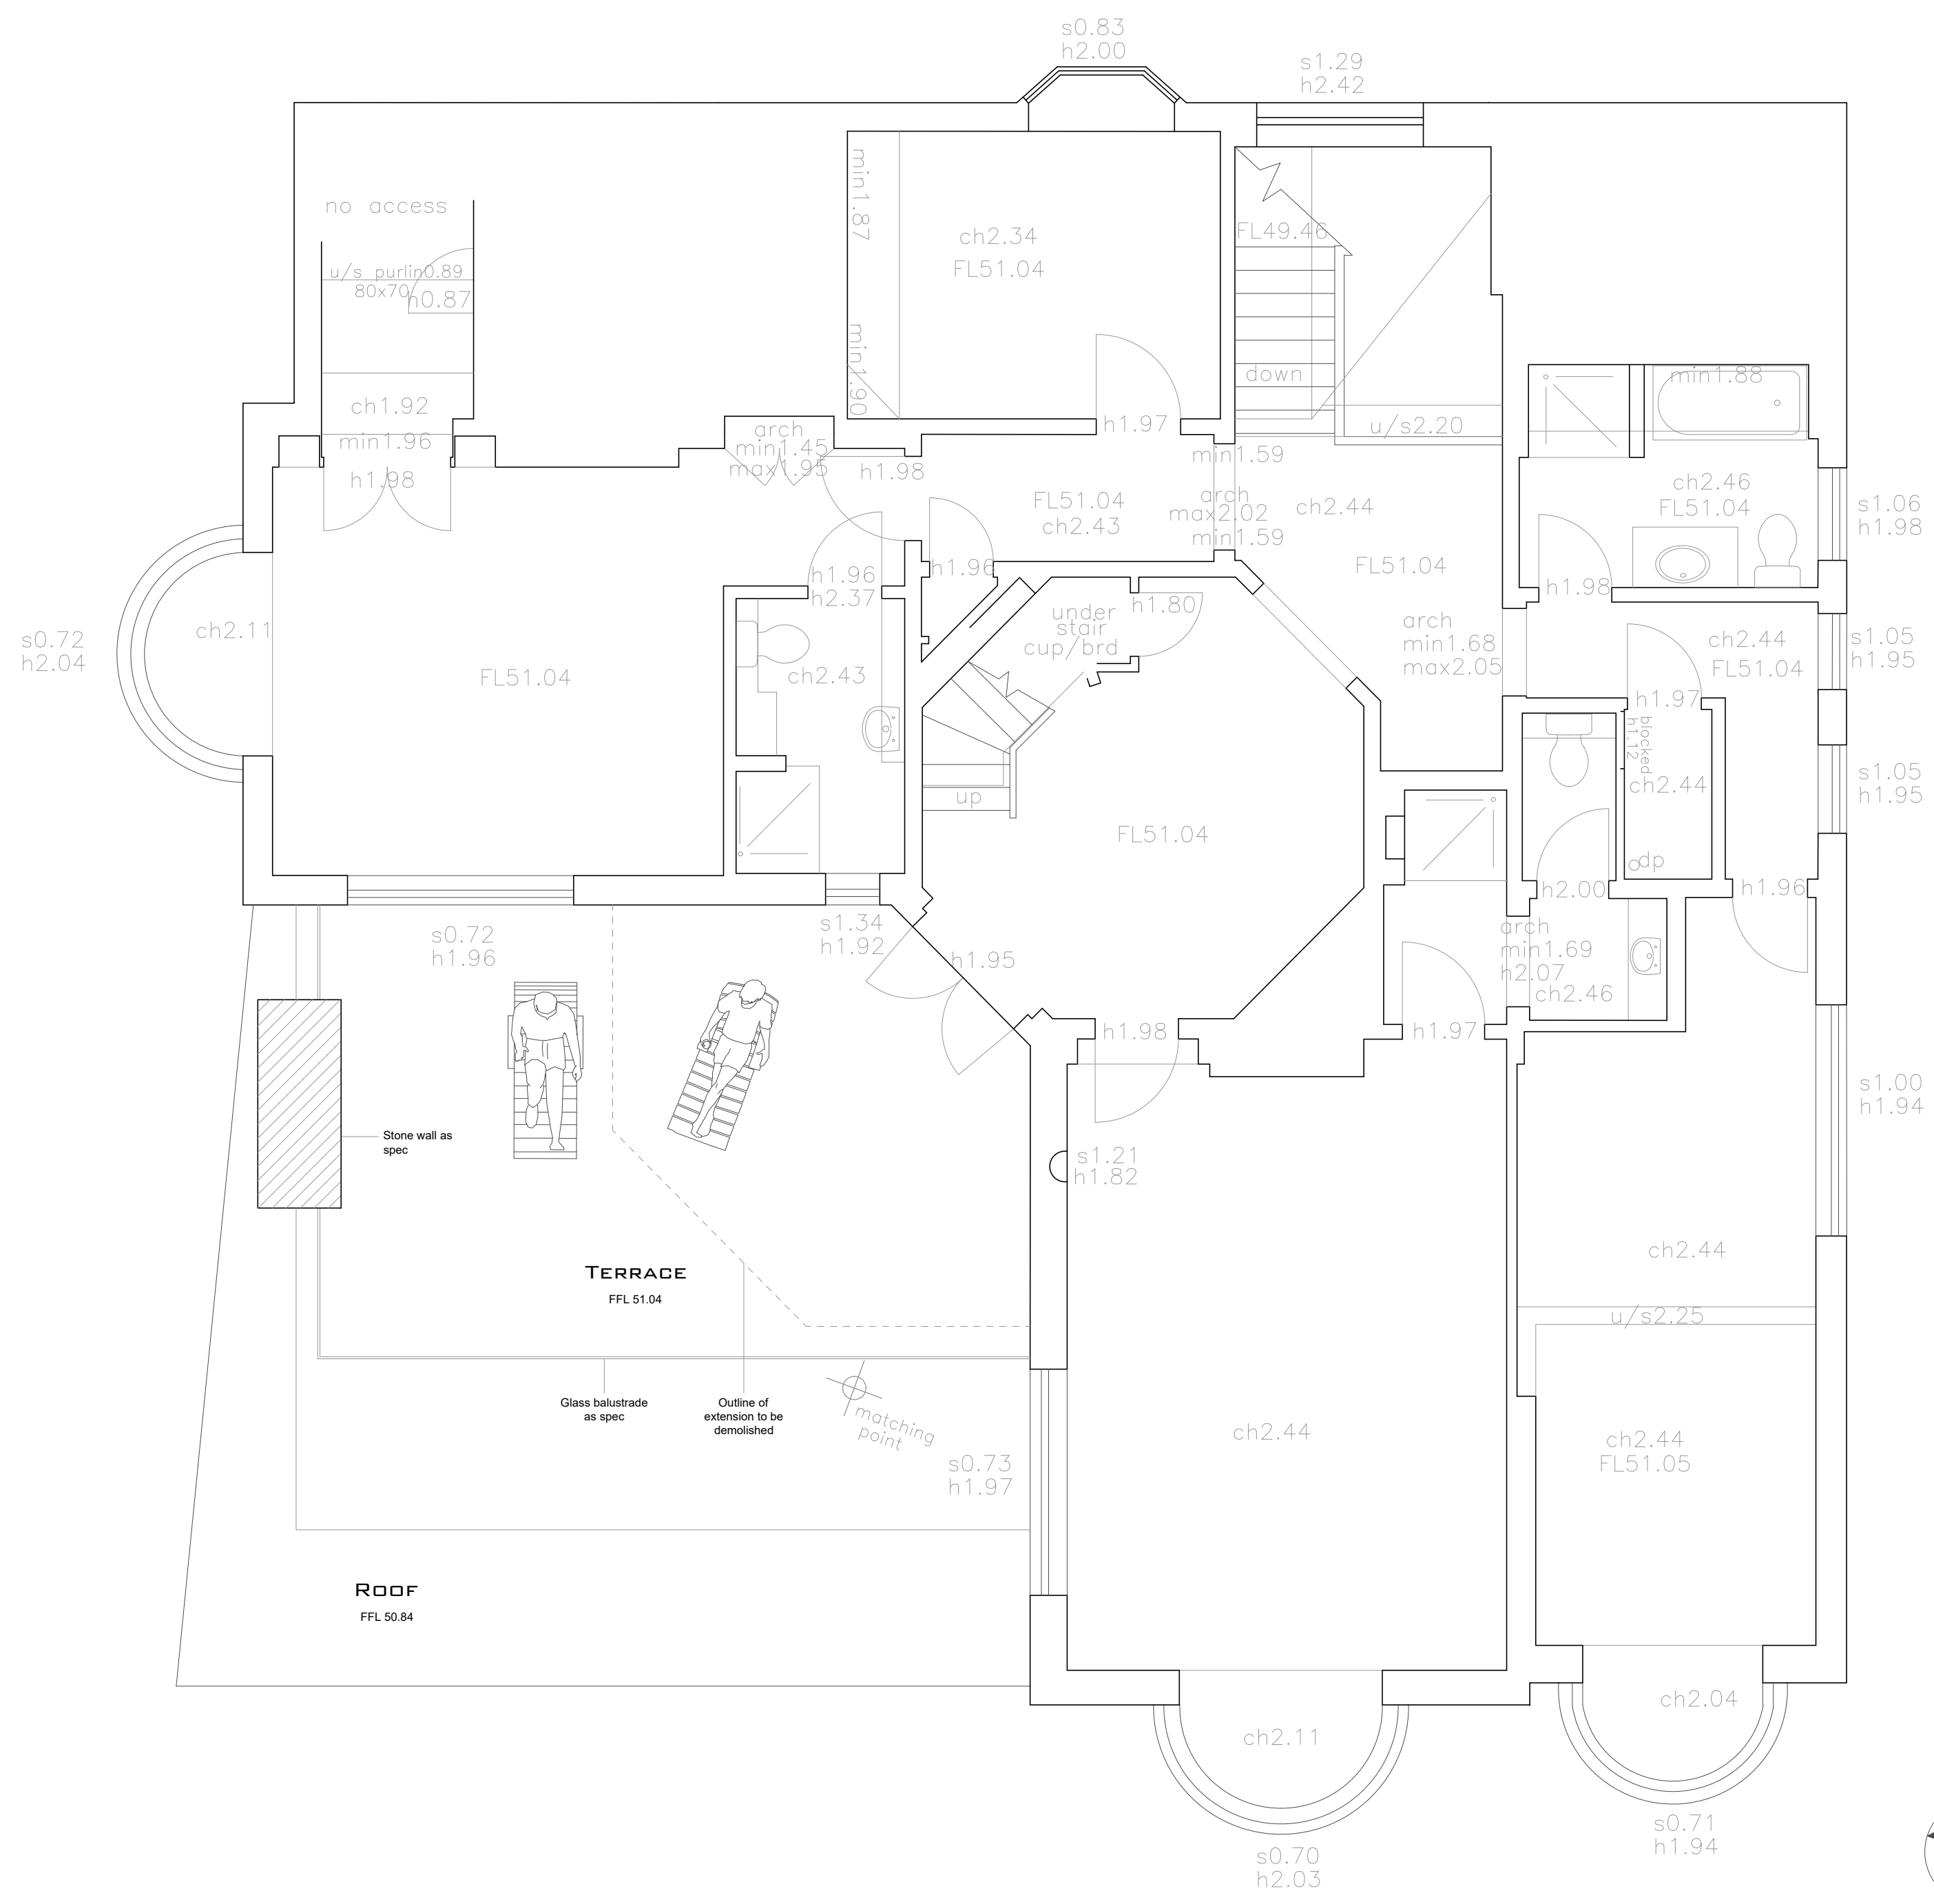


Key:

- Structure overhead
- To be demolished
- New Walls

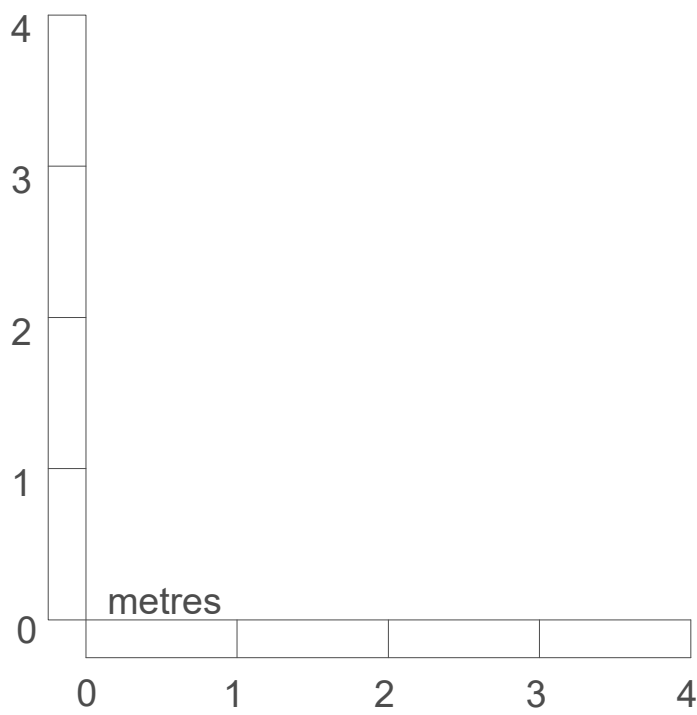

For Planning Purposes only

AR DESIGN STUDIO LTD
CALPE HOUSE
LITTLE MINSTER ST
WINGCHESTER
SO23 9HB

AR

T. 01962 864545
E. INFO@ARDESIGNSTUDIO.CO.UK
WWW.ARDESIGNSTUDIO.CO.UK

Copyright: All rights reserved. This drawing and design must not be reproduced without permission. Dimensions are in millimetres unless specified. Only written dimensions to be worked from. Do not scale from this drawing.				
Job title				
Portsdown Road				
Drawing title				
Proposed First Floor Plan				
Status				
Planning				
Drawn by	Checked by	Date	Scale at A3	Scale at A2
CW	TF	Oct 2025	-	1:50
Job No.	Dwg No.	Revision		
1006	P106	-		