
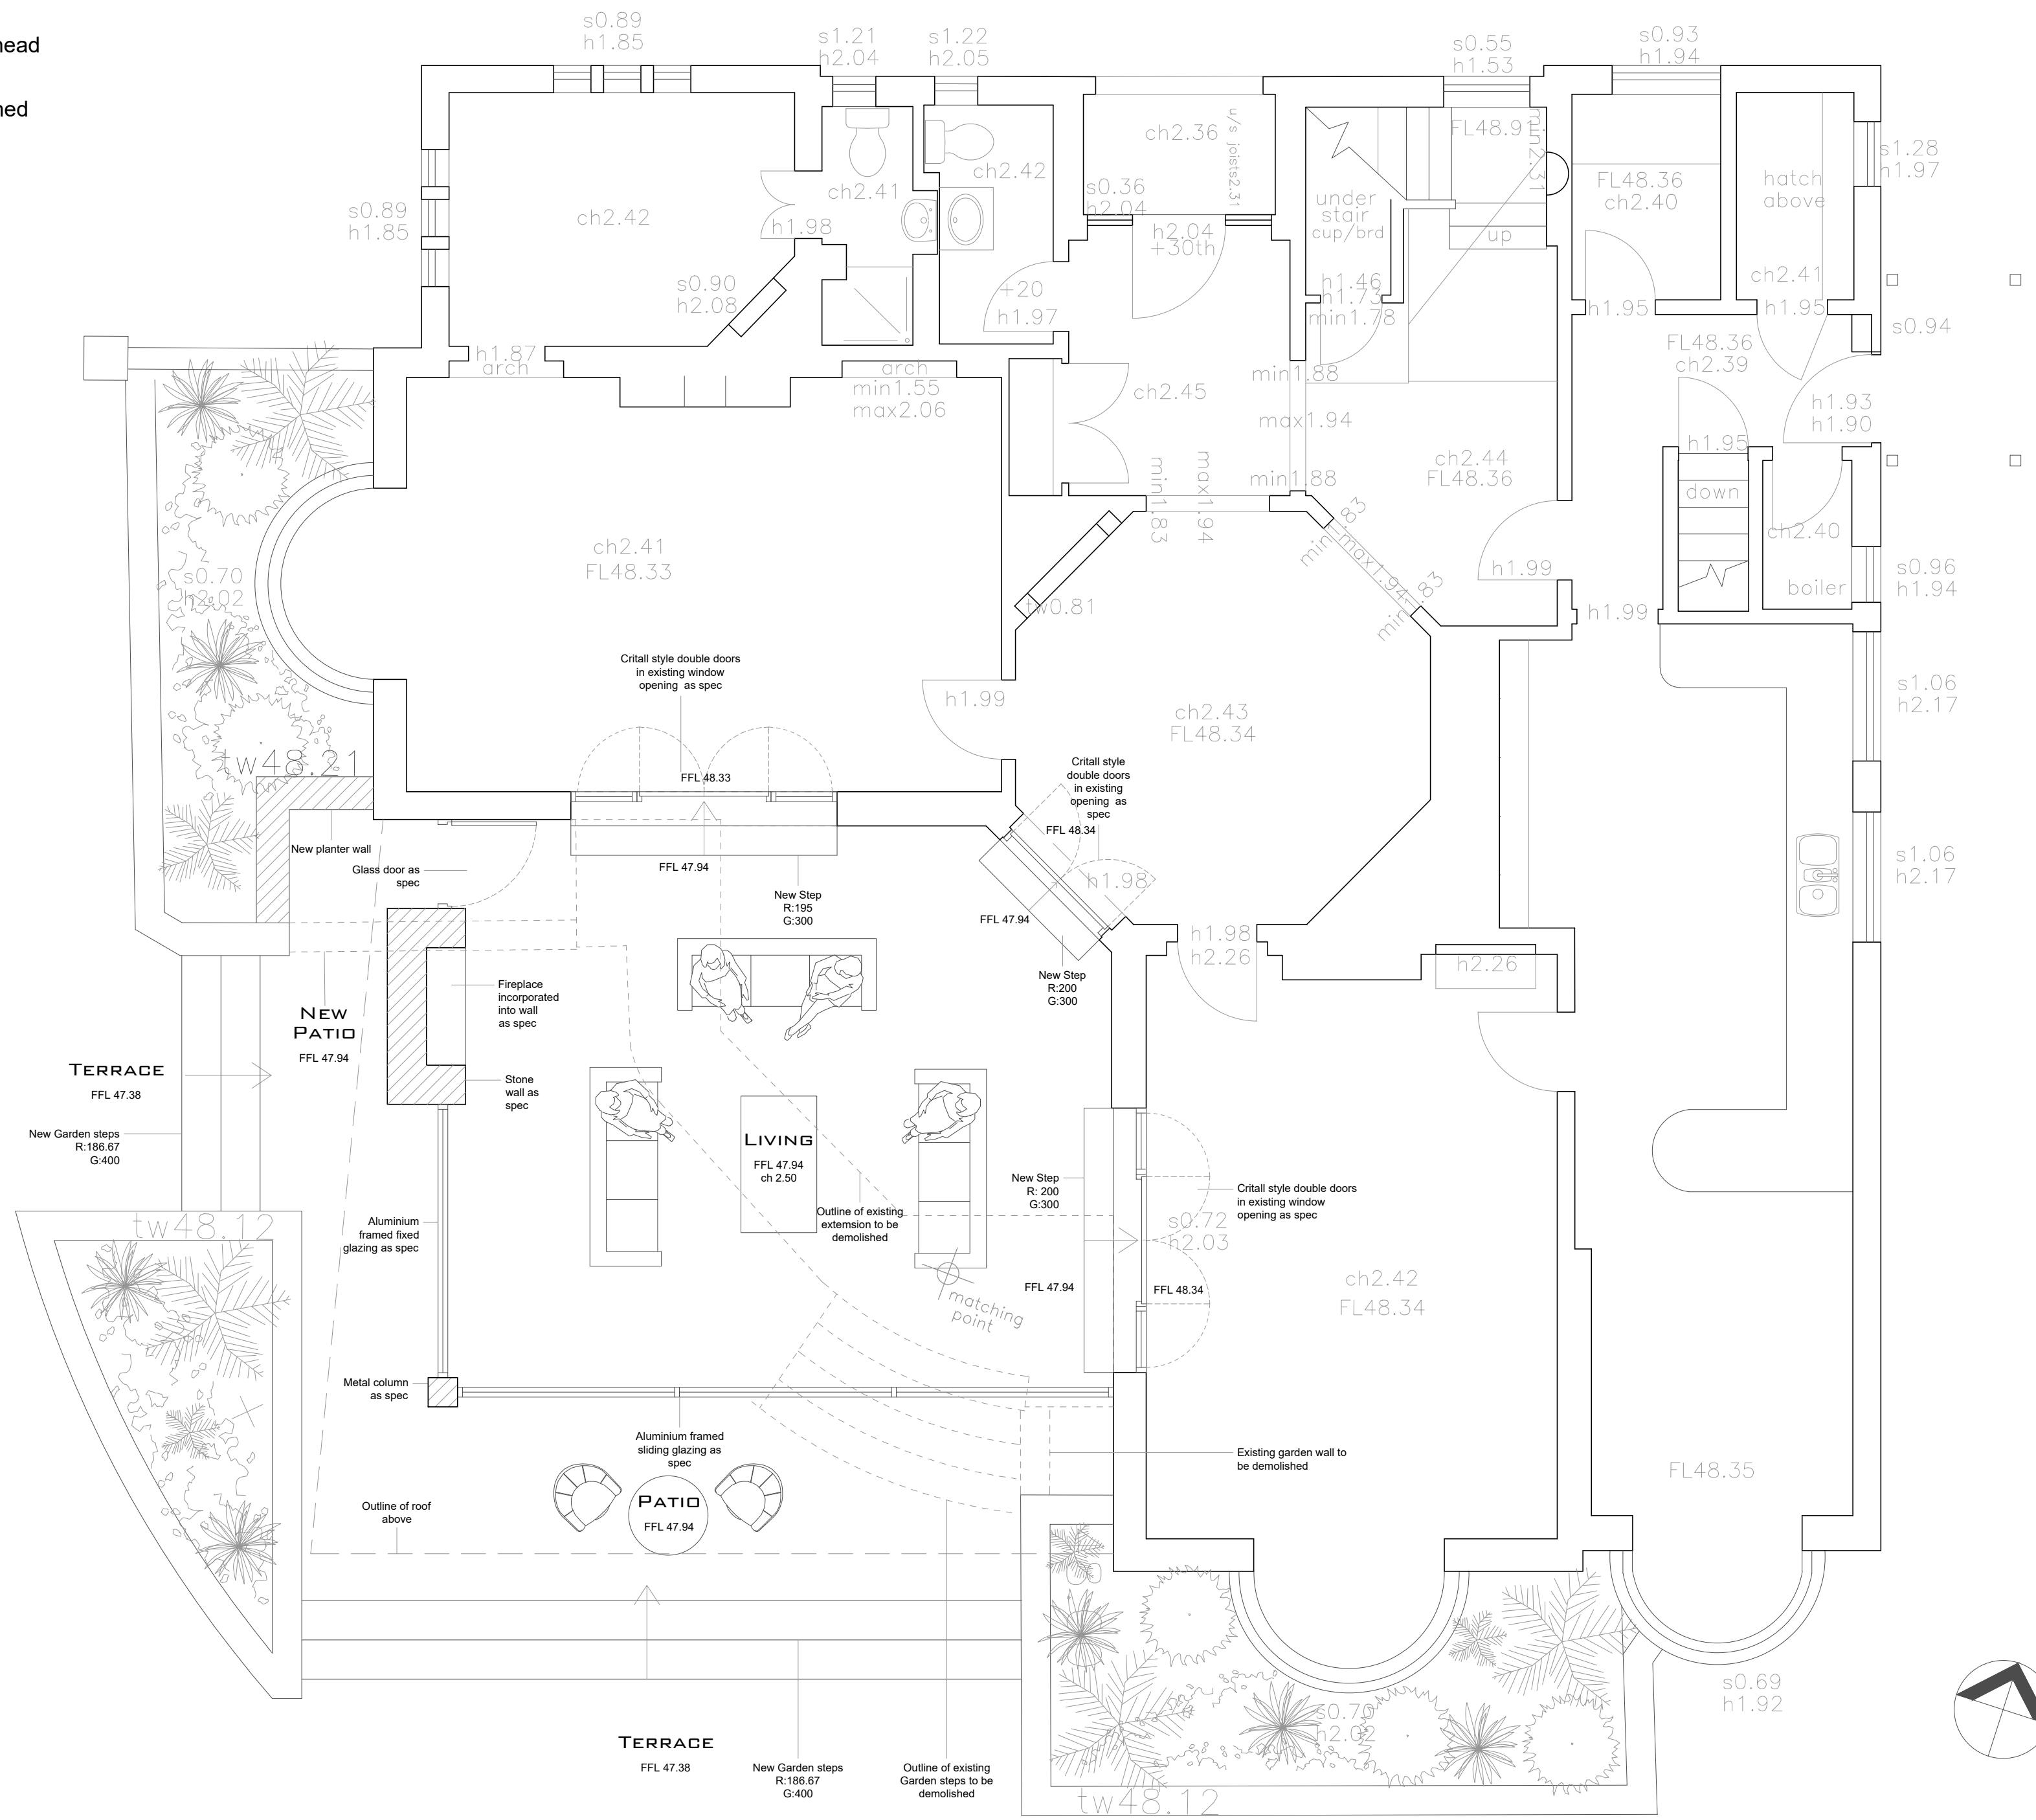


Key:

- Structure overhead
- To be demolished
- New Walls

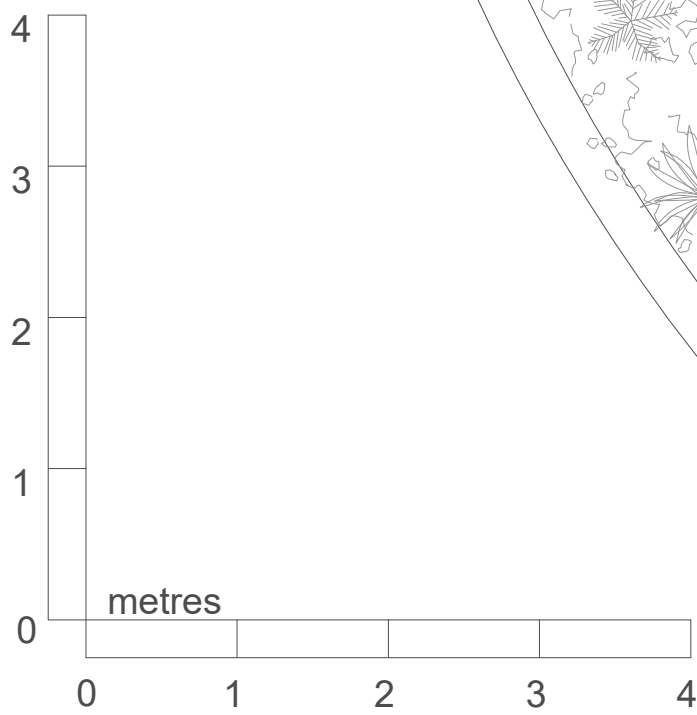

For Planning Purposes only

AR DESIGN STUDIO LTD
CALPE HOUSE
LITTLE MINSTER ST
WINGCHESTER
SO23 9HB

AR

T. 01962 864545
E. INFO@ARDESIGNSTUDIO.CO.UK
WWW.ARDESIGNSTUDIO.CO.UK

Copyright: All rights reserved. This drawing and design must not be reproduced without permission. Dimensions are in millimetres unless specified. Only written dimensions to be worked from. Do not scale from this drawing.				
Job title Portsdown Road				
Drawing title Proposed Ground Floor Plan				
Status Planning				
Drawn by CW	Checked by TF	Date Oct 2025	Scale at A3 -	Scale at A2 1:50
Job No. 1006	Dwg No. P105	Revision -		