




3 Existing Elevations

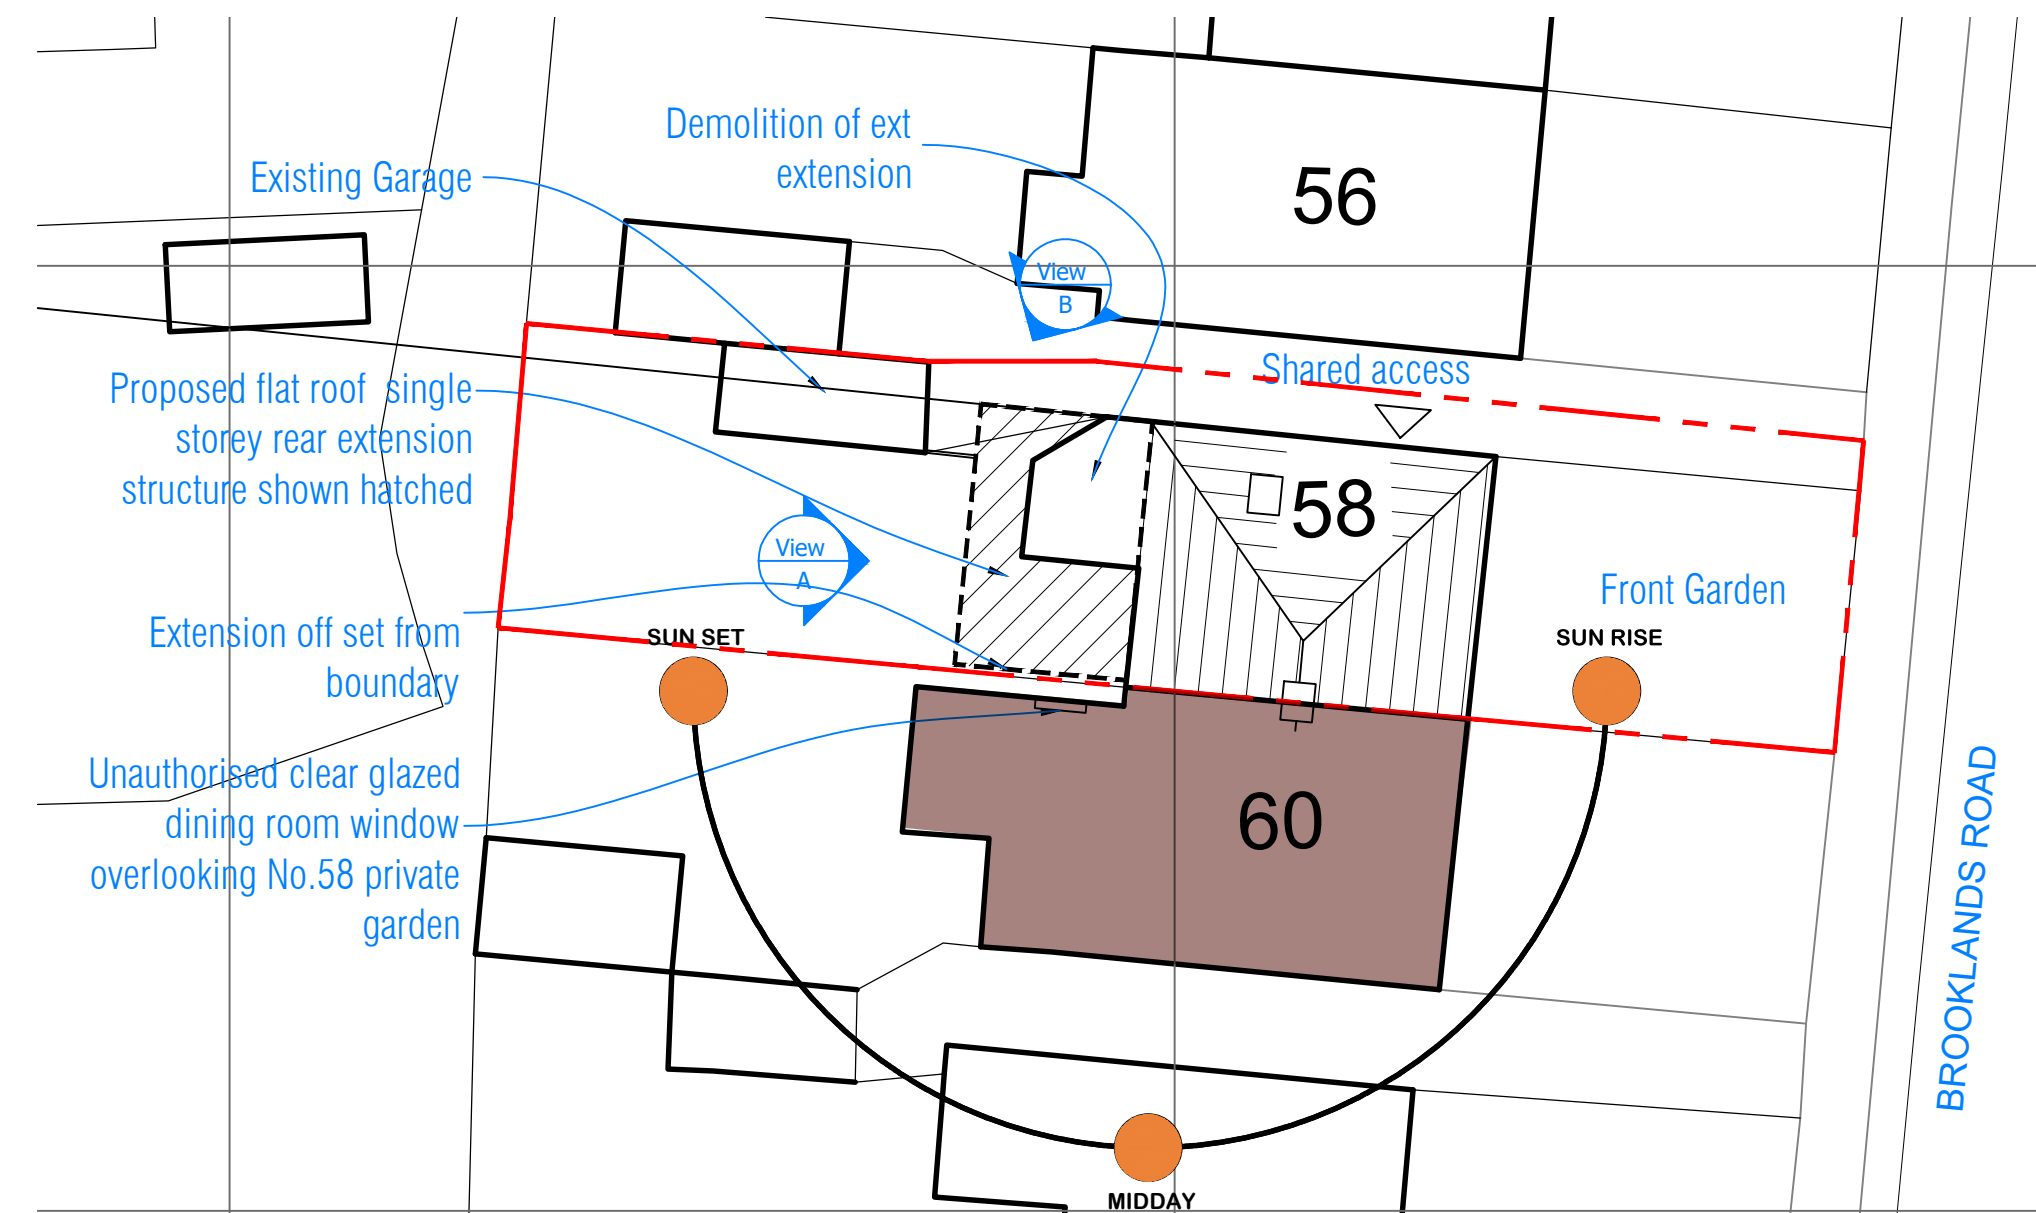

2 Existing & Proposed Block Plan

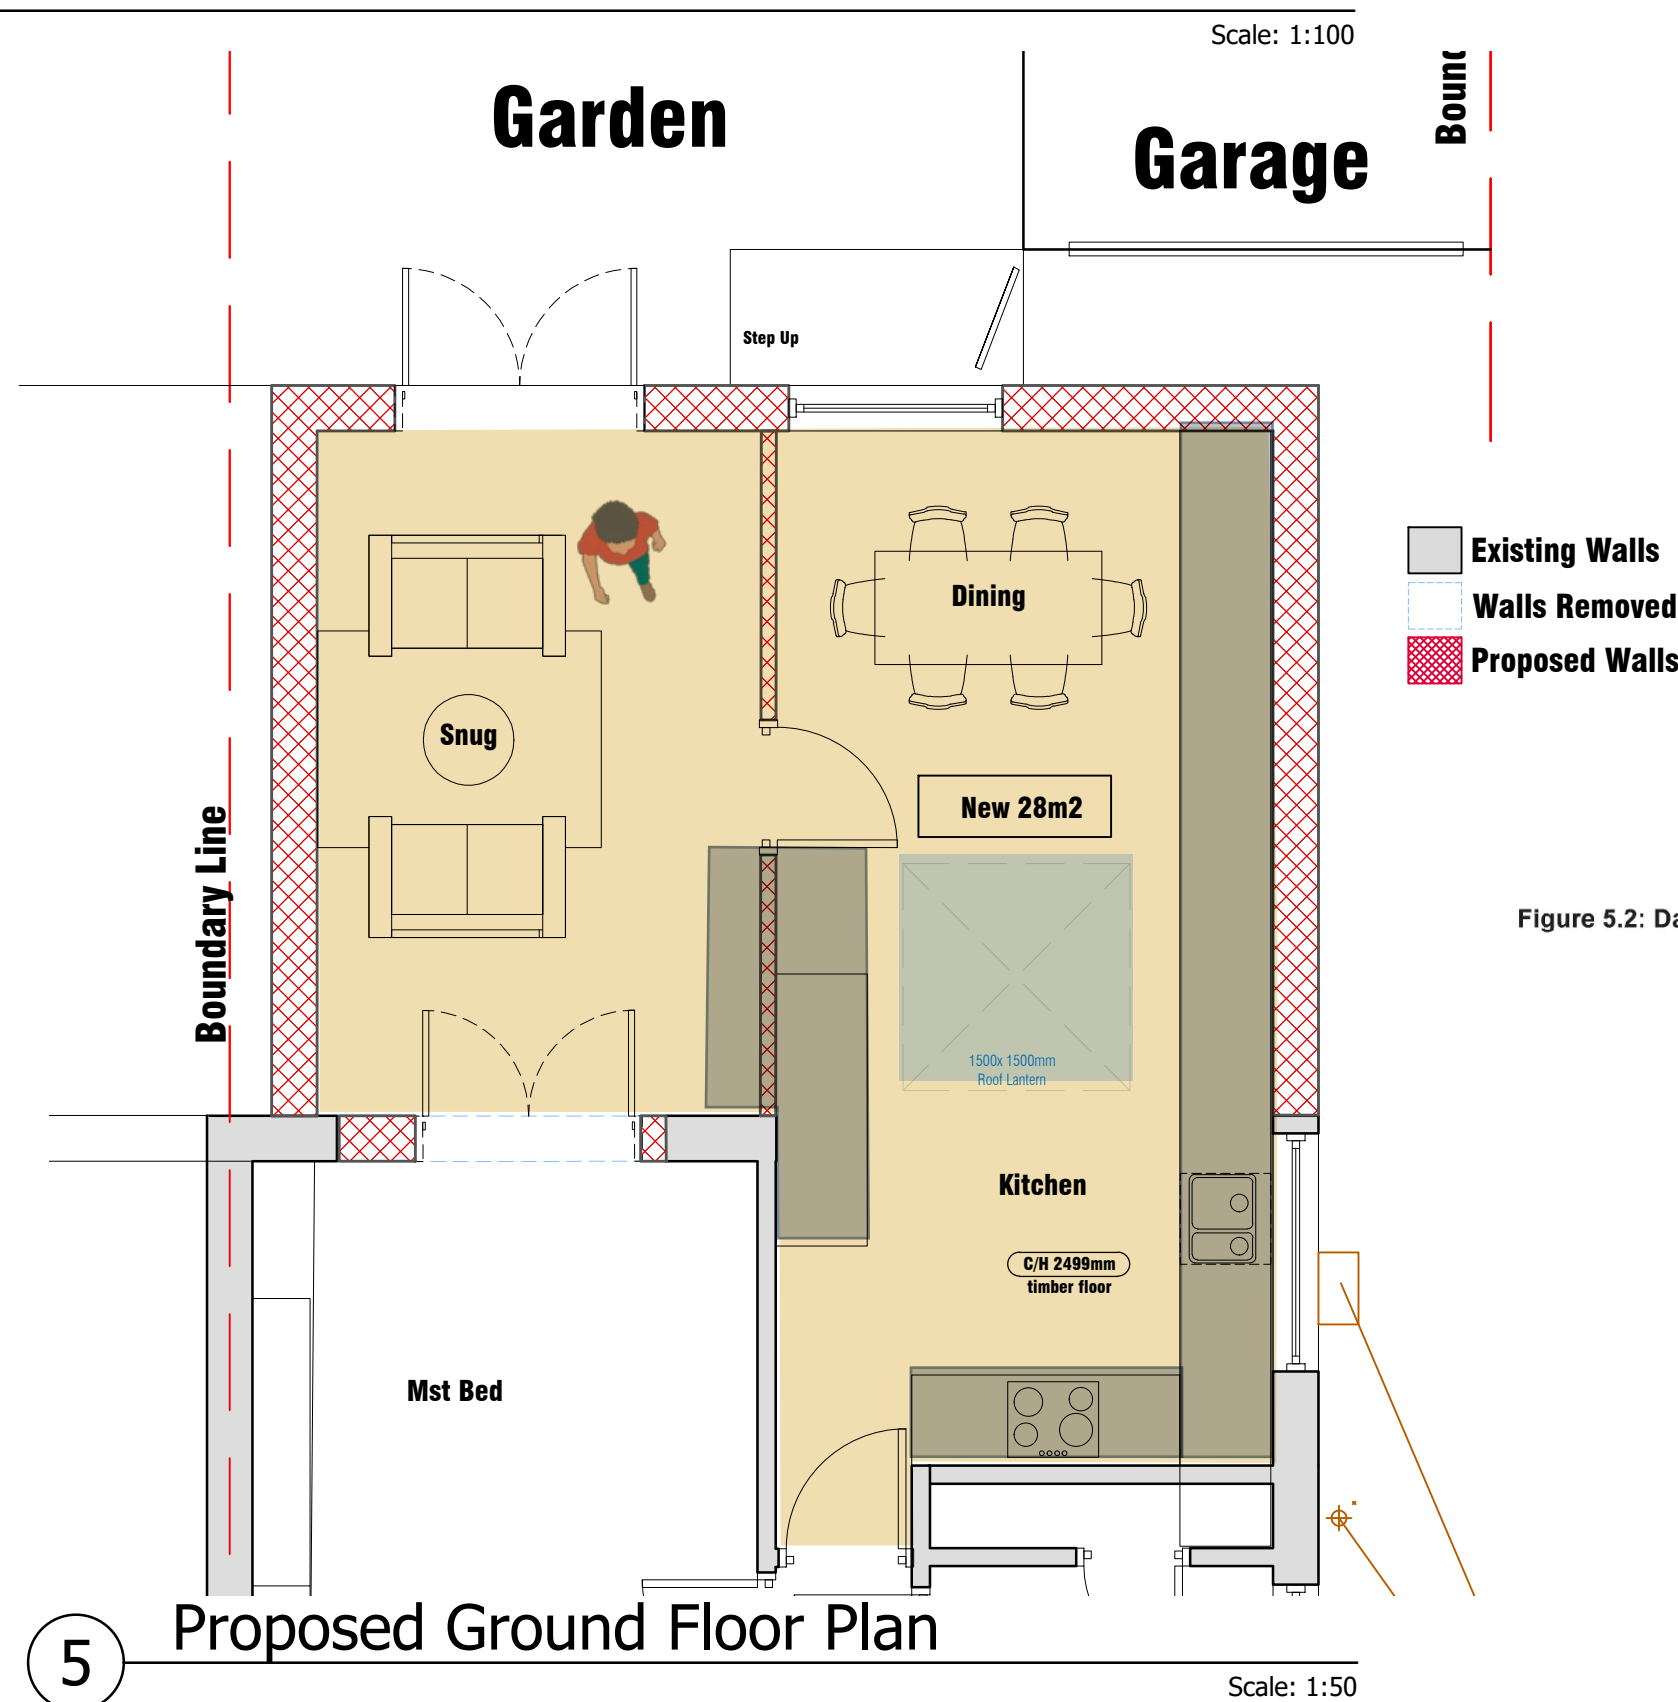


5 Proposed Ground Floor Plan

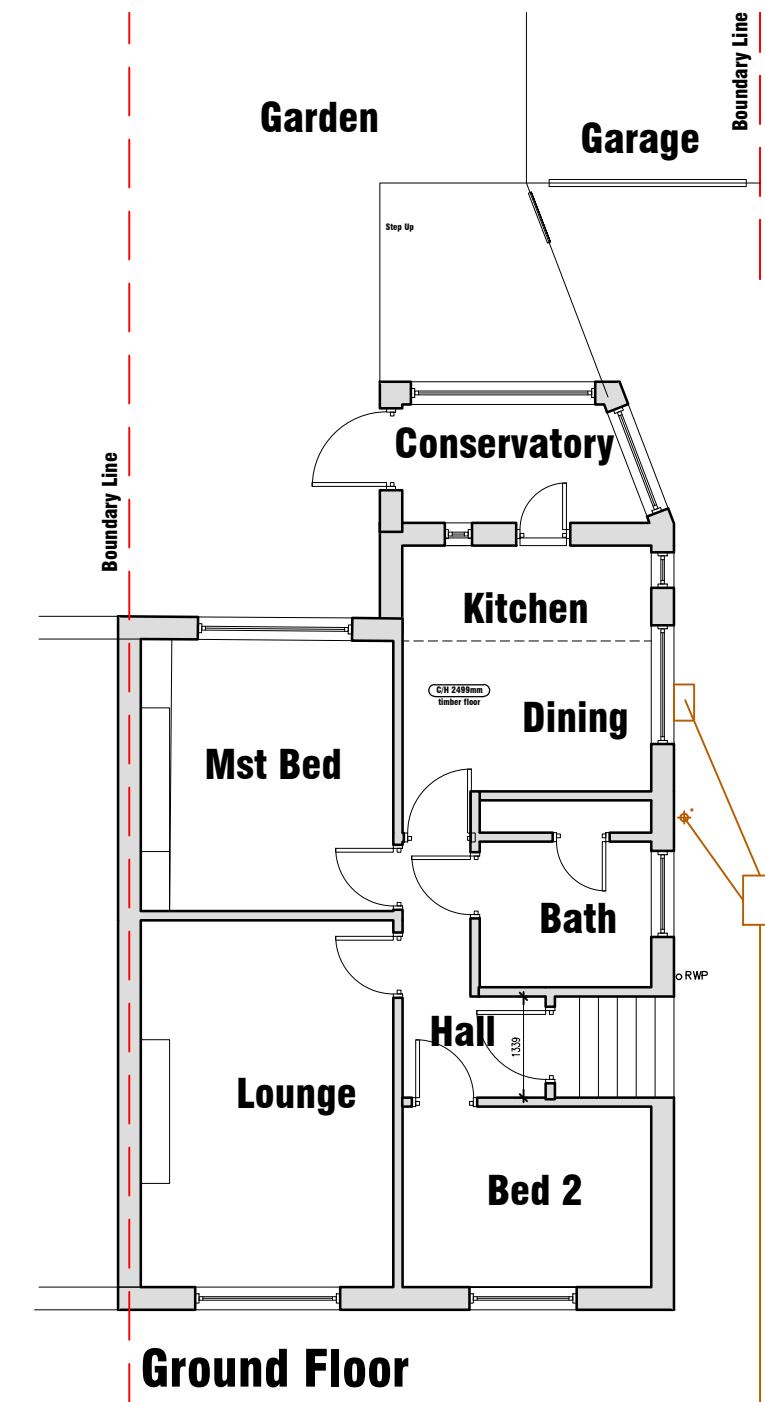


4 Existing Ground Floor Plan

Figure 5.2: Daylight checking for new buildings adjacent to existing homes

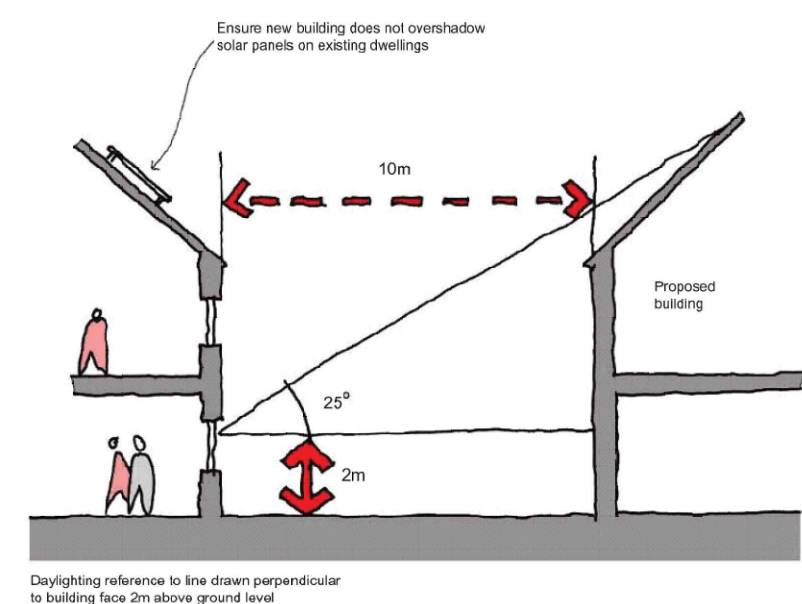

- Offices**
- Southampton (HQ)**
Freedom Works Mount Pleasant Road, Southampton SO14 0QB
 - Portsmouth**
33 Sapphire Ridge, Waterlooivle, PO7 8NY
 - Chichester**
Metro House, Northgate, Chichester PO19 1BJ
 - Hove**
Creative Hub, Hove, Hove Business Centre, Fonthill Rd, Hove BN3 6HA
 - Guildford**
Parallel House, 32 London Rd, Guildford GU1 2AB

- NB**
- FIGURED DIMENSIONS MUST BE TAKEN IN PREFERENCE TO SCALED DIMENSIONS AND SITE DIMENSIONS ARE TO BE CHECKED BEFORE WORK IS PUT IN HAND.
 - THIS DRAWING IS THE COPYRIGHT OF MC ARCHITECTURAL DESIGN AND MUST NOT BE REPRODUCED OR USED WITHOUT THEIR WRITTEN PERMISSION.
 - IT IS THE SOLE RESPONSIBILITY OF THE BUILDING OWNER TO DRAW UP ALL LEGAL AGREEMENTS WITH ADJOINING PROPERTY OWNER TO COVER THE OVER HANGING OF ANY FASCIAS, GUTTERING, FOUNDATIONS OR ANY PART OF THE BUILDING. MC ARCHITECTURAL DESIGN CAN NOT BE HELD RESPONSIBLE IN ANY WAY WHATSOEVER FOR ANY LEGAL COSTS OR OTHER COSTS INCURRED THROUGH ANY NEIGHBOURHOOD DISPUTES.
 - IT IS THE SOLE RESPONSIBILITY OF THE BUILDING OWNER TO COMPLY WITH THE PARTY WALL ACT 1996 MC ARCHITECTURAL DESIGN CAN NOT BE HELD RESPONSIBLE IN ANY WAY IF NON COMPLIANCE IS ADOPTED.

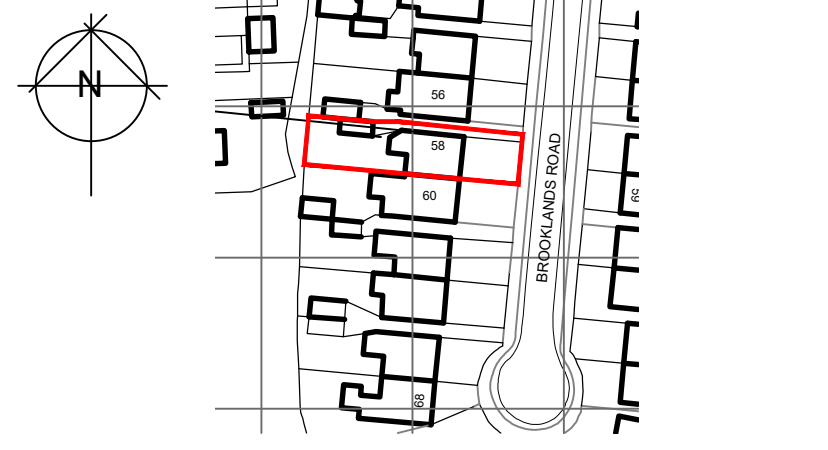

© Crown copyright 2025 Ordnance Survey 100053143


1 Location Plan



View A



View B

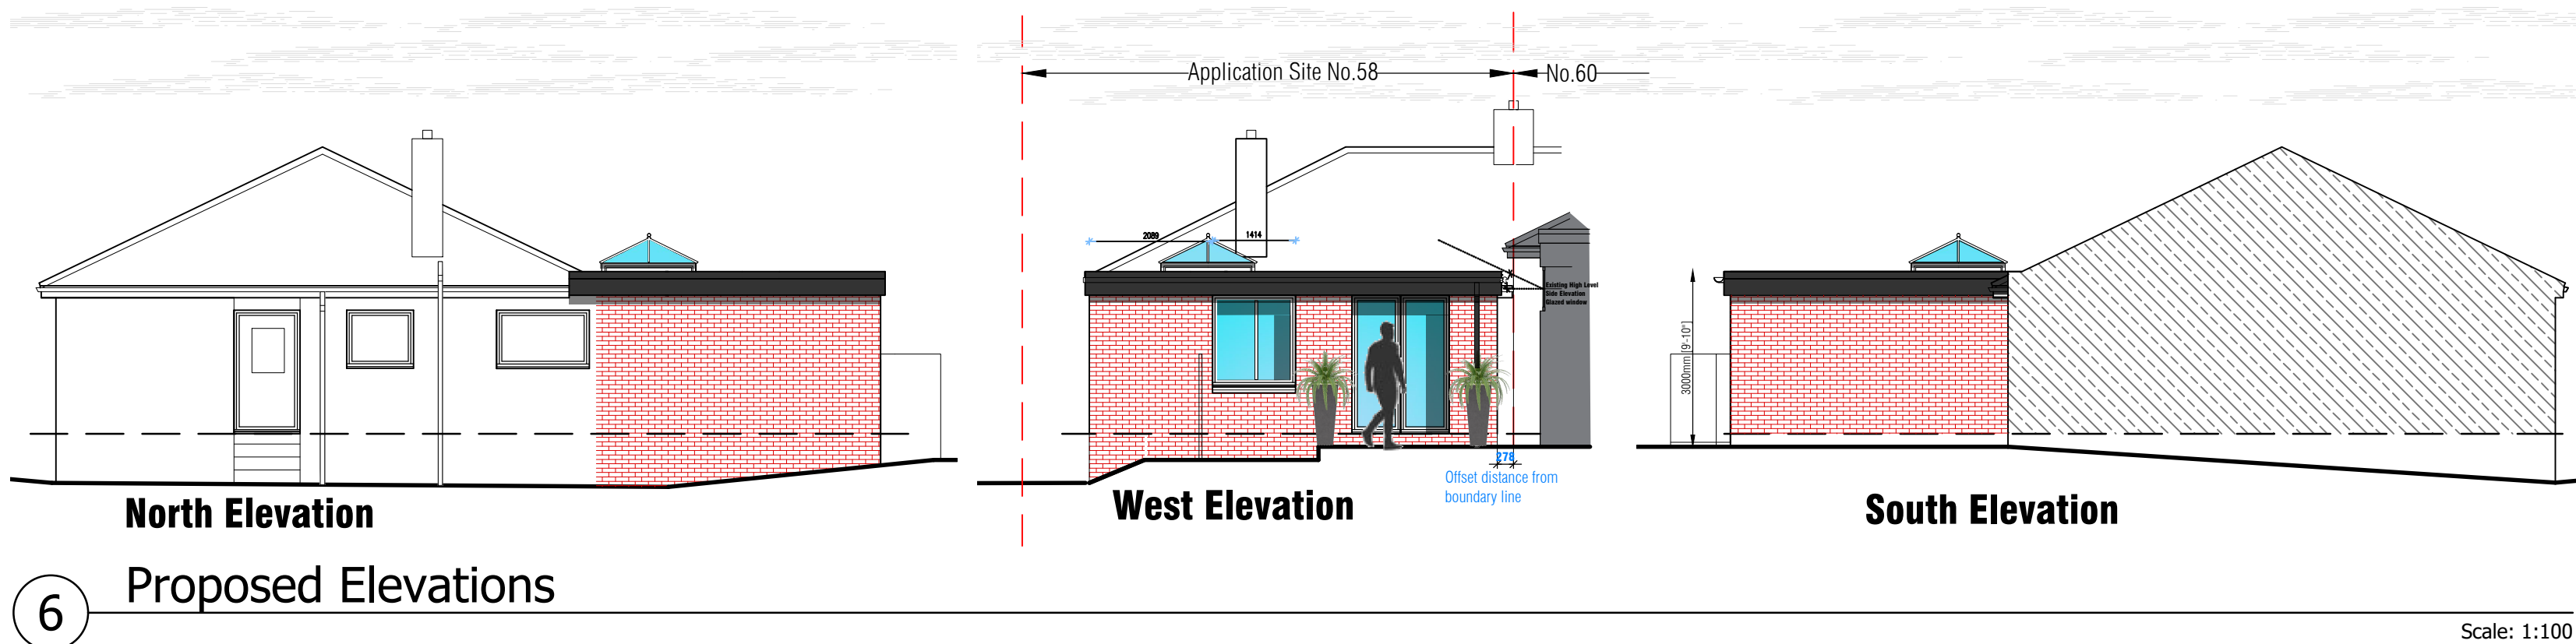

6 Proposed Elevations

Elevation Notes

- Red facing Brickwork to match ext
- Grey single ply roofing membrane
- Black UPVC rainwater goods.
- White UPVC Windows and doors.
- Black UPVC fascia.
- White UPVC lantern

1:50	0	0.5	1	2	3	5.M.
1:100	0	1	2	4	7	10.M.
1:200	0	2	4	8	14	20.M.
1:1250	0	10	25	50	85	125.M.

Client:-
Mrs Susan Aylward

Scale:-
1:50/100/200/1250 @A1

Drawn By:-
M@C

Checked By:-

Date:-
20-10-25

Date:-

Job.No:-
2228

Drg.No:-
01.01

Rev:-

Title:-
Rear Extension
Existing & Proposed Plans & Elevations

Project:-
58 Brooklands Road,
Bedhampton,
Havant,
PO9 3NT



MICIA Design
architectural
Consulting - Design - Build
Portsmouth - Southampton - Chichester - Hove - Guildford

02392 98 47 88
designers@mcadesign.uk
www.mcadesign.uk
f i t i n

Rev:-	Description:-	Date:-	Chkd by:-
C	Planning Issue	29/10/25	
B	Planning Issue	25/10/25	
A	Planning Issue	20/10/25	

Planning