

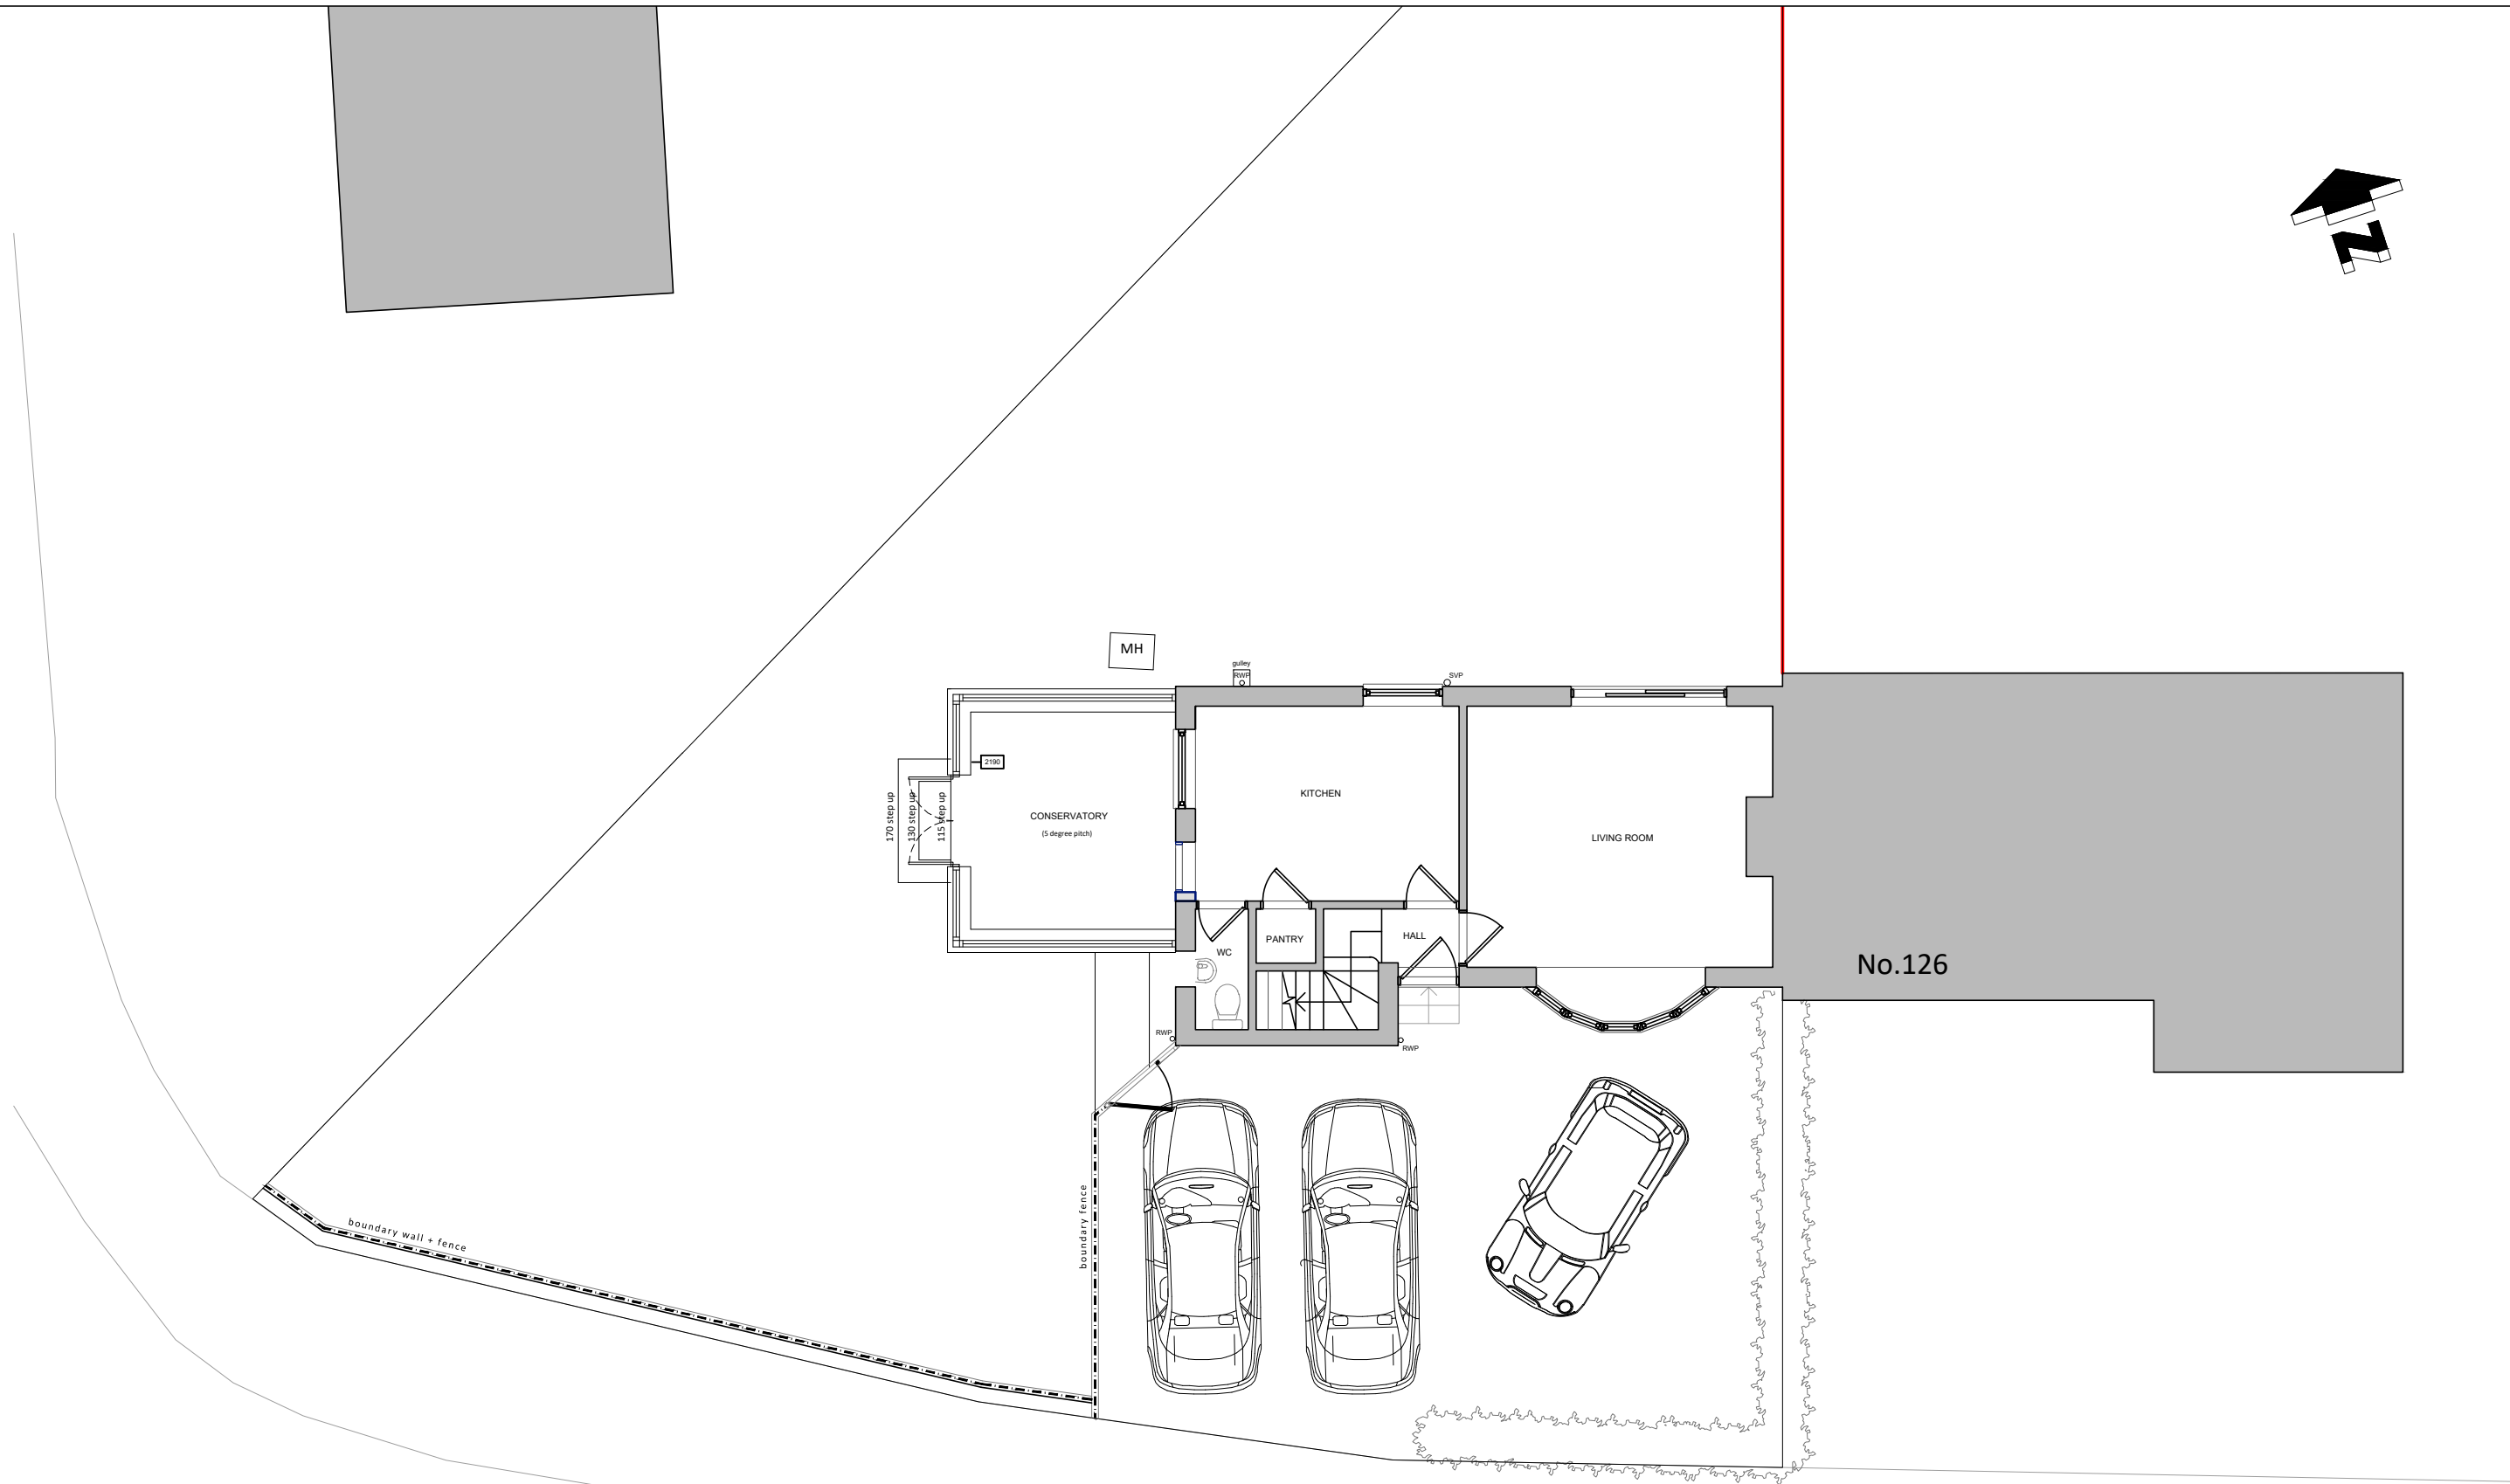


 

Existing ground floor plan
(first floor plan unchanged in new proposal)

scale 1:100

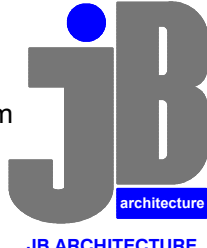

For MRS HOBSON	Title EXISTING GROUND FLOOR PLAN				Office Tel: 01243 933732 Email: admin@jb-architecturedesign.com Web: www.jb-architecturedesign.com	
	Project PROPOSED SIDE ANNEXE AT 128 WEST STREET, HAVANT, HANTS, PO9 1LW	Date OCT 2025	Drawn JB	Scale 1:100 @ A3		
		Job Number PL.949.25	Drawing Number -02	Checked - Revision A		