

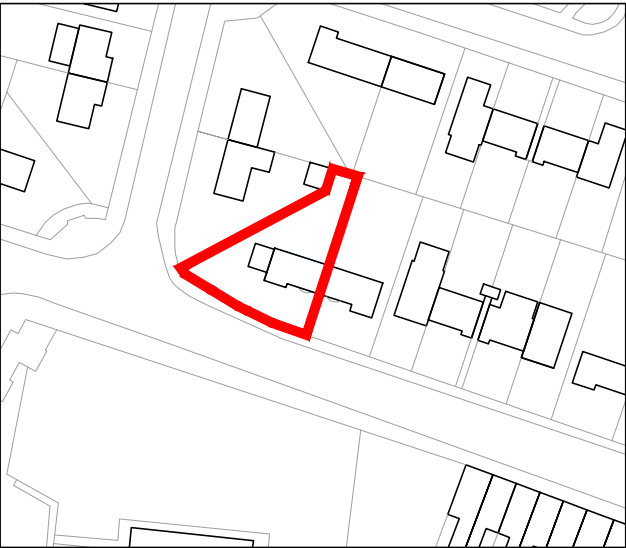
 


Ordnance Survey, (c) Crown Copyright 2025.
All rights reserved. Licence number 100022432

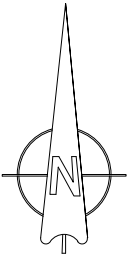



Location plan scale 1:1250

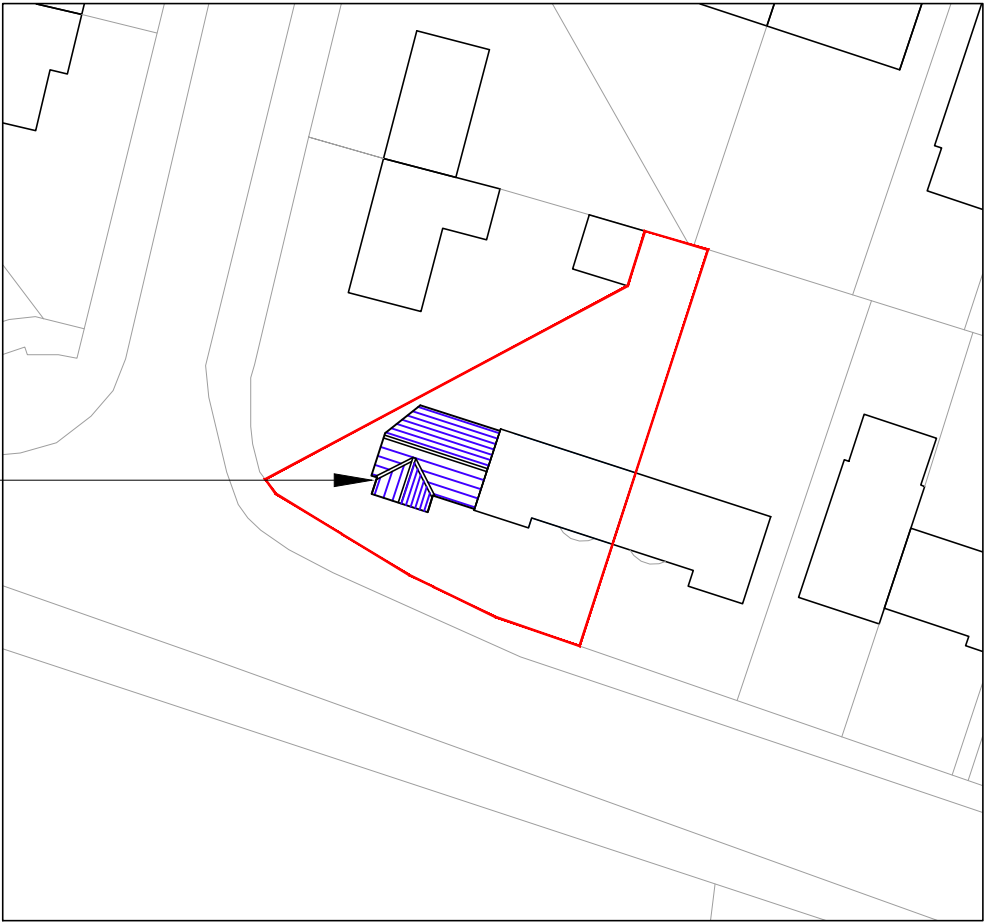

Proposed
single storey
side annexe

Site plan scale 1:500

 

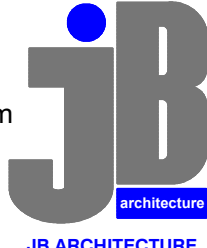For MRS HOBSON	Title SITE & LOCATION PLANS			Office Tel: 01243 933732 Email: admin@jb-architecturedesign.com Web: www.jb-architecturedesign.com	
Project PROPOSED SIDE ANNEXE AT 128 WEST STREET, HAVANT, HANTS, PO9 1LW	Date OCT 2025	Drawn JB	Scale 1:500 & 1:1250 @ A3	Checked -	
	Job Number PL.949.25	Drawing Number -01	Revision		