


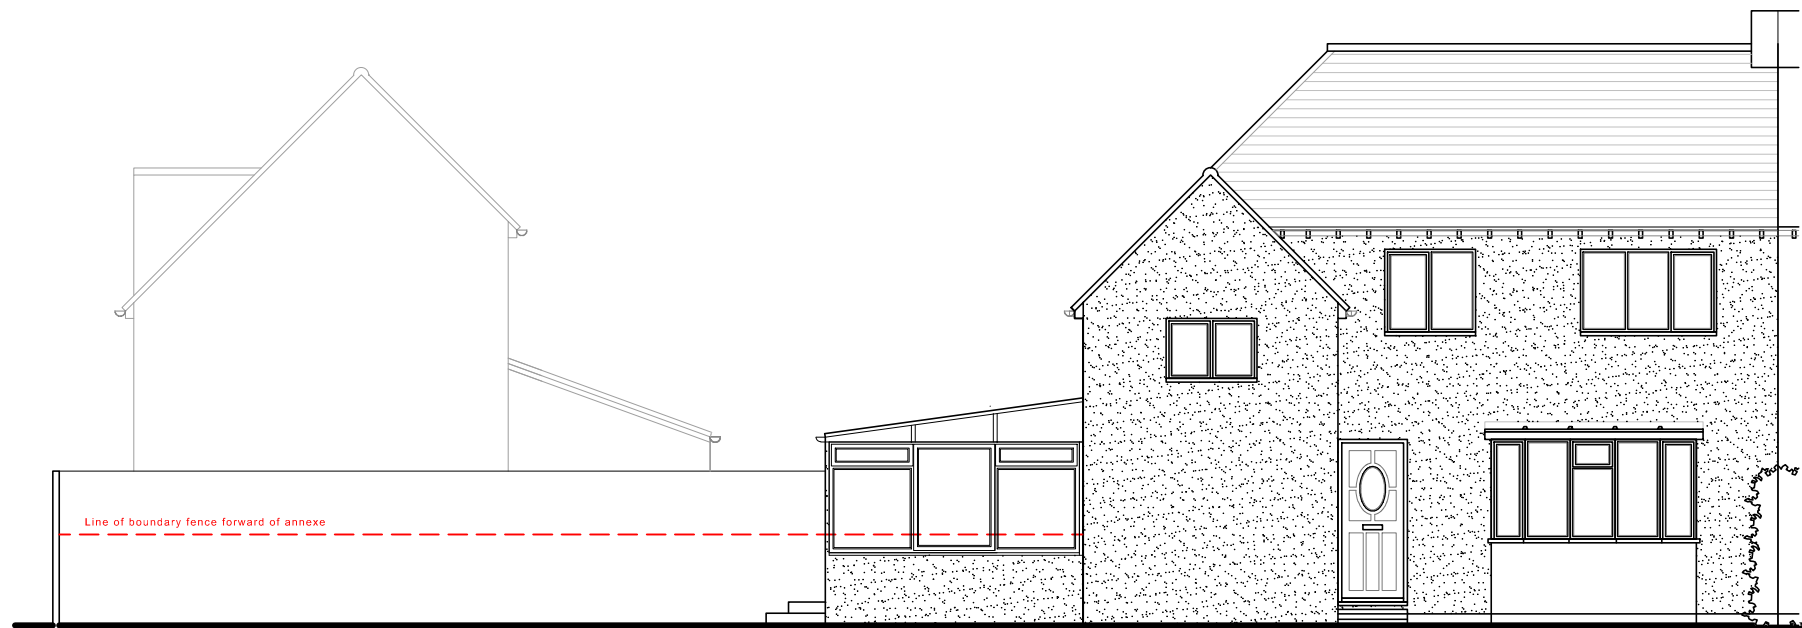


South (front) elevation



North (side) elevation




North (rear) elevation

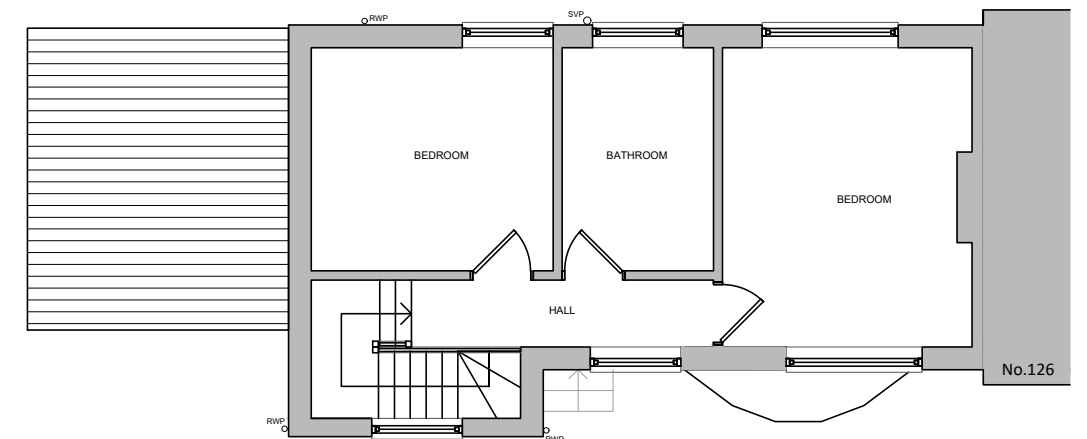

Existing roof / first floor plan

Existing elevations scale 1:100

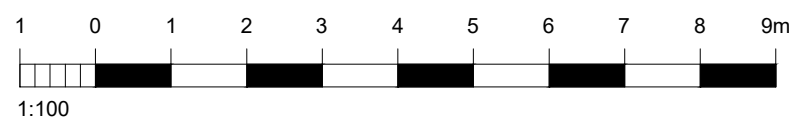

For
MRS HOBSON

Project
PROPOSED SIDE ANNEXE
AT 128 WEST STREET,
HAVANT, HANTS,
PO9 1LW

Title
EXISTING FIRST FLOOR/ROOF PLAN
& ELEVATIONS

Date	Drawn	Scale	Checked
OCT 2025	JB	1:100 @ A3	-
Job Number	Drawing Number	Revision	
PL.949.25	-03		

Office Tel:
01243 933732

Email:
admin@jb-architecturedesign.com

Web:
www.jb-architecturedesign.com

