



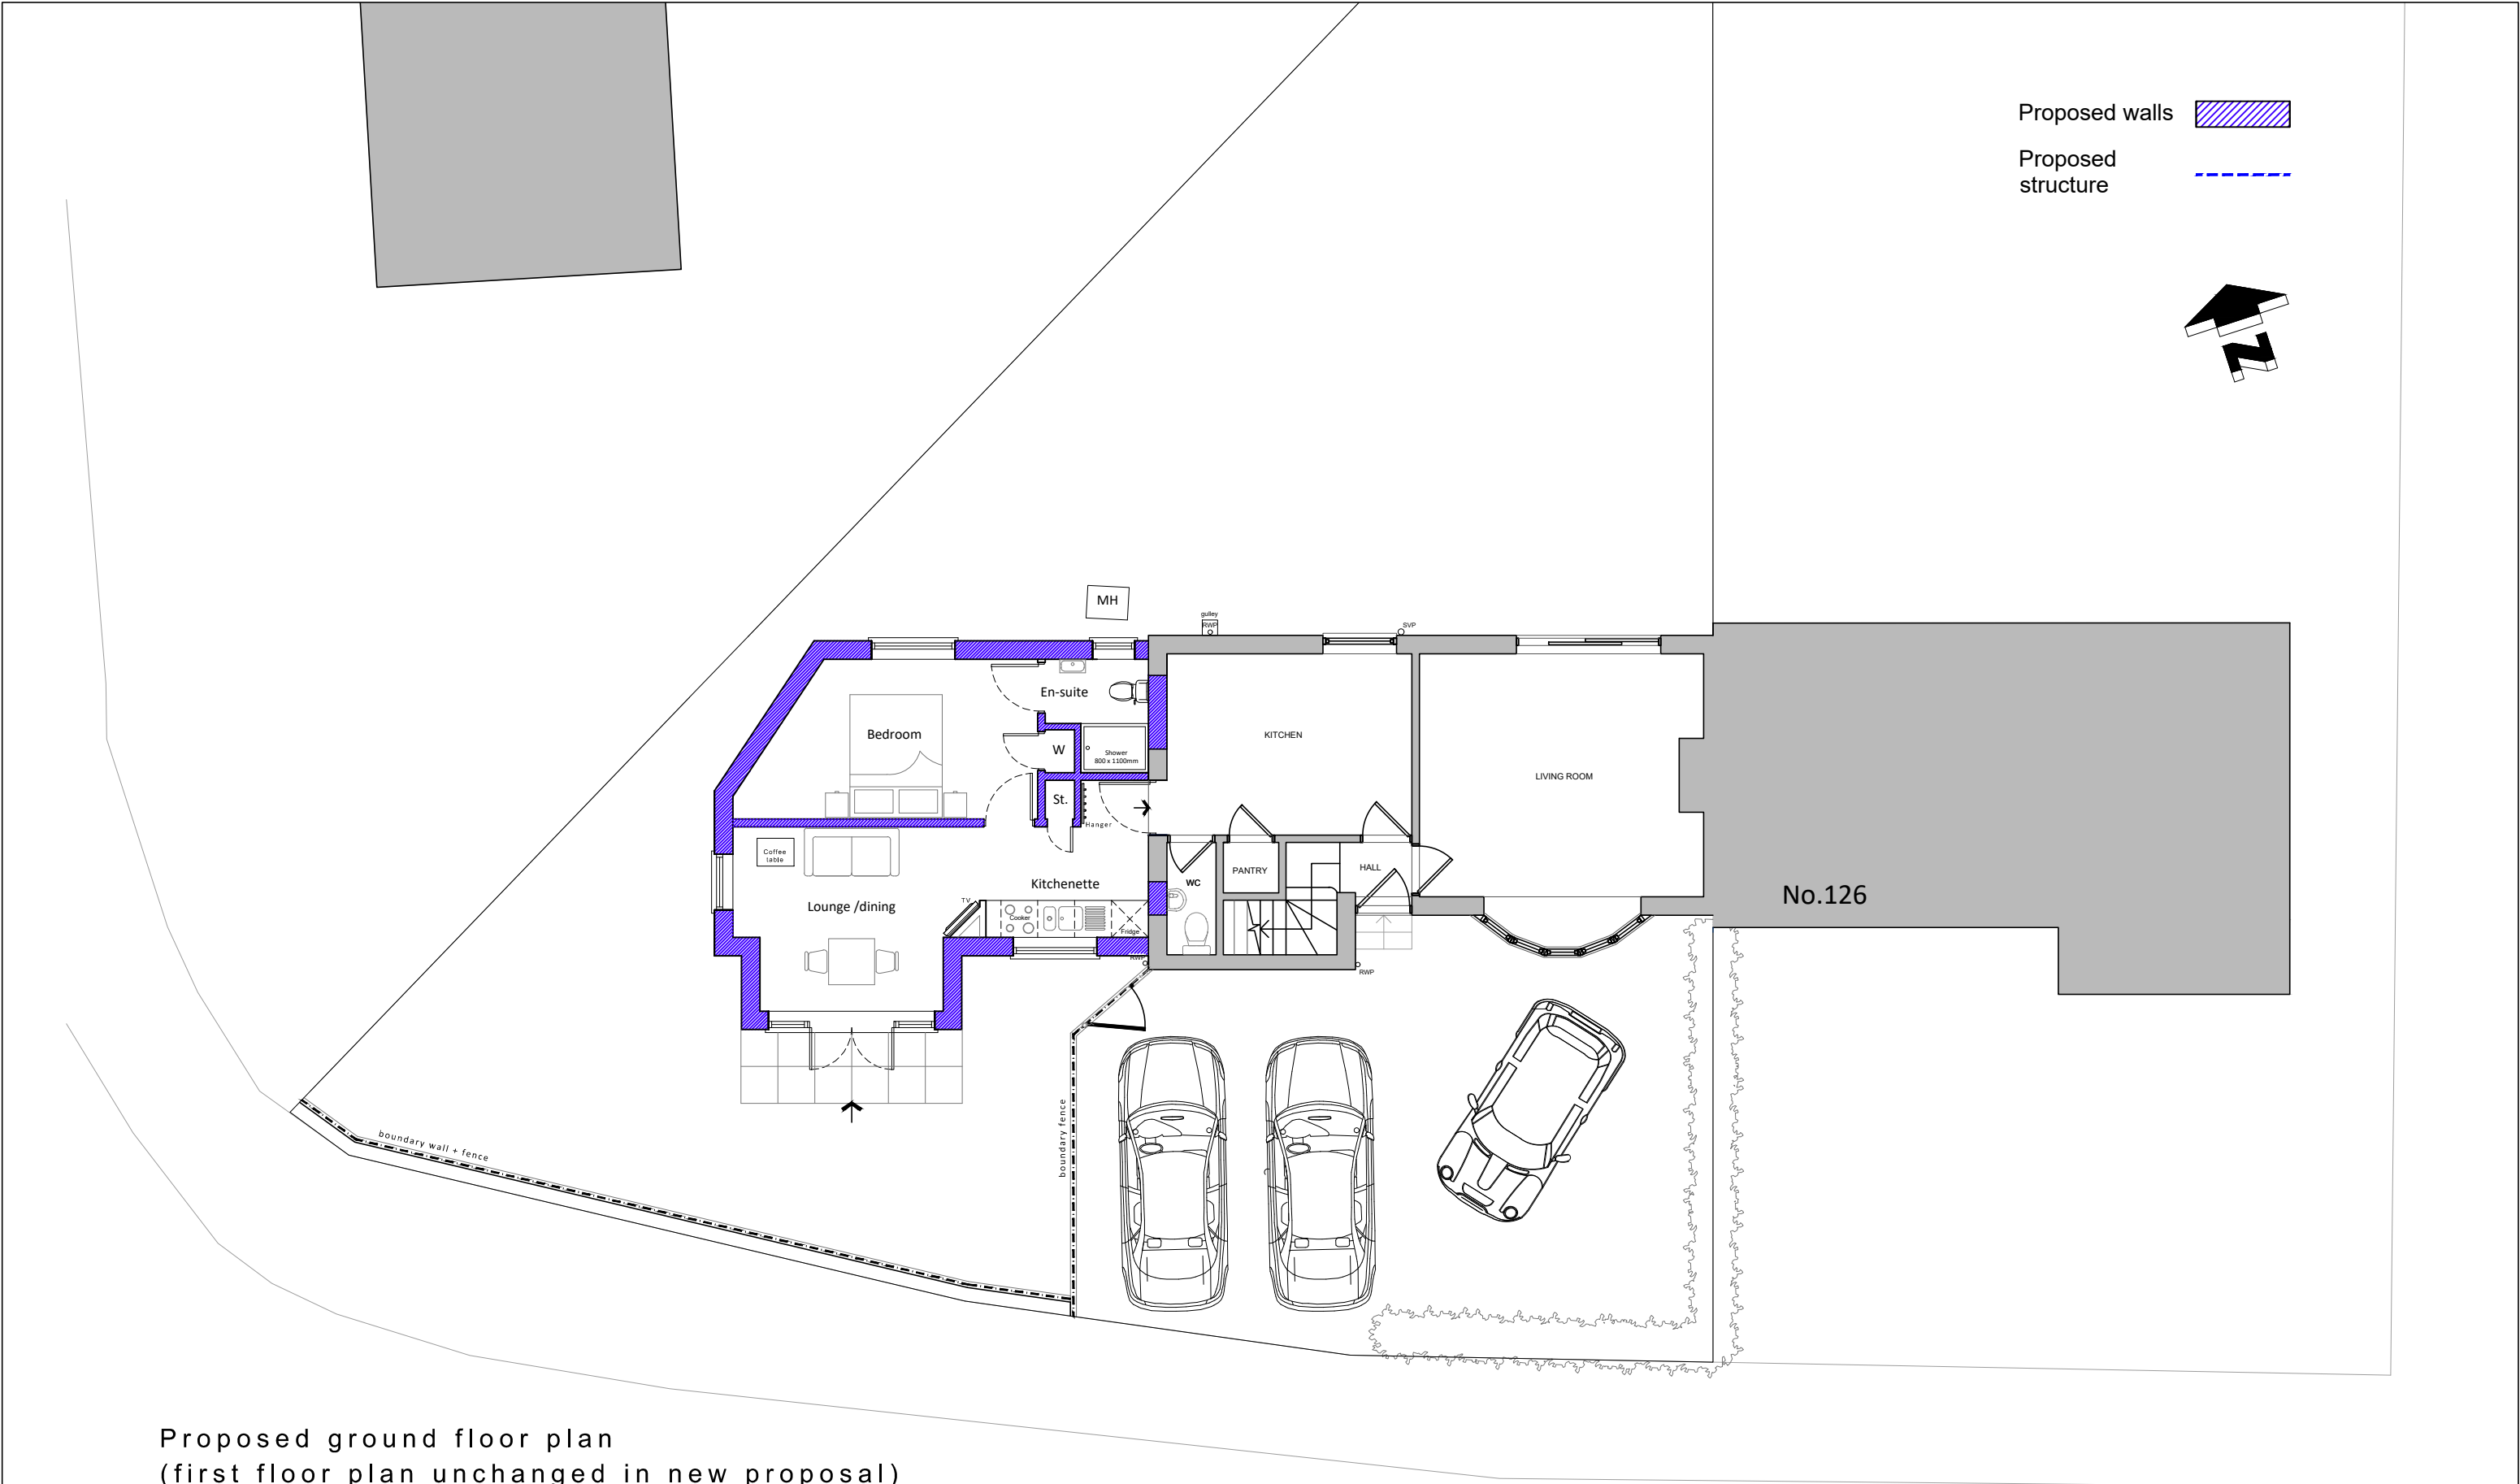

Proposed ground floor plan
(first floor plan unchanged in new proposal)

scale 1:100

For MRS HOBSON	Title PROPOSED GROUND FLOOR PLAN				Office Tel: 01243 933732 Email: admin@jb-architecturedesign.com Web: www.jb-architecturedesign.com
	Date OCT 2025	Drawn JB	Scale 1:100 @ A3	Checked -	
	Job Number PL.949.25	Drawing Number -04	Revision A		

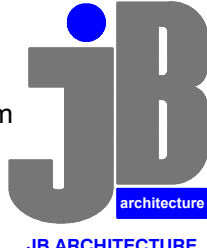

JB
architecture
JB ARCHITECTURE