




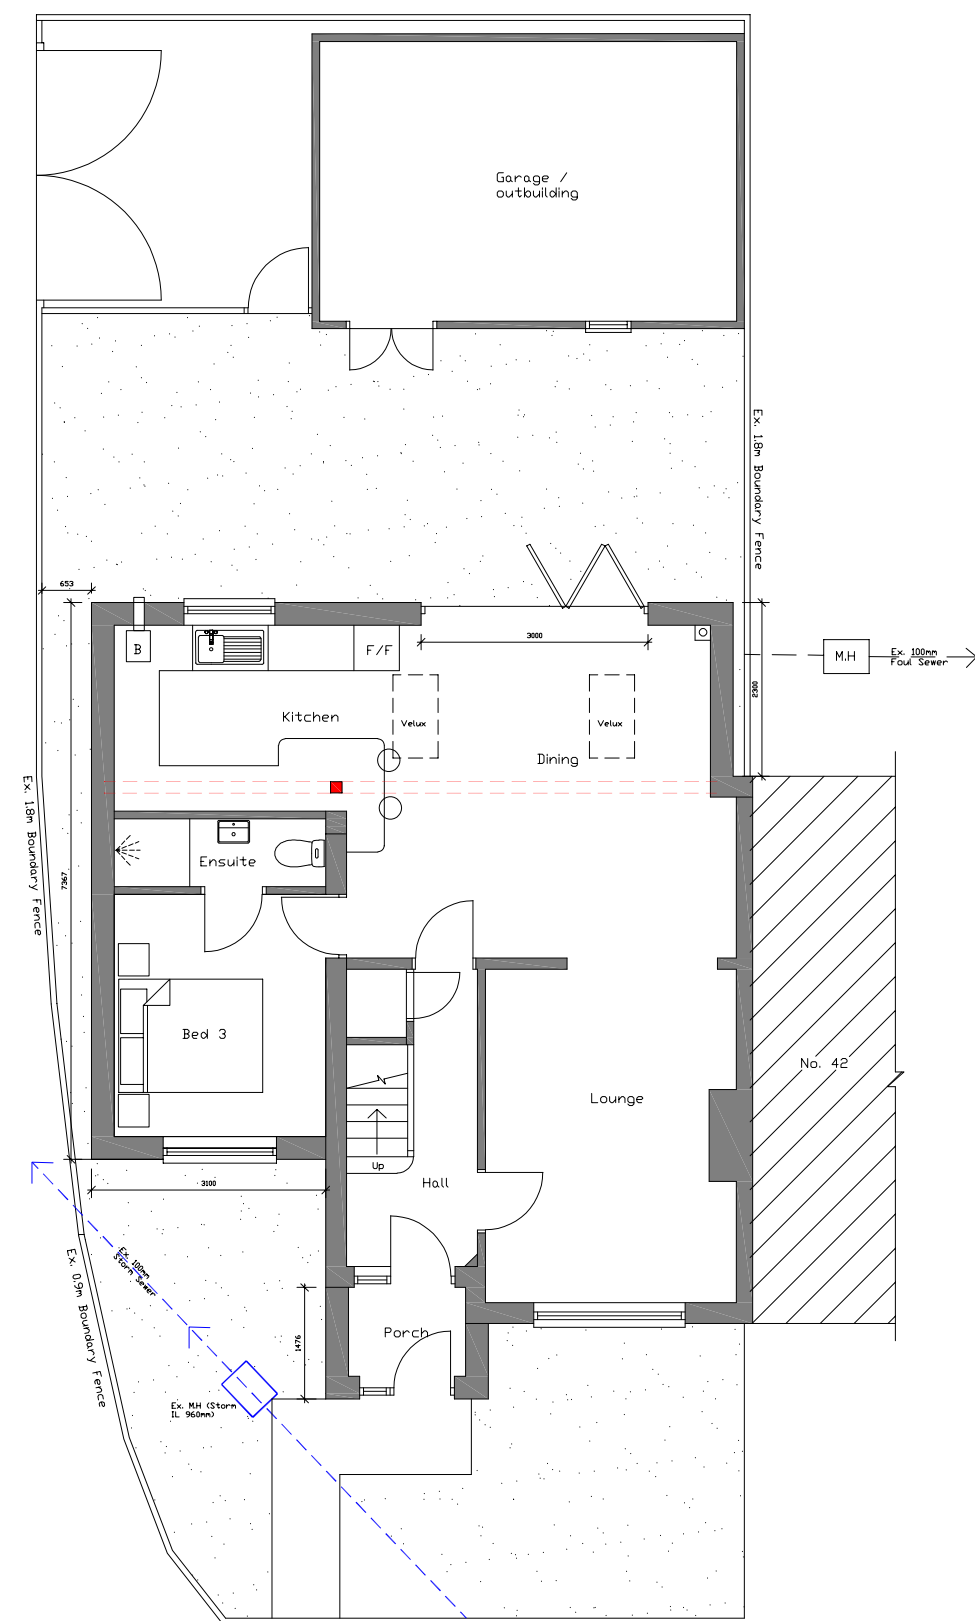

GROUND FLOOR PLAN

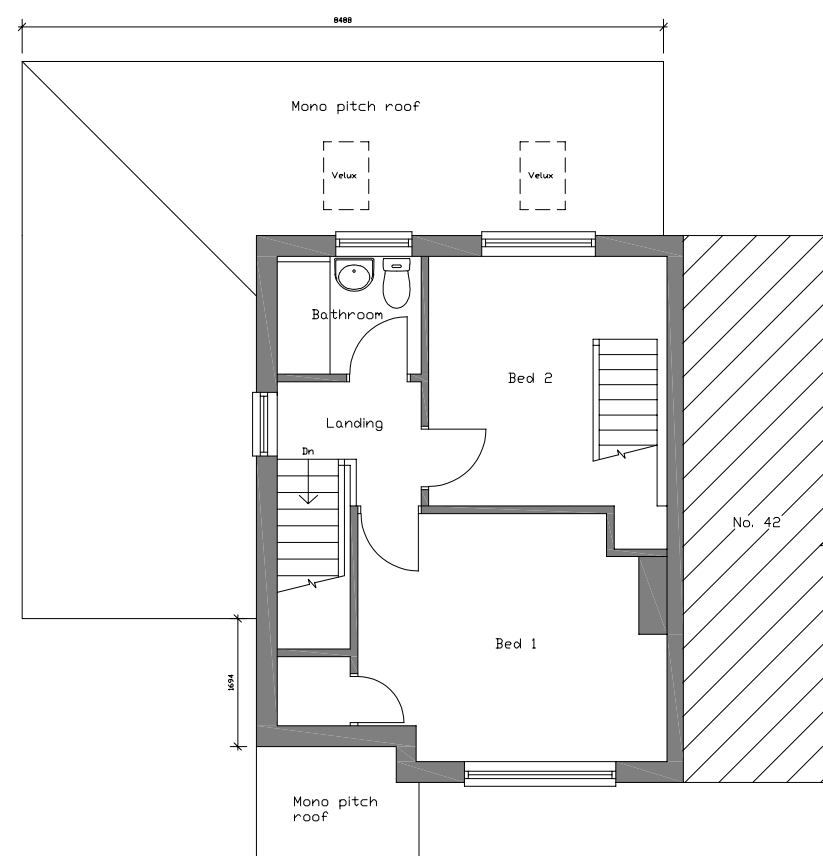


FIRST FLOOR PLAN

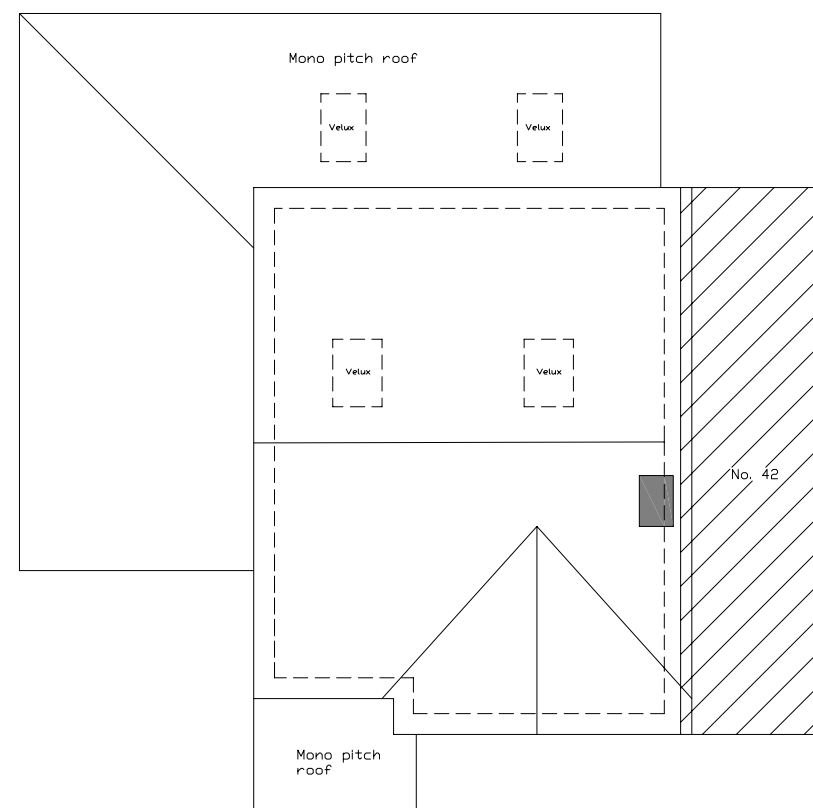


ROOF PLAN



FRONT ELEVATION

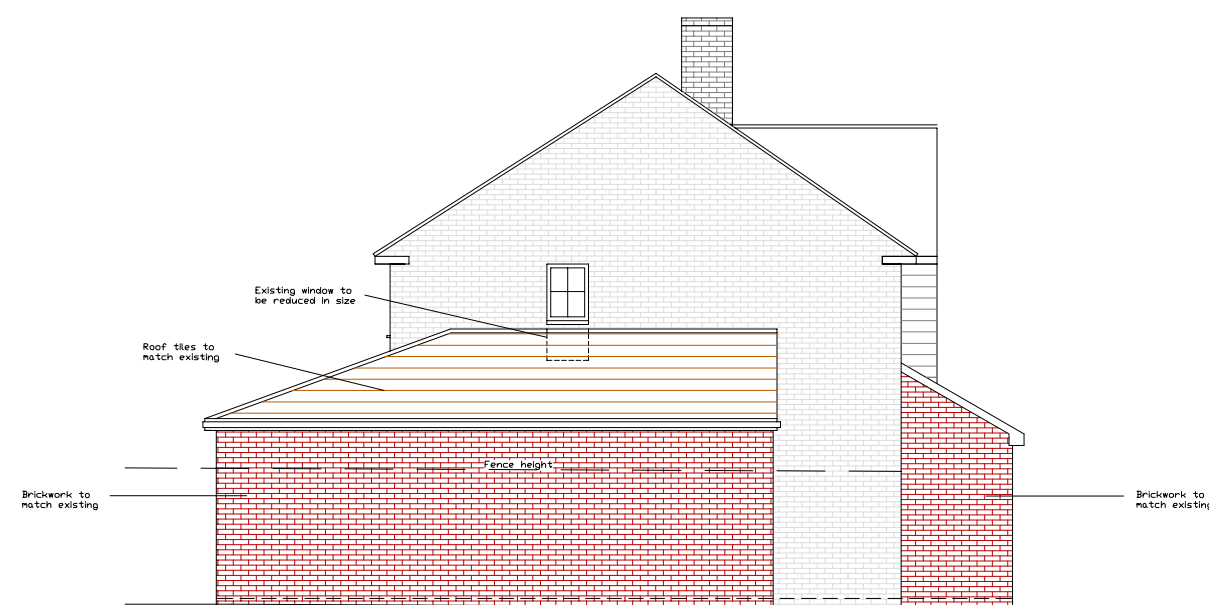

SIDE ELEVATION

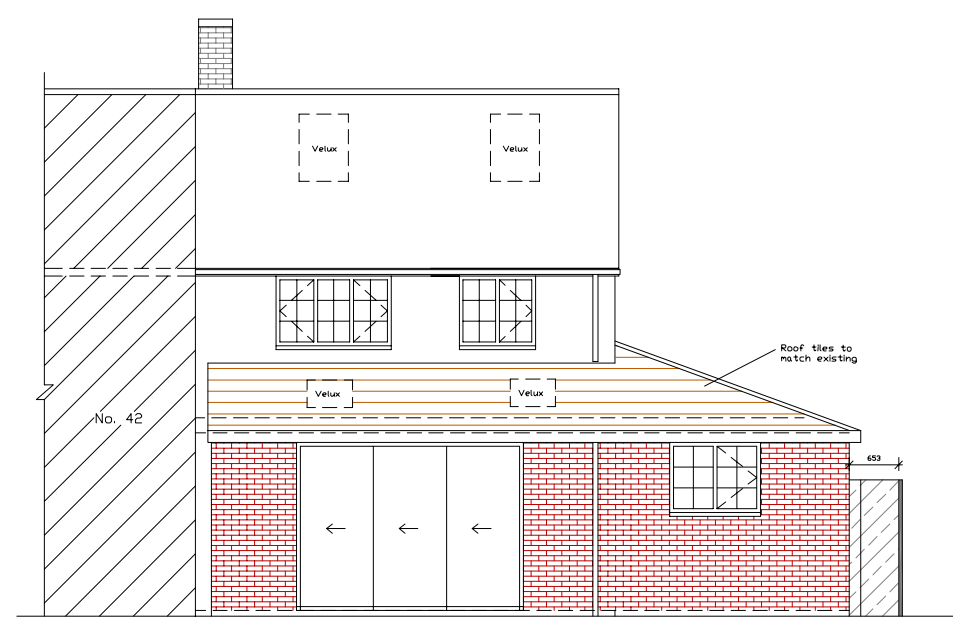


REAR ELEVATION

Scale Bar 1:100



LOCATION PLAN 1:1250

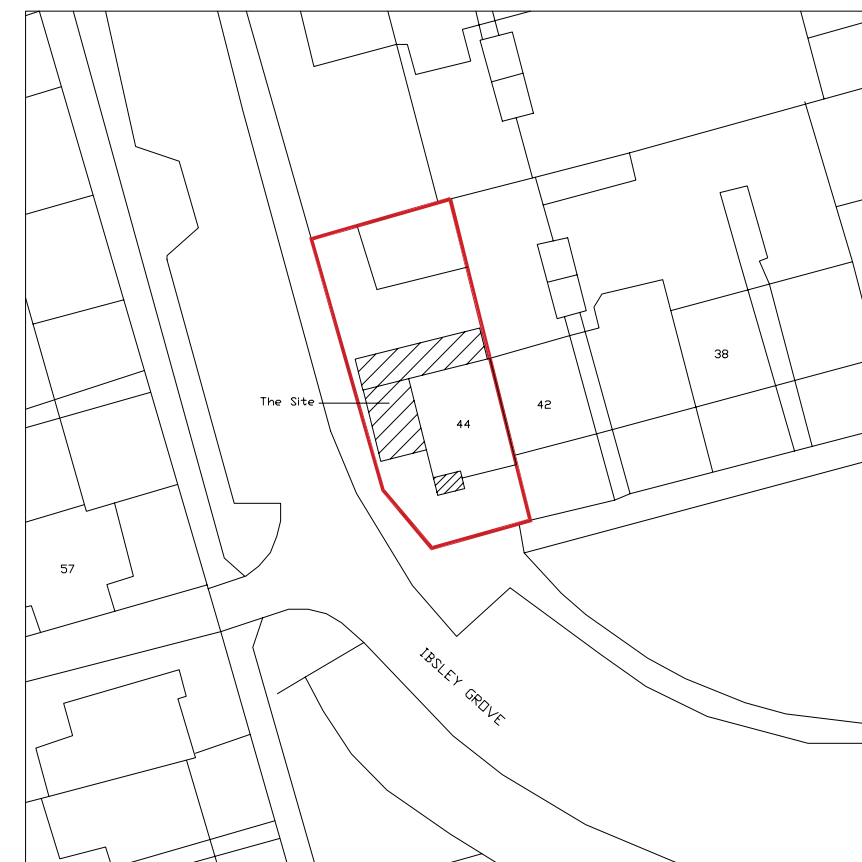

SITE PLAN 1:500

A		
First floor extension removed		
Oct 25		
Rev:	Description:	Date:
Address: Proposed 2 storey side and single, storey rear extension and porch 44 Ibsley Grove Bedhampton PO9 3DP		
Drawing Title: Proposed Plans & Elevations		
Drawing Number: Planning002		Scale: 1:100 @ A2
Date: August 2025		Rev: A